




Front Elevation

West Facing

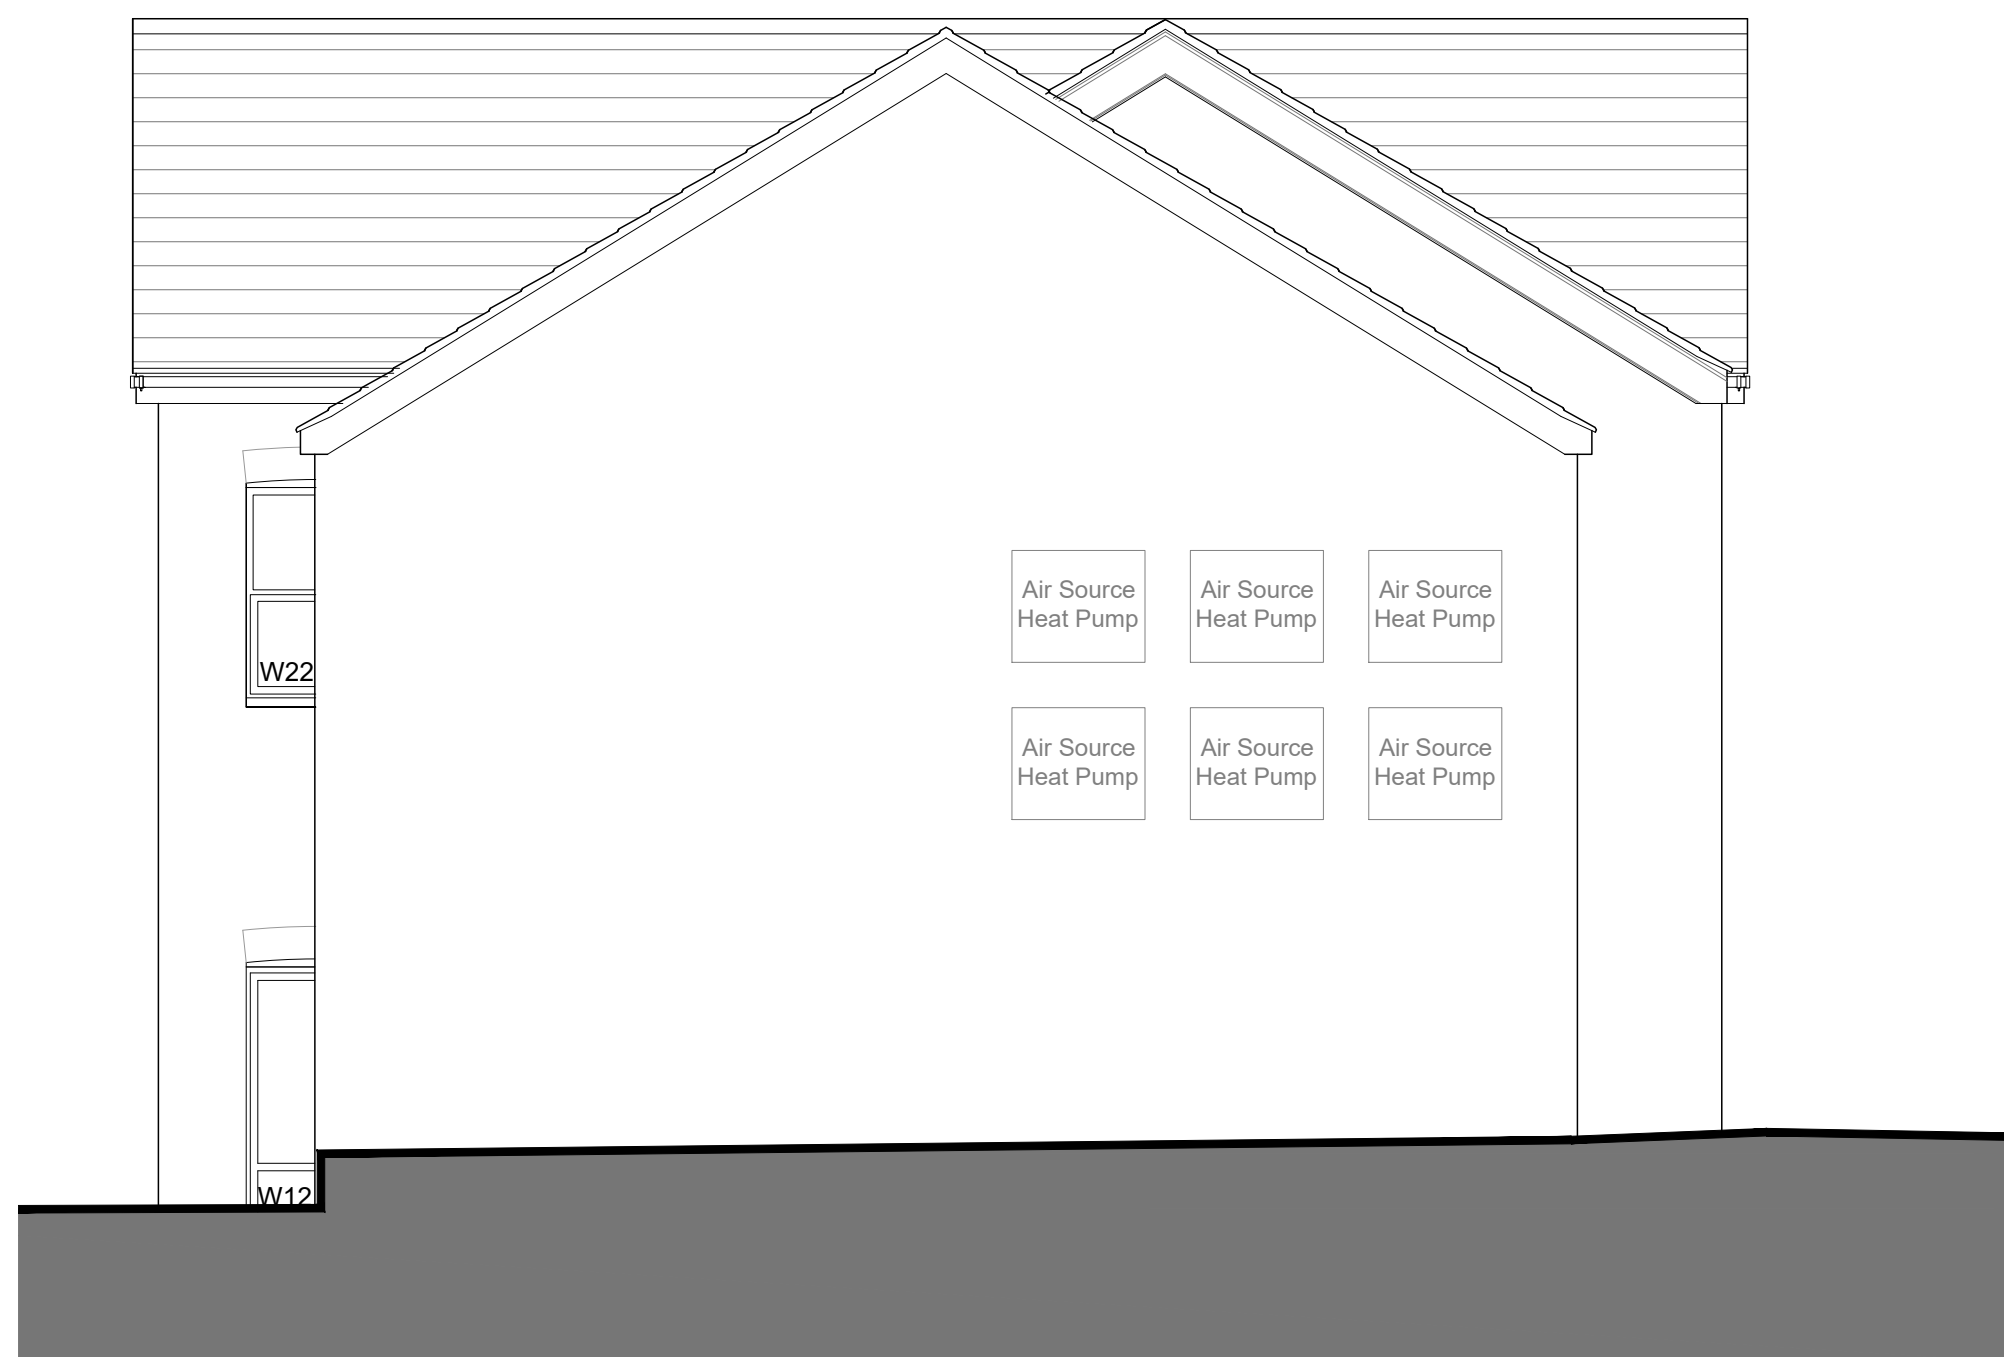

Rear Elevation

East Facing



Side Elevation

North Facing



Side Elevation


South Facing

The contractor will be held responsible for the accuracy of the setting out and checking of all dimensions on drawings and on site. Contractors are not to scale from drawing.
For planning applications these drawings can be scaled from.

design

36

Copyright of Thirty Six Design Ltd

 

PROJECT: 140 Carleon Rd Newport		
TITLE: Proposed Elevations		
SCALE: 1:50@A1	DATE: May 2025	DRAWN BY: JM
DRAWING NUMBER: 4387.C.04	REVISION: C	