




Site Plan 1/1250

A North Arrow

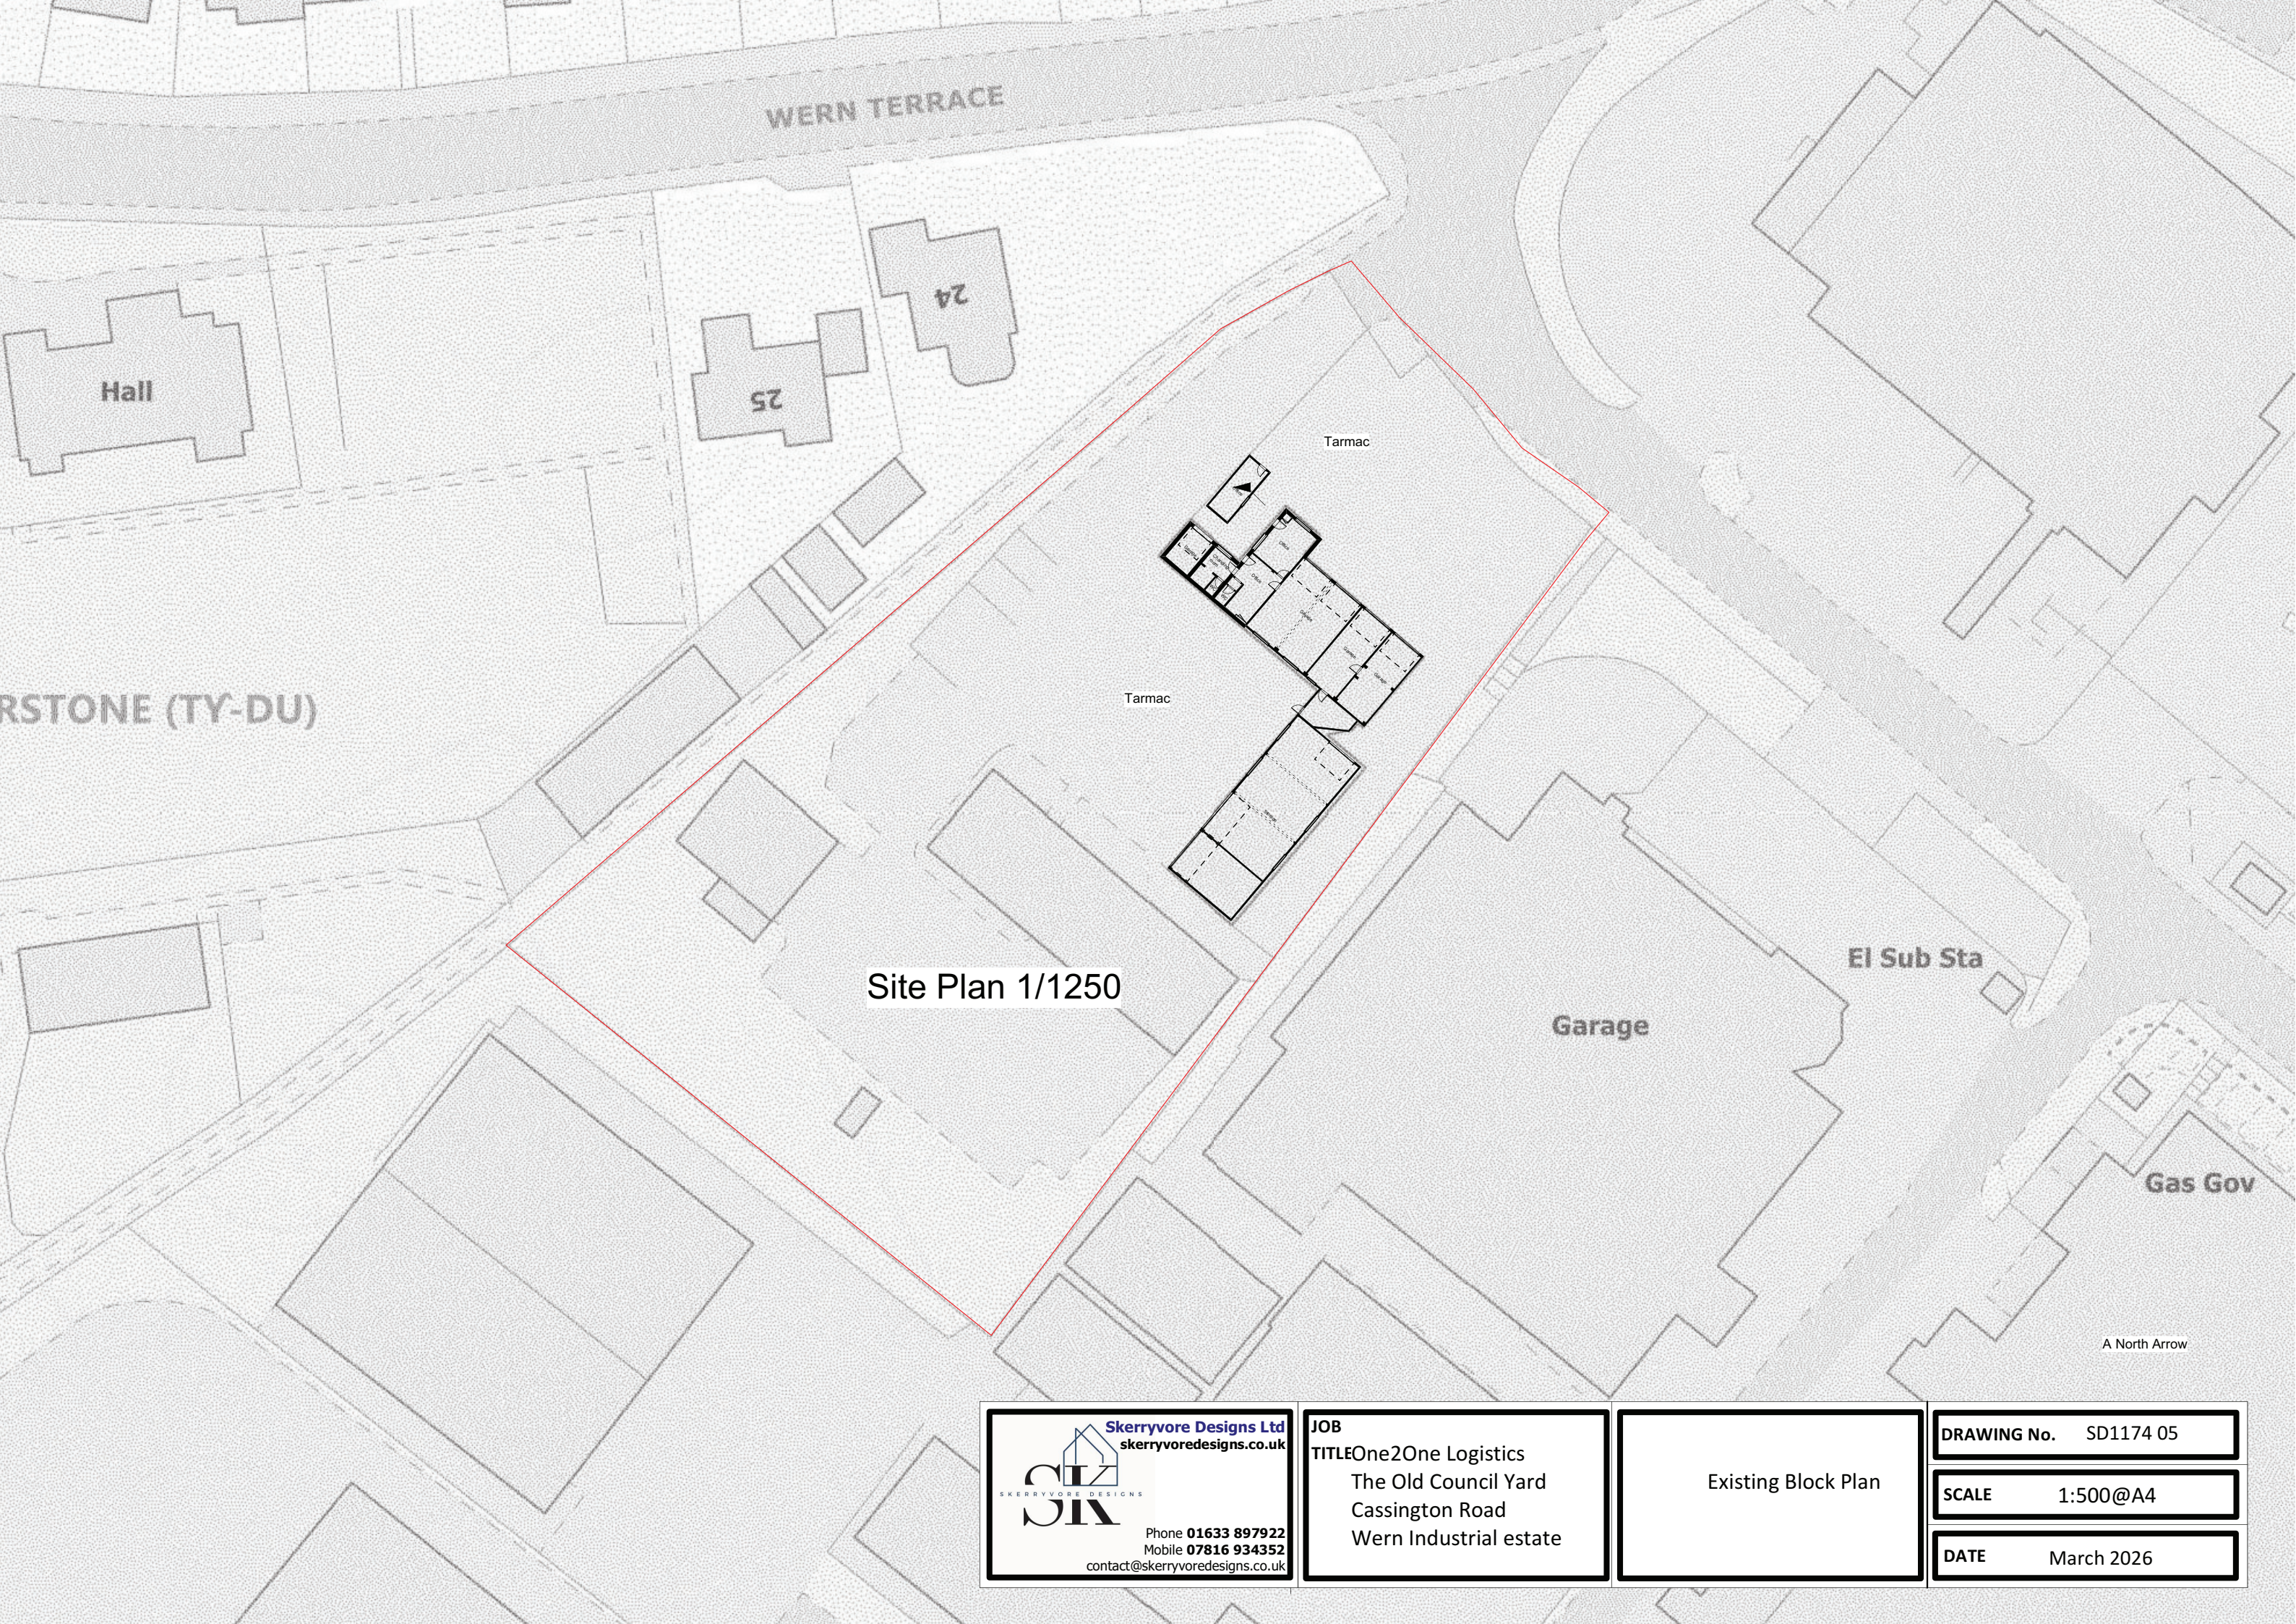

Skerryvore Designs Ltd
skerryvoredesigns.co.uk

Phone **01633 897922**
Mobile **07816 934352**
contact@skerryvoredesigns.co.uk

JOB
TITLE One2One Logistics
The Old Council Yard
Cassington Road
Wern Industrial estate

Existing Block Plan

DRAWING No.	SD1174 05
SCALE	1:500@A4
DATE	March 2026