

THIS DRAWING IS COPYRIGHTED
BY RICHARD ANDREWS ARCHITECTS
AND IS NOT TO BE REPRODUCED OR
ANY DISSEMINATED TO BE NOTIFIED

THIS DRAWING HAS BEEN PRODUCED FOR PLANNING AND BUILDING REGULATIONS
AND IS NOT TO BE USED FOR ANY OTHER PURPOSES
CONTRACTOR TAKES ON RESPONSIBILITY FOR ANY DISCREPANCIES

REVISIONS	
-	-




SUITE 2.3, THE ESTATES OFFICE 25.26
GOLD TOPS, NEWPORT, NP20 4PG
PHONE: 01933 241414
EMAIL: info@richardandrews.co.uk
Richard Andrews Architects Ltd
Registered Office: 25.26, The Estates Office, Gold Tops, Newport, NP20 4PG, UK
www.richardandrews.co.uk


Job
23 Montgomery Rd
Newport
NP20 6OE

Drawing Existing Plans and Elevations


Number **R 9 5 3 – 0 1 A 1**
Scale Date Drawn Checked
1:50+1:100 07/25 BH LS

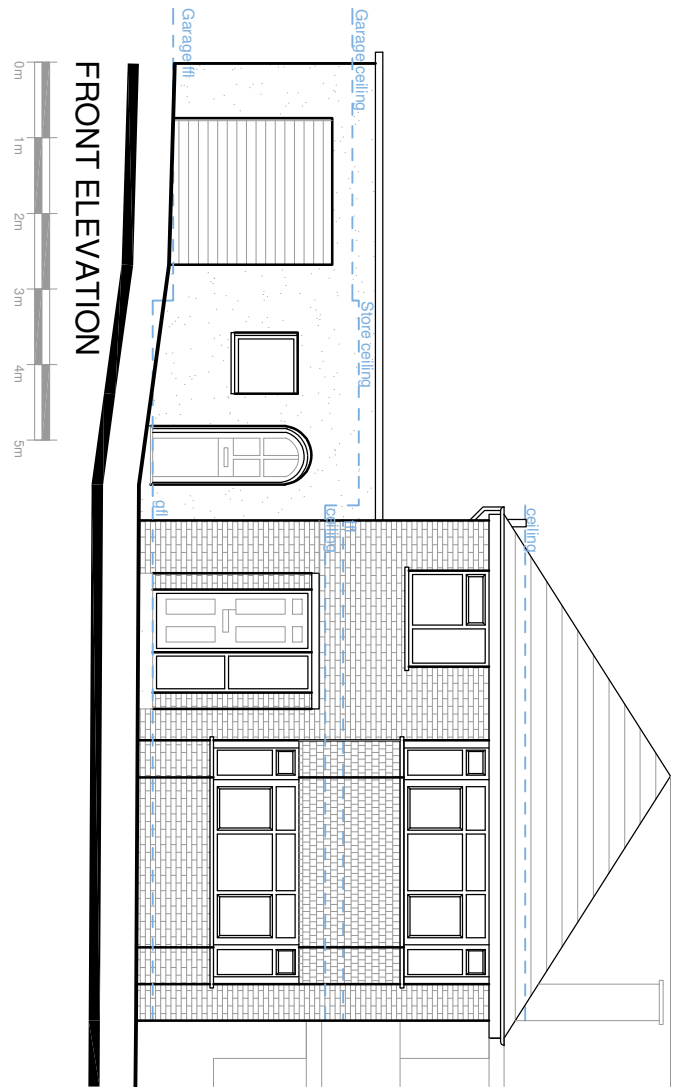


FRONT ELEVATION

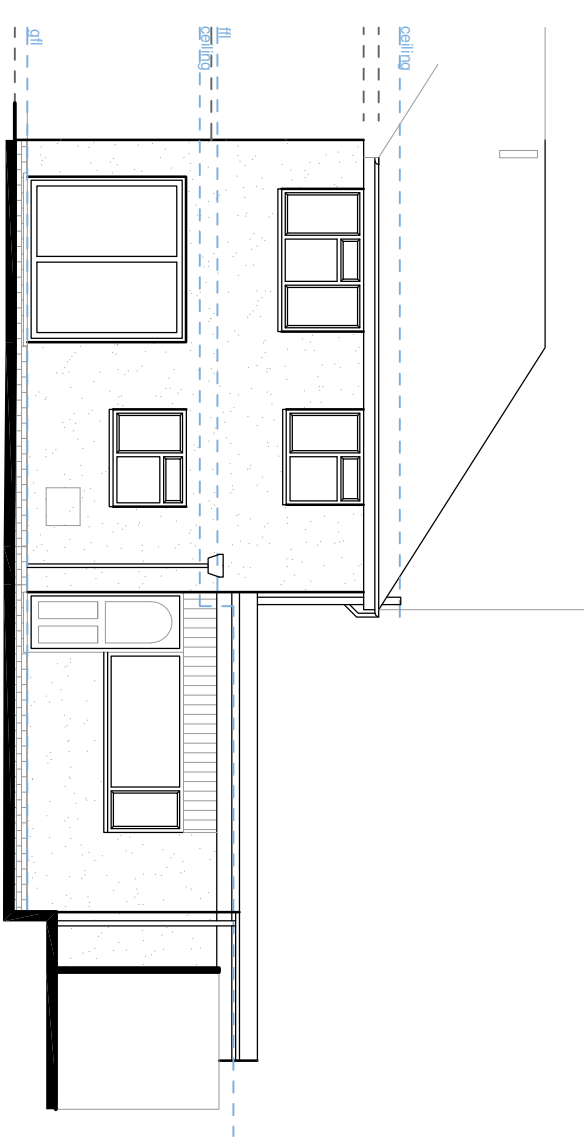



REAR ELEVATION

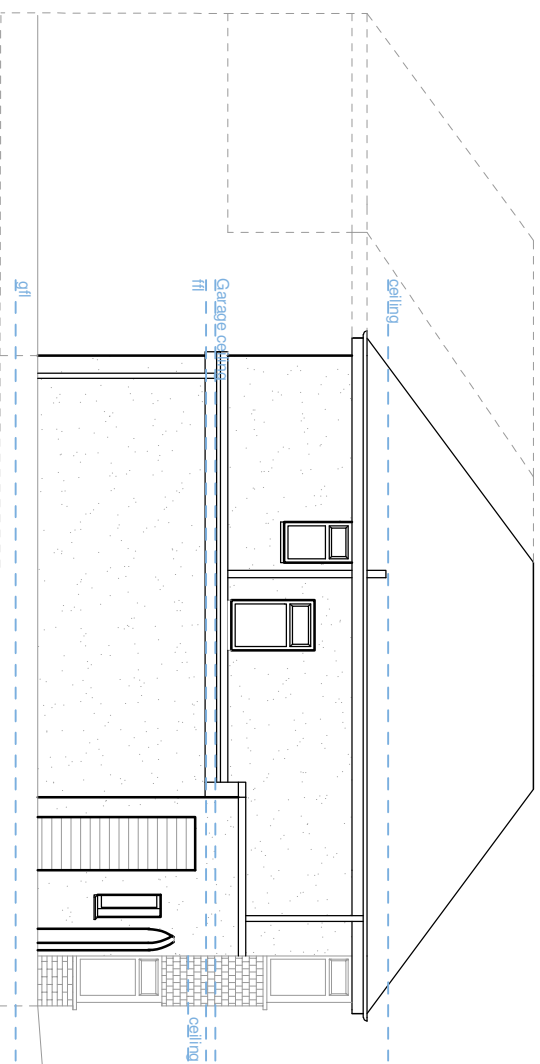

SIDE ELEVATION

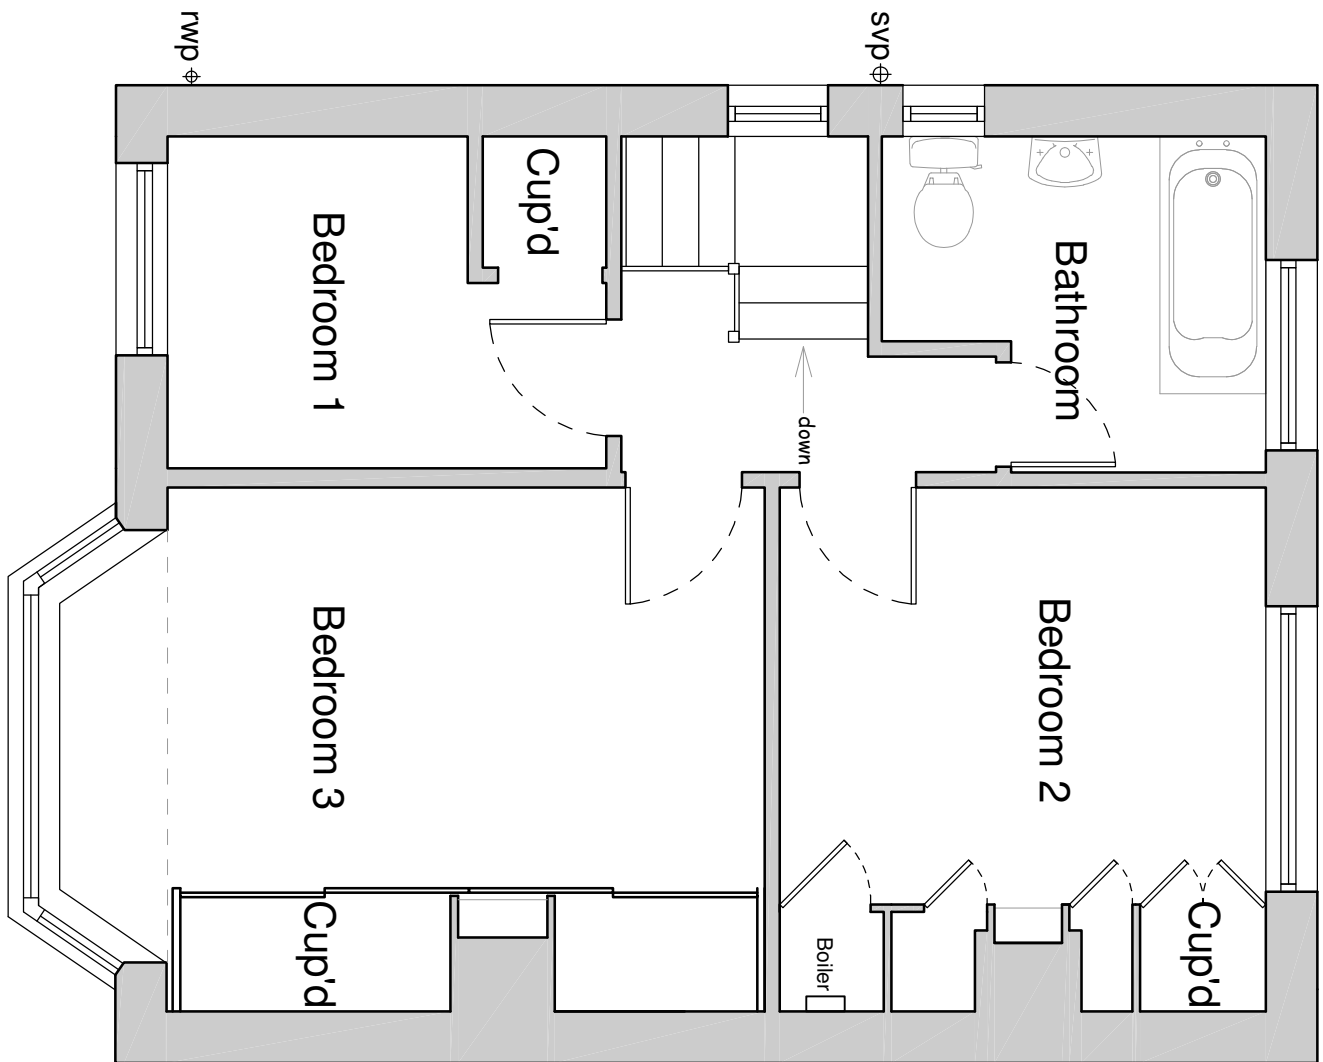

FIRST FLOOR

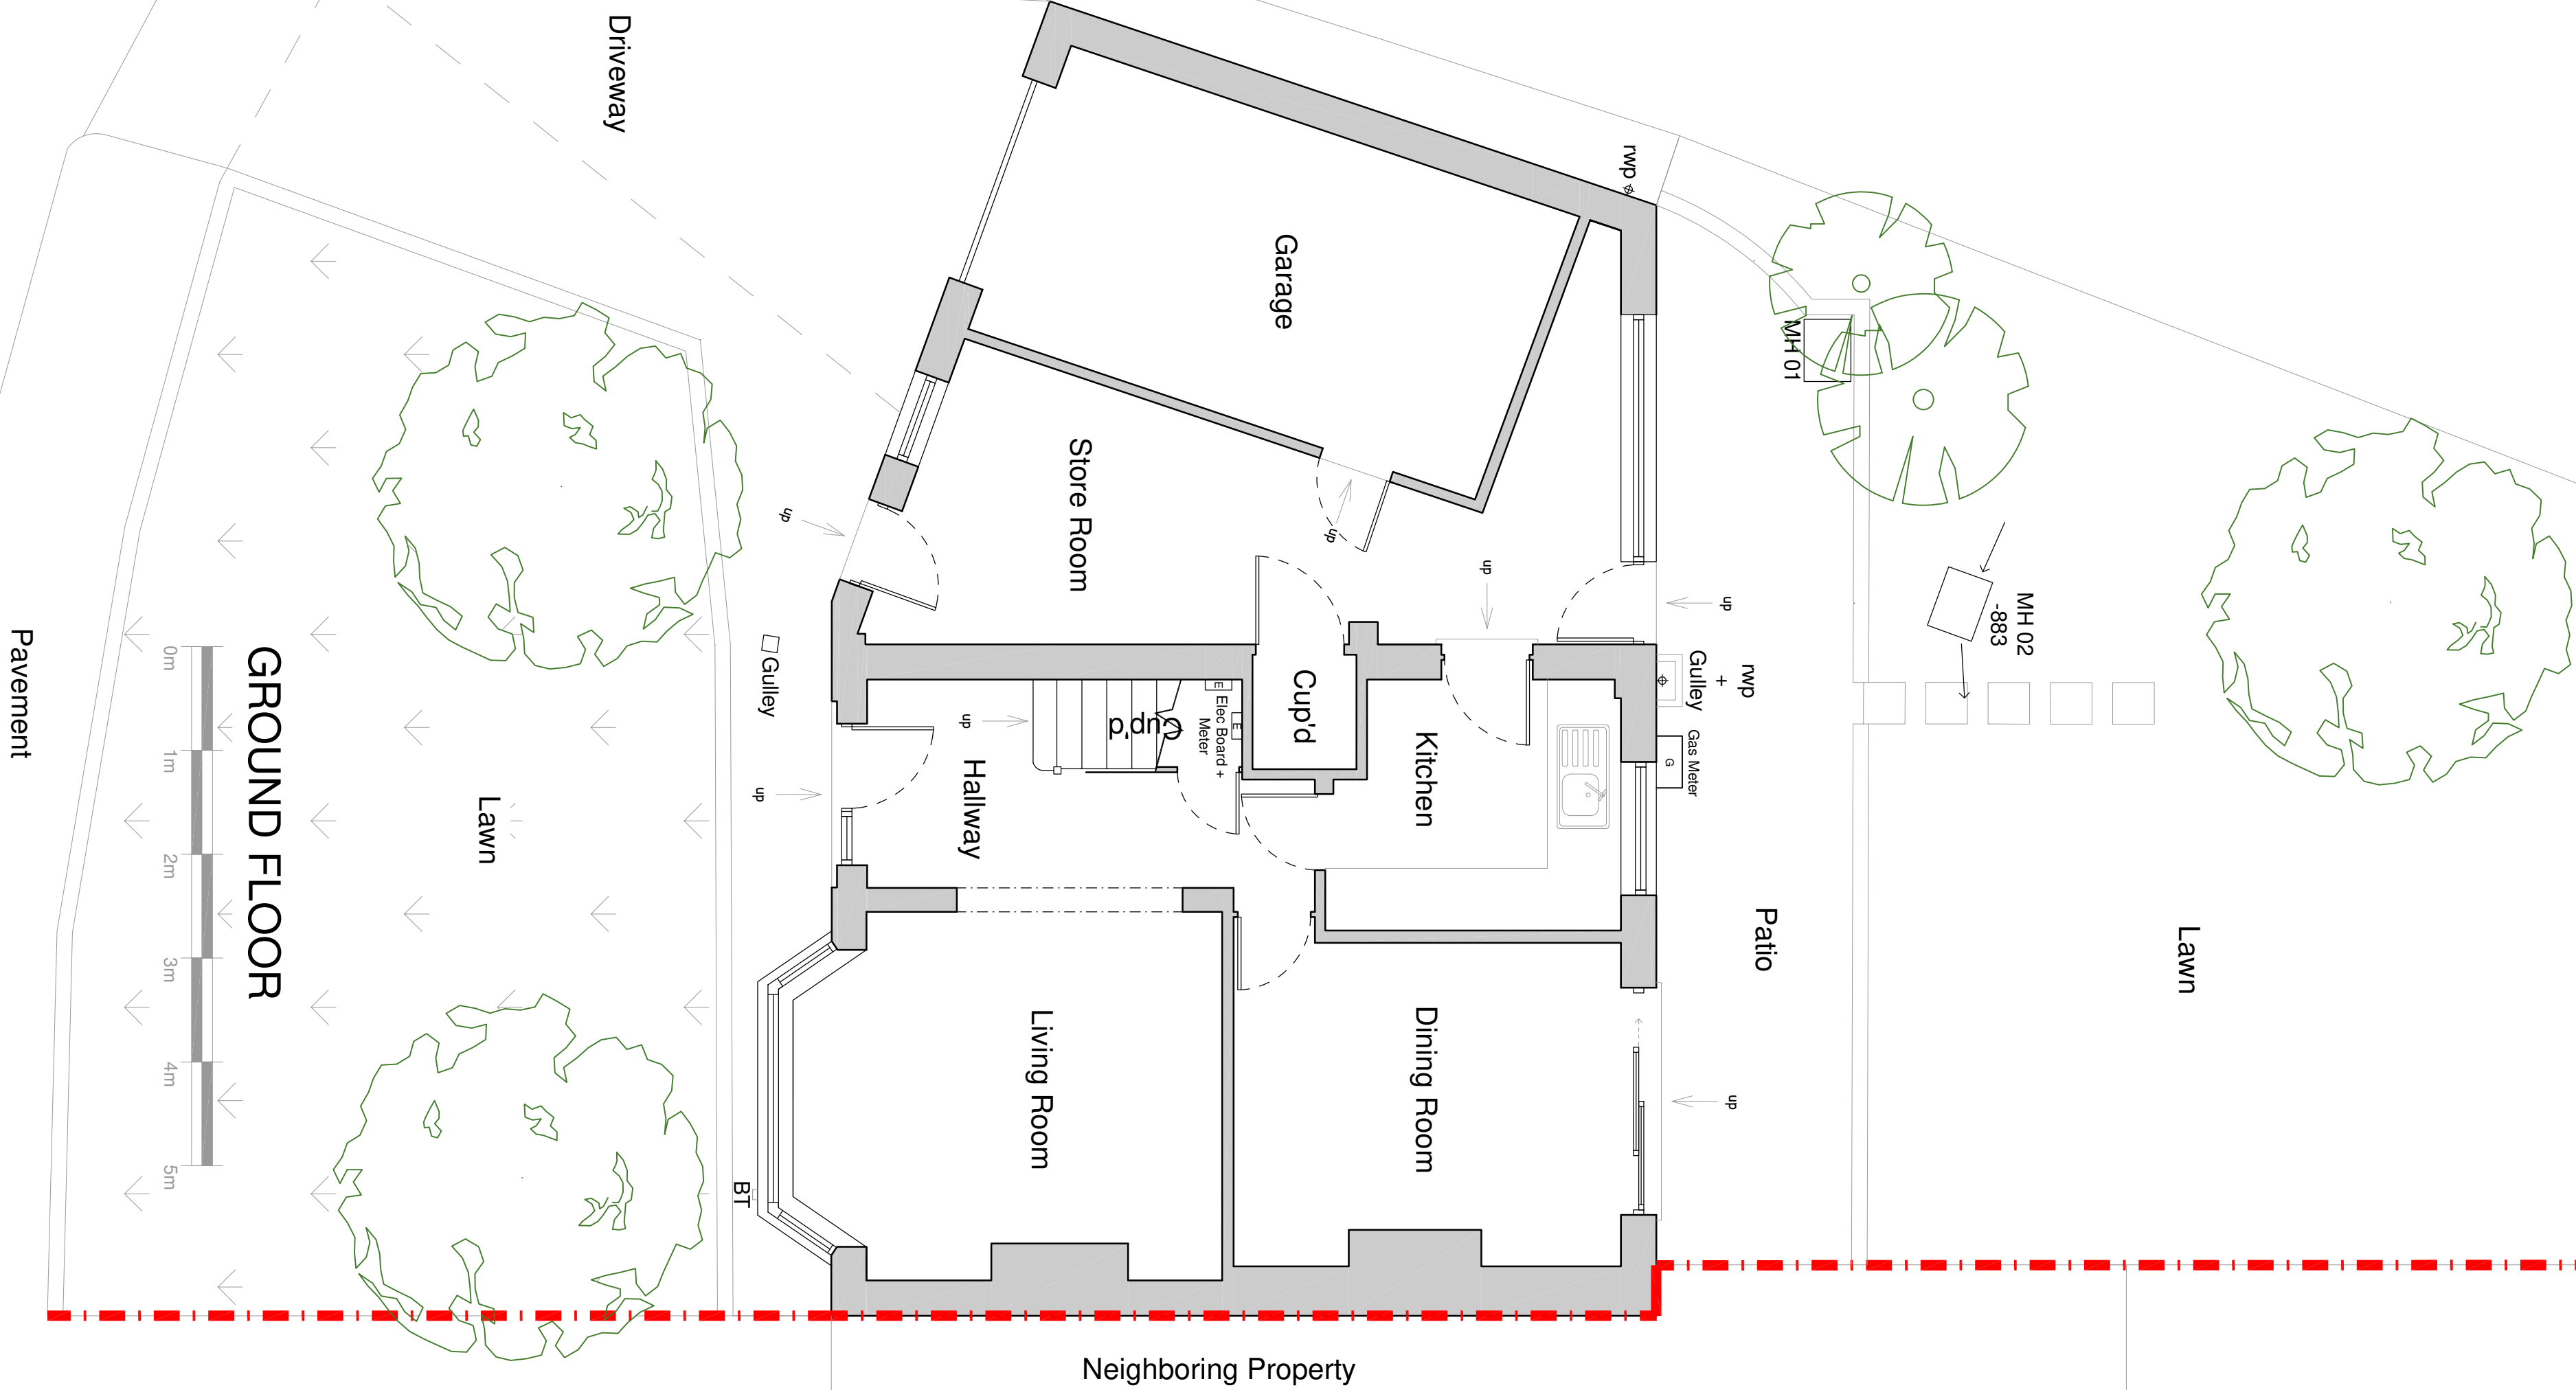 

GROUND FLOOR

