


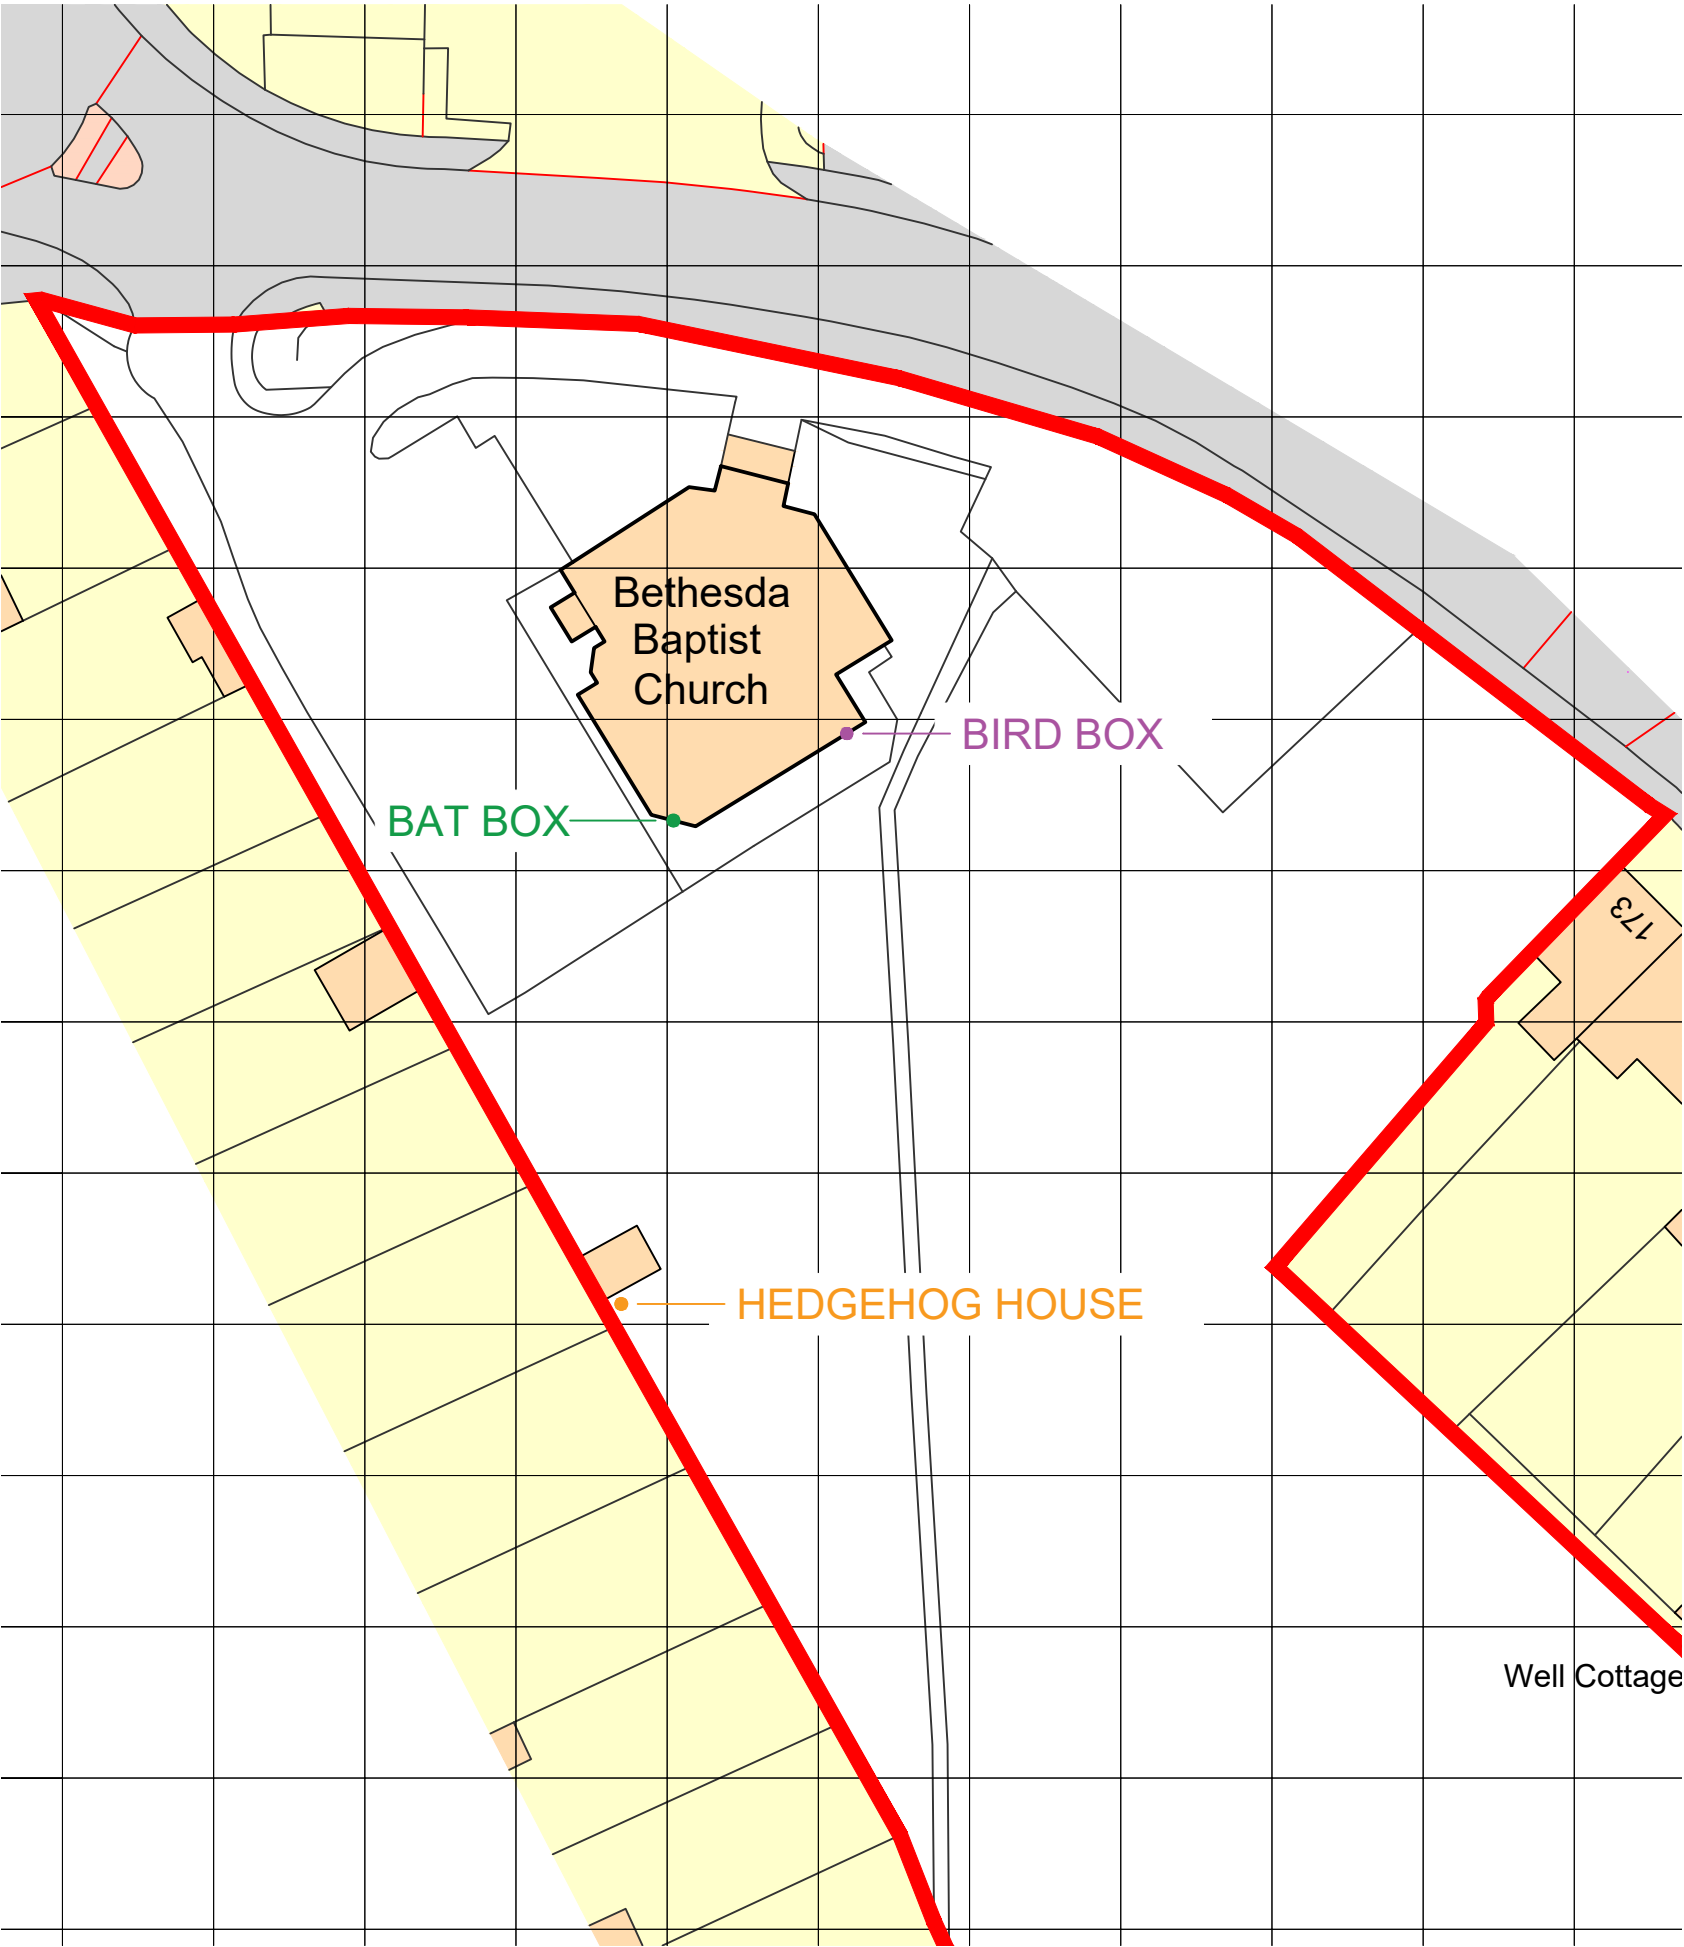


Site plan 1:500

Biodiversity Enhancements



BAT BOX
Beumaris bat box.
Install the bat box at least 3–4 meters above ground to keep it safe from predators and provide a quiet, undisturbed spot.
South or Southeast facing: Ideally, the bat box should face these directions to capture the warmth of the sun in the evening or early morning.
<https://www.birdfood.co.uk/beumaris-bat-box-small>

 

BIRD BOX
WoodStone Swift Nest Box
Install the bird box at a height of 2 - 5 meters above the ground. This is high enough to protect the birds from predators but low enough to allow easy monitoring and access for cleaning.
South or East-facing: Ideally, position the box so that it faces south or east to avoid direct sunlight in the hottest part of the day. This helps keep the box warmer in the mornings but protects it from overheating in the afternoon.
<https://www.birdfood.co.uk/nest-boxes/swift-nest-box-woodstoner>



HEDGEHOG HOUSE
Place the Wooden Hedgehog House in a quiet, sheltered spot ensuring the entrance and ventilation openings are shielded from rain, and position it on a firm foundation such as a hard surface or thin stones to prevent sinking, leaving space underneath the base plate to avoid moisture build-up.
<https://www.birdfood.co.uk/hedgehog-shelter>

Notes:

do not scale:
detailed drawings and larger scale drawings take precedence. Figured dimensions only are to be taken from this drawing.

dimensions:
All building and site dimensions, levels and sewer invert levels at connection points are to be checked and verified on site by the contractor before the commencement of works. All dimensions are to be checked prior to the placement of orders for materials or the fabrication of work and any discrepancy, omission or error is to be reported to the Architect immediately for verification.

specification:
The Contractor is to comply with current Building Legislation, British Standard Specifications, Building Regulations etc. Whether or not specifically stated on this drawing. This drawing must be checked against and read in conjunction with any structural or other relevant specialist and design documentation provided.

revisions:

client:
Bethesda Baptist Church

project:
Bethesda Baptist Church
108 Cefn Road Rogerstone
NP10 9EX

description:
Biodiversity Enhancement
Site plan



head office:
the old stone masons, 10 st Johns st,
abergavenny, monmouthshire. np7 5rt
tel: 01873 851125 fax: 01873 851127

newport:
first floor, 5 gold tops,
newport, south wales. np20 4pg
tel: 01633 245020

e: mail: info@jdwarehitects.co.uk
w: www.jdwarehitects.co.uk

drawn:	scale:	
KS	1:500	@A3
date:	sheet	of:
Sept'25	-	-
job drwg. no:	jw1192-115	
rev:	-	

this drawing is copyright of the architect and may not be reproduced without licence

