


© This drawing is the property of JLP Architects and must not be copied or reproduced in full or in part without express written permission DO NOT SCALE Use figured dimensions only. All dimensions to be verified on site prior to commencing construction




Proposed Front Elevation
Scale 1:100 at A3



Proposed South East Elevation
Scale 1:100 at A3

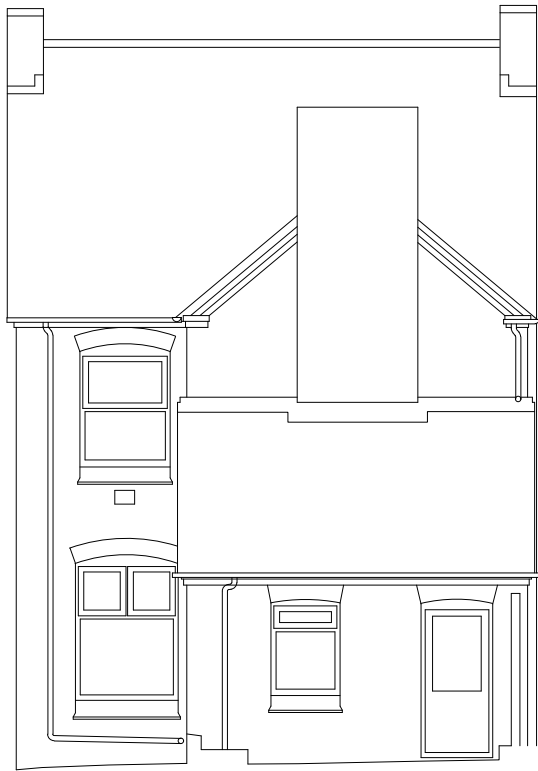

Proposed Front Rear Elevation (No Change)
Scale 1:100 at A3

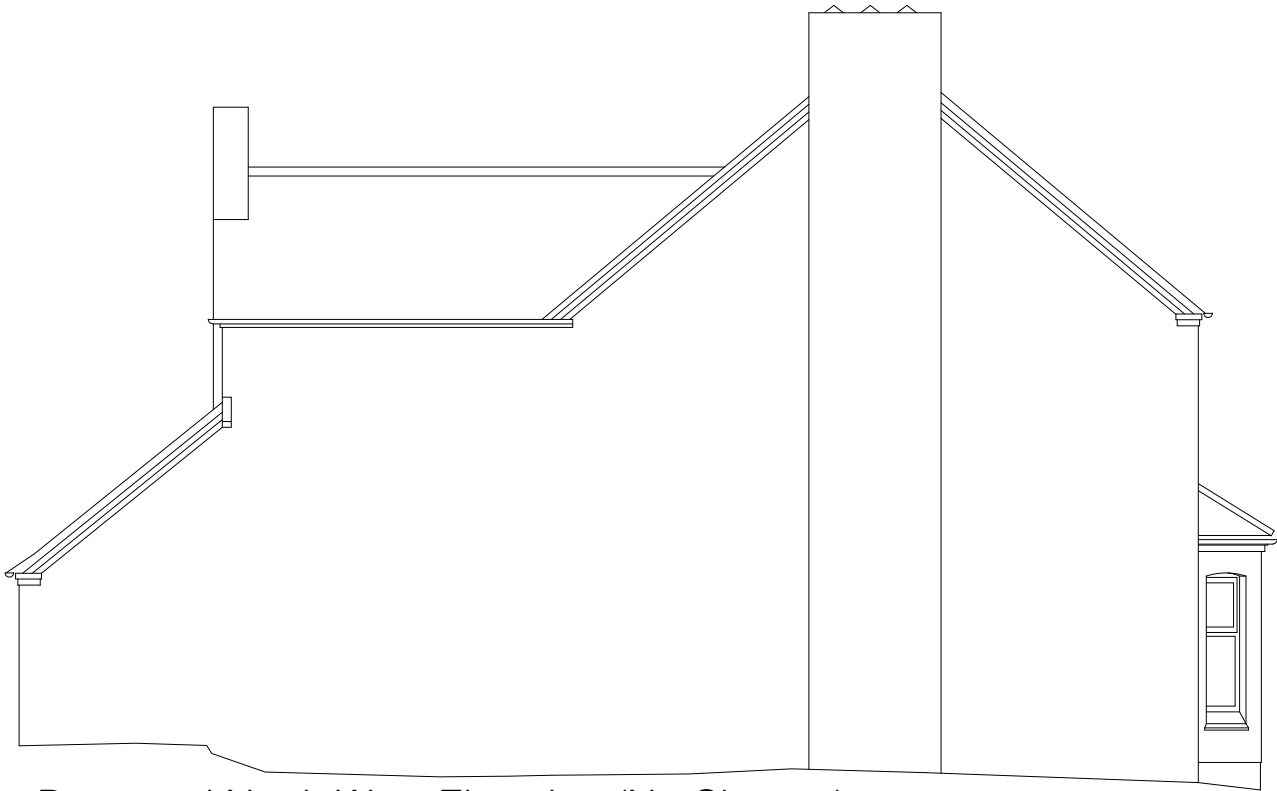

Proposed North West Elevation (No Change)
Scale 1:100 at A3

REV	DESCRIPTION	DATE	DRAWN BY	CHECKED BY
-----	-------------	------	----------	------------

Client: PCJ Developments
Project: Lower Flat Subdivision 164 Tregwilyn Road
Title: Proposed Elevations
Project No: JLP25-034
Drawn by: AR
Scale: 1:100 @ A3

Drg No: **P002** Rev: **A**
scale (m)
1:100
0 0.5 1 1.5 2 2.5 3

JLP
ARCHITECTS

85, GREAT PORTLAND STREET
LONDON, W1W 7LT
T: 07740 429 406 | W: www.jlparchitects.com
ARCHITECTURE | INTERIOR DESIGN
PRINCIPAL DESIGNERS | PROJECT MANAGEMENT

STATUS: PLANNING

PLEASE NOTE: The structural, civil, engineering and other non-architectural information shown on this drawing is purely for co-ordination purposes only and in no way does it take on any responsibility or liability for JLP Architects. For all detailed information relating to these items see the latest relevant consultants drawings, specification and full design information.