


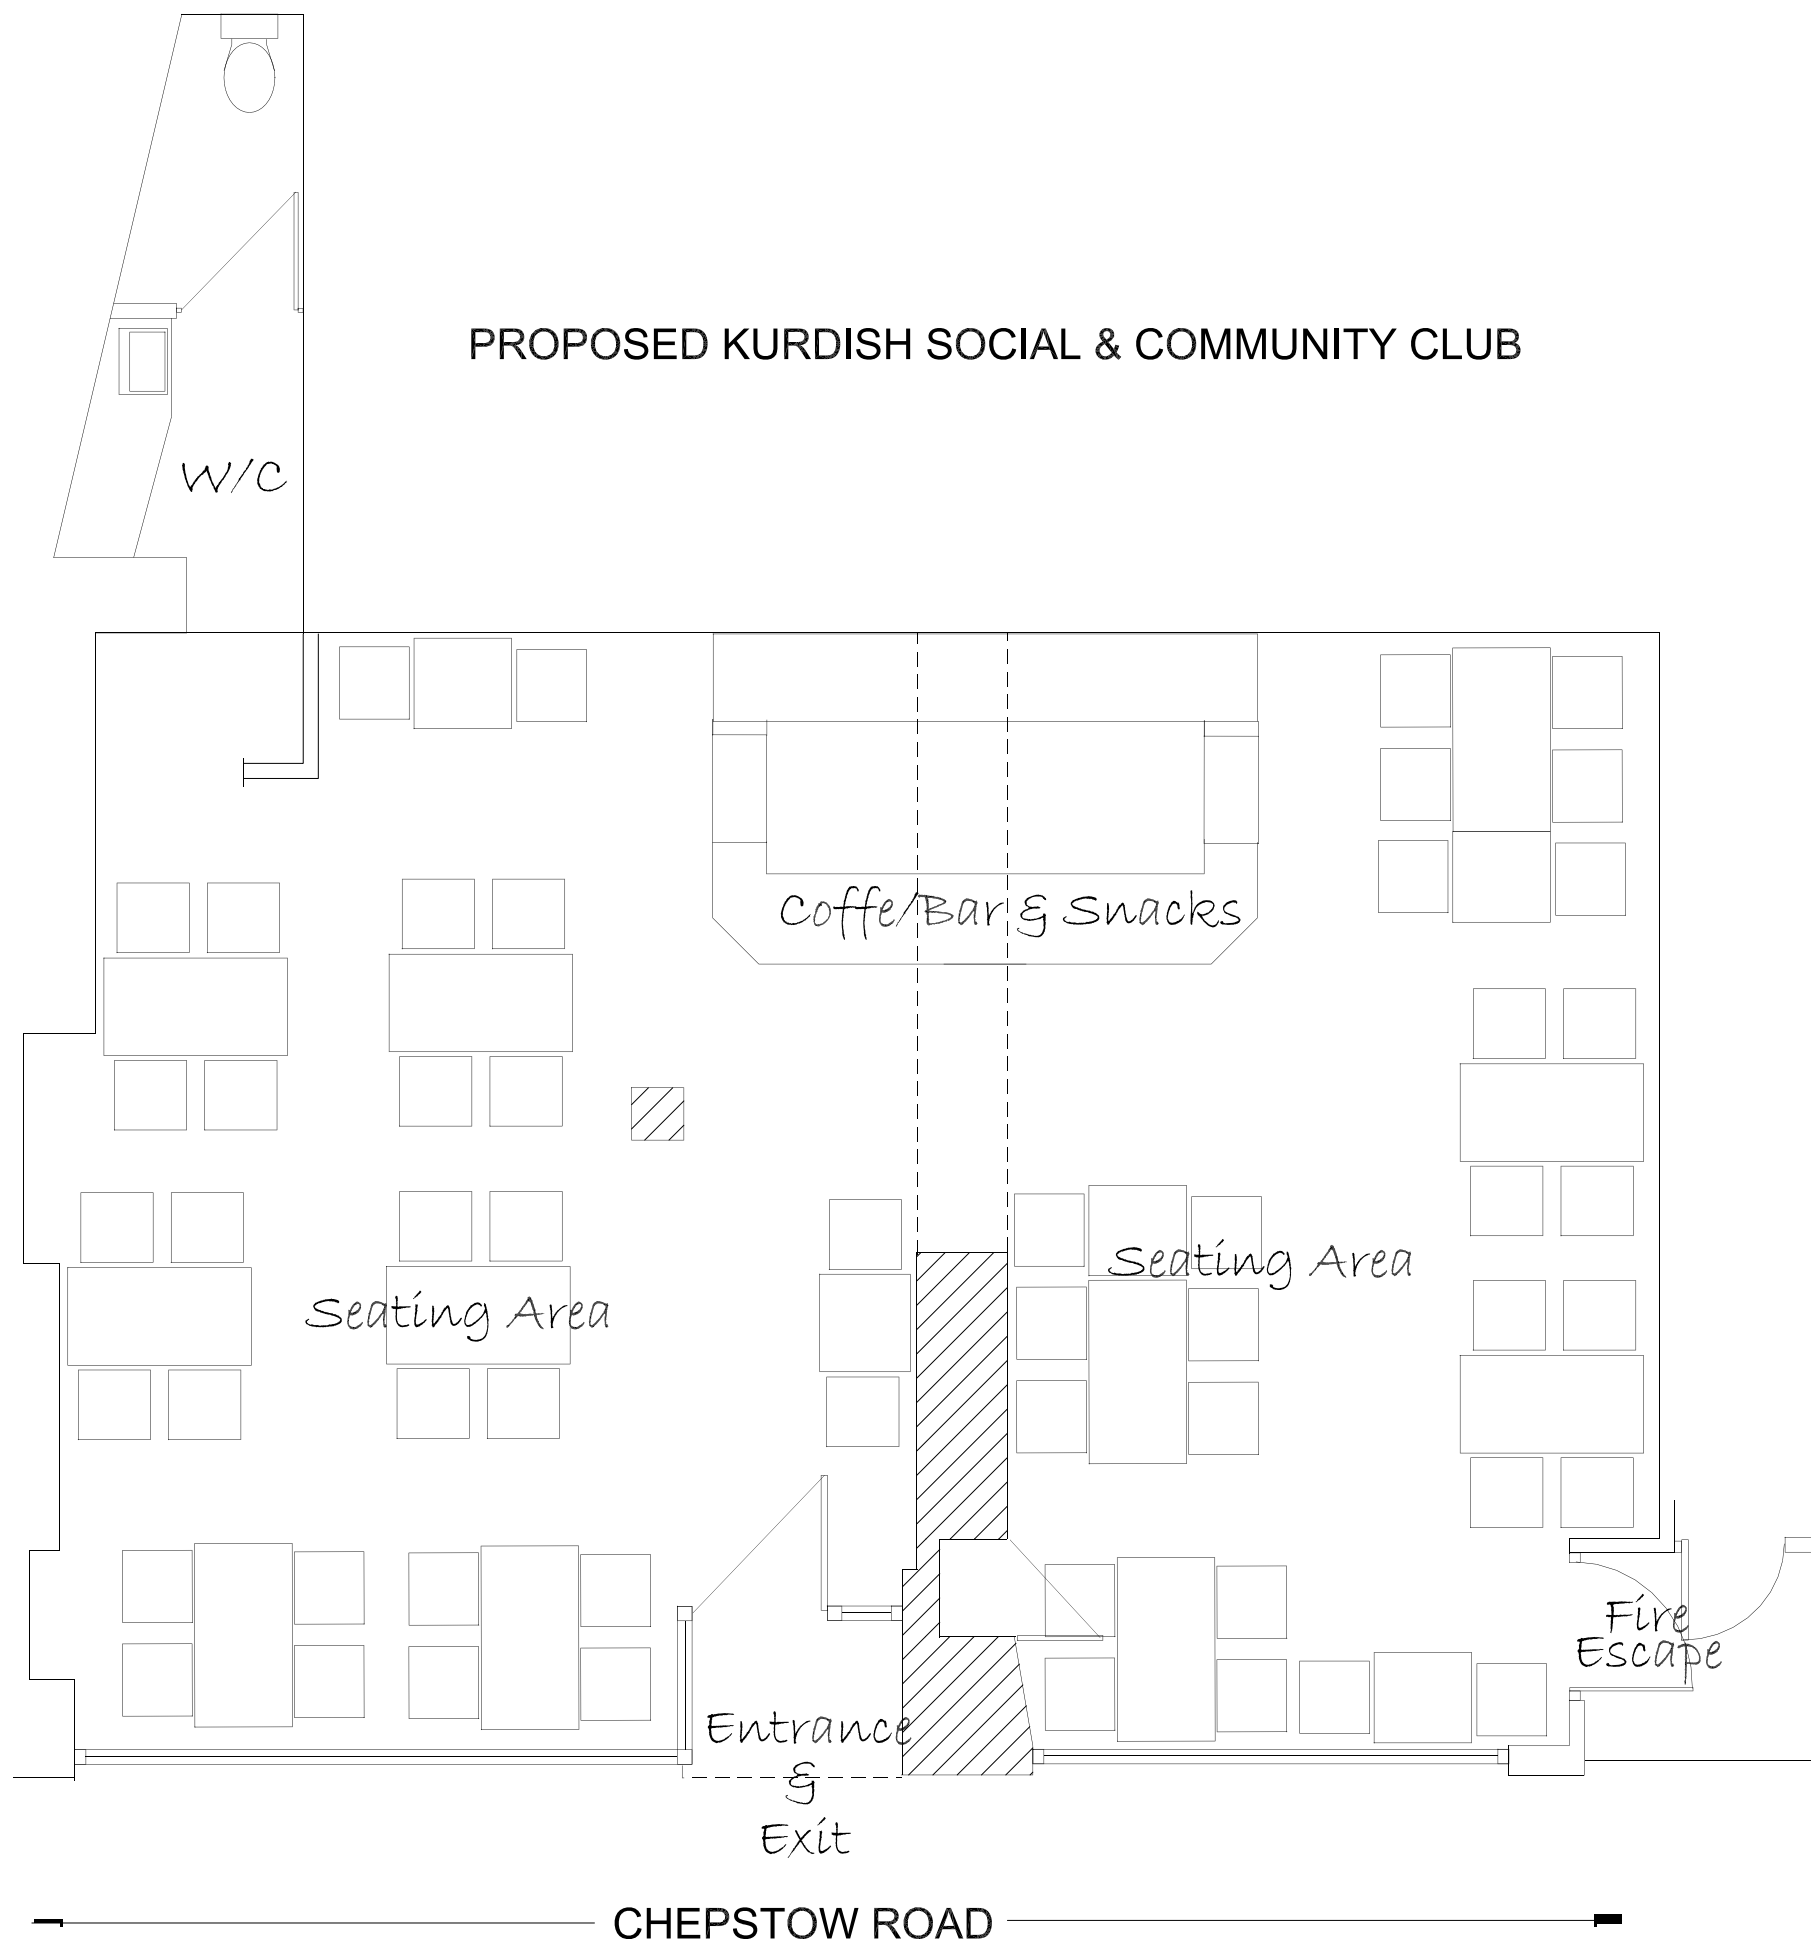

PR Design ARCHITECTURAL MATTERS prdesign46@yahoo.com Mobile : 07939 456326	
©Copyright Plans	
Client name: Mr Sukru Oruk	
Site address: 119-121 Chepstow Road Newport. NP19 8BZ	
Drawing No: PDR/606/80/25/B	Scale: 1:50
Drawn by: Paul Rowlands	Date: 26/03/2025
Notes: PROPOSED FLOOR PLANS	