


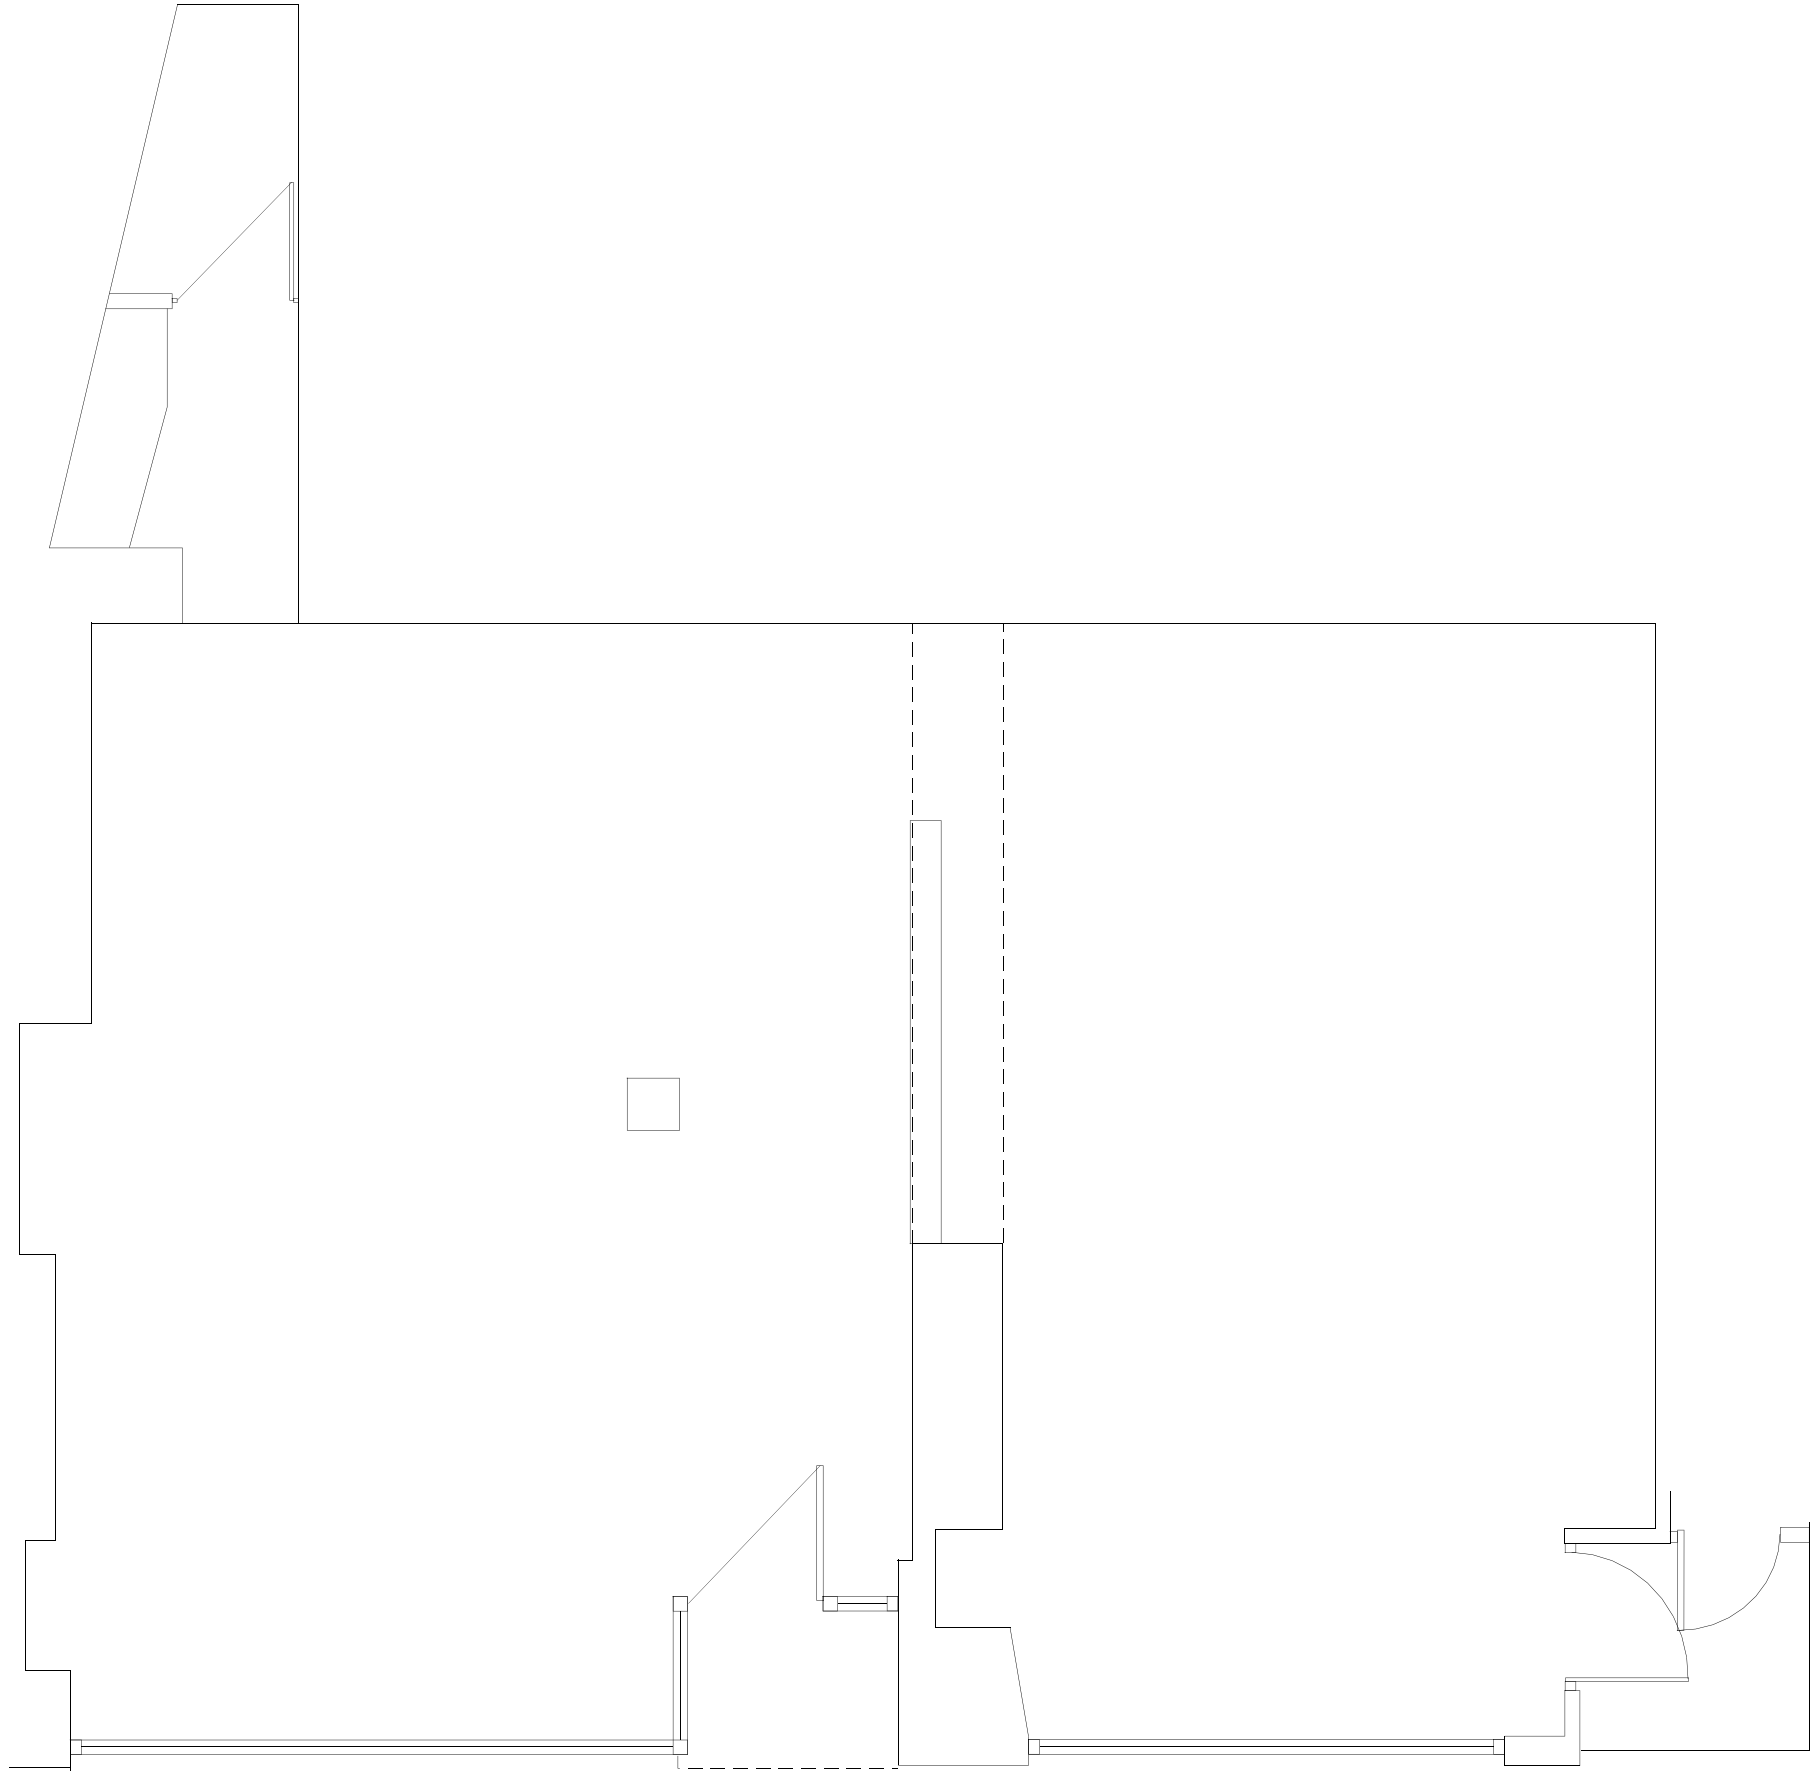

CHEPSTOW ROAD

PR Design
ARCHITECTURAL MATTERS
prdesign46@yahoo.com
Mobile : 07939 456326

©Copyright Plans

Client name

Mr Sukru Oruk

Site address

119-121 Chepstow Road
Newport. NP19 8BZ

Drawing No

PDR/606/80/25/A

Scale

1:50

Drawn by

Paul Rowlands

Date

26/03/2025

Notes

EXISTING FLOOR PLANS