




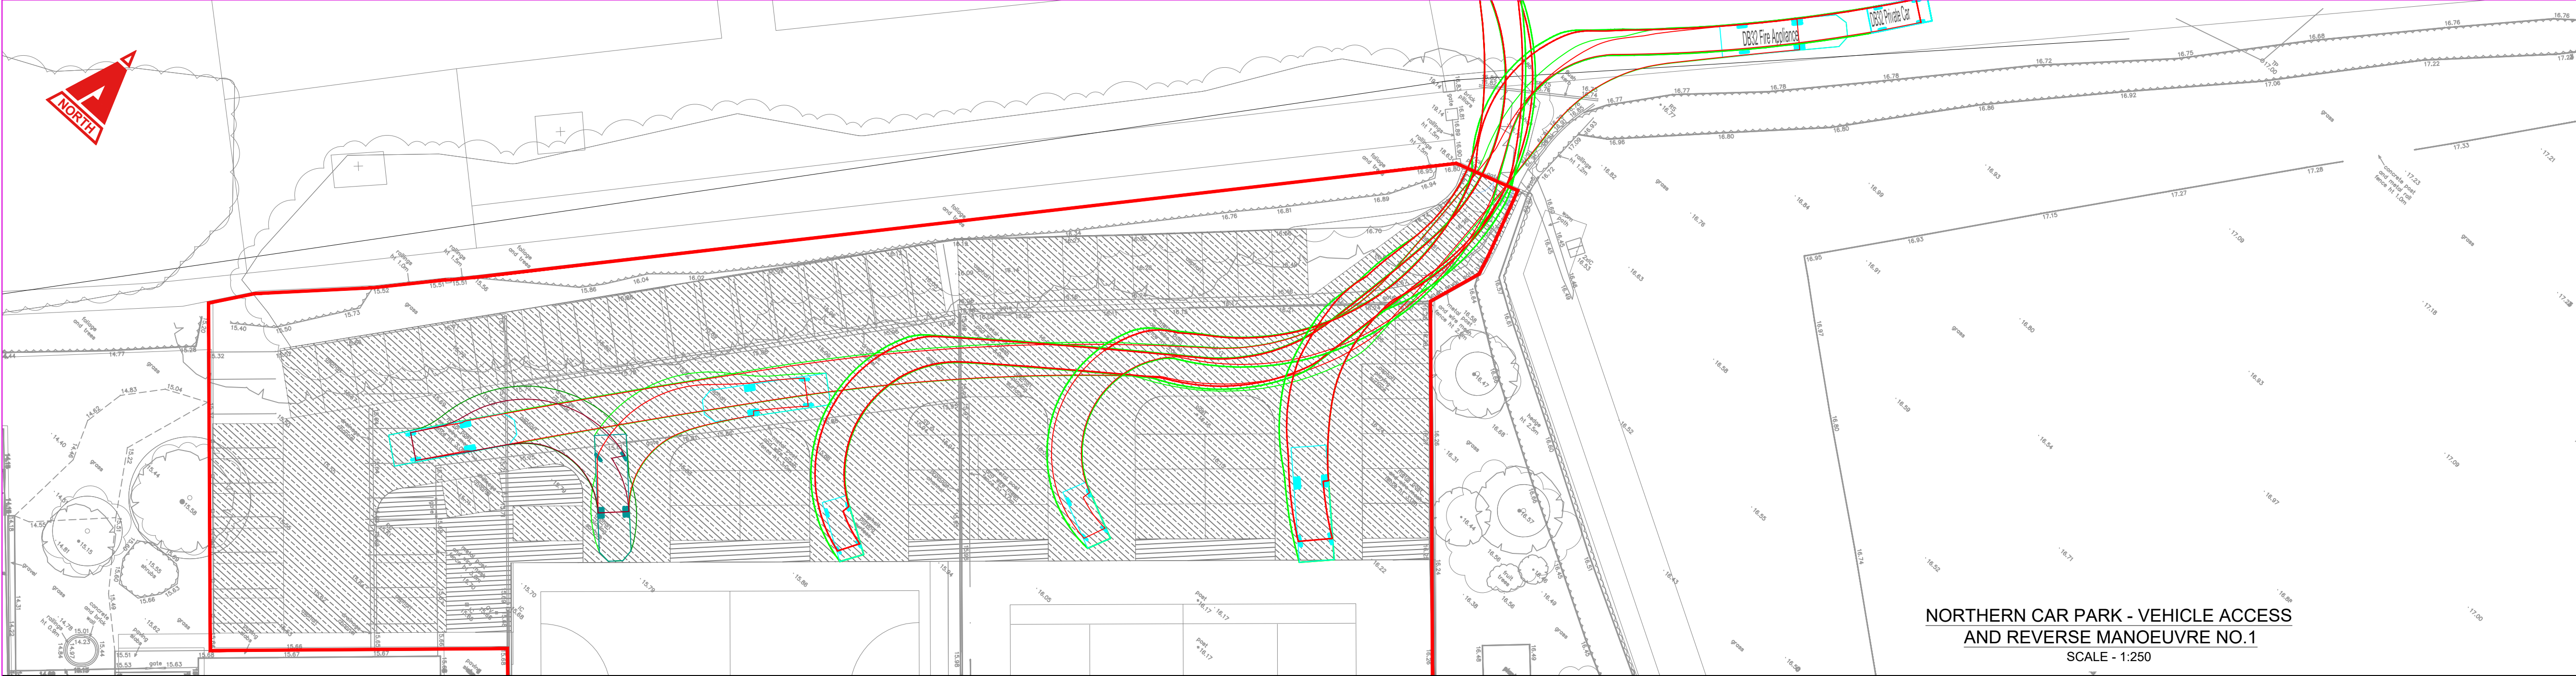

NORTHERN CAR PARK - VEHICLE ACCESS
AND REVERSE MANOEUVRE NO.1
SCALE - 1:250

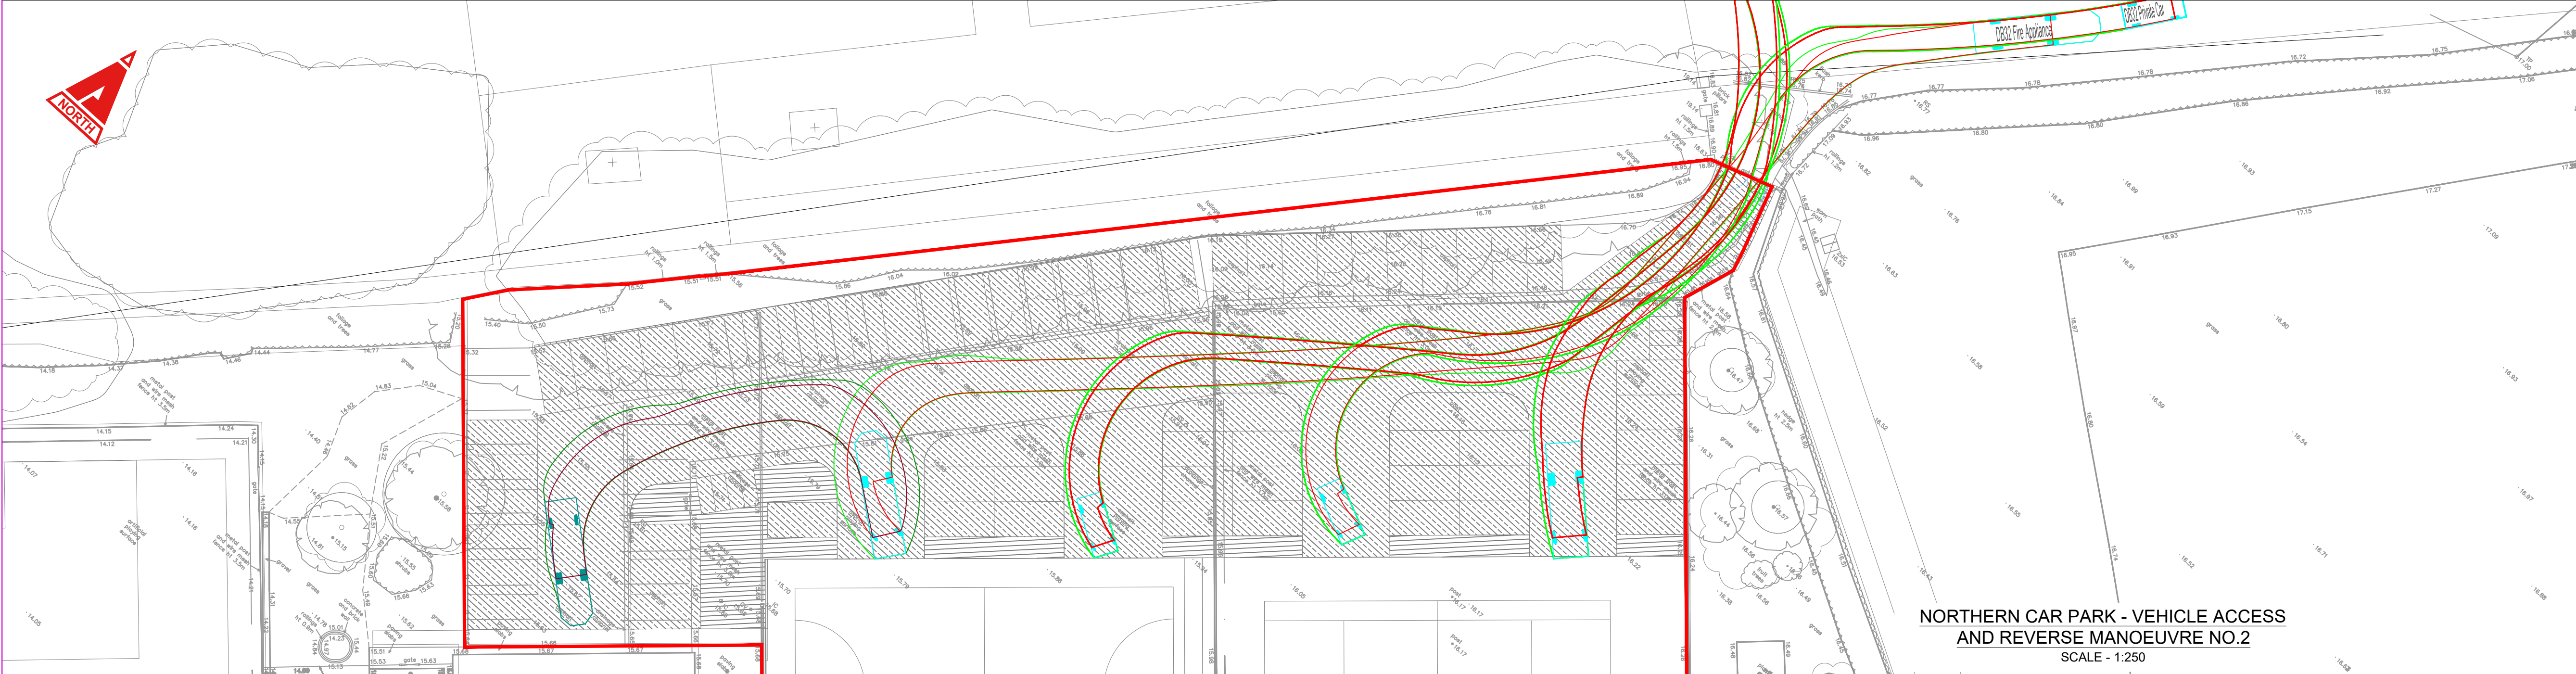

NORTHERN CAR PARK - VEHICLE ACCESS
AND REVERSE MANOEUVRE NO.2
SCALE - 1:250

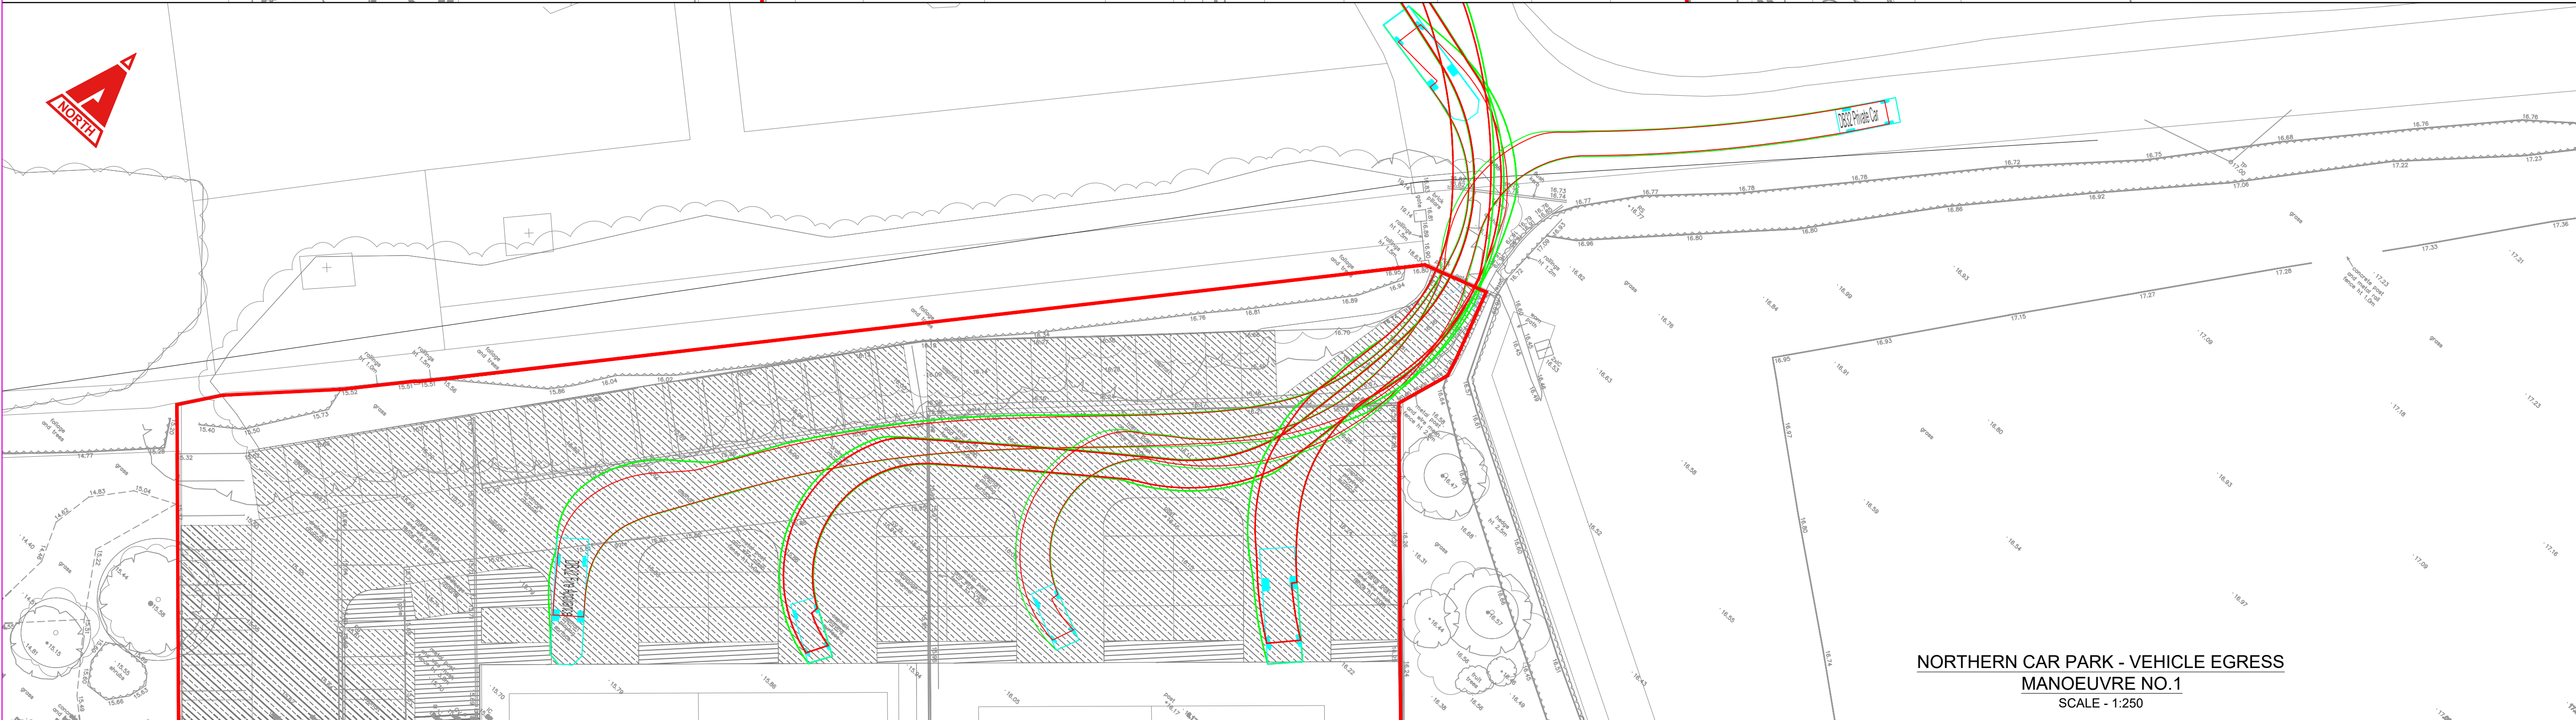

NORTHERN CAR PARK - VEHICLE EGRESS
MANOEUVRE NO.1
SCALE - 1:250

THIS DRAWING IS COPYRIGHT © CAMBRIA CONSULTING LTD.
DO NOT SCALE FROM THIS DRAWING.


CONTRACTORS MUST CHECK ALL DIMENSIONS ON SITE.
ONLY FIGURED DIMENSIONS ARE TO BE WORKED FROM.
DISCREPANCIES MUST BE REPORTED IMMEDIATELY TO
CAMBRIA CONSULTING LIMITED BEFORE PROCEEDING.

THE CONTRACTOR IS TO REFER TO THE SPECIFICATION,
FULL SCHEDULE OF RESIDUAL RISKS IN THE CONTRACT
DOCUMENTATION AND ALSO TO INFORMATION FROM OTHER
DESIGNERS, IN PARTICULAR THE M&E CONSULTANT
REGARDING EXISTING LIVE SERVICES.


 THIS SYMBOL IS USED TO HIGHLIGHT INSTANCES
OF RISK WITHIN THE CONSTRUCTION PROCESS.
ALWAYS CHECK FOR LATER REVISIONS OF THIS DRAWING.

KEY


- CHASIS OUTLINE
- OVERHANG OUTLINE
- SITE BOUNDARY

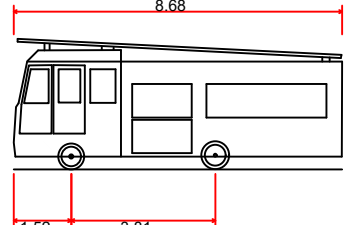

DB32 Fire Appliance
Overall Length 8.680m
Overall Width 2.150m
Overall Body Height 3.452m
Min Body Ground Clearance 0.337m
Max Track Width 2.121m
Lock to lock time 6.00s
Kerb to Kerb Turning Radius 7.910m

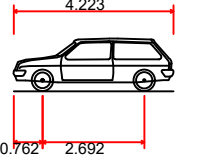

DB32 Private Car
Overall Length 4.223m
Overall Width 1.715m
Overall Body Height 1.392m
Min Body Ground Clearance 0.233m
Max Track Width 1.629m
Lock to lock time 4.00s
Kerb to Kerb Turning Radius 5.780m

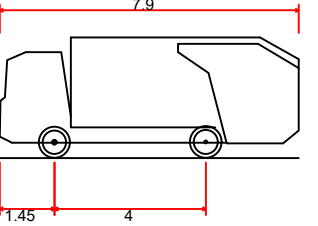

DB32 Refuse Vehicle
Overall Length 7.900m
Overall Width 2.400m
Overall Body Height 3.183m
Min Body Ground Clearance 0.385m
Max Track Width 2.400m
Lock to lock time 6.00s
Kerb to Kerb Turning Radius 9.625m

P05	ISSUED FOR S73 APPLICATION	RJ	RJ	RJ
P04	UPDATED LANDSCAPING PLAN	GJ	RJ	LKM
P03	ISSUED FOR RIBA STAGE 3.	JW	GJ	RJ
P02	REVISED SITE PLAN	LW	LKM	LKM
P01	FIRST ISSUE	GJ	RJ	RJ
Rev.	Description	By	Chk	App

Client:

 WILLMOTT DIXON
CONSTRUCTION

 **CYSON CYMRU**
Gwasanaethau eiddo • Property services

Project:

**CAERLEON SCHOOL
CB2183**

Drawing Title:

**VEHICLE TRACKING
SHEET 1**

Drawing No.						
CB2183 CAM XX XX DR C 0200						
Project	Originator	Function, B'down	Spacial B'down	Form	Disc	Number
Status:			Scale @A1:	Rev:		
S4 PRELIMINARY			1:250	P05		

CAMBRIA
Constructive Thinking

Civil & Structural Engineers
Cambria House
16 Plas St. Pol de Leon
Penarth Marina
Cardiff, CF64 1TR

T 029 2009 3333
E admin@cambria.co.uk
W www.cambria.co.uk
@cambria_uk
uk.linkedin.com/in/cambria_uk