




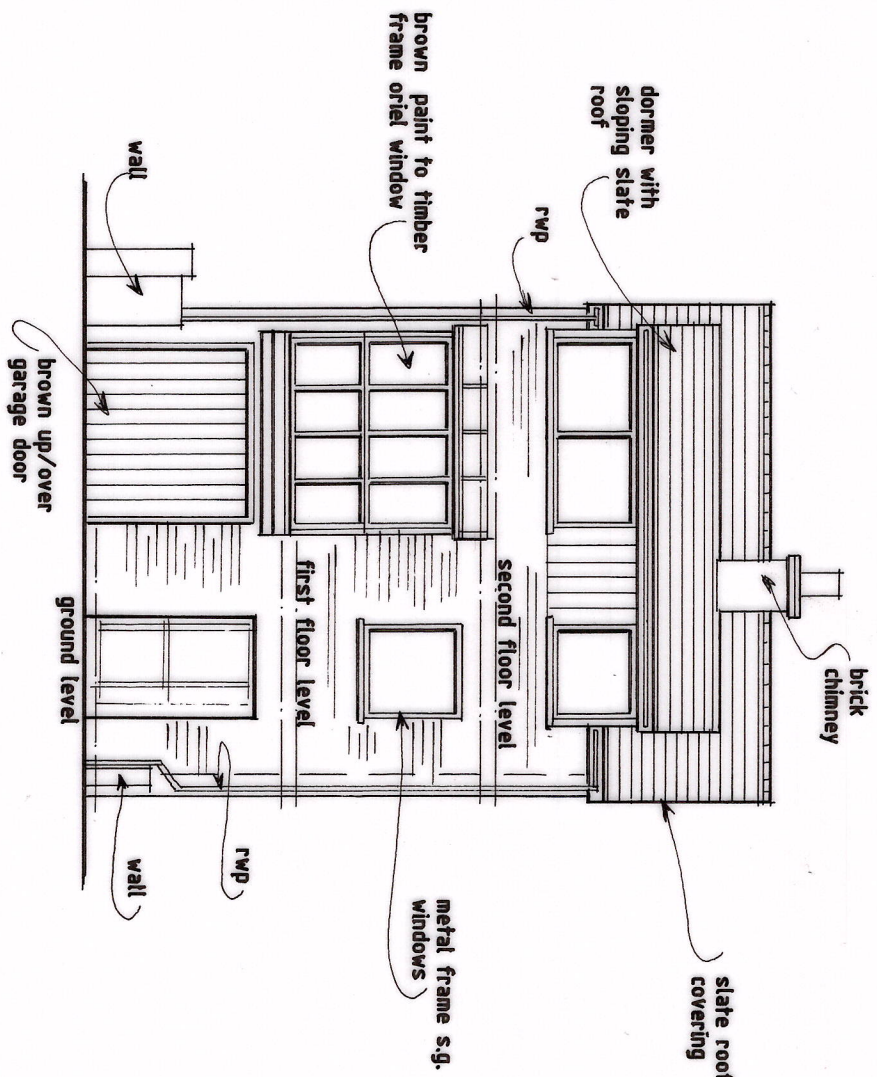


EXISTING FRONT ELEVATION

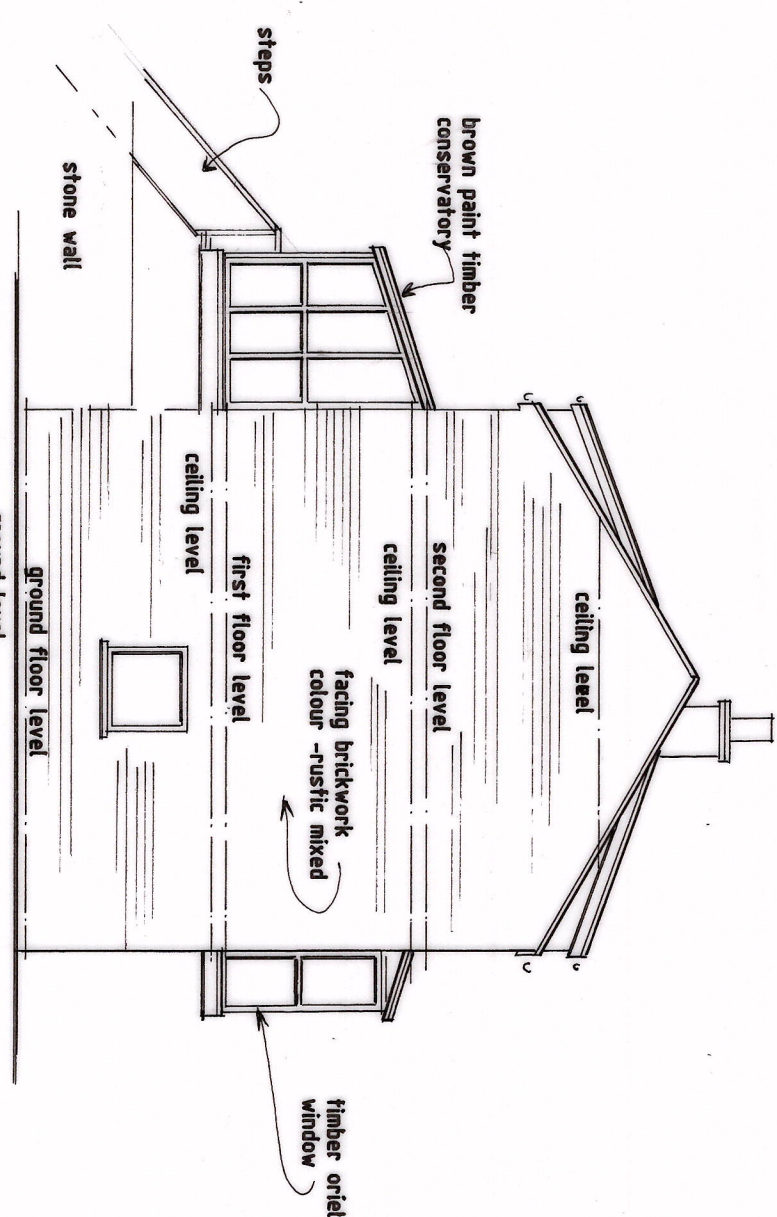


EXISTING SIDE ELEVATION

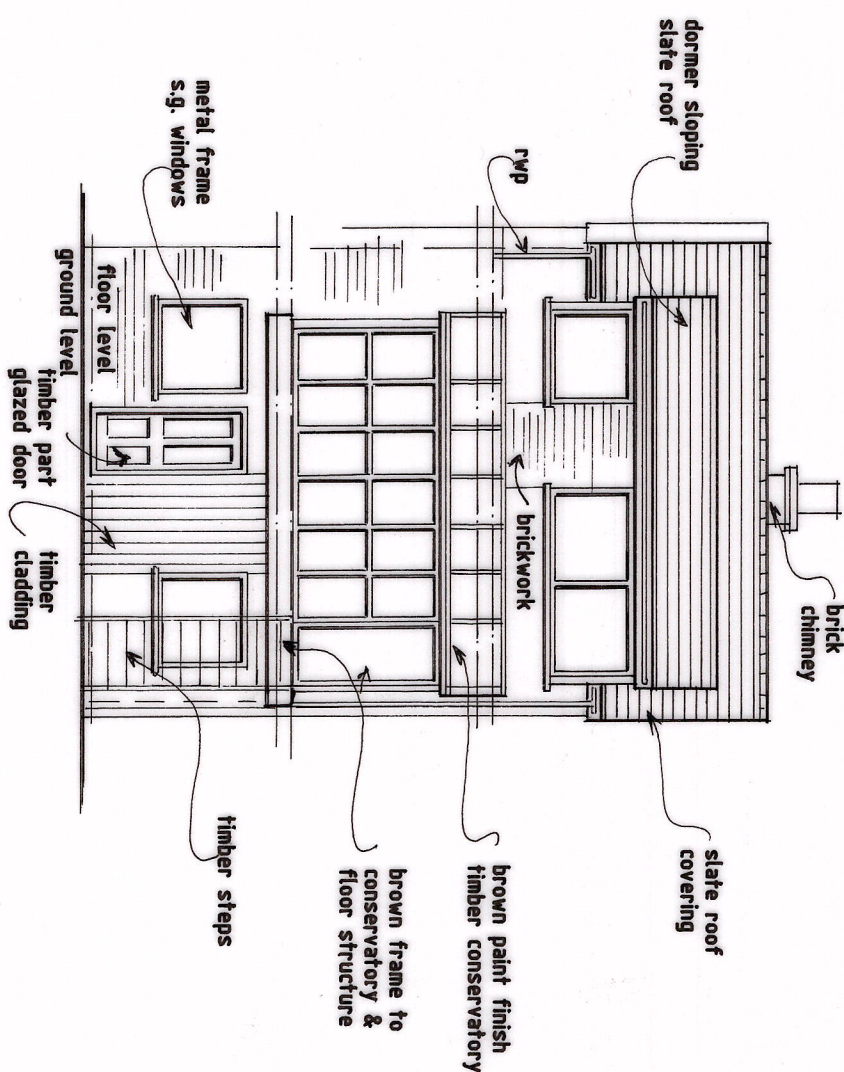



EXISTING REAR ELEVATION

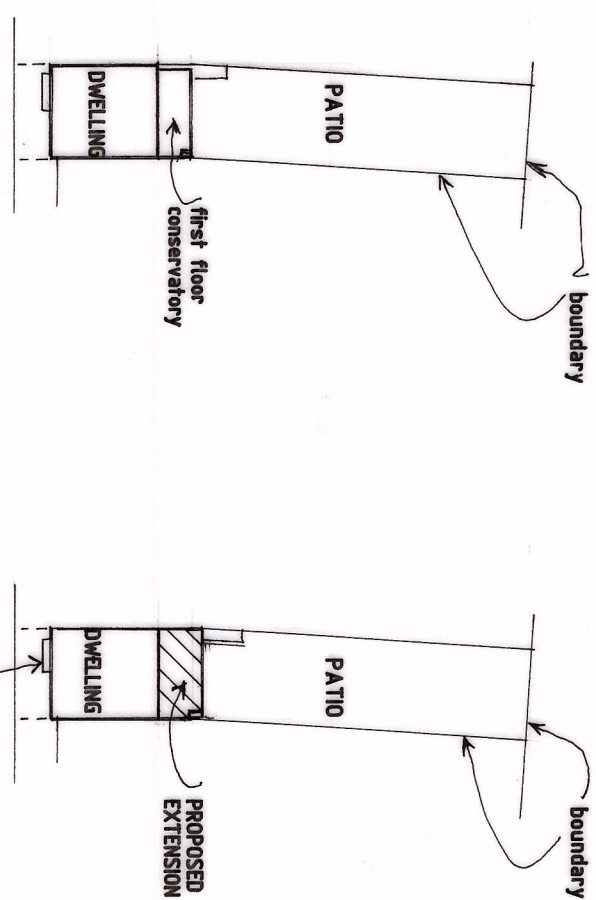


EXISTING SITE PLAN
SCALE-1:500

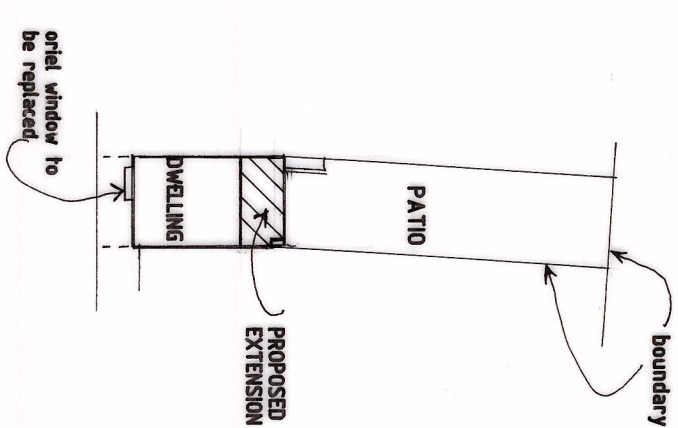


PROPOSED SITE PLAN

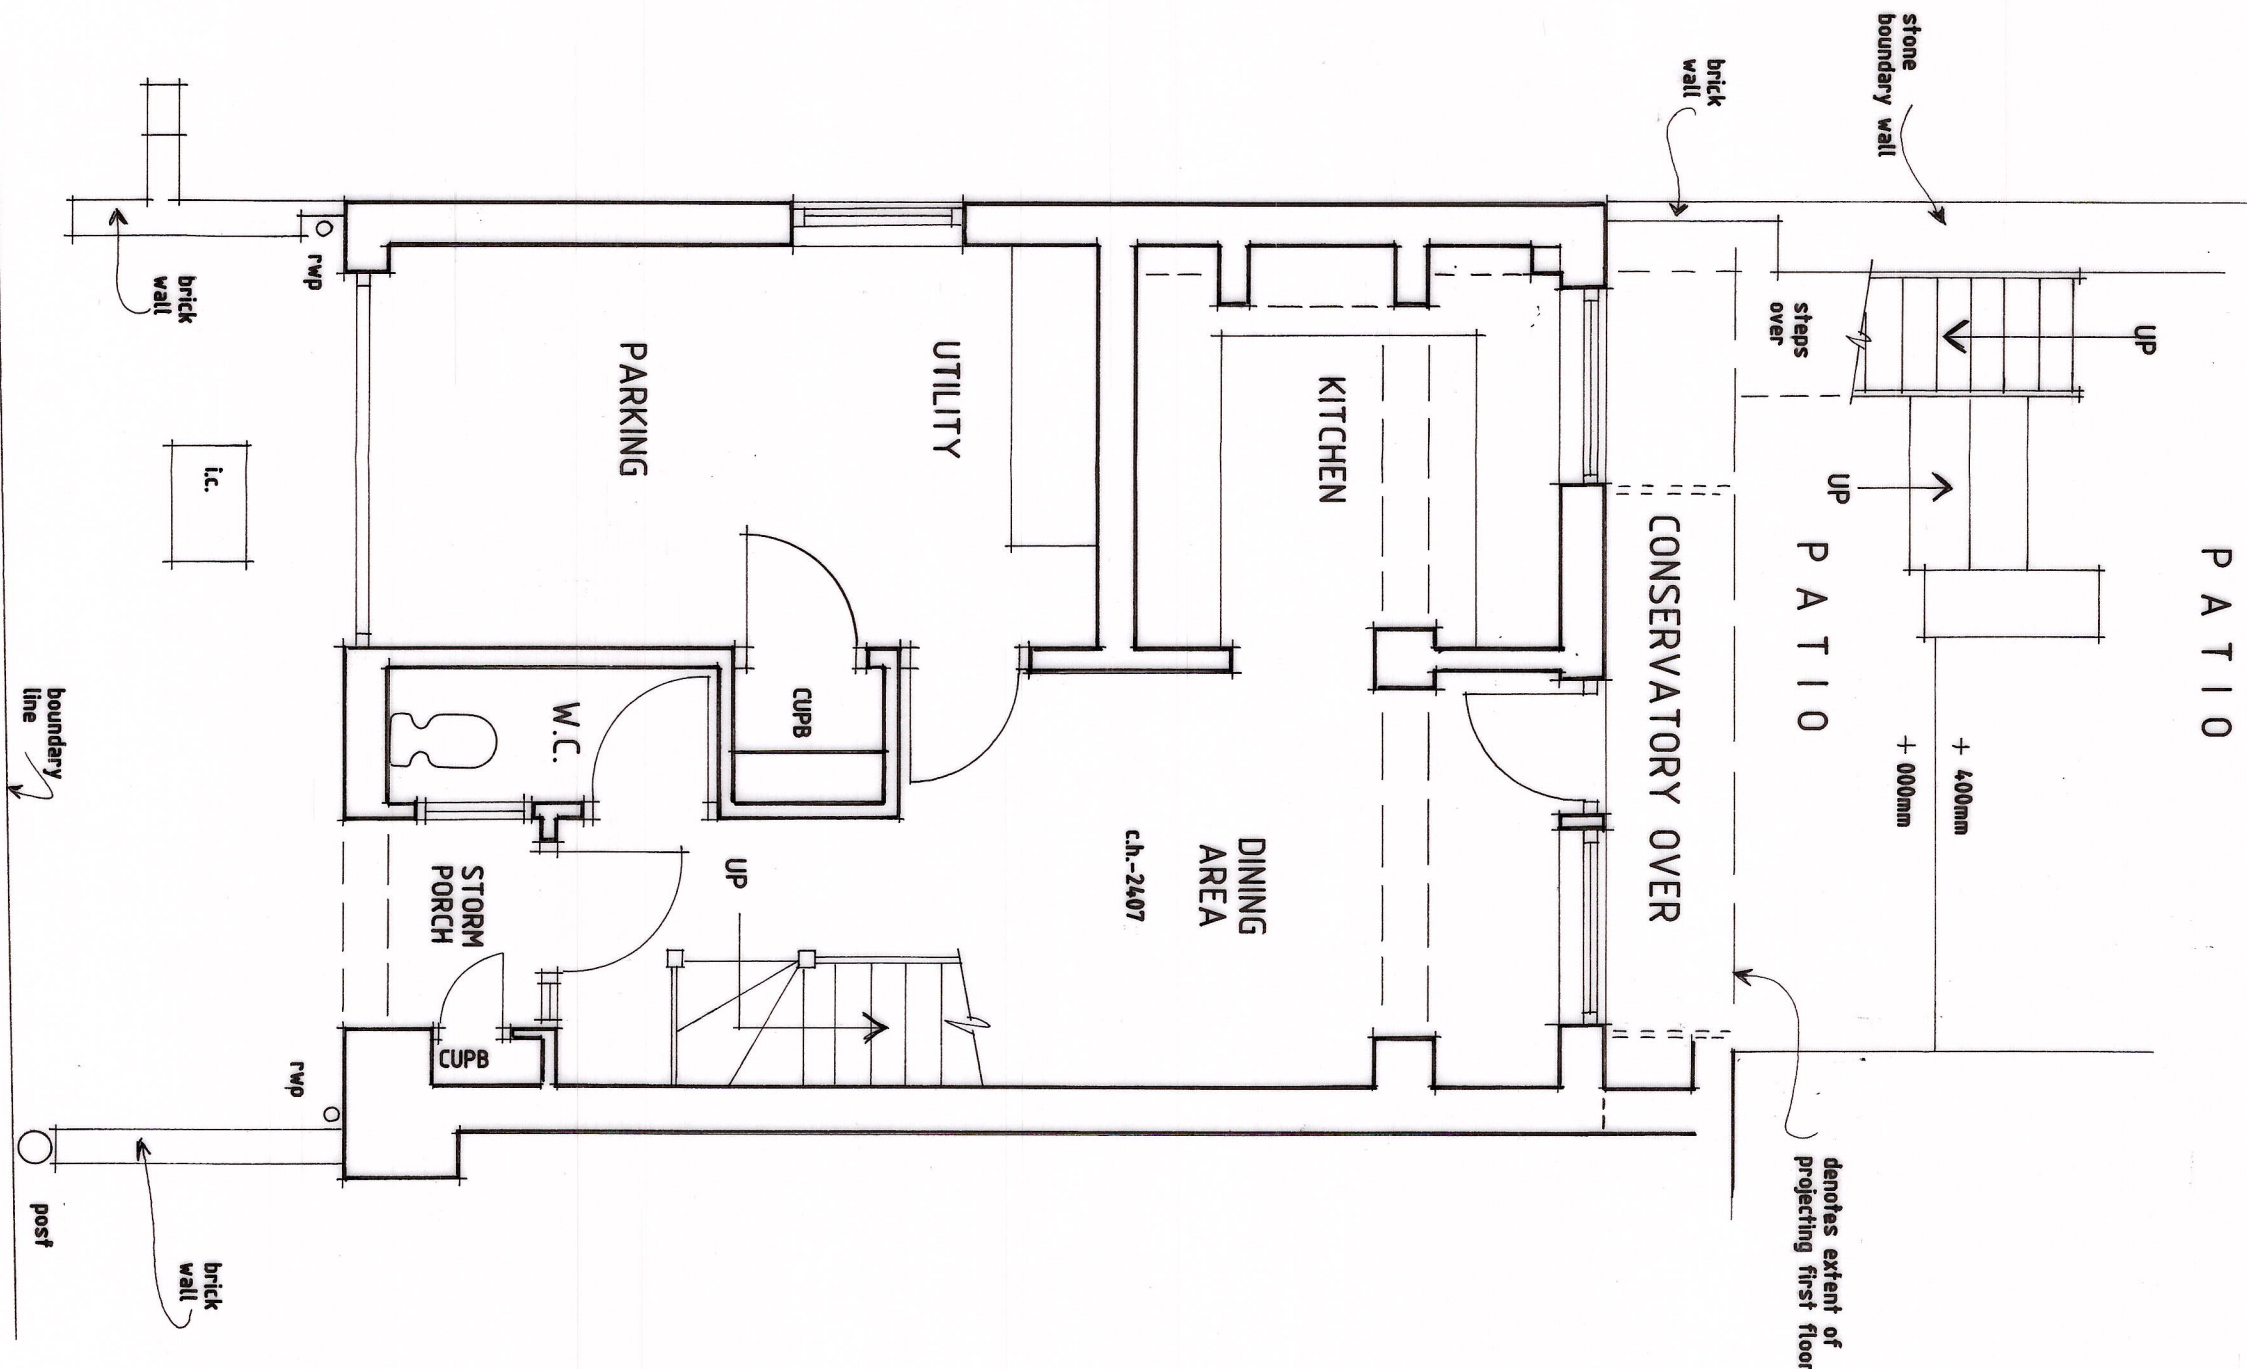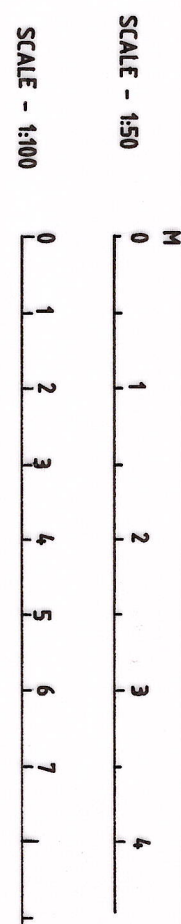

EXISTING GROUND FLOOR PLAN

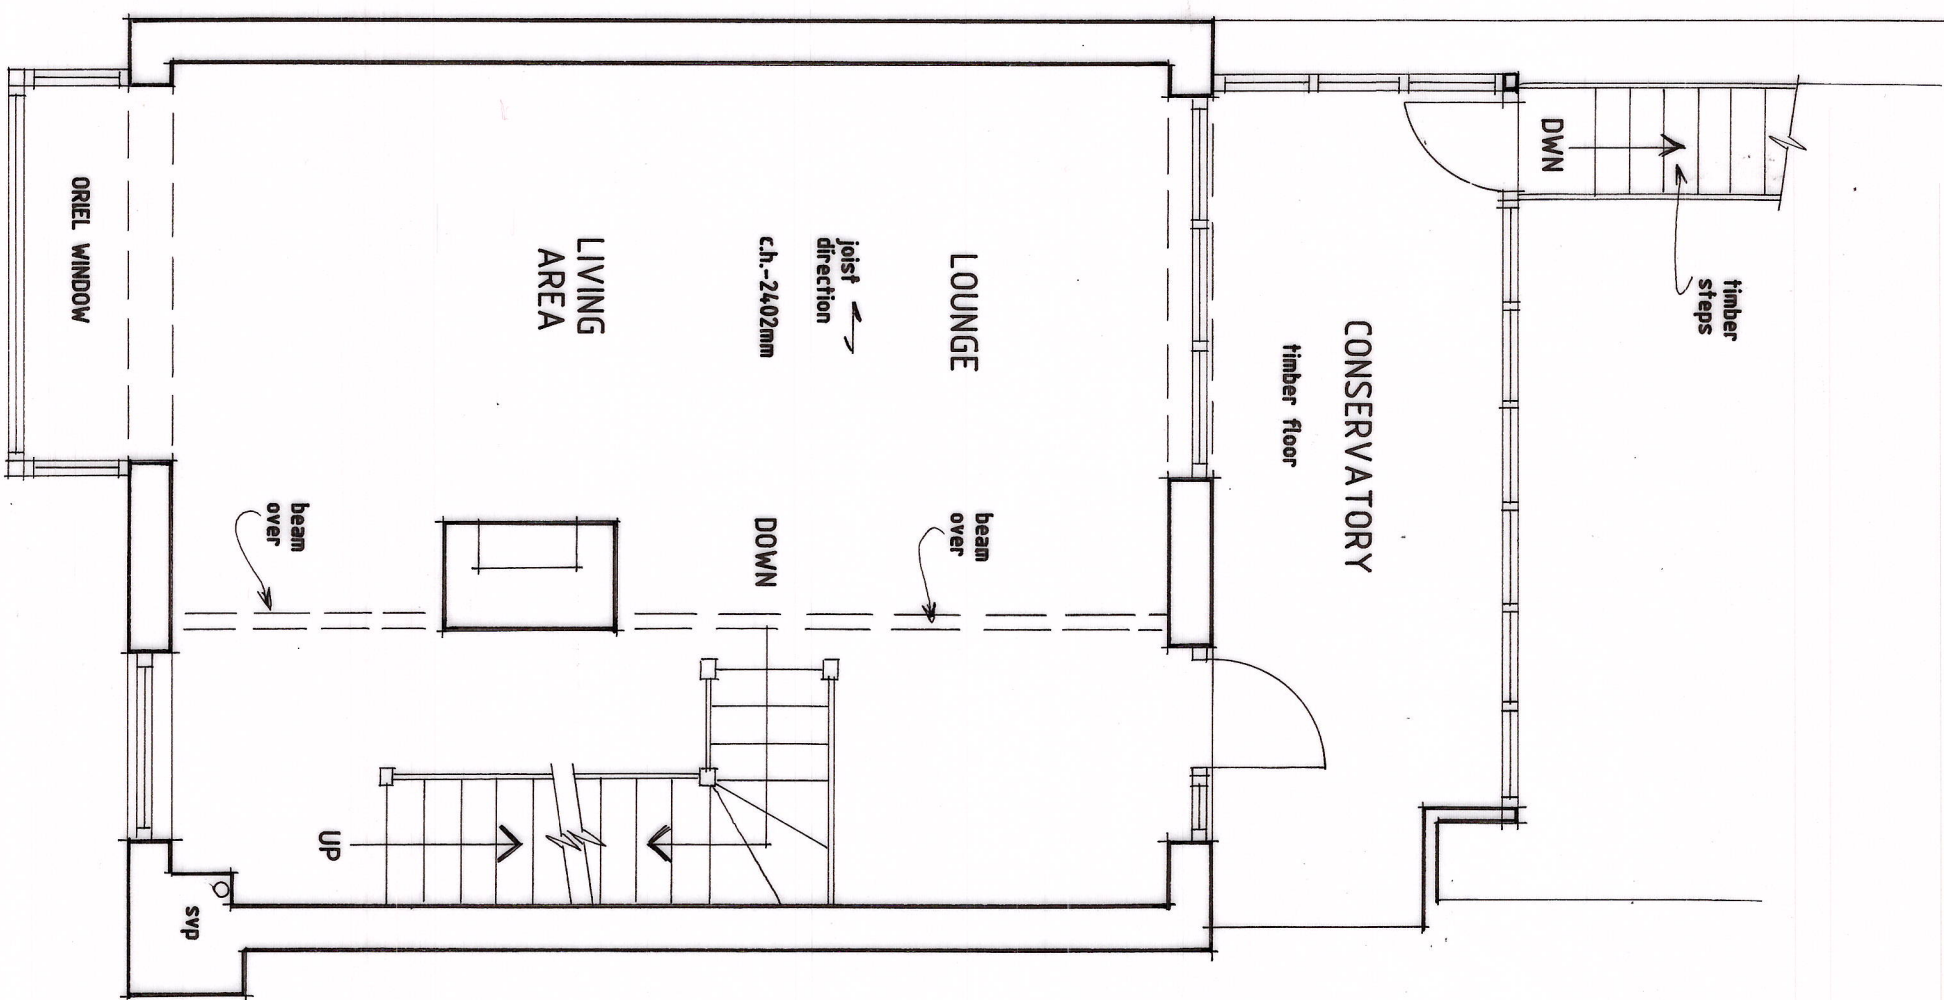

EXISTING FIRST FLOOR PLAN

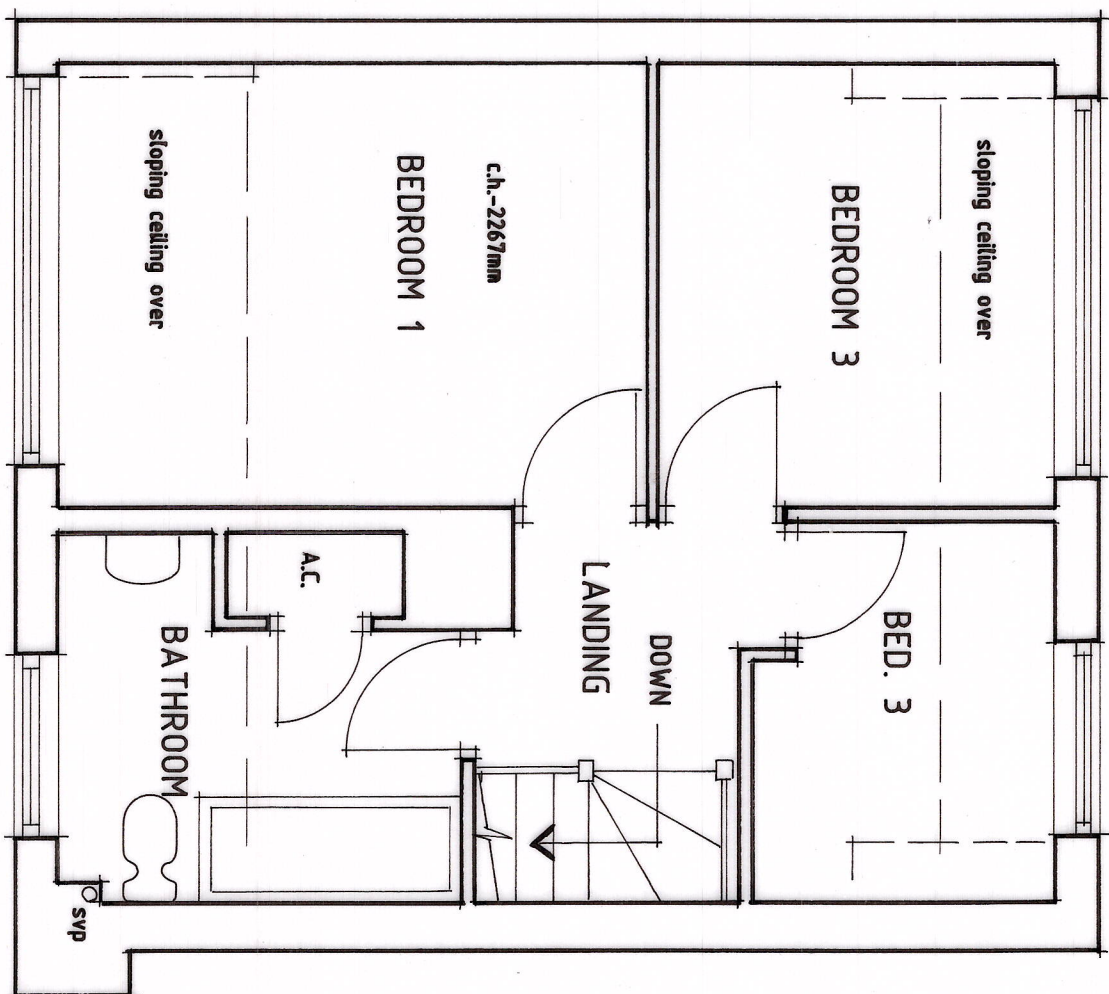

EXISTING SECOND FLOOR PLAN

Revisions	
Ref	Description
K.W. DORRINGTON MCAT MCABE ARCHITECTURAL ASSOCIATES Tel:(01633) 857566	
PROPOSED ALTERATIONS AT - CEDAR HOUSE, ADJOINING - 26, GOLDCROFT COMMON, CAERLEON, NEWPORT, NP18 1NG.	
EXISTING	
date: AUGUST 2025	
scale: PLANS-1: 50 & ELEVATIONS-1:100 AT A1	
drawing number: KD2025/1	