



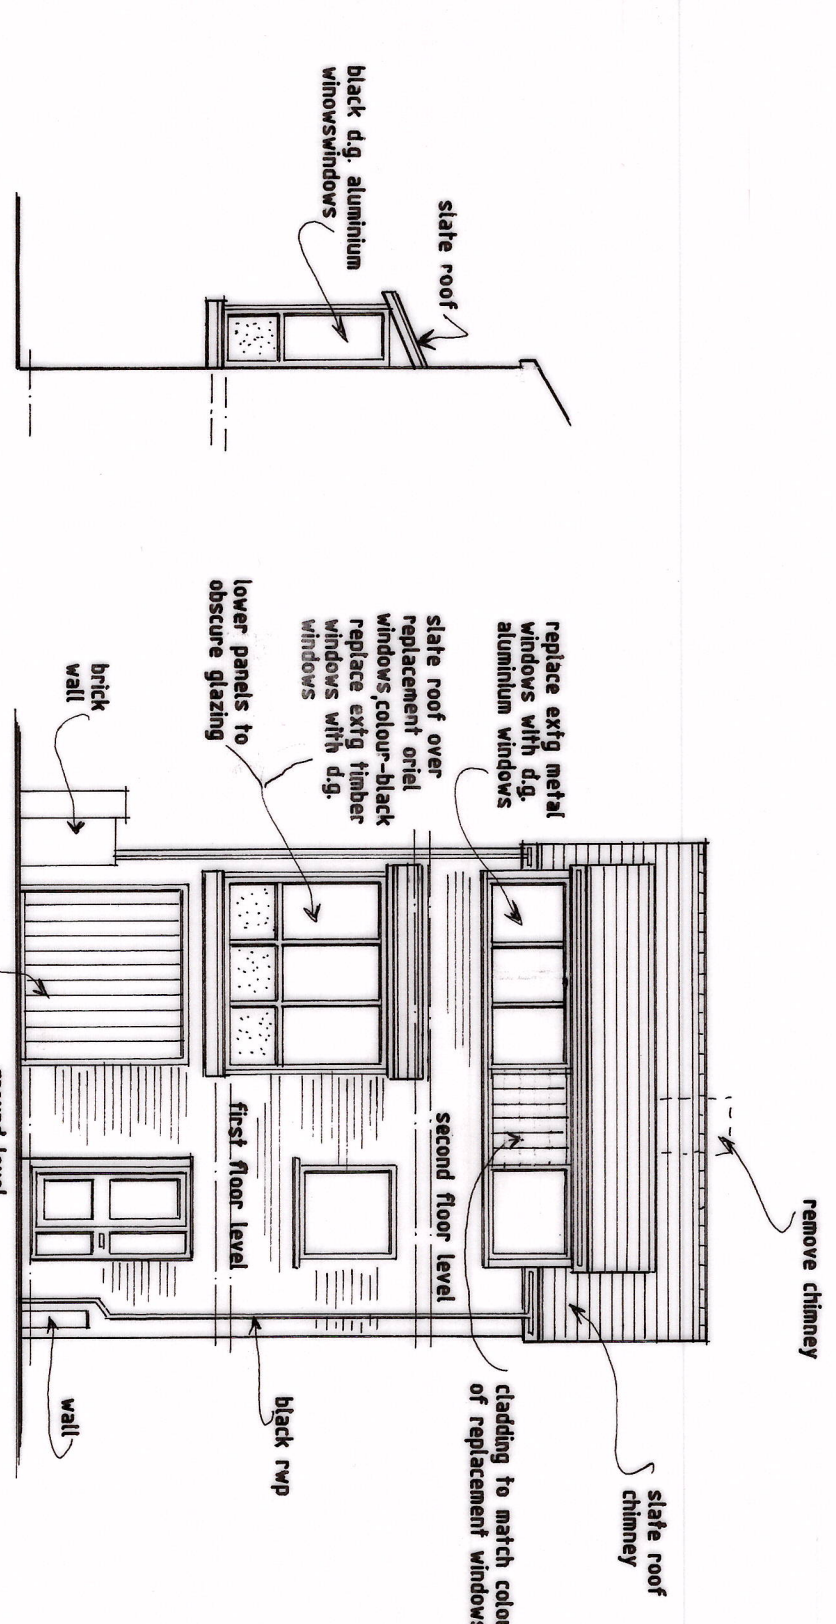


ORIEL SIDE ELEV.
FROM NO. 26

PROPOSED FRONT ELEVATION

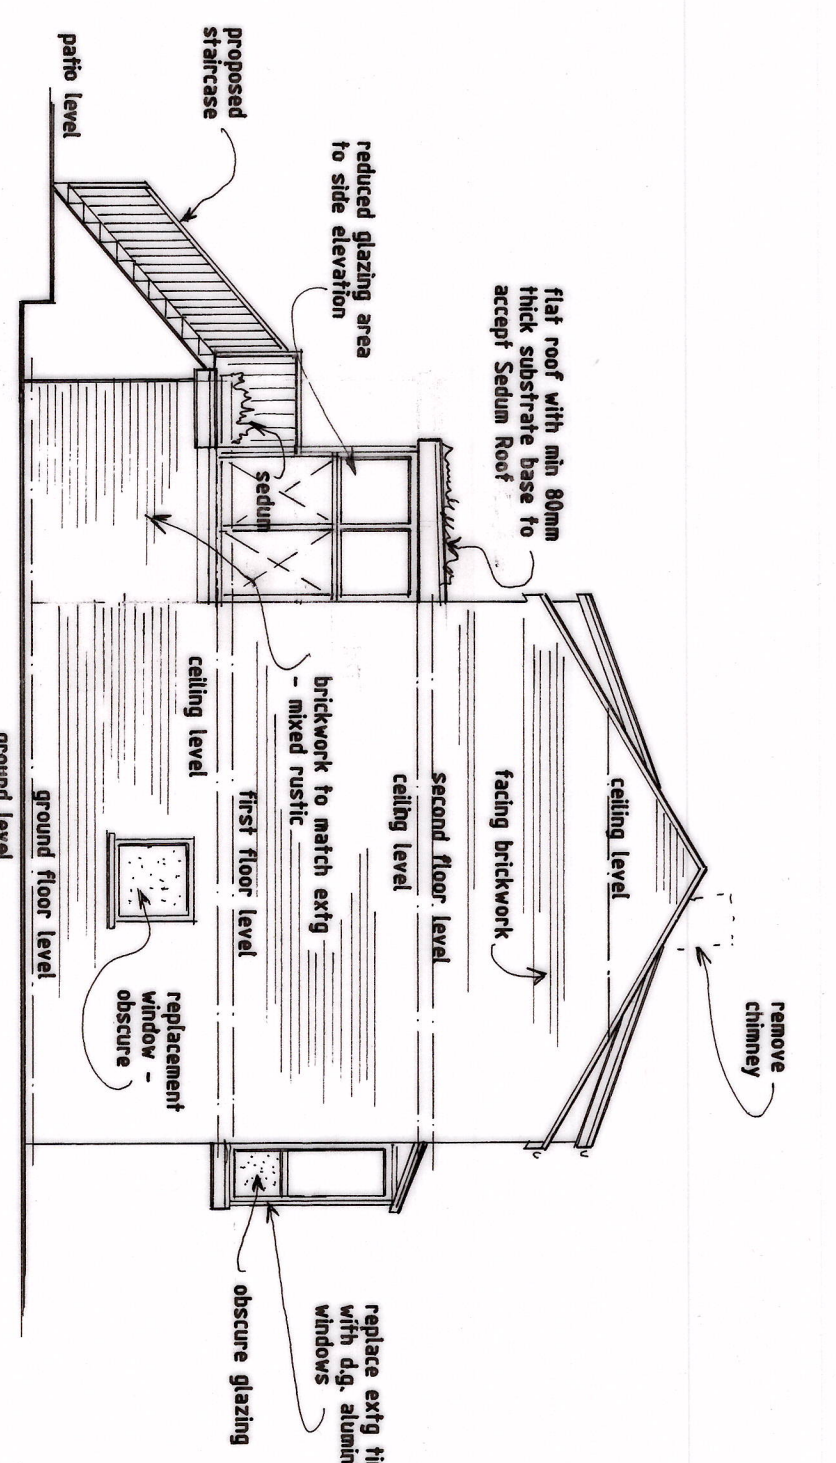


PROPOSED SIDE ELEVATION
SCALE - 1:100 FROM NO.25

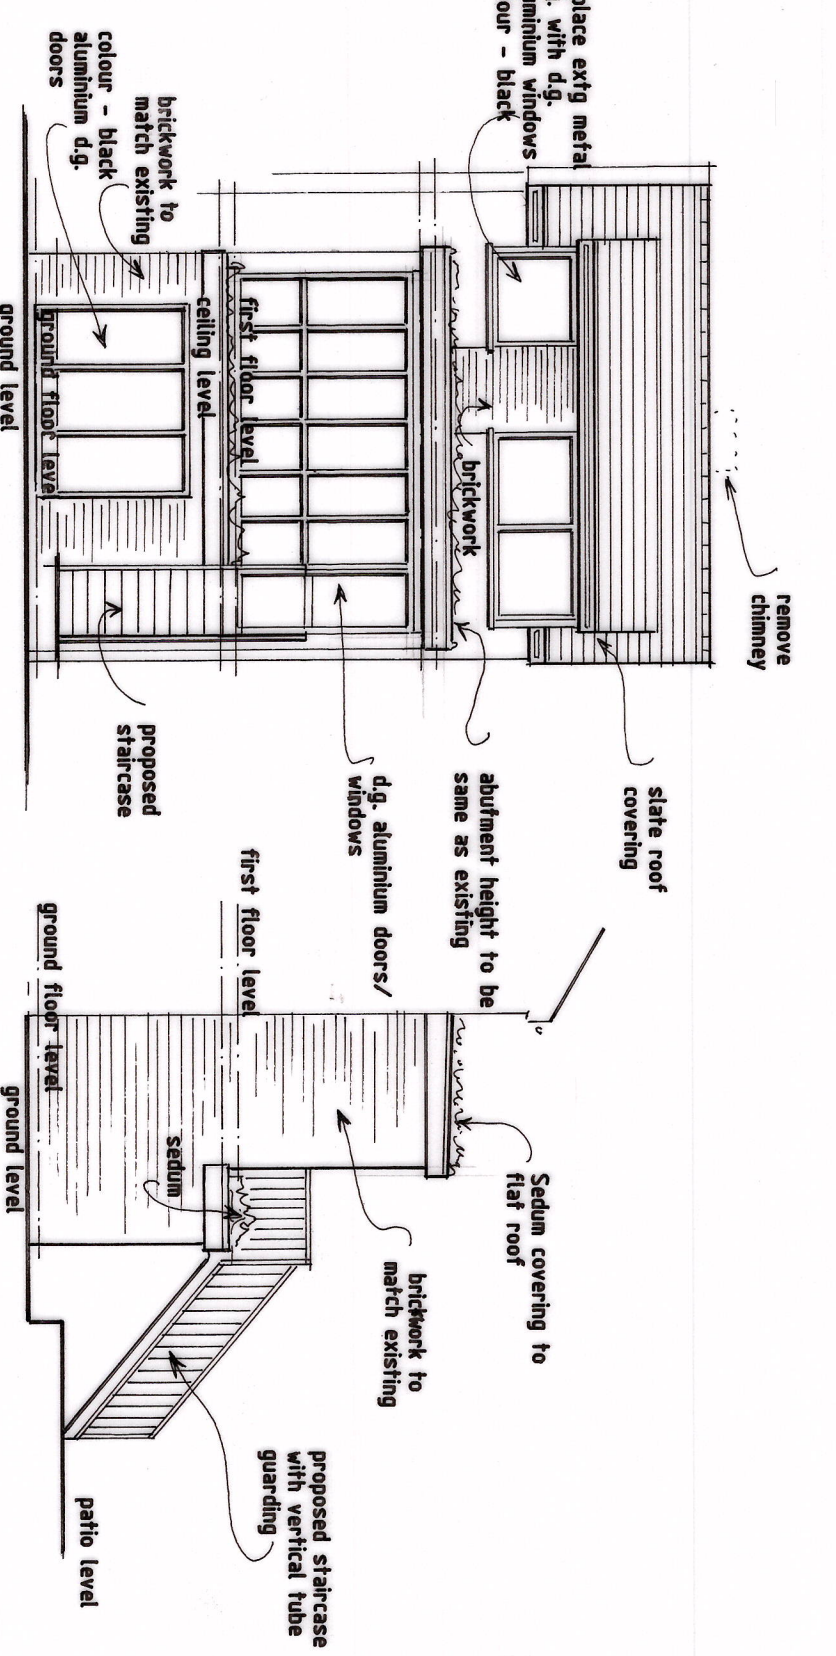


PROPOSED REAR ELEVATION


SIDE ELEVATION
FROM NO.26

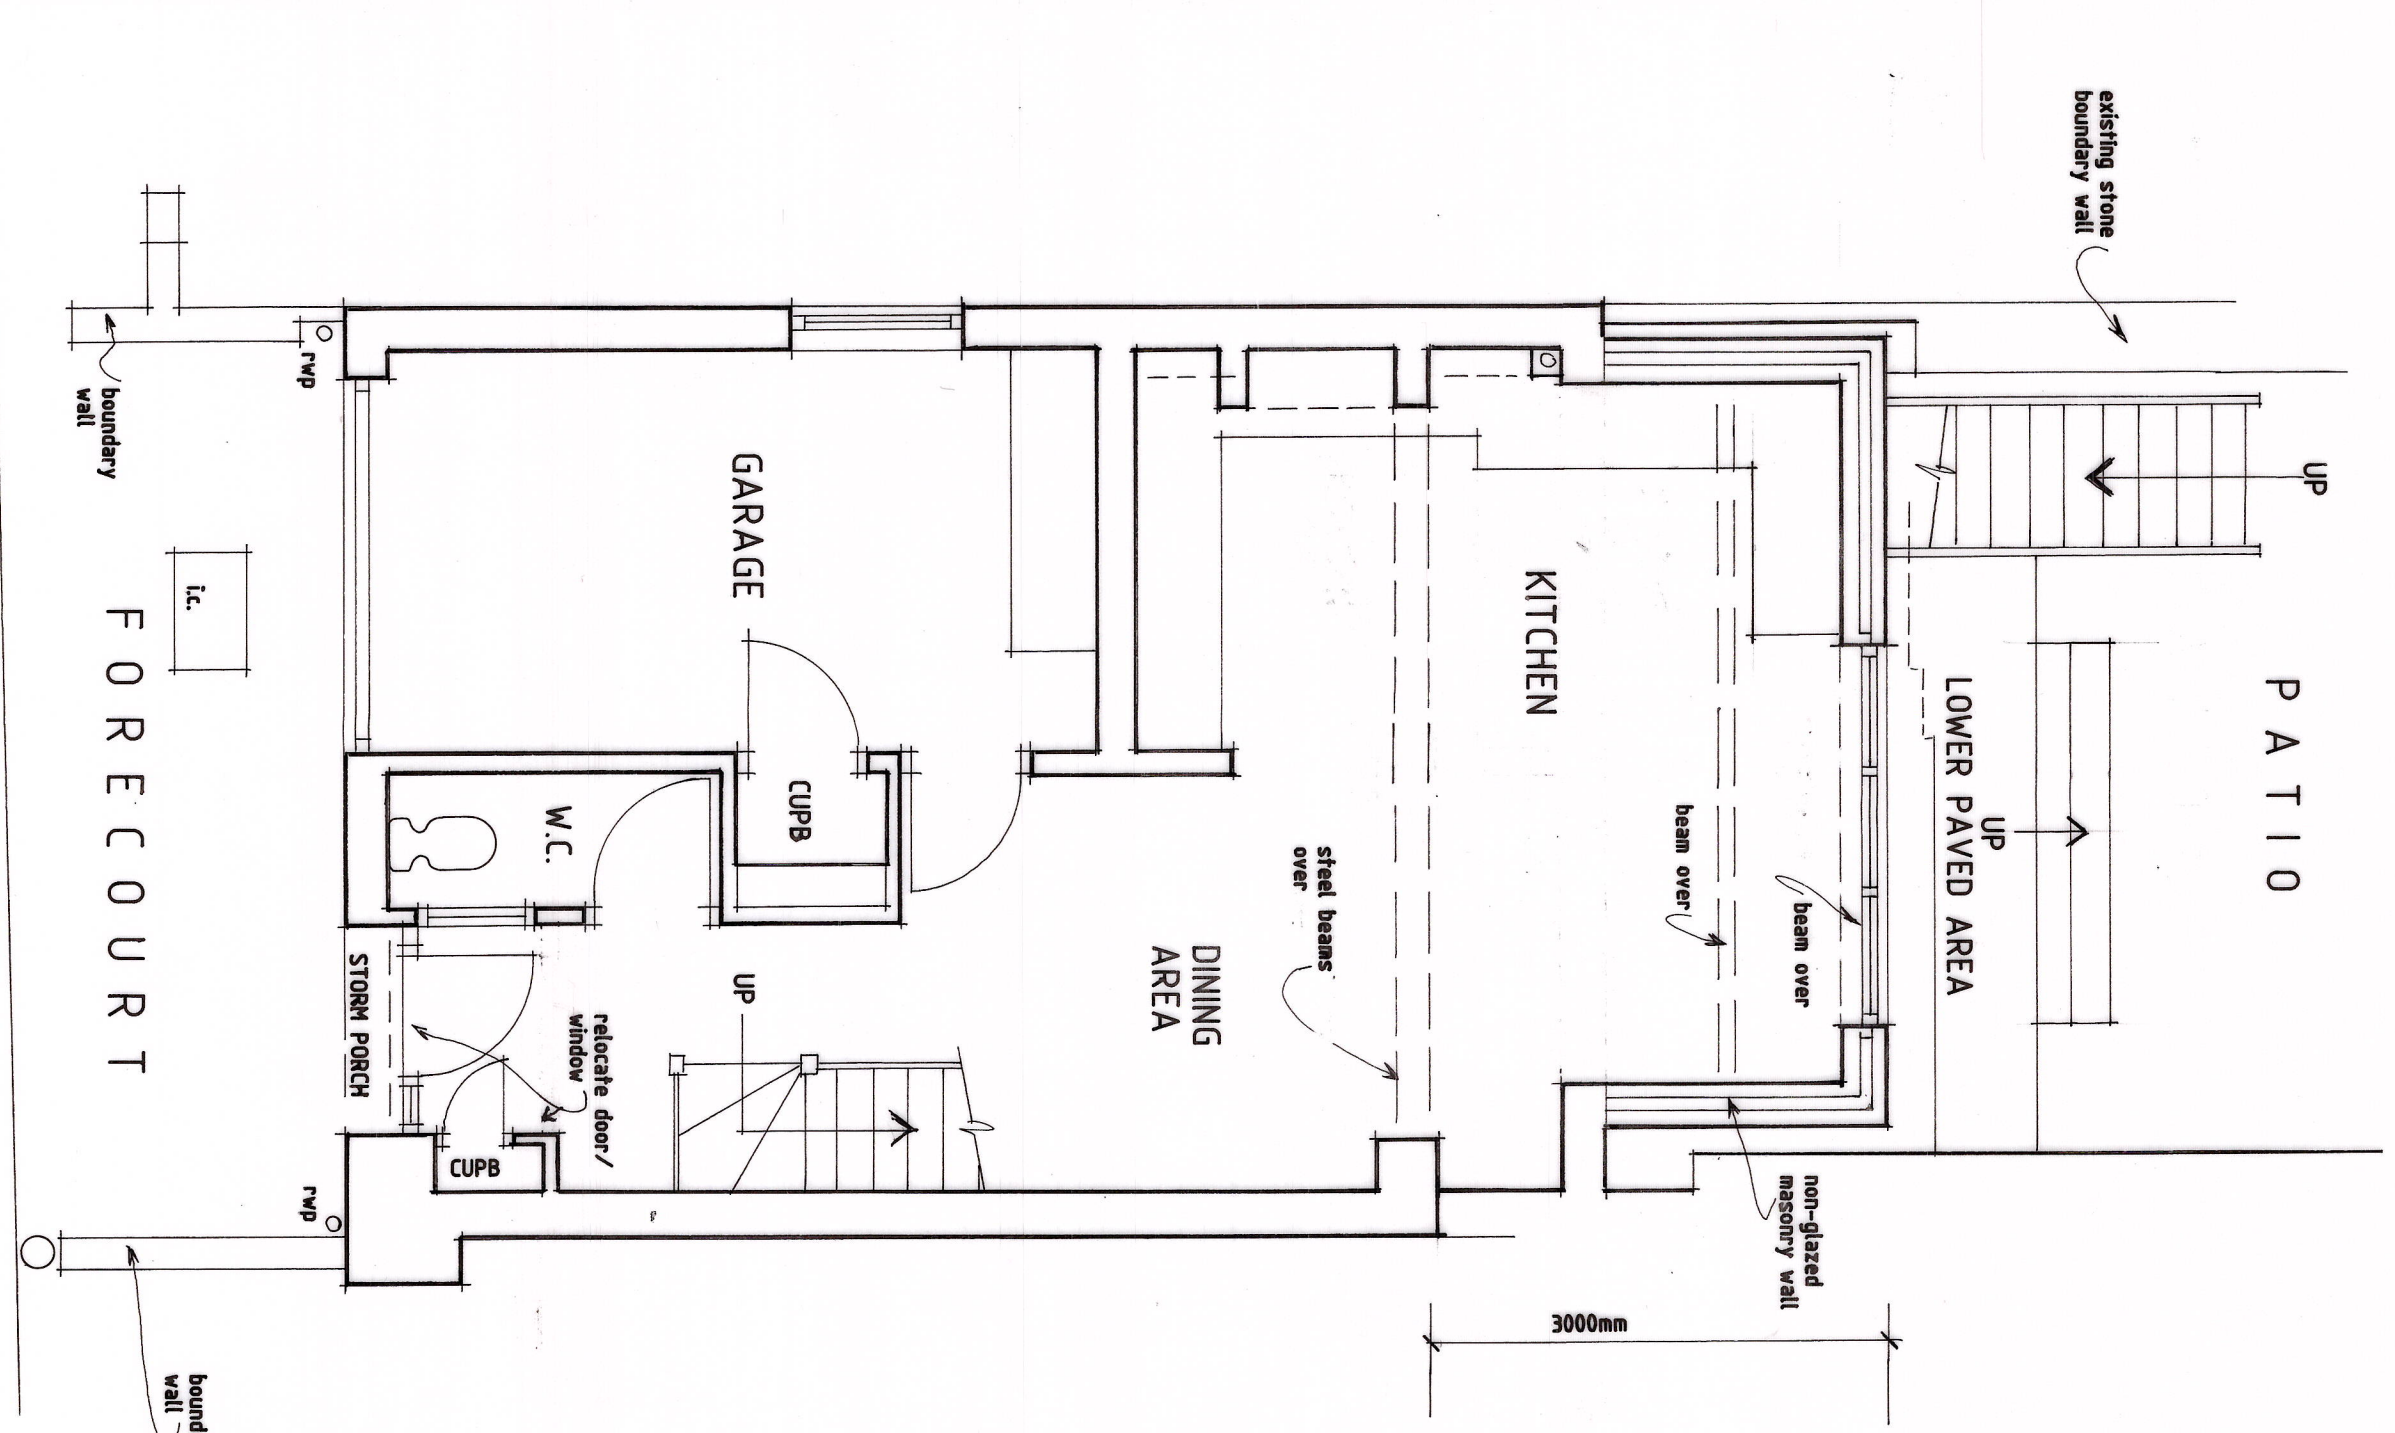


PROPOSED GROUND FLOOR PLAN

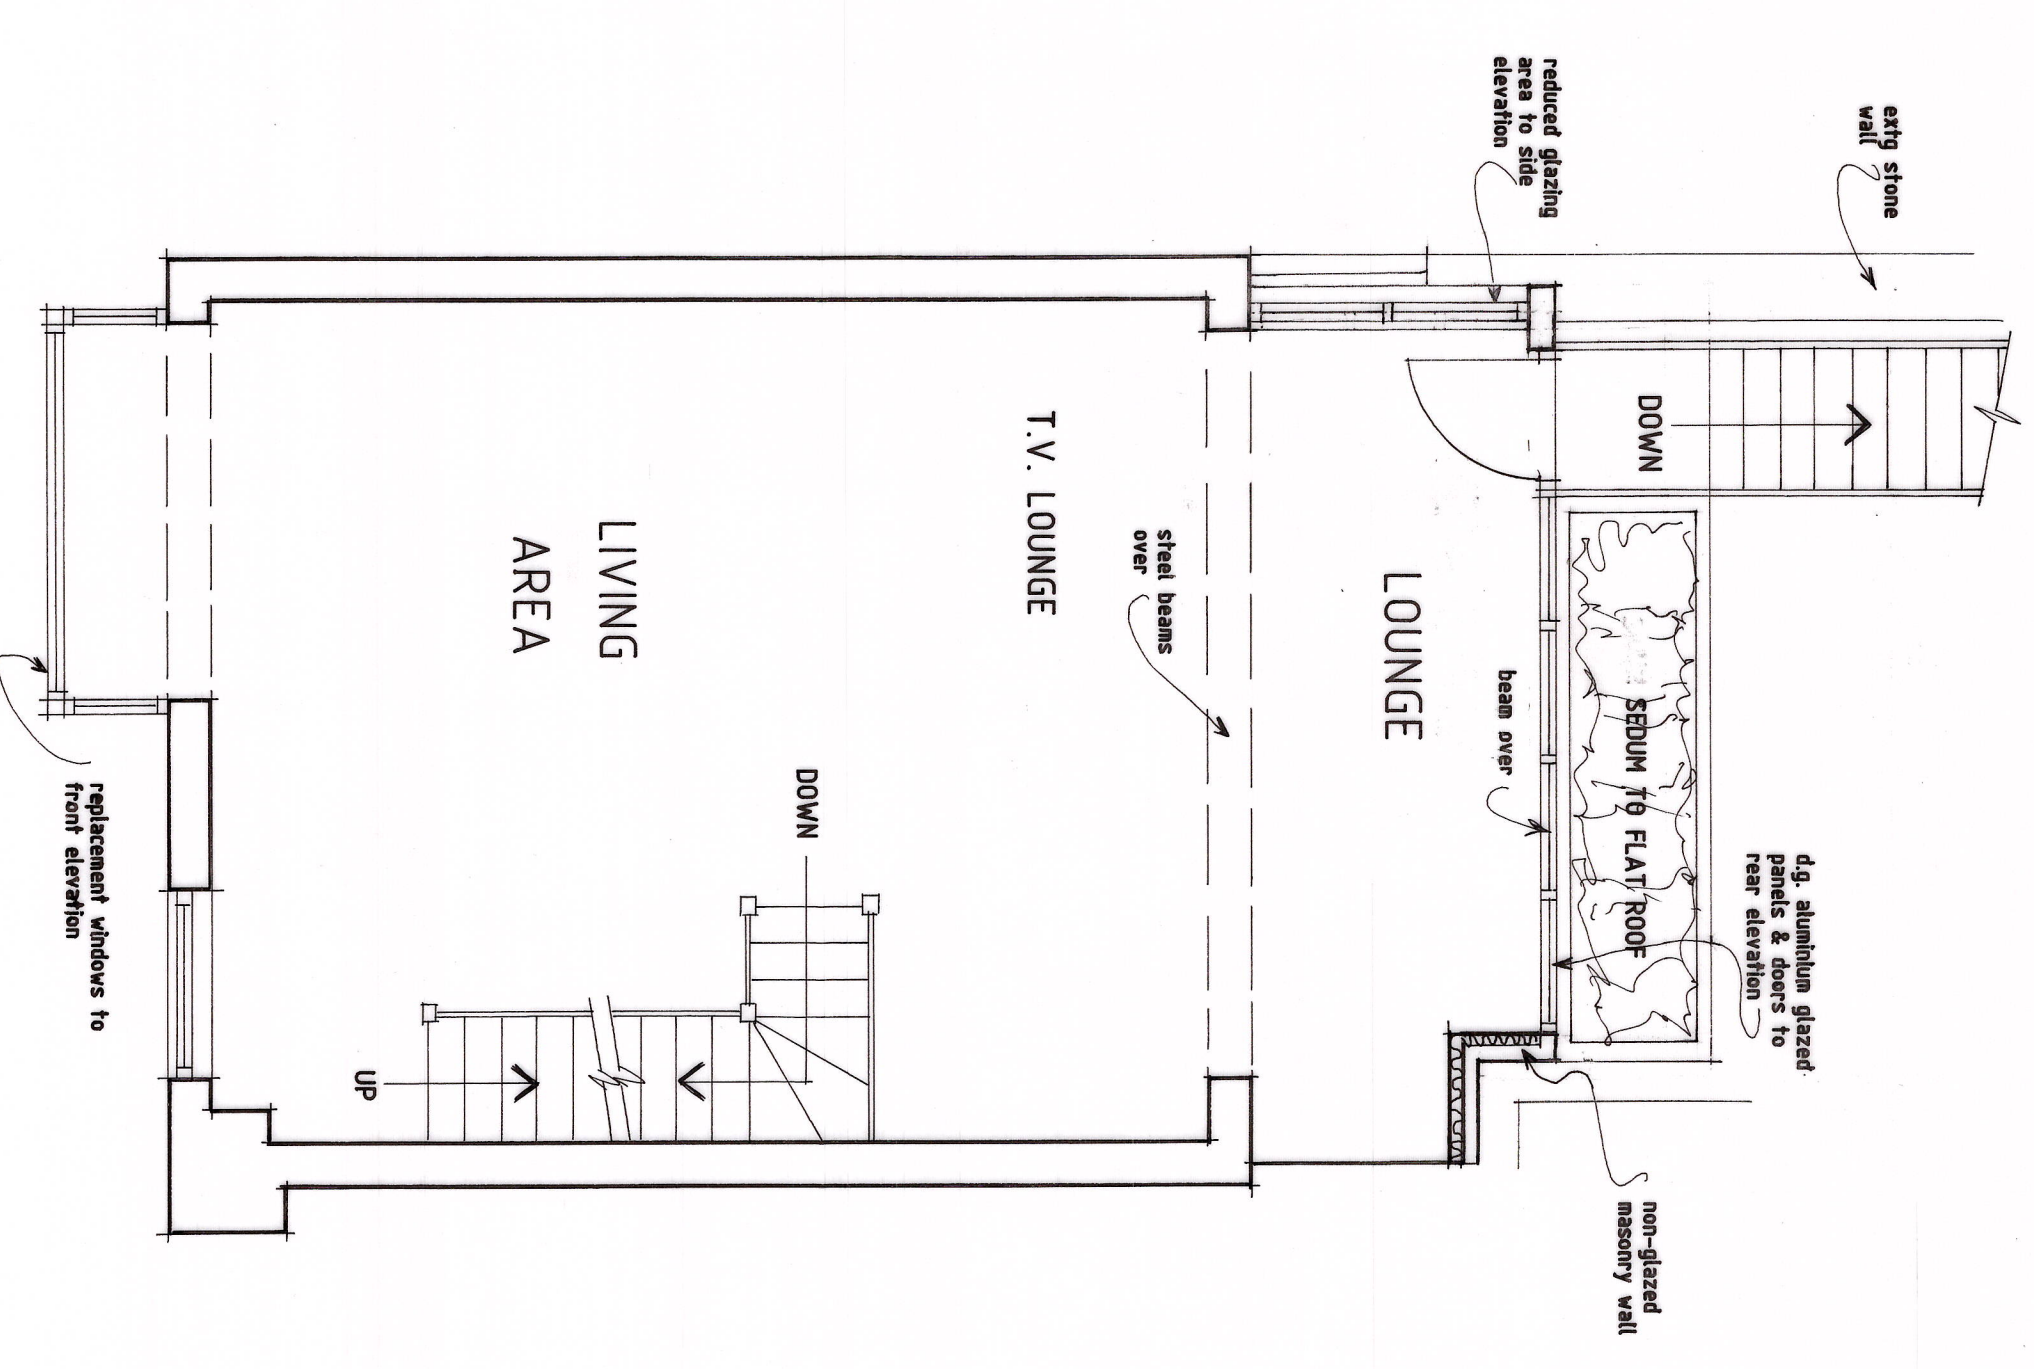

PROPOSED FIRST FLOOR PLAN

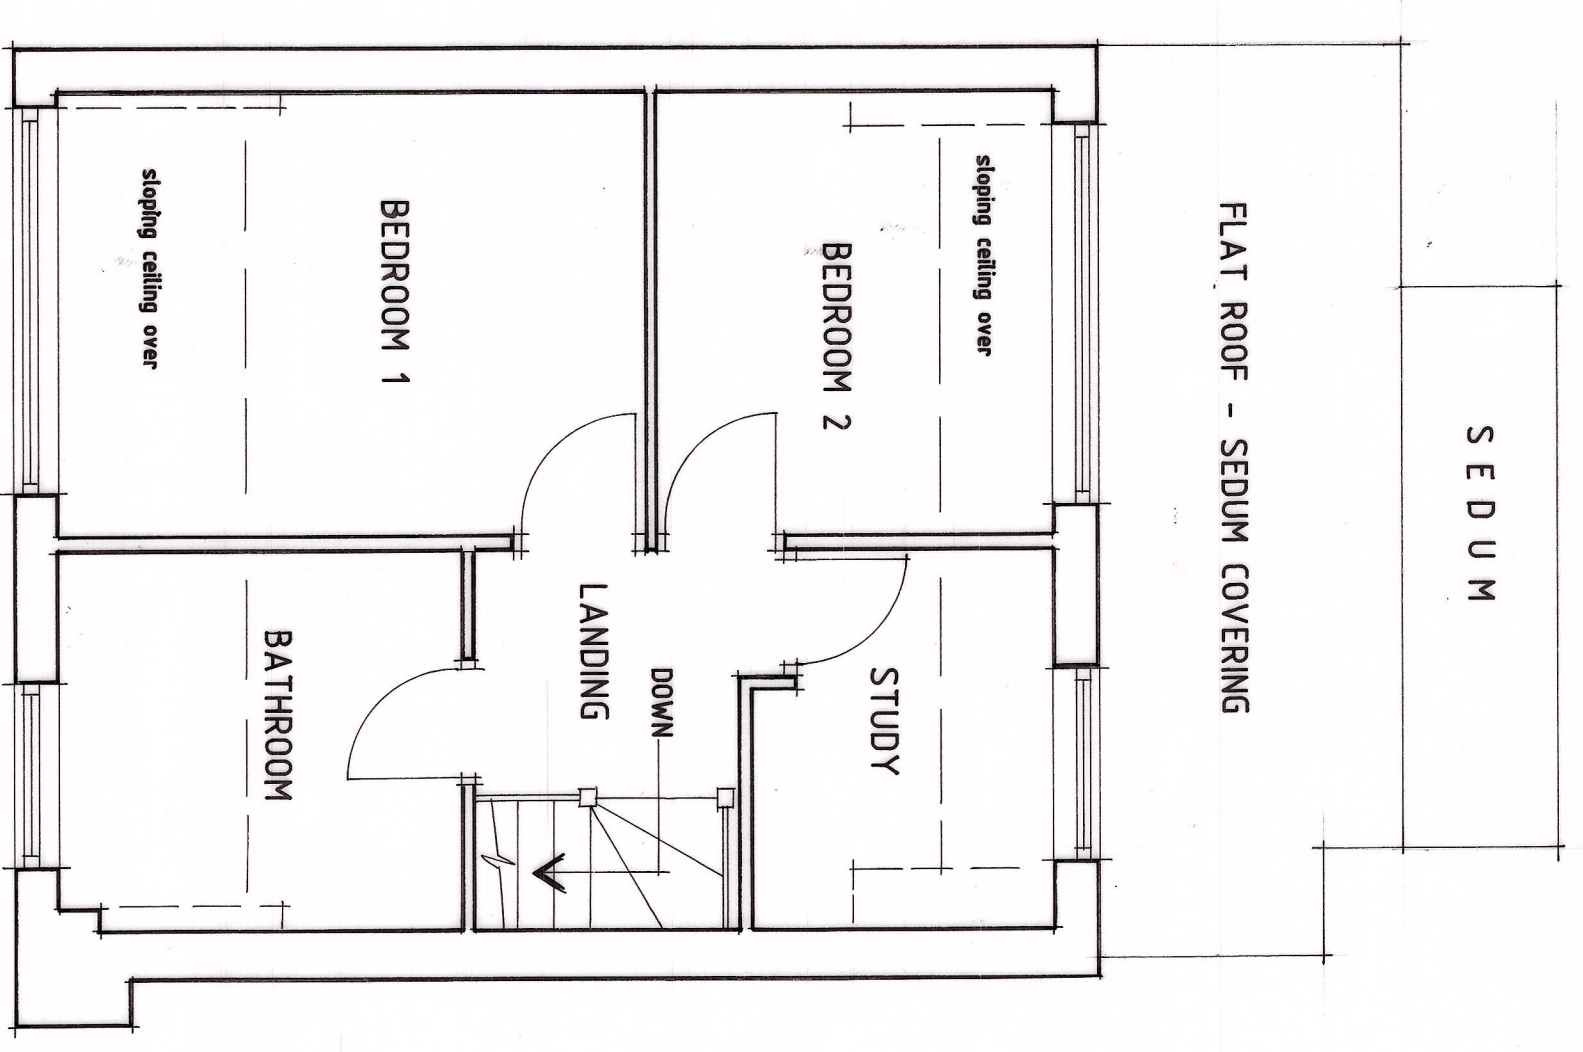

PROPOSED SECOND FLOOR PLAN

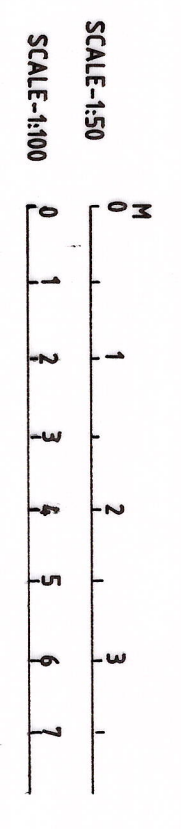

Revisions	
Ref	Description

K.W. DORRINGTON MCAAT MCABE
ARCHITECTURAL ASSOCIATES
Tel:(01633) 857566

PROPOSED ALTERATIONS AT -
CEDAR HOUSE, ADJOINING -
26, GOLDCROFT COMMON, CAERLEON,
NEWPORT, NP18 1NG.

PROPOSED

date: AUGUST 2025

scale: PLANS:1:50 & ELEVATIONS:1:100 AT A1

drawing number:
KD2025/2