
 


This drawing, electronic file & content is copyright of Benham Architects.  
All rights reserved. You may not, except with our express written permission, copy, distribute or commercially exploit the content, nor may you transmit it or store it in a website or other form of electronic retrieval system.  
Do not scale from this drawing. All dimensions to be checked onsite prior to commencement of works.

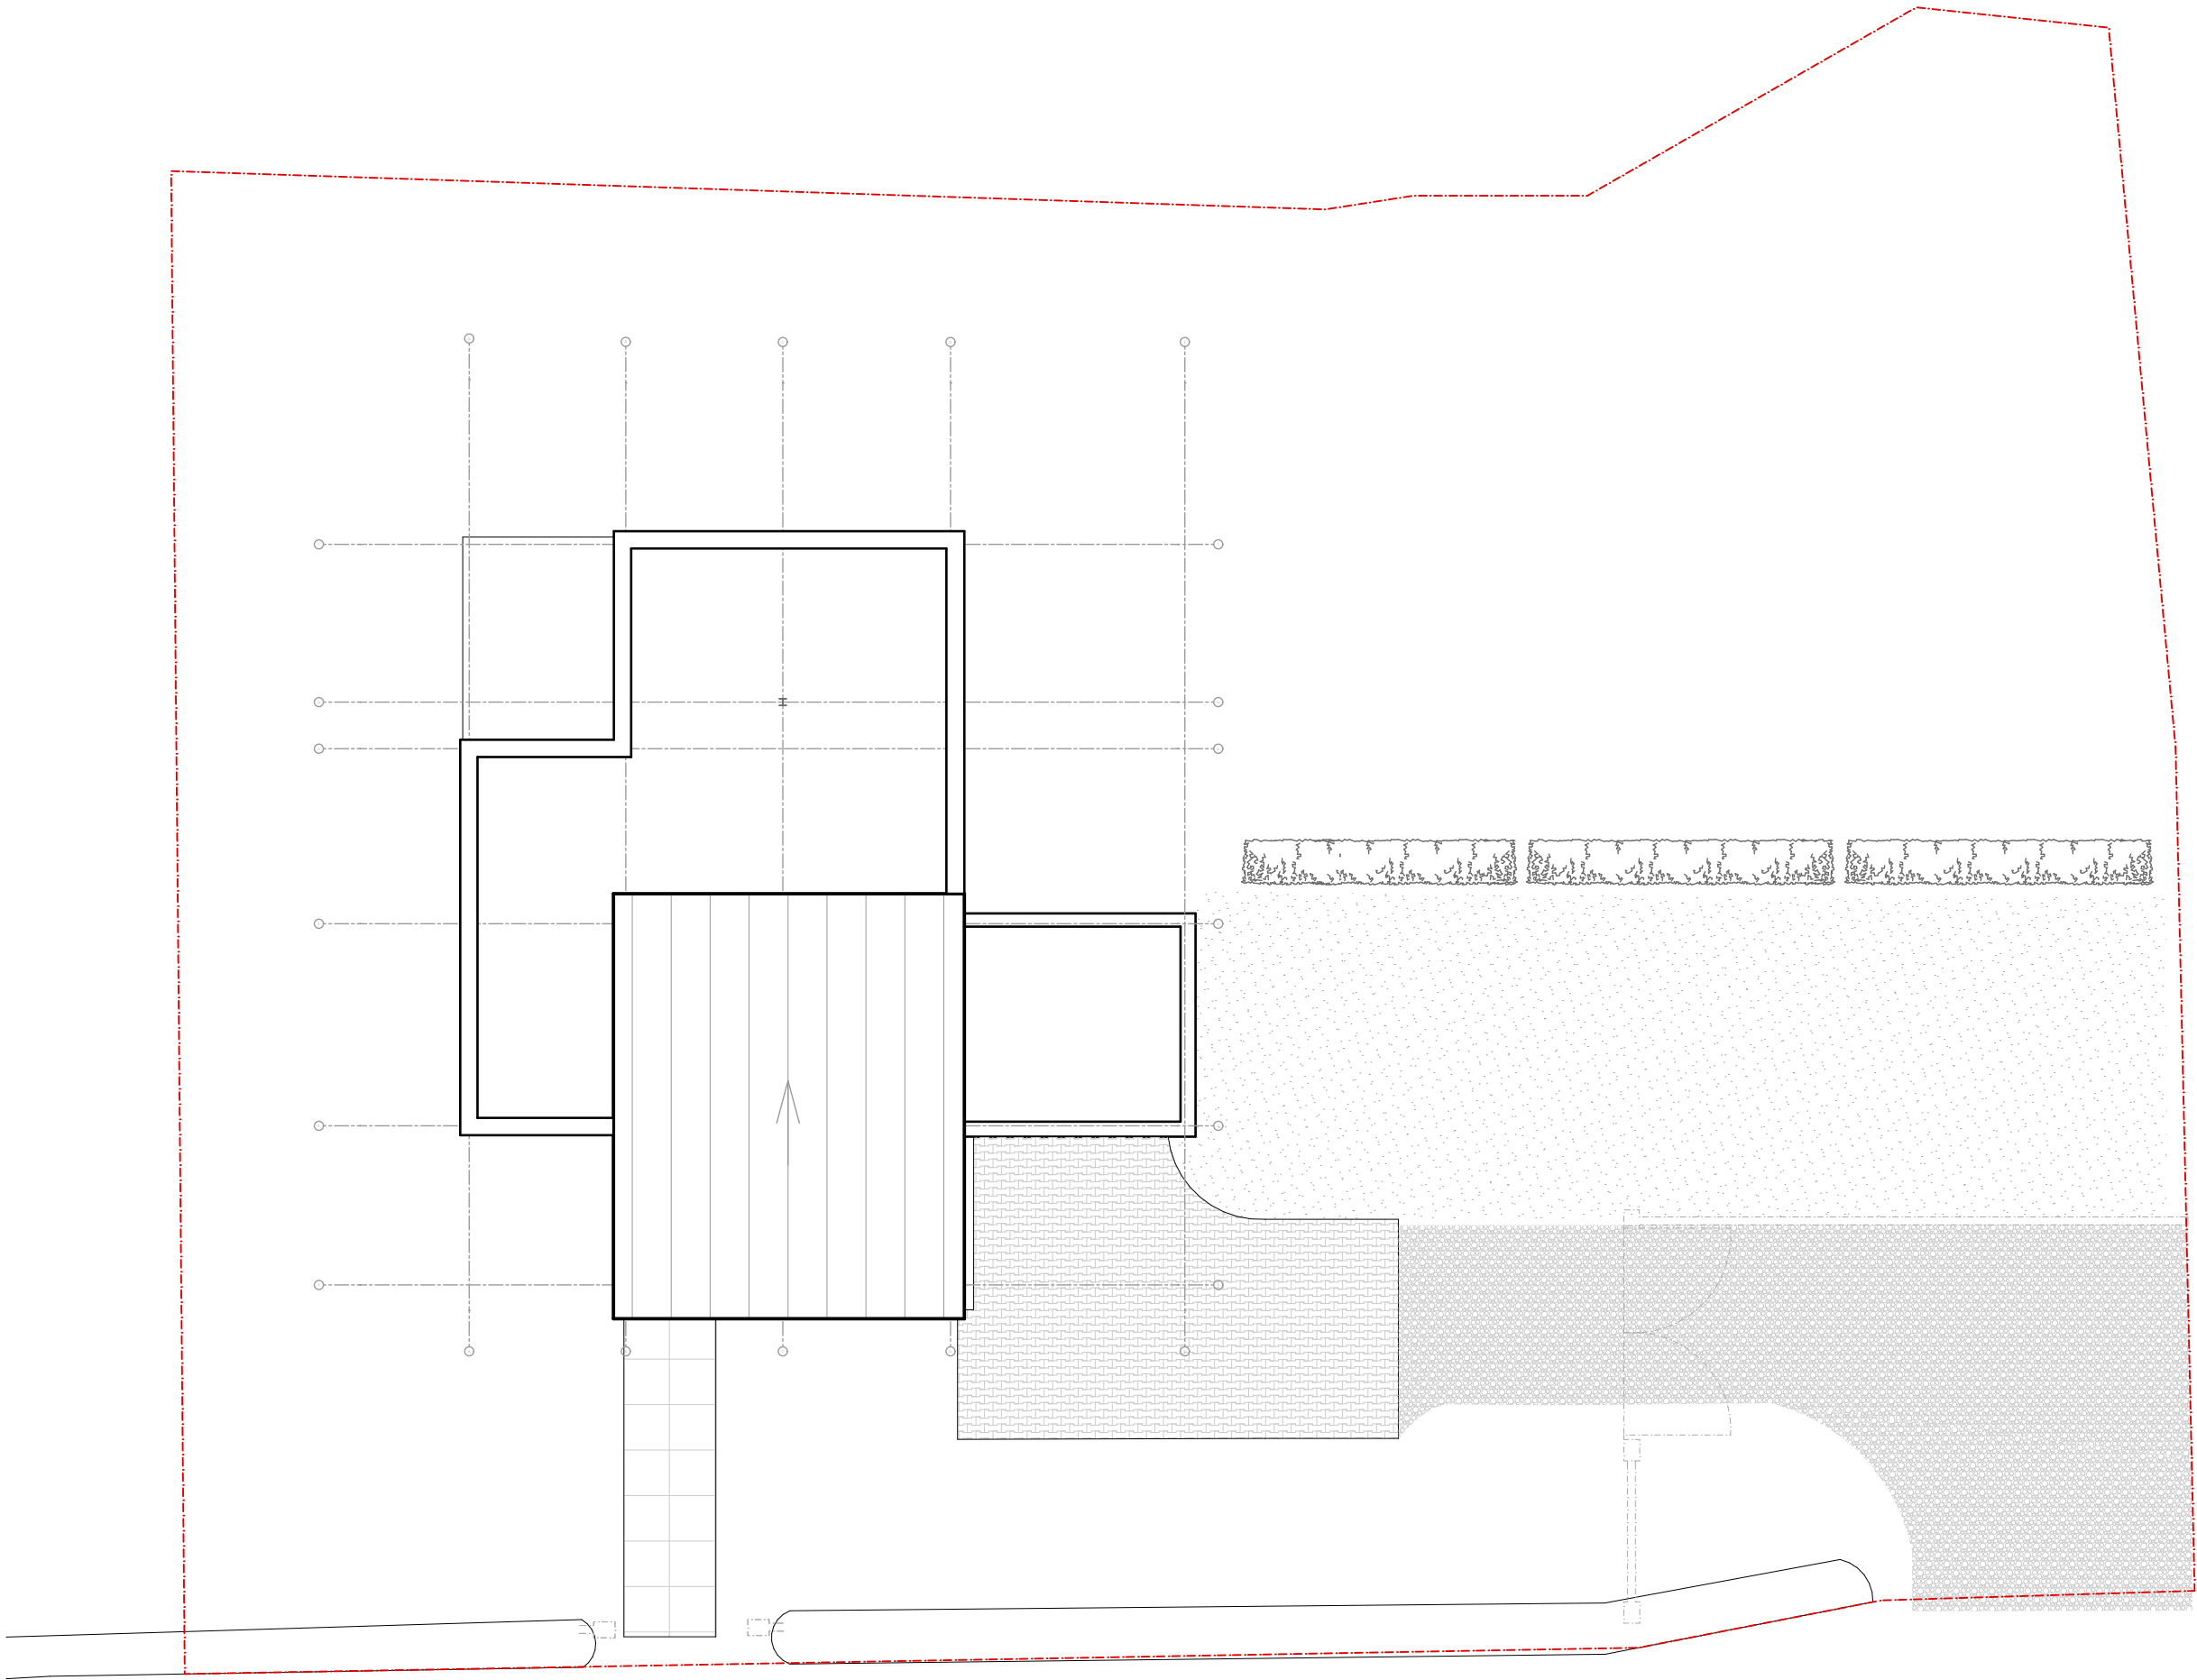

|     |                    |           |          |
|-----|--------------------|-----------|----------|
| A   | Issue for Planning | BA        | 21.03.25 |
| Rev | Description        | Issued by | Date     |

Originator

**BENHAM ARCHITECTS**  
13 St Andrews Crescent  
Suite 7  
Cardiff CF10 2GE  
07970 835 735  
info@benhamarchitects

Scale

1:150 @A3

Status

planning

Project

112 Marshfield Road

Client

Neil and Dee

Drawing Title

Proposed Roof Plan ( site )

Drawing Number

2119D- P-122 - A