



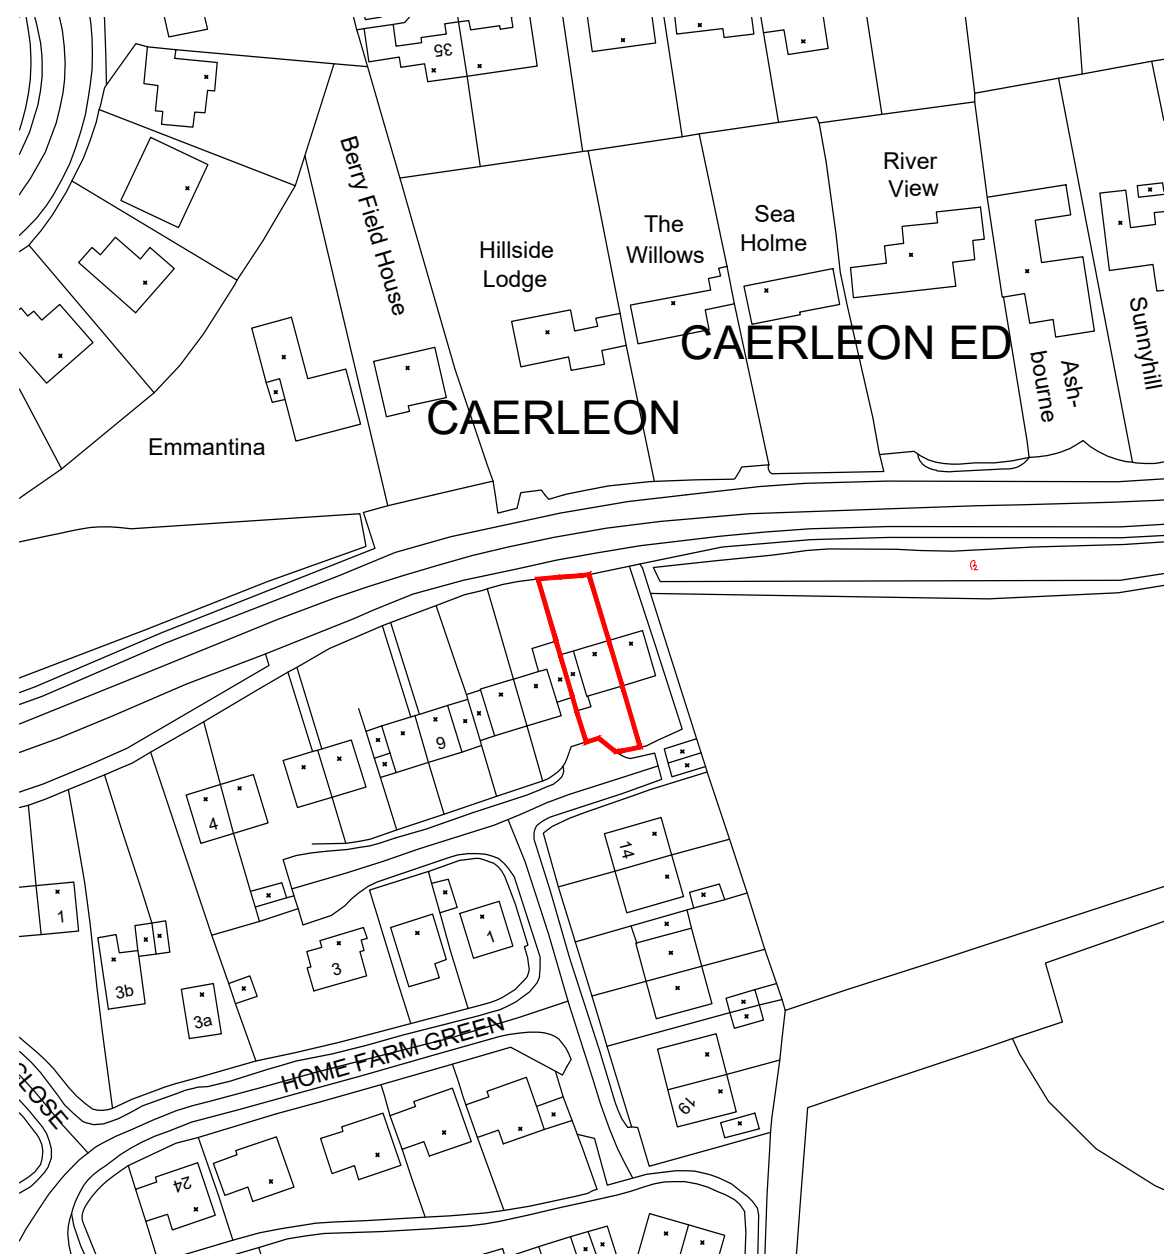


SITE LOCATION PLAN

Scale 1:1250

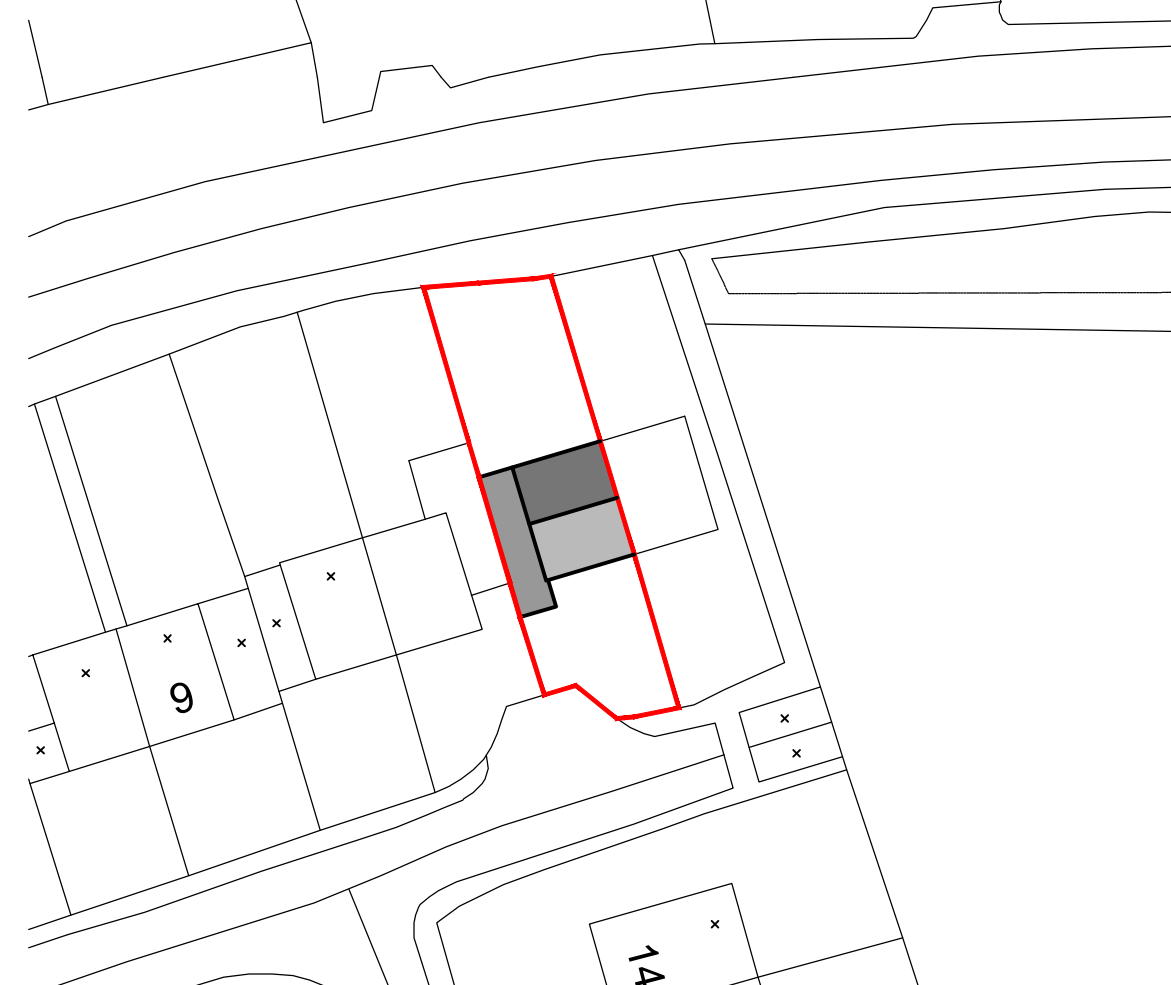


EXISTING BLOCK PLAN

Scale 1:500

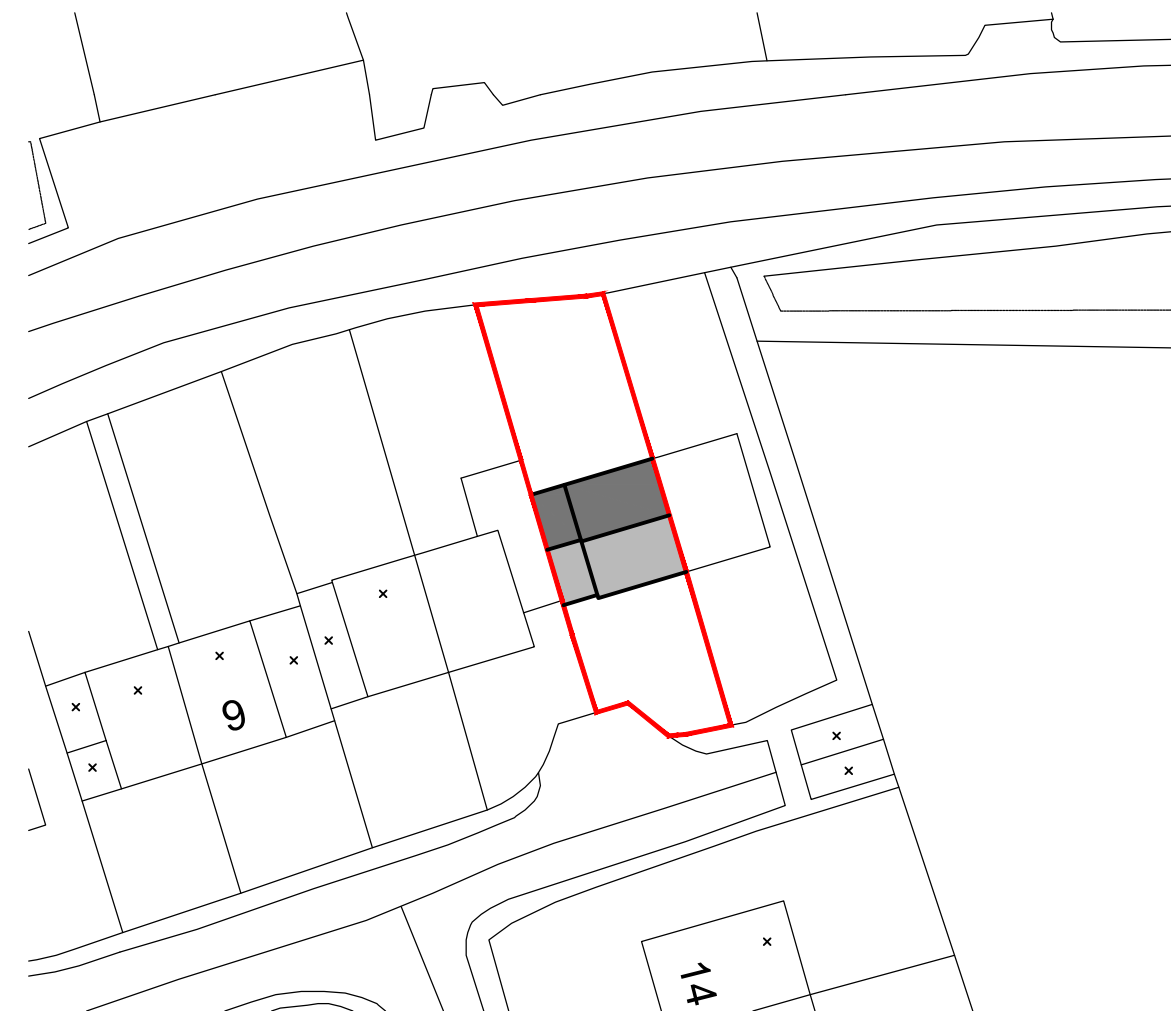


PROPOSED BLOCK PLAN

Scale 1:500

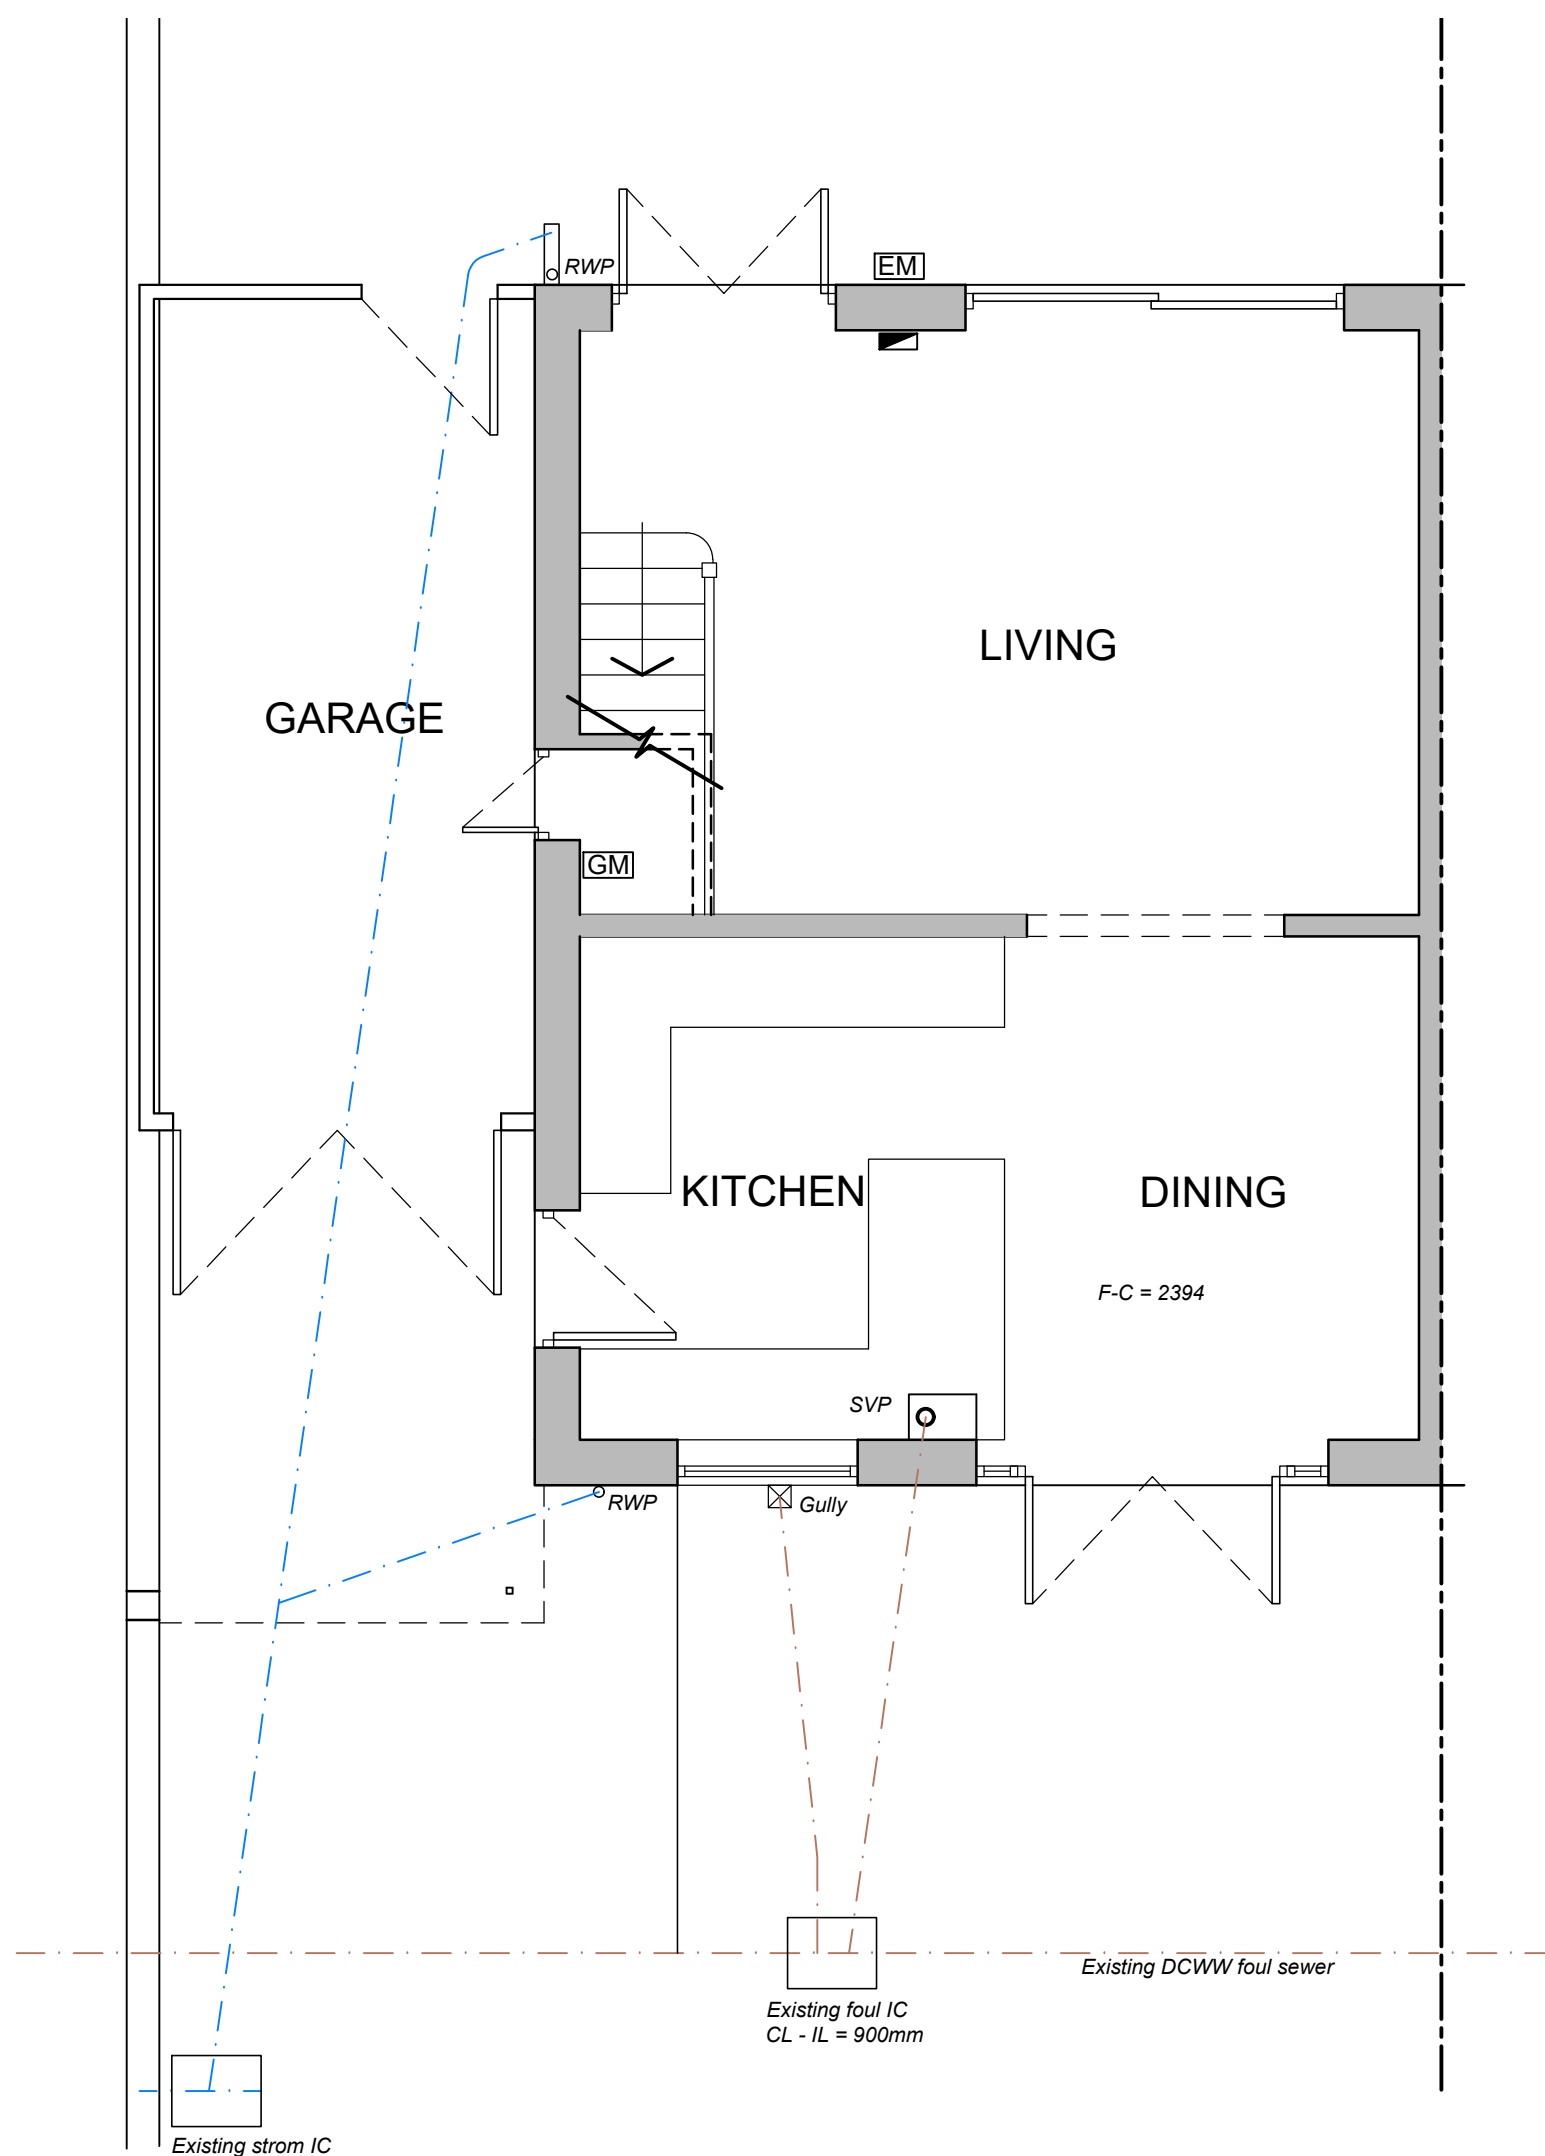

EXISTING GROUND FLOOR LAYOUT

Scale 1:50

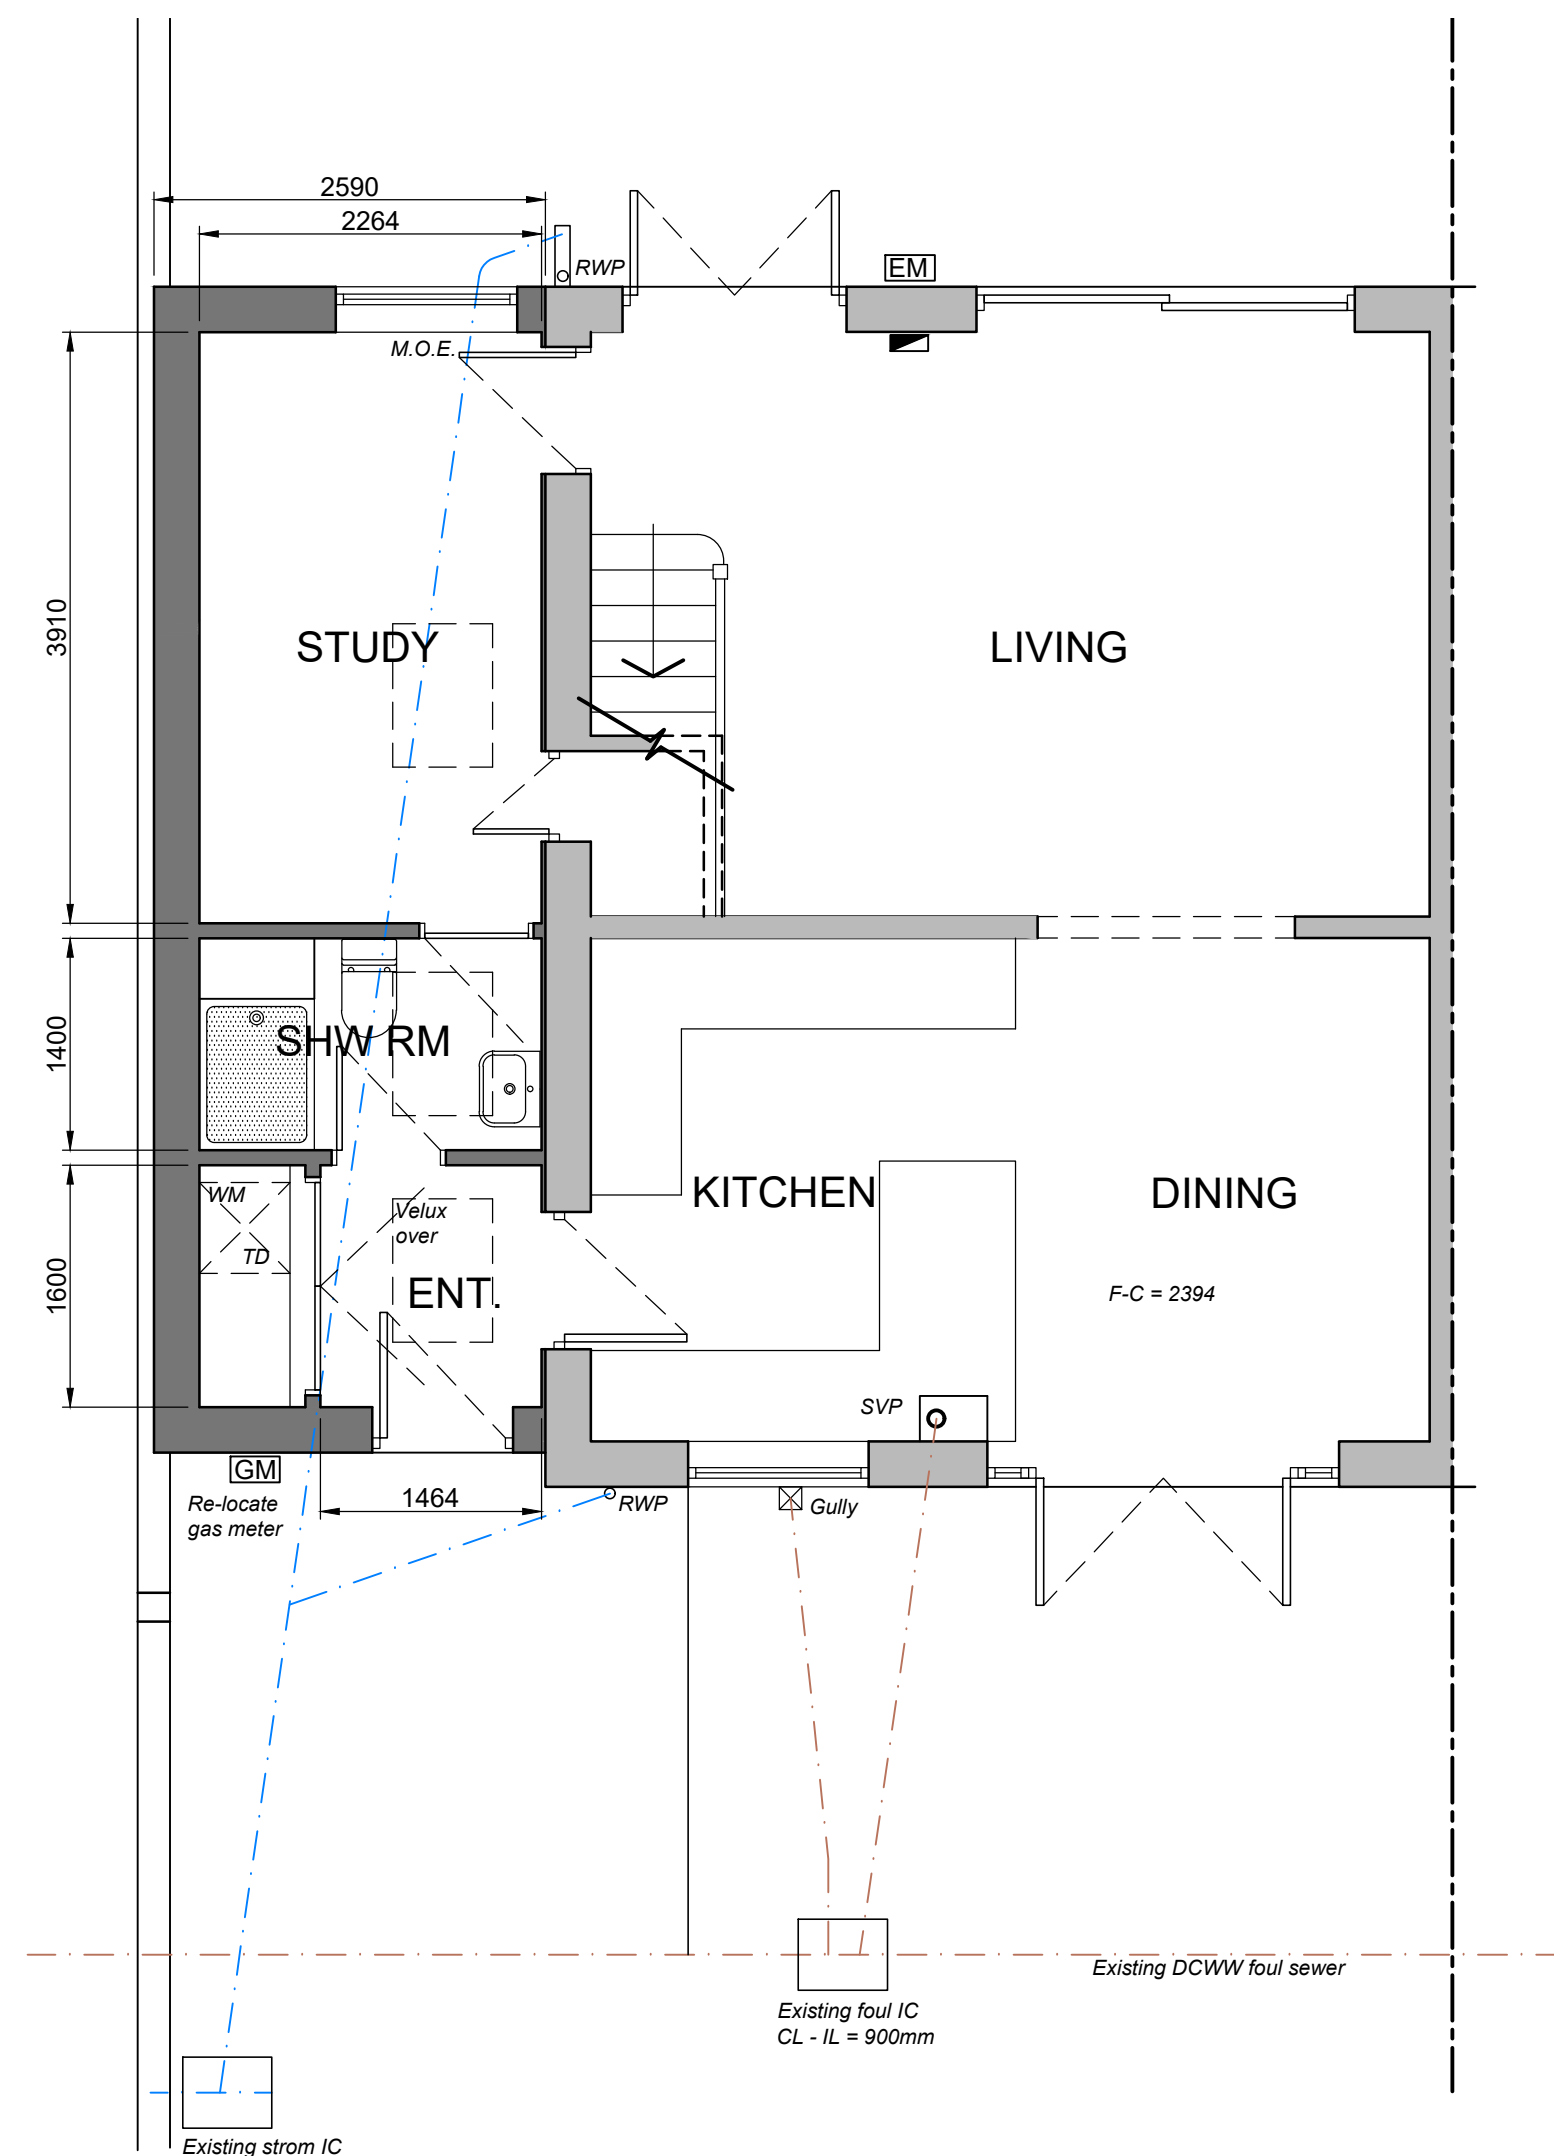

PROPOSED GROUND FLOOR LAYOUT

Scale 1:50




EXISTING SOUTH ELEVATION

Scale 1:100




EXISTING NORTH ELEVATION

Scale 1:100

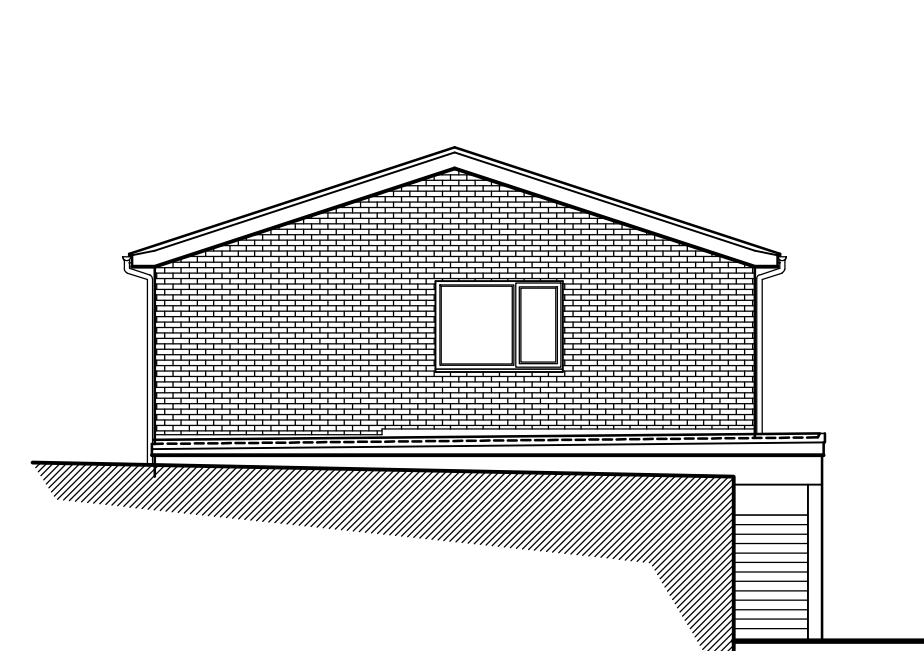

EXISTING WEST ELEVATION

Scale 1:100

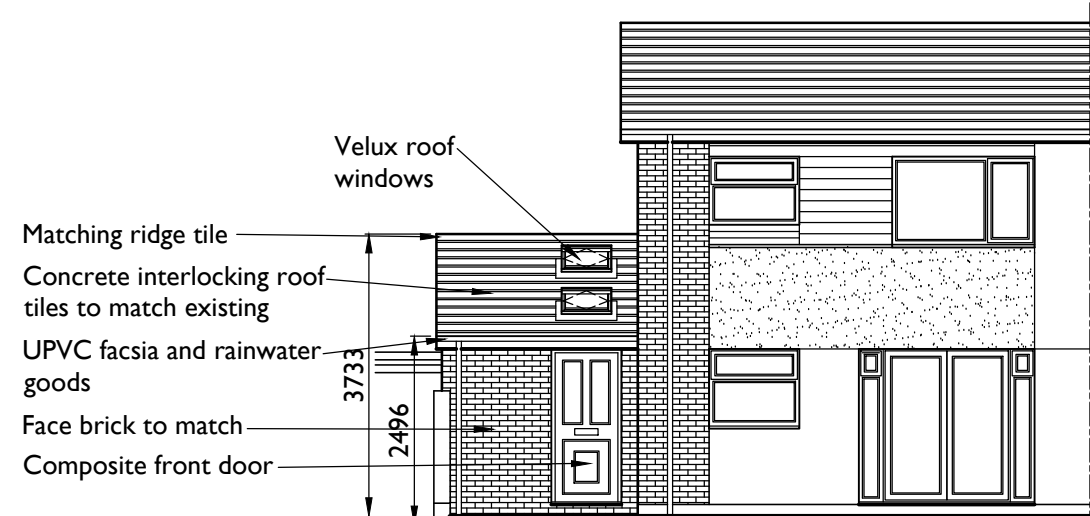


PROPOSED SOUTH ELEVATION

Scale 1:100



PROPOSED NORTH ELEVATION

Scale 1:100

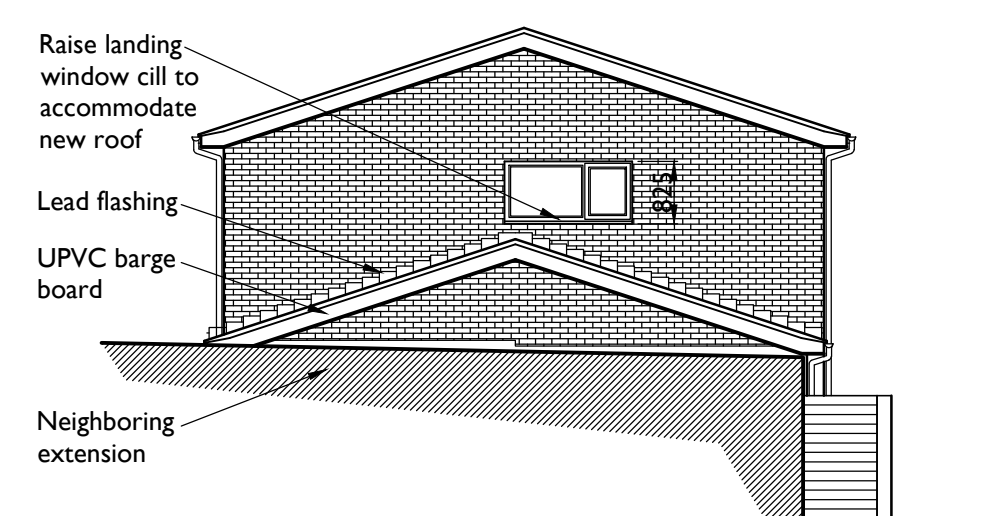

PROPOSED WEST ELEVATION

Scale 1:100

NOTES

- 1) All dimensions in millimeters Unless otherwise noted.
- 2) Drawings intended for purposes as described.
- 3) Any discrepancies to be brought to the attention of RPD Building Consultants immediately.
- 4) Do not scale off this drawing for construction purposes
- 5) This drawing is to read in conjunction with RPD Building Consultants construction notes.

© This Drawing is copyright
It must not be reproduced or disclosed to third parties without the permission of RPD.

LEGEND

	Existing wall to remain
	Proposed wall
	Removed wall
	Steel beam / feature over
	Existing underground drainage pipe
	Existing above ground waste pipe
	Proposed underground drainage pipe
	Existing fuse board
	Existing boiler
	Existing gas / electric meter
	Existing incoming water stop tap

REVISION	DATE	DESCRIPTION
PROJECT / SITE ADDRESS / CLIENT		
PROPOSED SIDE EXTENSION		
12 HOME FARM GREEN CAERLEON, NEWPORT. NP18 3SF MR. & MRS. LEWIS		
DRAWING TITLE		
SITE LOCATION PLAN EXISTING AND PROPOSED LAYOUTS AND ELEVATIONS		
DETAILS		
Scales	As shown @ A1	Date MAY 26
Drawn	RPD	Checked CMP
Job No.	HFG12	Drawing No. 01
Status	Planning	Revision -
RPD BUILDING CONSULTANTS LIMITED 61 WESTERN AVENUE, NEWPORT, NP20 3QZ T - 01633 677514 W - www.rpd.uk.com E - richard@rpd.uk.com		