



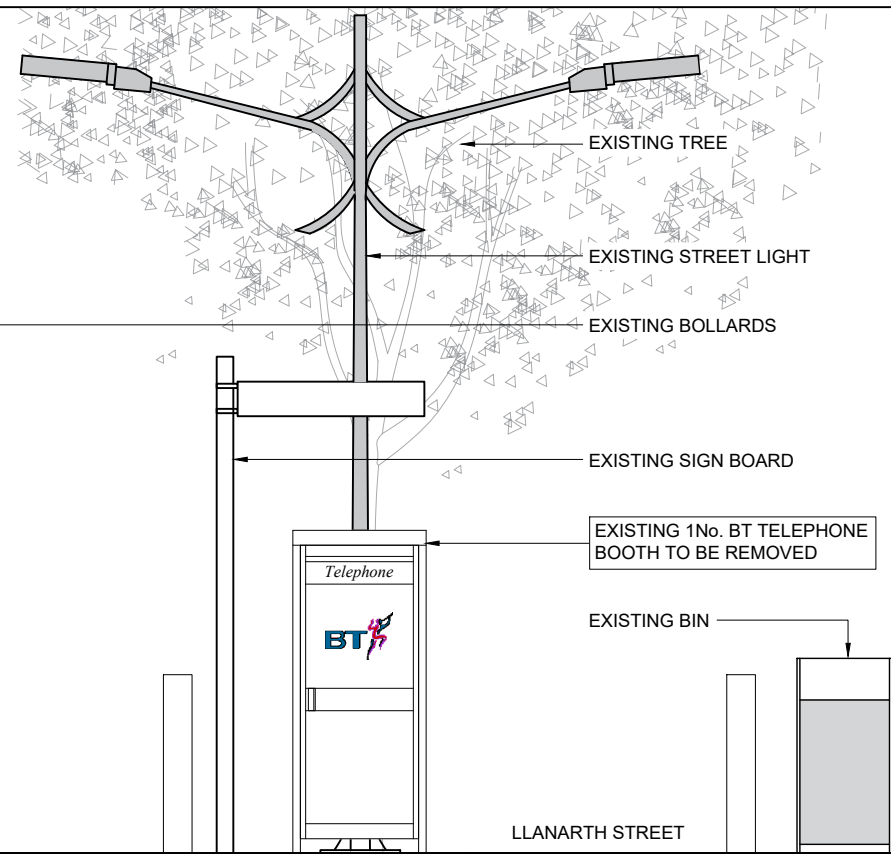



EXISTING FRONT ELEVATION
SCALE 1:50

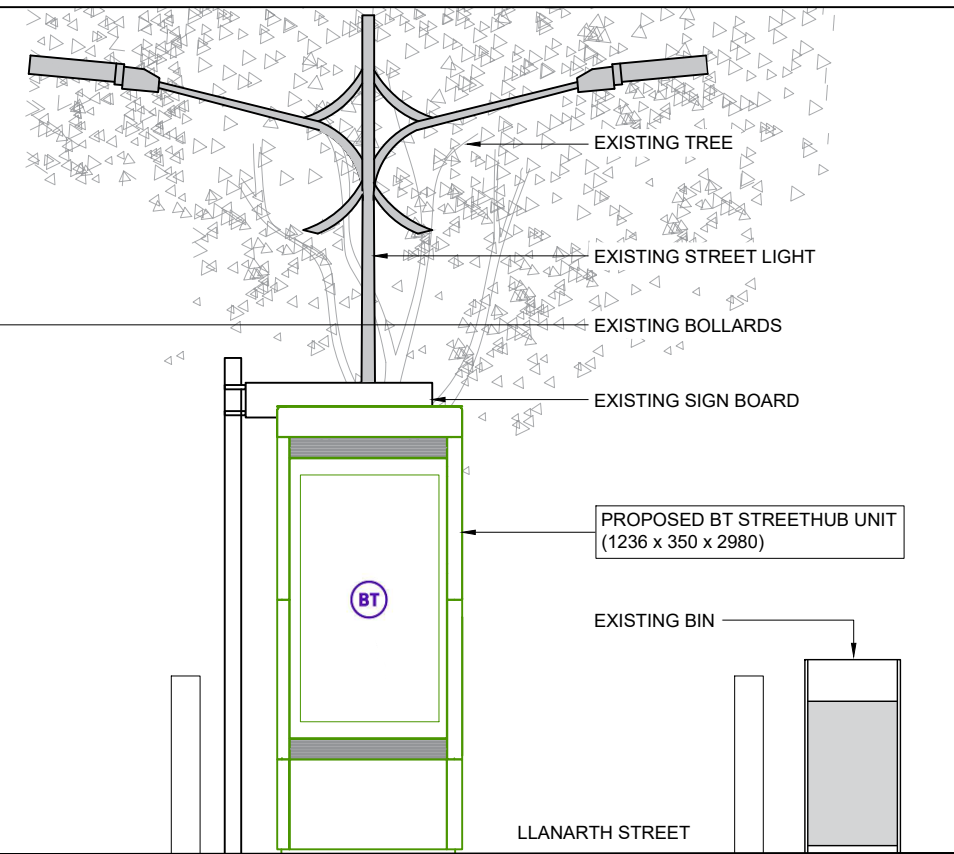

PROPOSED FRONT ELEVATION
SCALE 1:50



PROPOSED PHOTOMONTAGE
NTS

 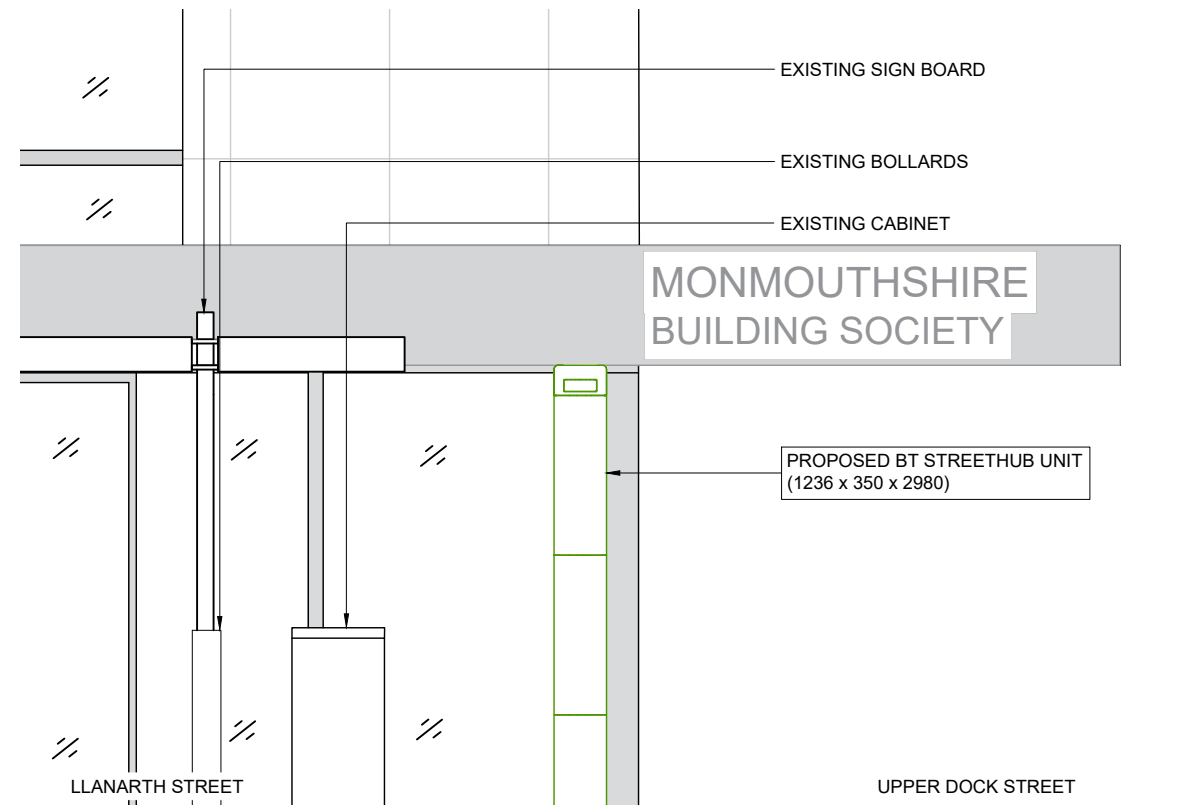

PROPOSED SIDE ELEVATION
SCALE 1:50

GENERAL NOTES

Use written dimensions only, do not scale from drawing. Use latest revision of all referenced information.

LAT 51.585975 LONG -2.994036

Rev	Date	Description	Drawn	Chkd
A	21/04/2026	New BT Streethub Structure	ABM	ADN



Drg Status
PLANNING

Cell No. & Name

NPO-05

Site Name & Address

Pavement adjacent
Monmouthshire House, John
Frost Square, Kingsway Centre,
Newport, NP20 1PX

Drawing Title

EXISTING AND PROPOSED
ELEVATIONS

Scale 1:50 Date 21/04/2026

Drawn By ABM Checked By ADN

Drawing Number 003 Revision A