


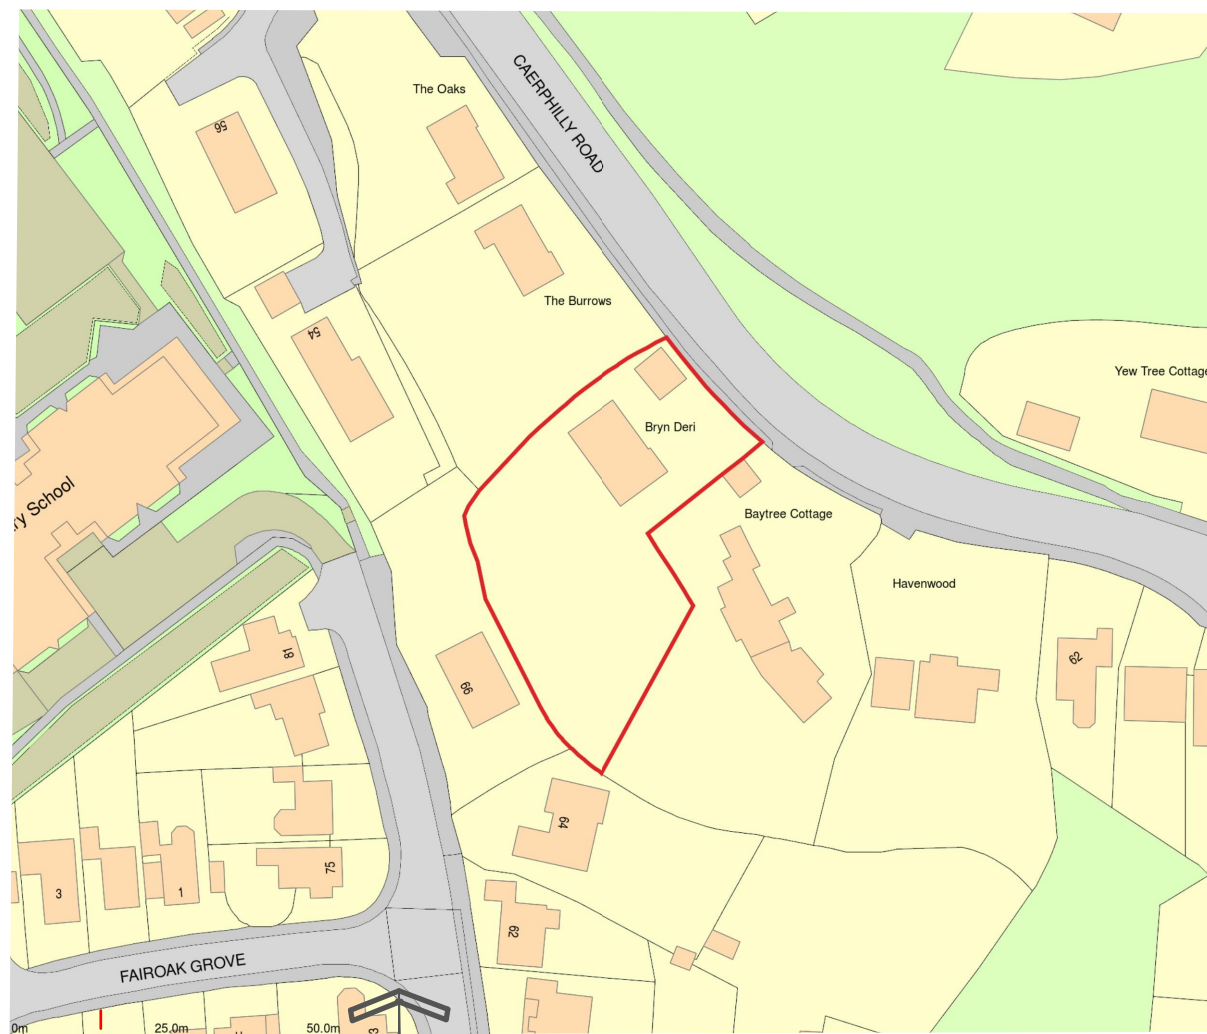
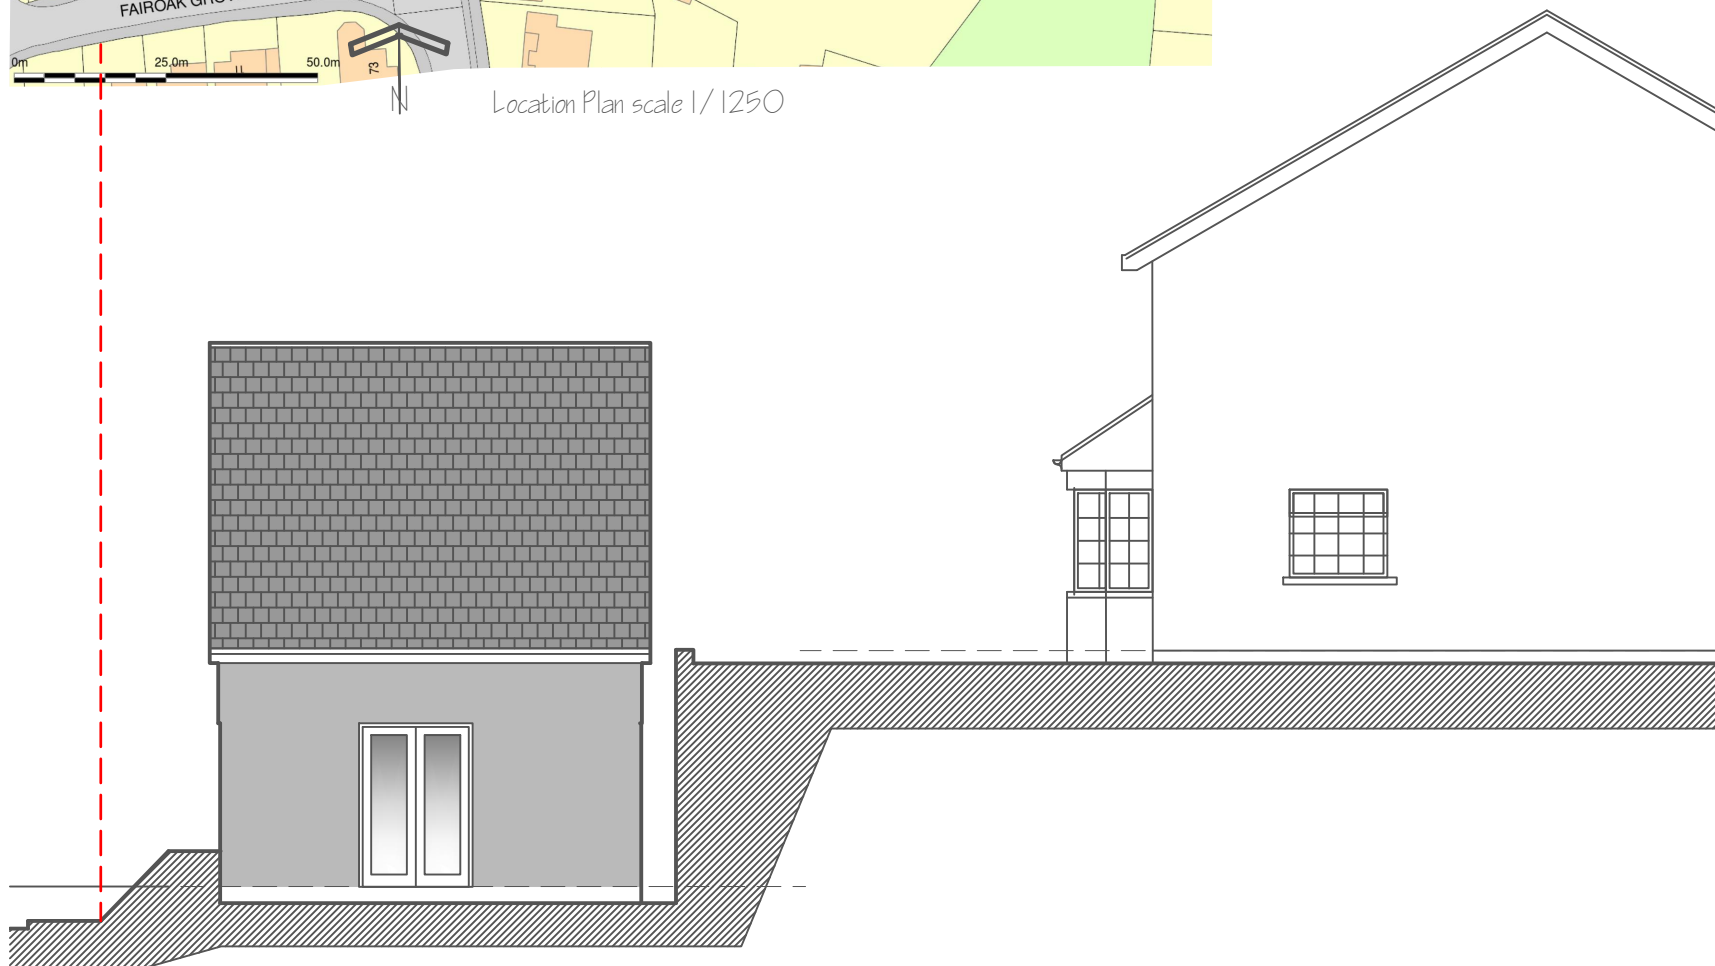


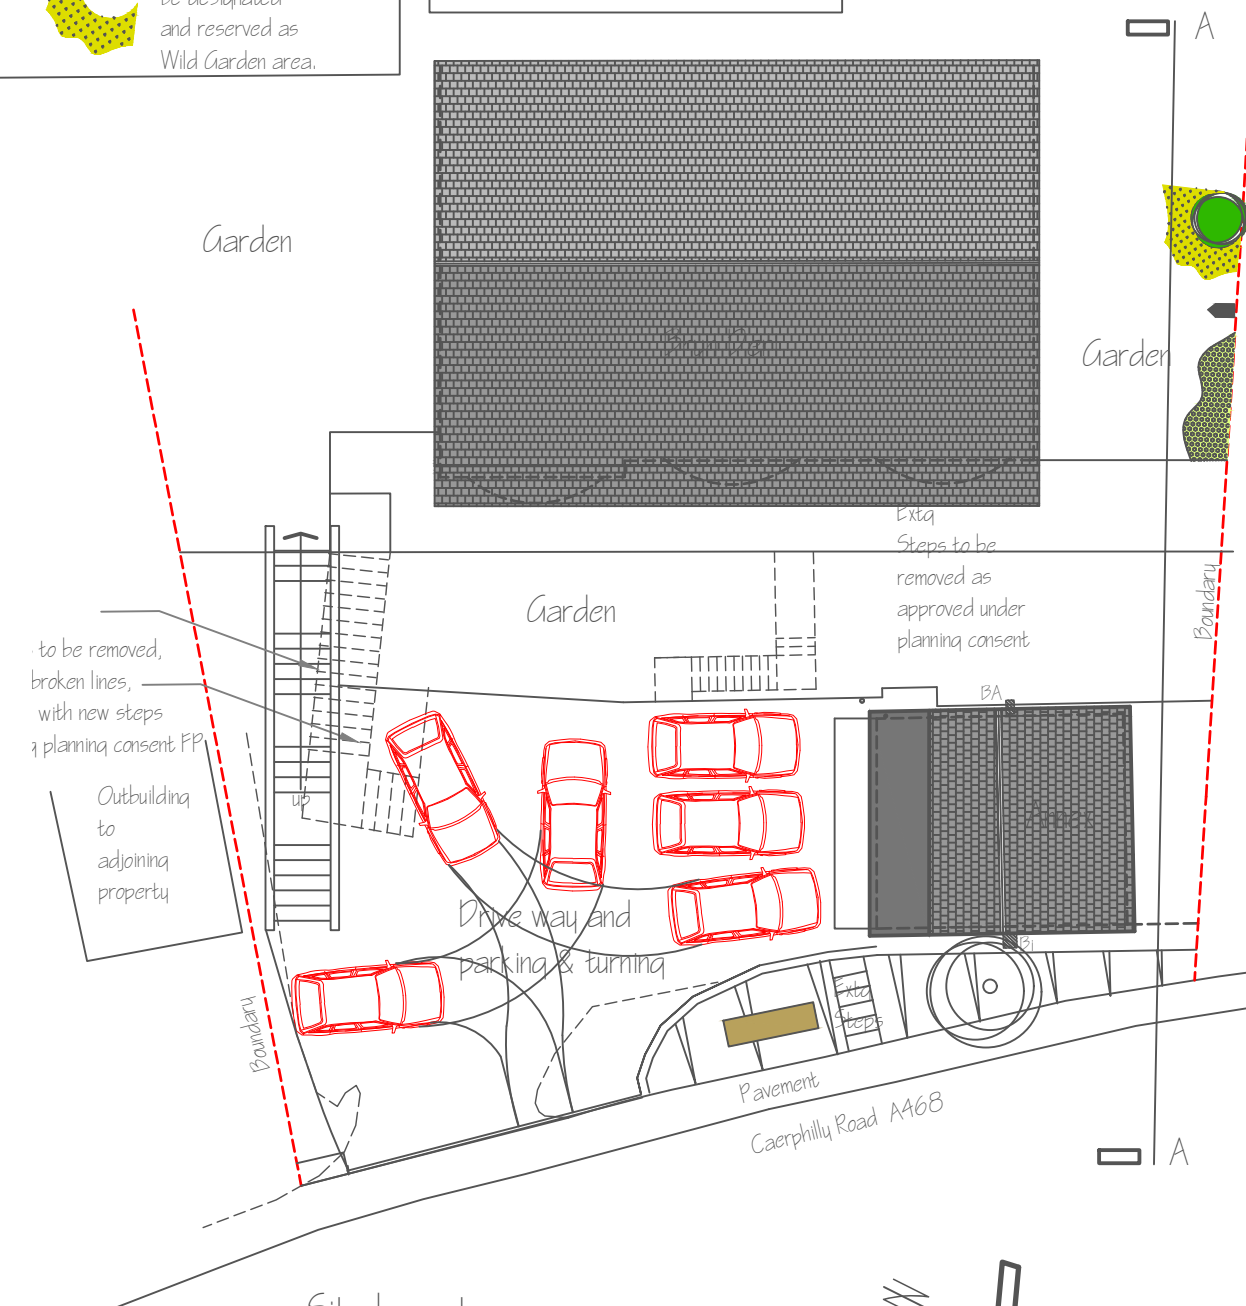

Location Plan scale 1/1250

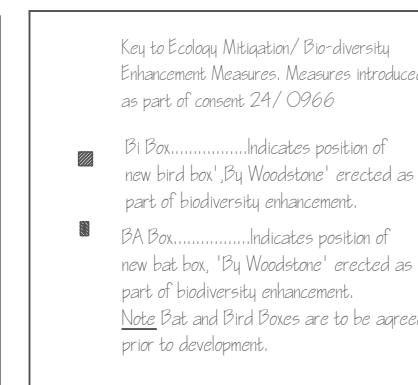

Section AA

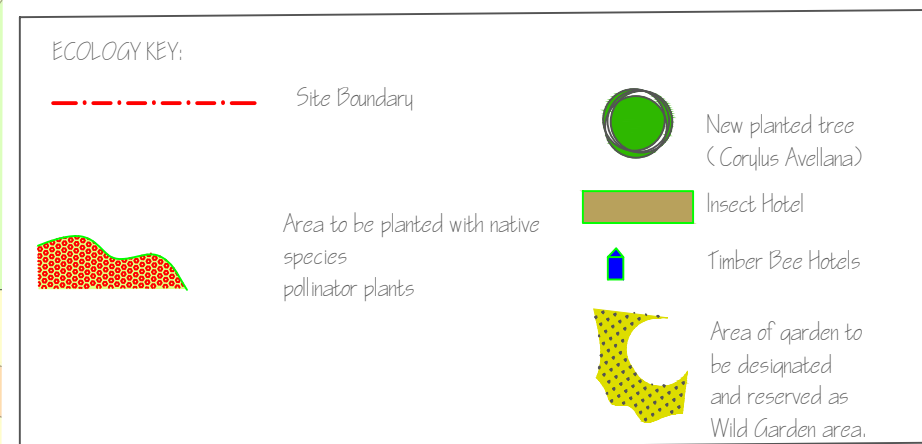

Site Layout
Scale 1/200

Section AA												
										Description	Date	
Project Client		Project Title		Drawing Title		THIS DRAWING IS COVERED BY COPYRIGHT WHICH REMAINS WITH HOWARD HICKS DESIGN AND MUST NOT BE REPRODUCED IN ANY FORM WITHOUT THEIR EXPRESS PERMISSION.		Scale 1:1250 & 1:200 1:100 @ A3	Date	Drawing No. PL06	Job No. 2222	Howard Hicks Design Architectural Designers . Technologists . Building Surveyors . Project Management 21 East Road, Oakfield, Torfaen, Cwmbran, Torfaen, Wales NP44 3DW Tel 01633 527159, Mob 07984 971763
Mr C Stevens		Alterations to and first floor extension to existing annex at Bryn Deri, Caerphilly Road, Bassaleg Newport		Location plan and Site Plan as proposed .				Drawn by HH	Checked	Status Planning	Rev.No.	