



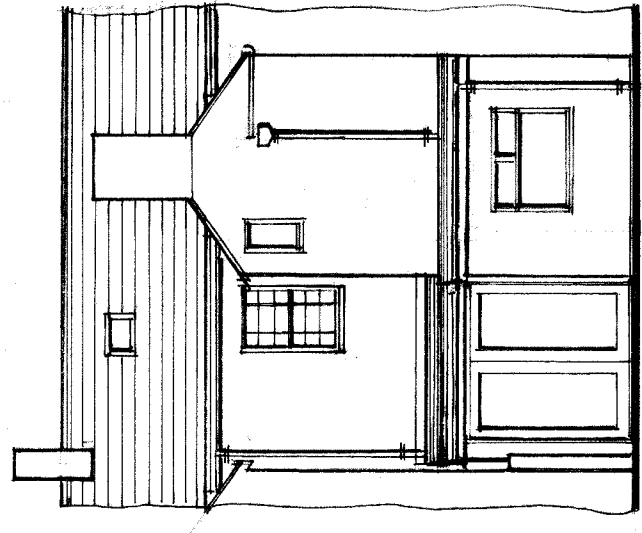

Rear elevation

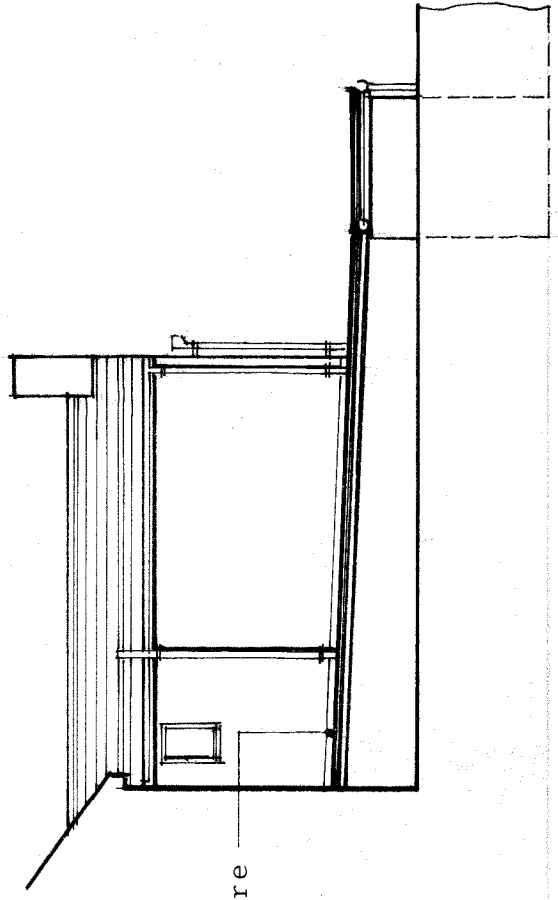




Side elevation

SCALE 1:100

PROPOSED WALL/ROOF FINISHES ETC.

- ROOF
- Dark grey GRP
- WALLS
- Painted render to match existing
- WINDOWS/DOORS
- White PVC to match existing
- FASCIA BOARDS
- White UPVC to match existing
- RAINWATER GOODS
- White UPVC to match existing

Include full length tray DPCs and code 4 lead flashings where new roof abuts the existing external walls.

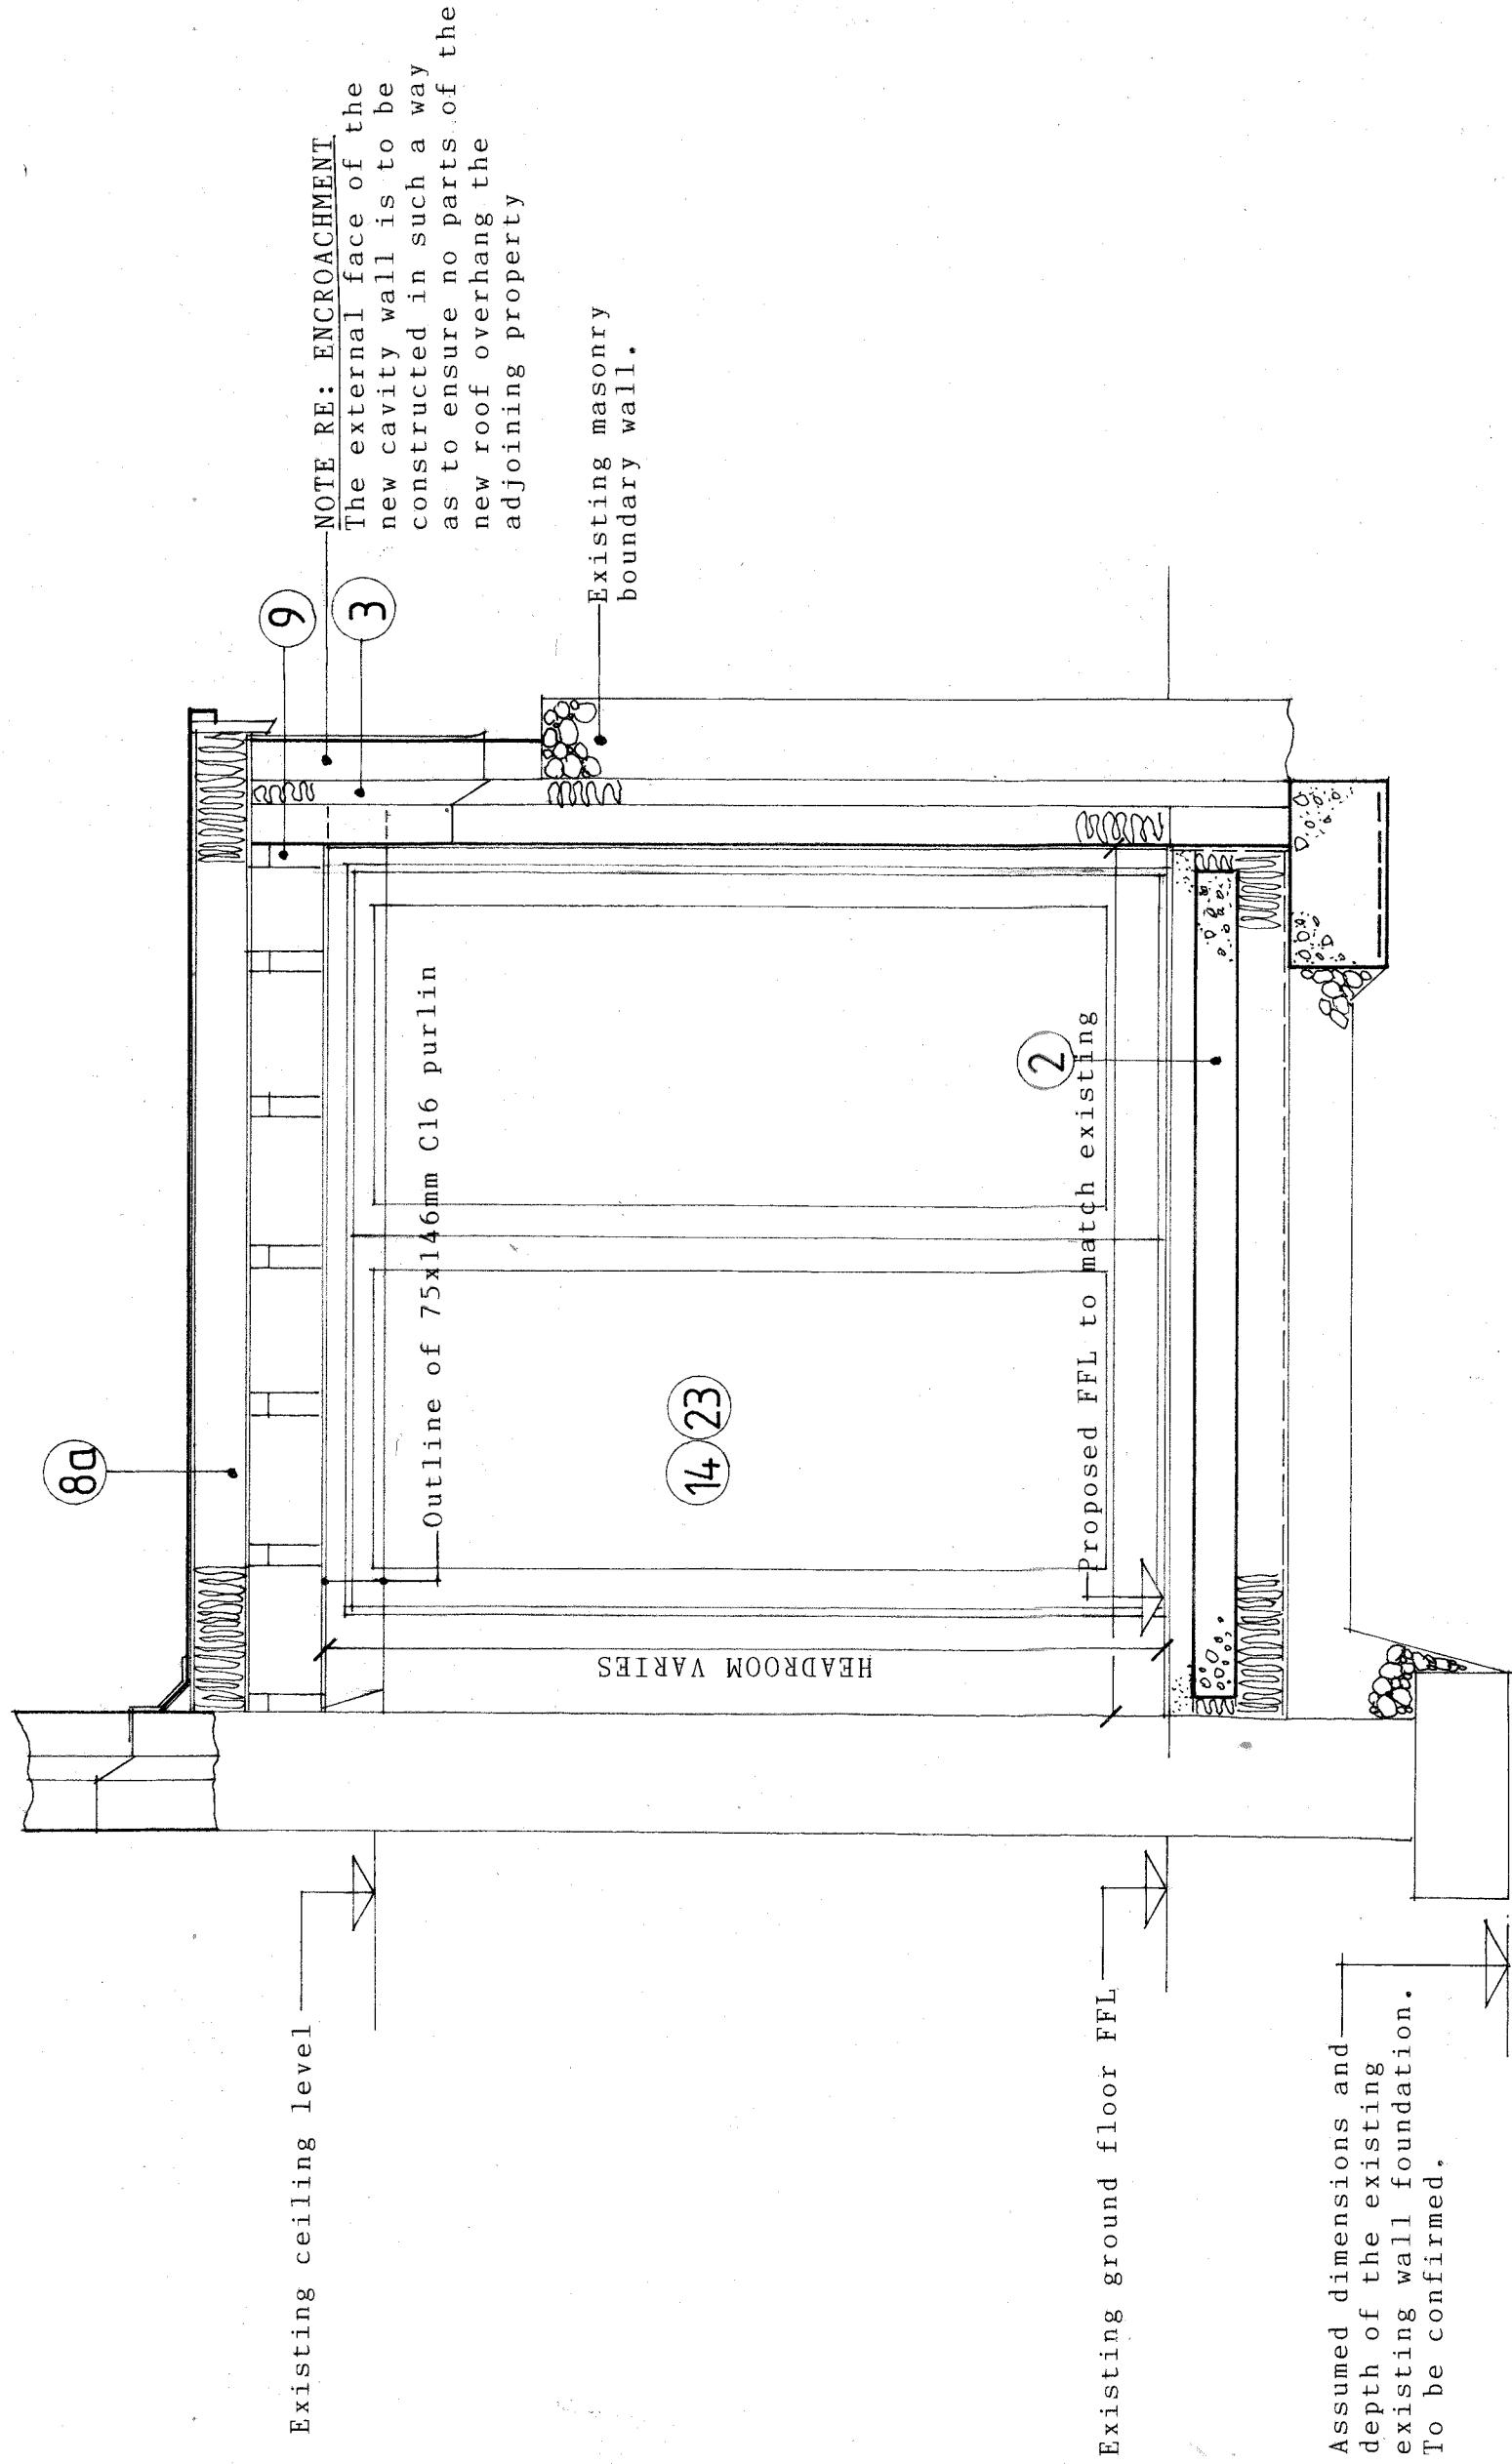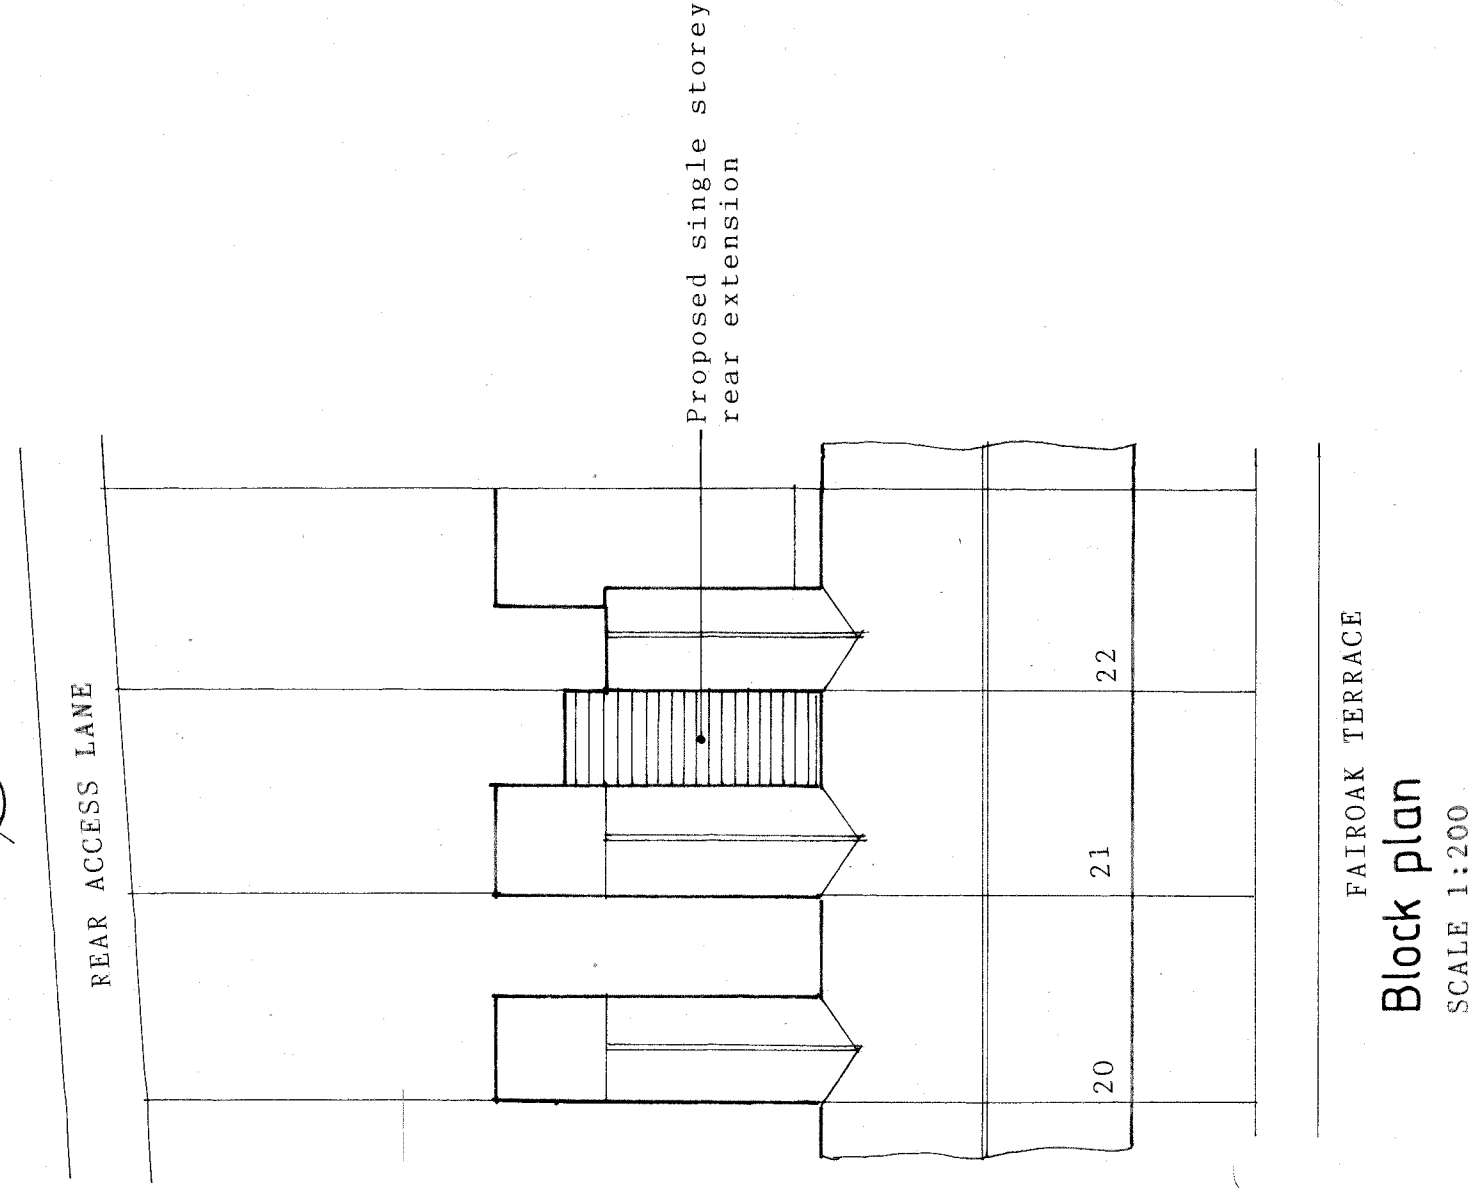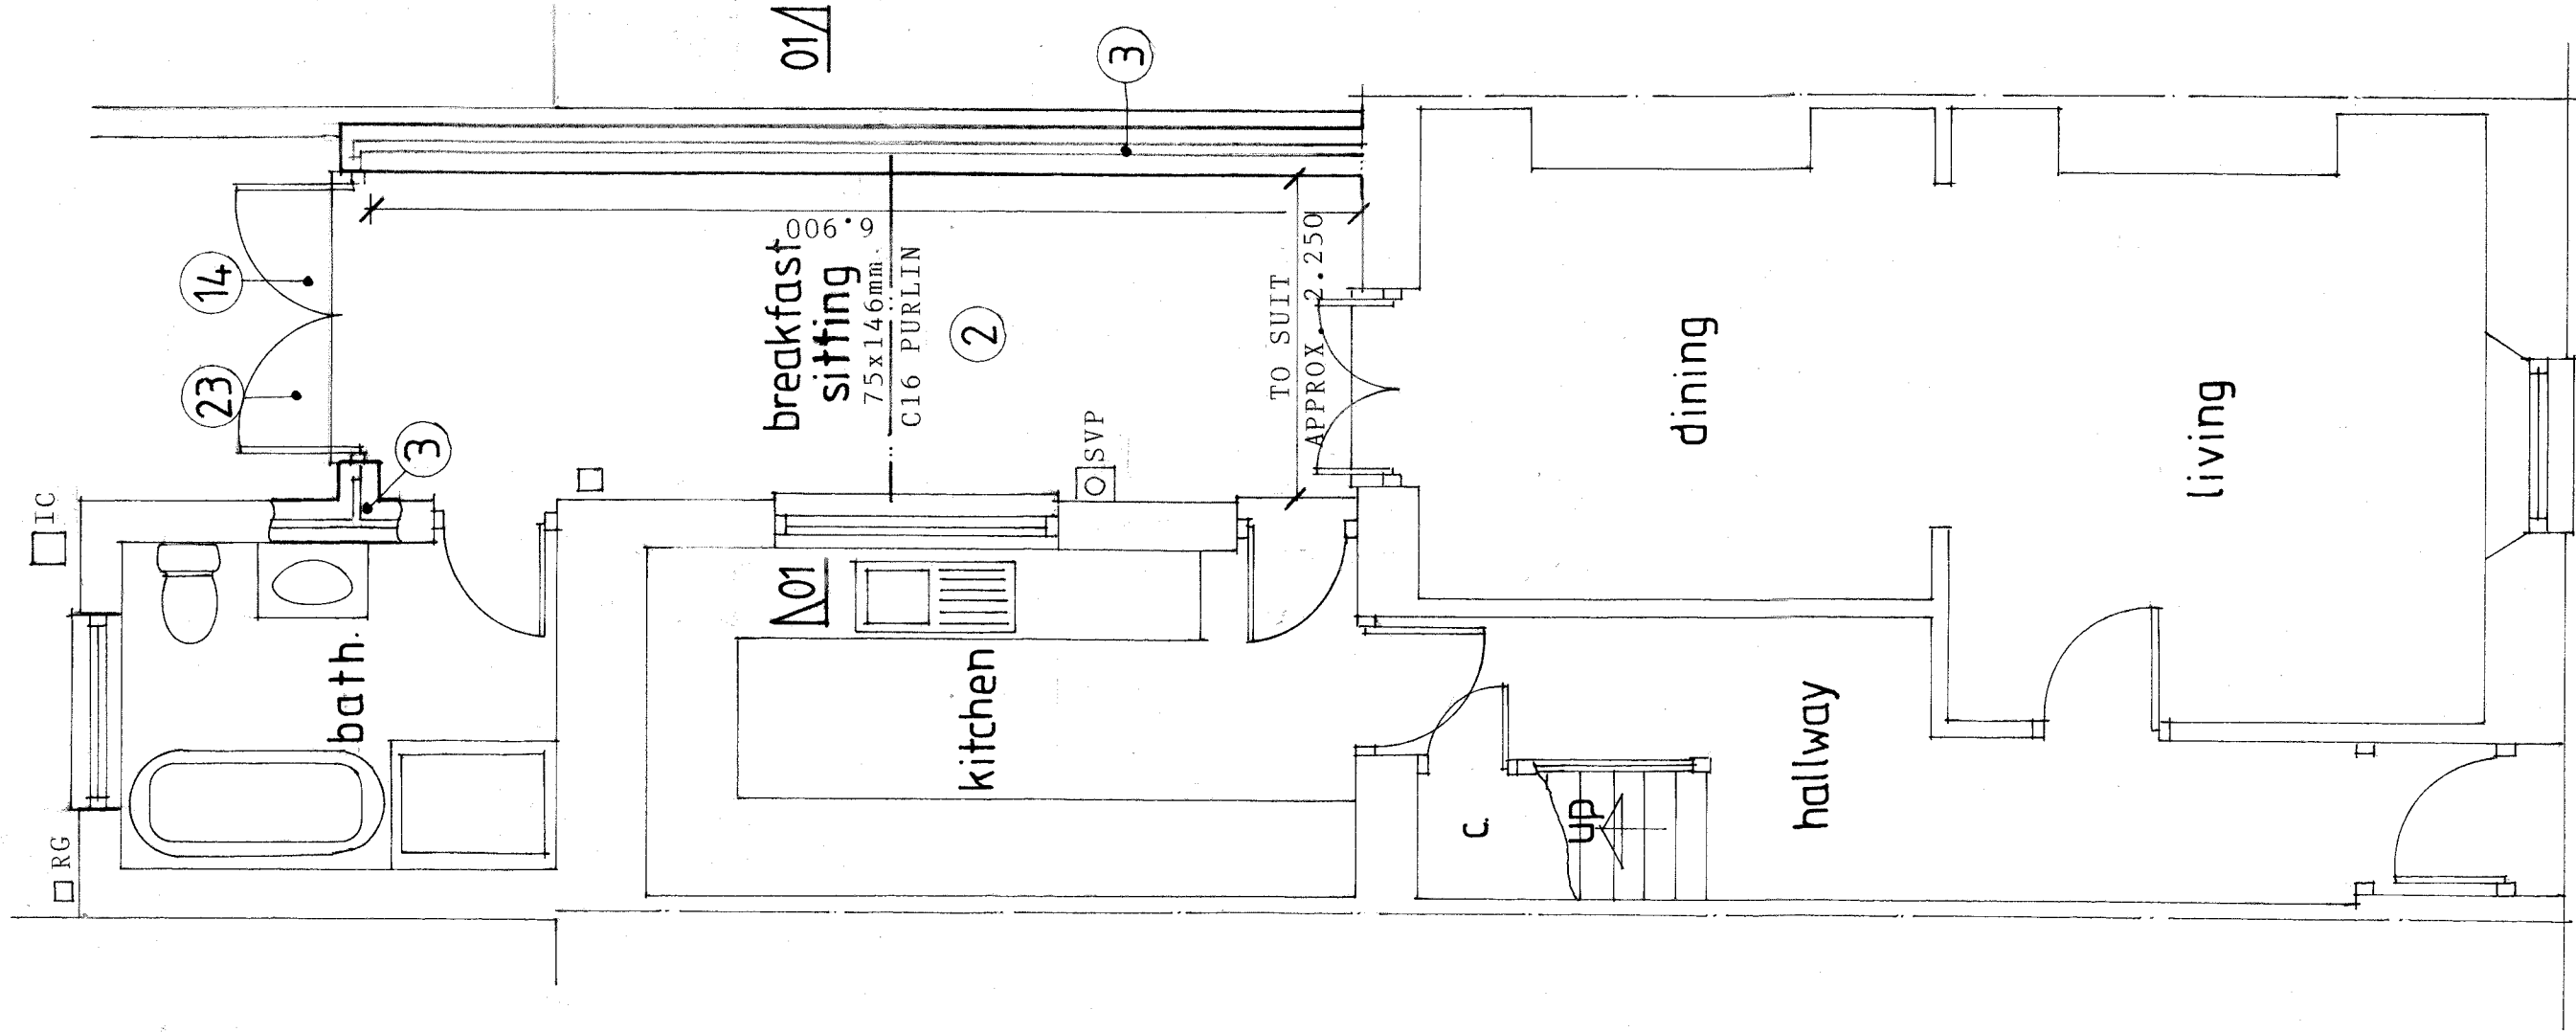

Specification for building works
Numbered notes indicated thus (3) refer to sections in the Specification for Building Works that is to be read in conjunction with the working drawings.
Revisions

Proposal	Single storey rear extension
Address	21 Fair Oak Terrace
Classification	Newport
Proposed floor layout, elevations	cross sections and block plan
Drawing number	1021(02)25