



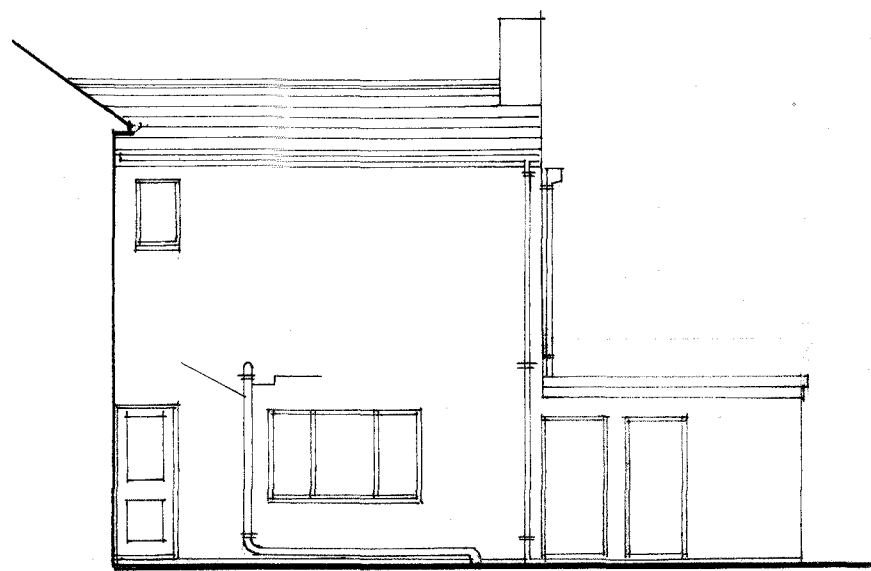


Side elevation
SCALE 1:100

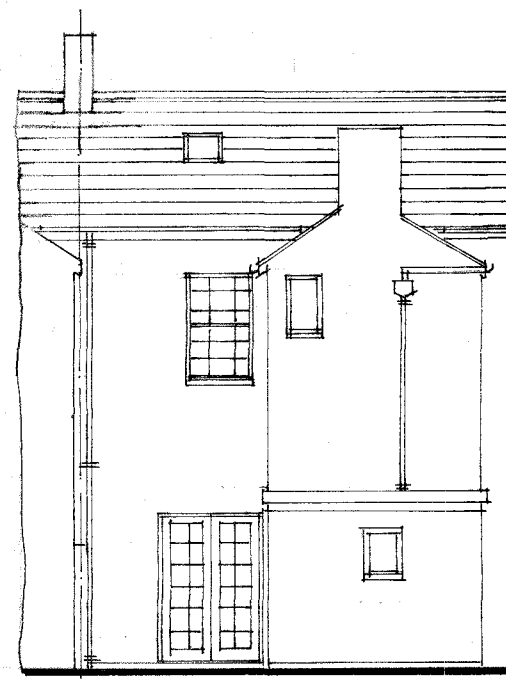


Rear elevation

EXISTING ROOF, WALL FINISHES ETC.
ROOFS
Main roof: Slate
Flat roof: Dark grey GRP
WALLS
Painted render
WINDOWS/DOORS
White uPVC
RAINWATER GOODS
Black uPVC
FASCIAS
White uPVC

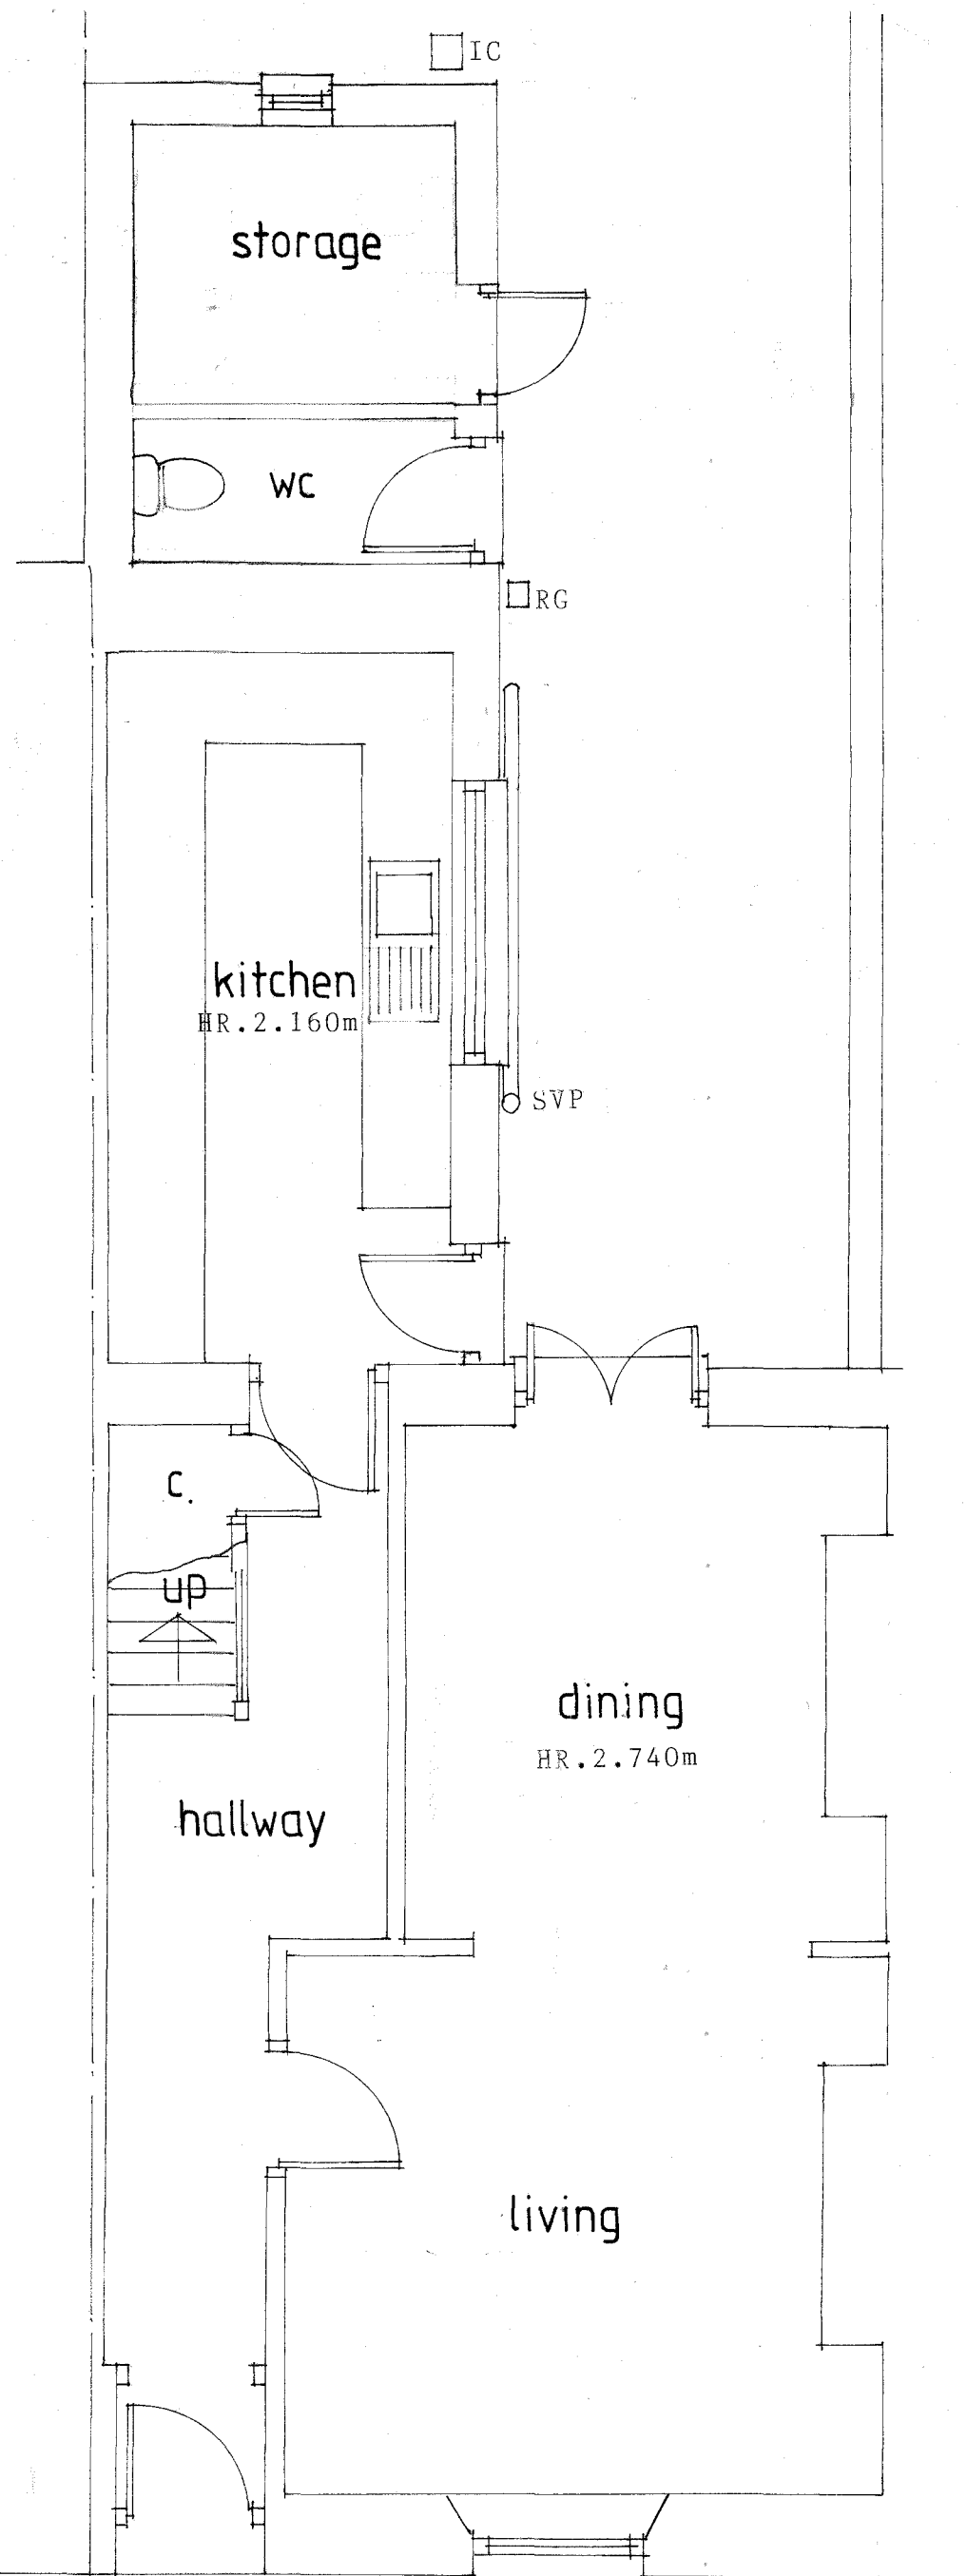

Ground floor layout
SCALE 1:50

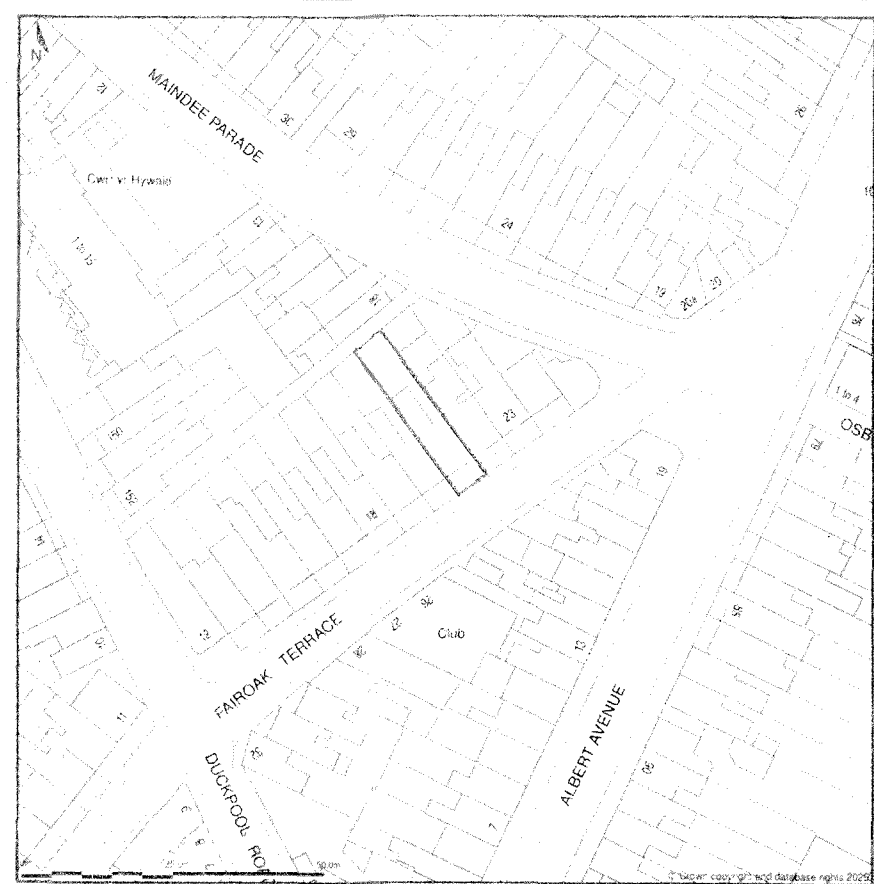

Site location plan
SCALE 1:1250

Revisions

Proposal

Single storey rear extension

Address

21 Fair Oak Terrace

Newport

Classification

**Existing floor layout, elevations
and site location plan**

Drawing number

1021(01)25