



- 1 - Tobermore Multi Buff Smooth Concrete
- 2 - Tobermore Burren Smooth Concrete
- 3 - Anthracite Grey Windows - RAL 7016
- 4 - Anthracite Grey Cladding - RAL 7016
- 5 - Anthracite Grey Doors - RAL 7016
- 6 - Anthracite Grey Railings - RAL 7016

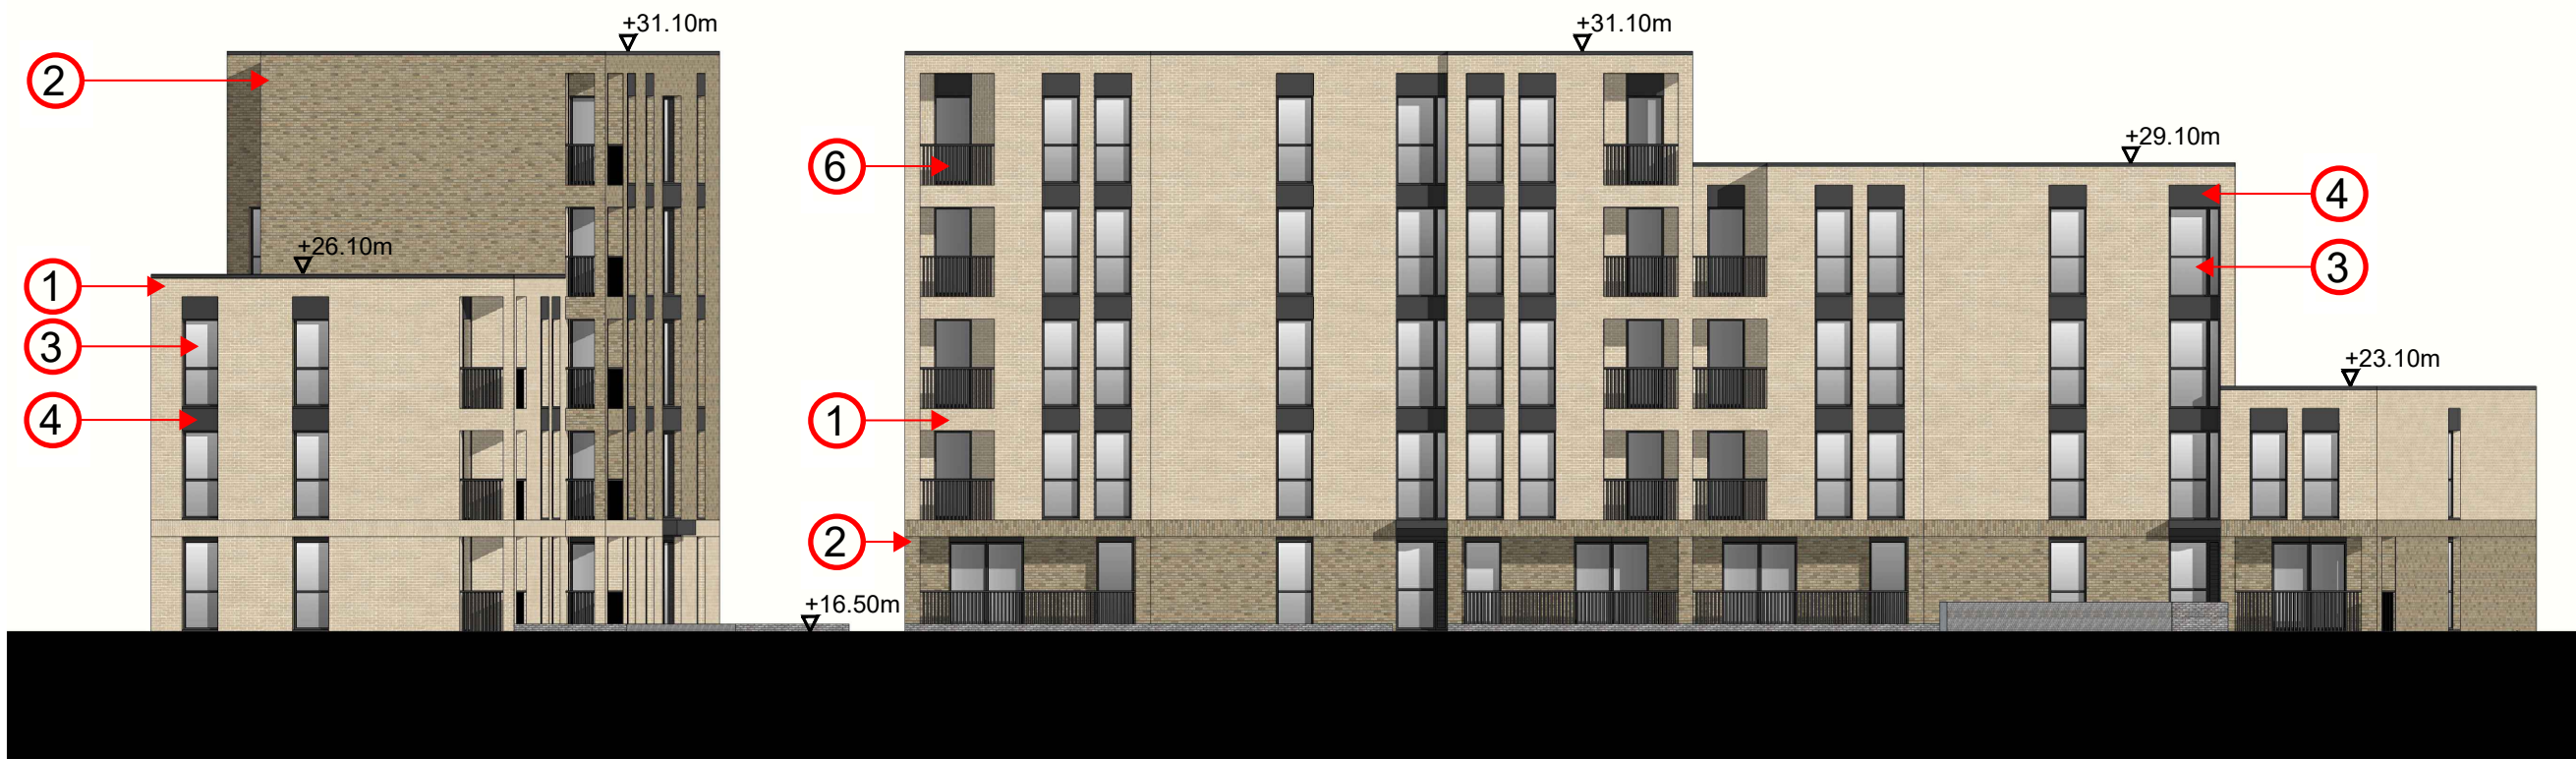

1. Front (East) Elevation  
Scale 1:200@ A3




2. Rear (West) Elevation  
Scale 1:200@ A3

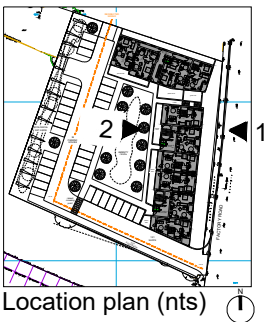

|                                                  |   |                                    |                |      |             |      |
|--------------------------------------------------|---|------------------------------------|----------------|------|-------------|------|
| CLIENT<br>Interstrand                            | SCALE @ A3<br>1:200   | DATE<br>Nov '22                    | DRAWN BY<br>SC | REV. | DESCRIPTION | DATE |
| JOB TITLE<br>Factory Road, Newport               | JOB NO.<br>2262   | DRAWING NO.<br>PL 10 EW ELEVATIONS | REVISION<br>B  |      |             |      |
| DRAWING TITLE<br>Proposed East & West Elevations | © Hammond Architectural Limited 2020<br>Figured dimensions must be taken in preference to scaled dimensions and any discrepancies are to be referred to Hammond Architectural Ltd. Contractors, subcontractors and suppliers must verify all dimensions on site before commencing any work or making any workshop drawings. |                                    |                |      |             |      |

Do not scale from drawing  
Not for Construction  
Design intent only

 

10 Gold Tops  
Newport  
NP20 4PH  
t. 01633 844970  
e. info@hammond-ltd.co.uk

www.hammond-ltd.co.uk