


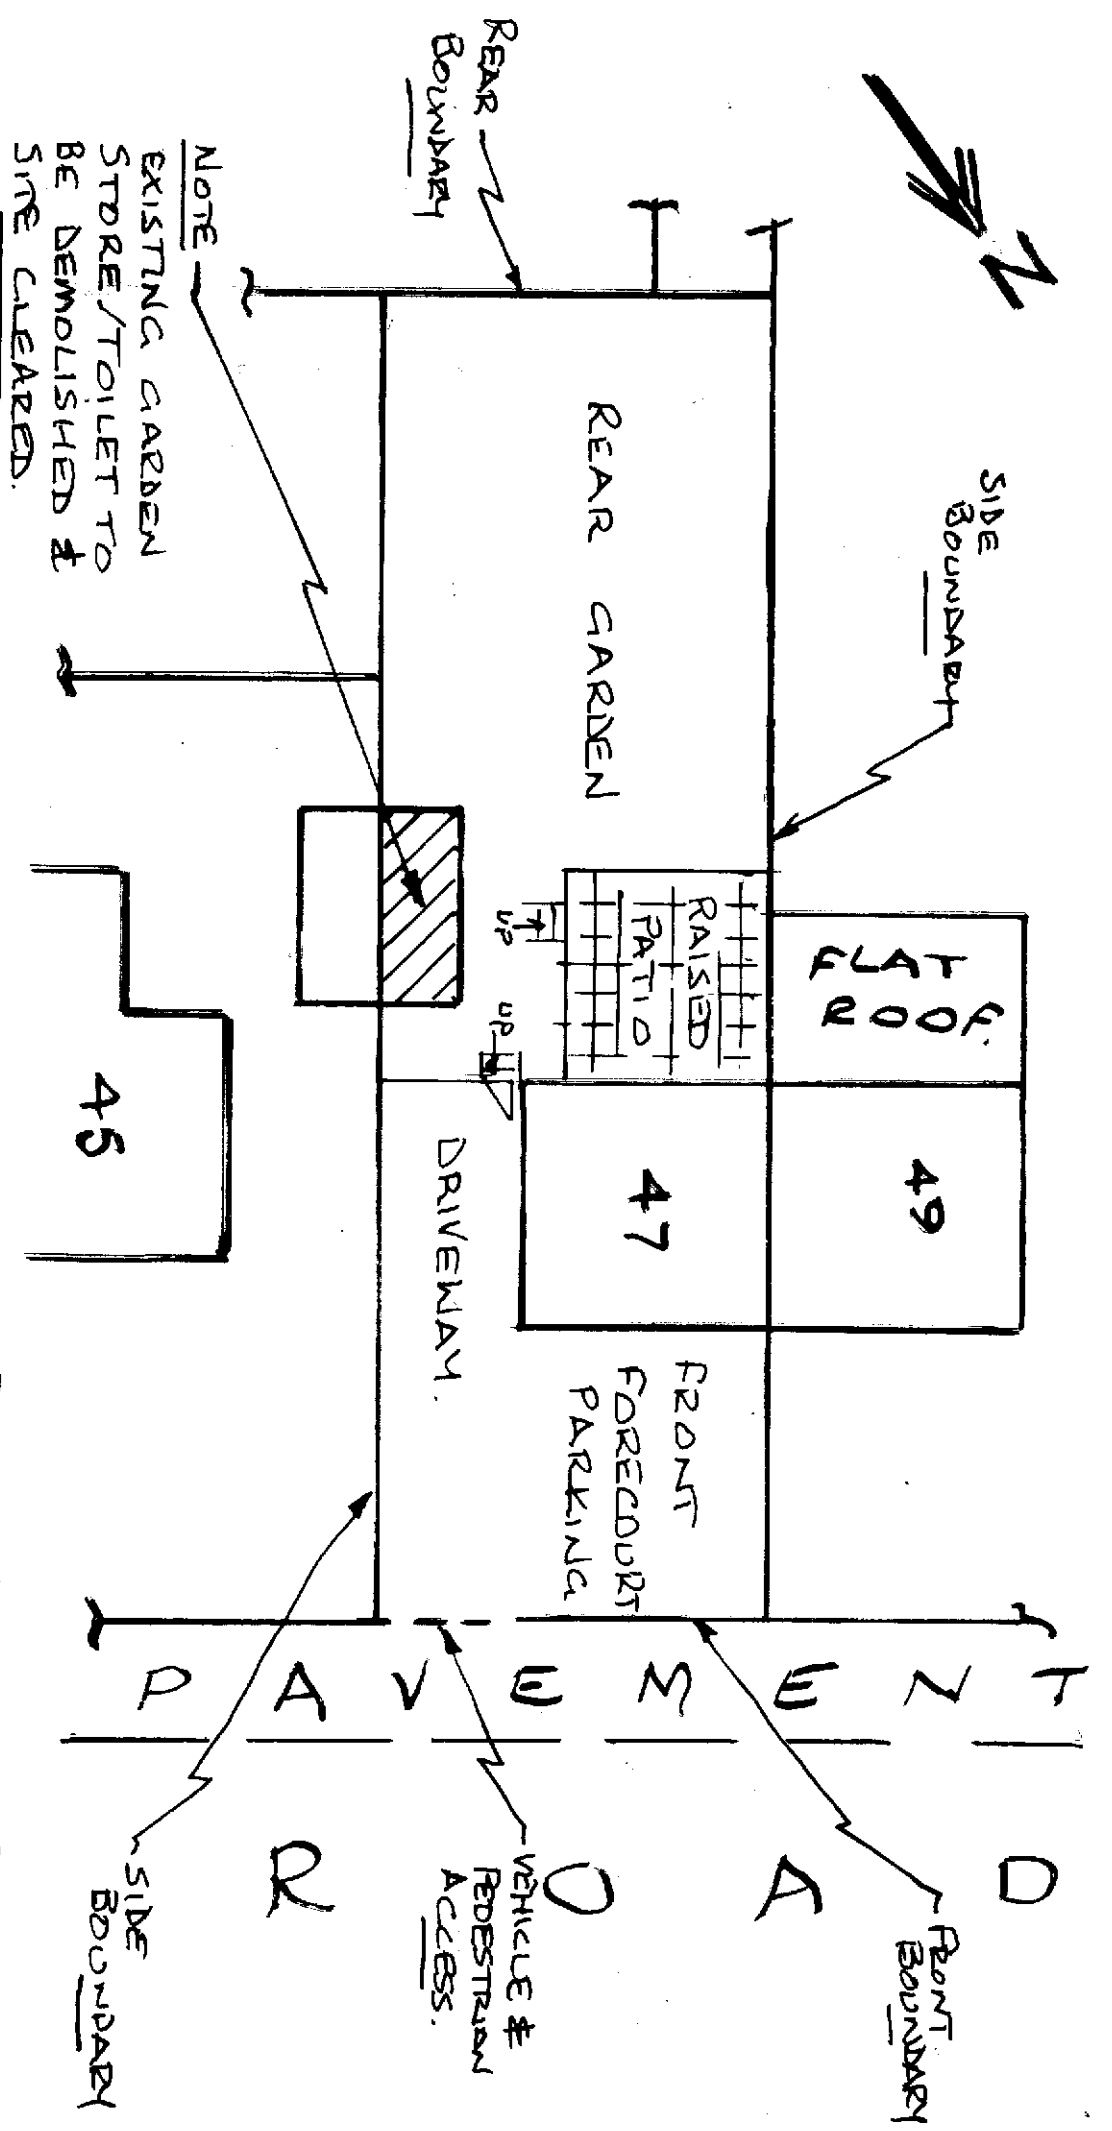

EXISTING SITE PLAN

EXISTING SITE PLAN OF 47, ROMAN WAY, CAVERLEON,

NEWPORT, S. WALES, NP18 3EQ.

SCALE 1:200

DRC. REF. 6