


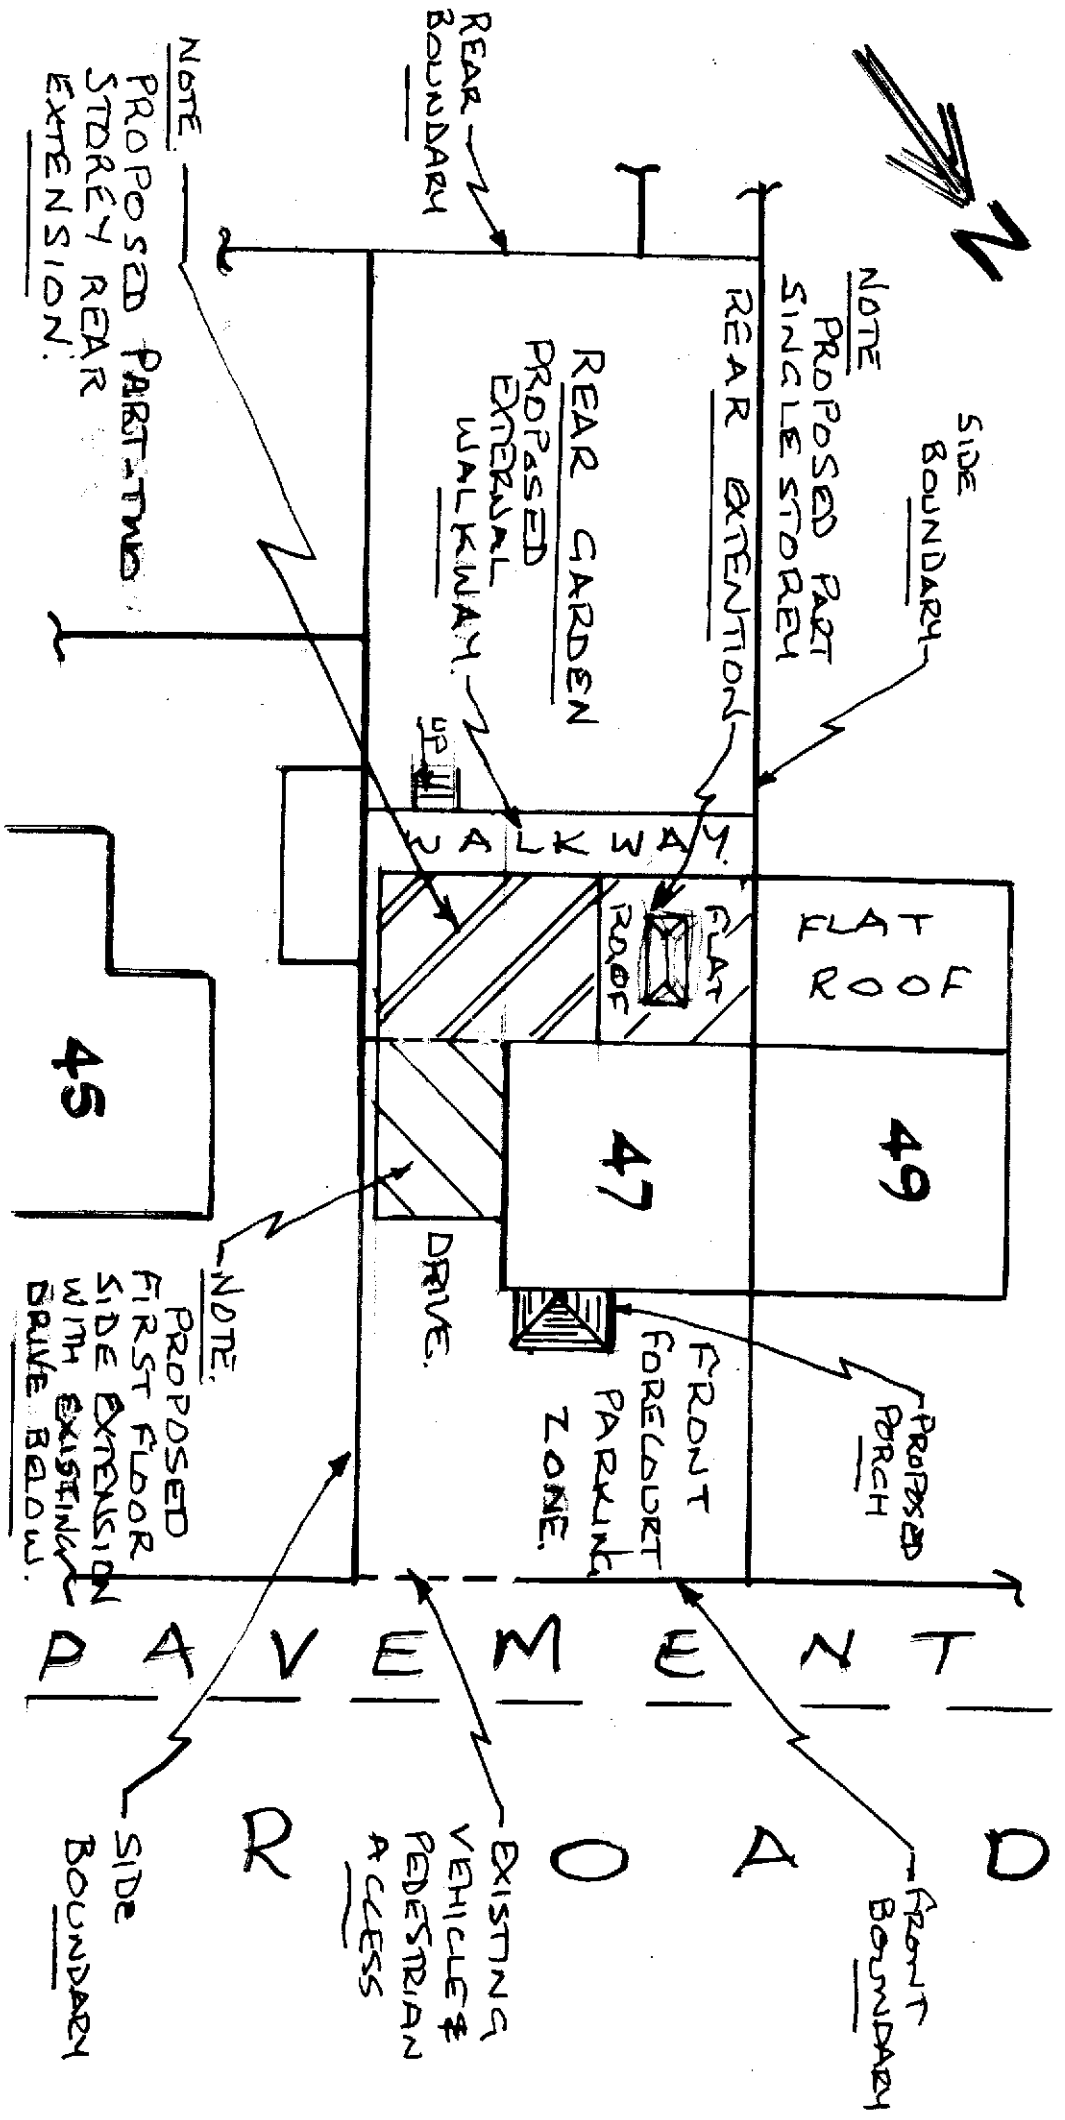

PROPOSED SITE PLAN

PROPOSED SITE PLAN FOR 47, ROMAN WAY, CAERLEON,

NEWPORT, S. WALES, NP18 3EQ.

SCALE 1:200

DRA. REF. 7