


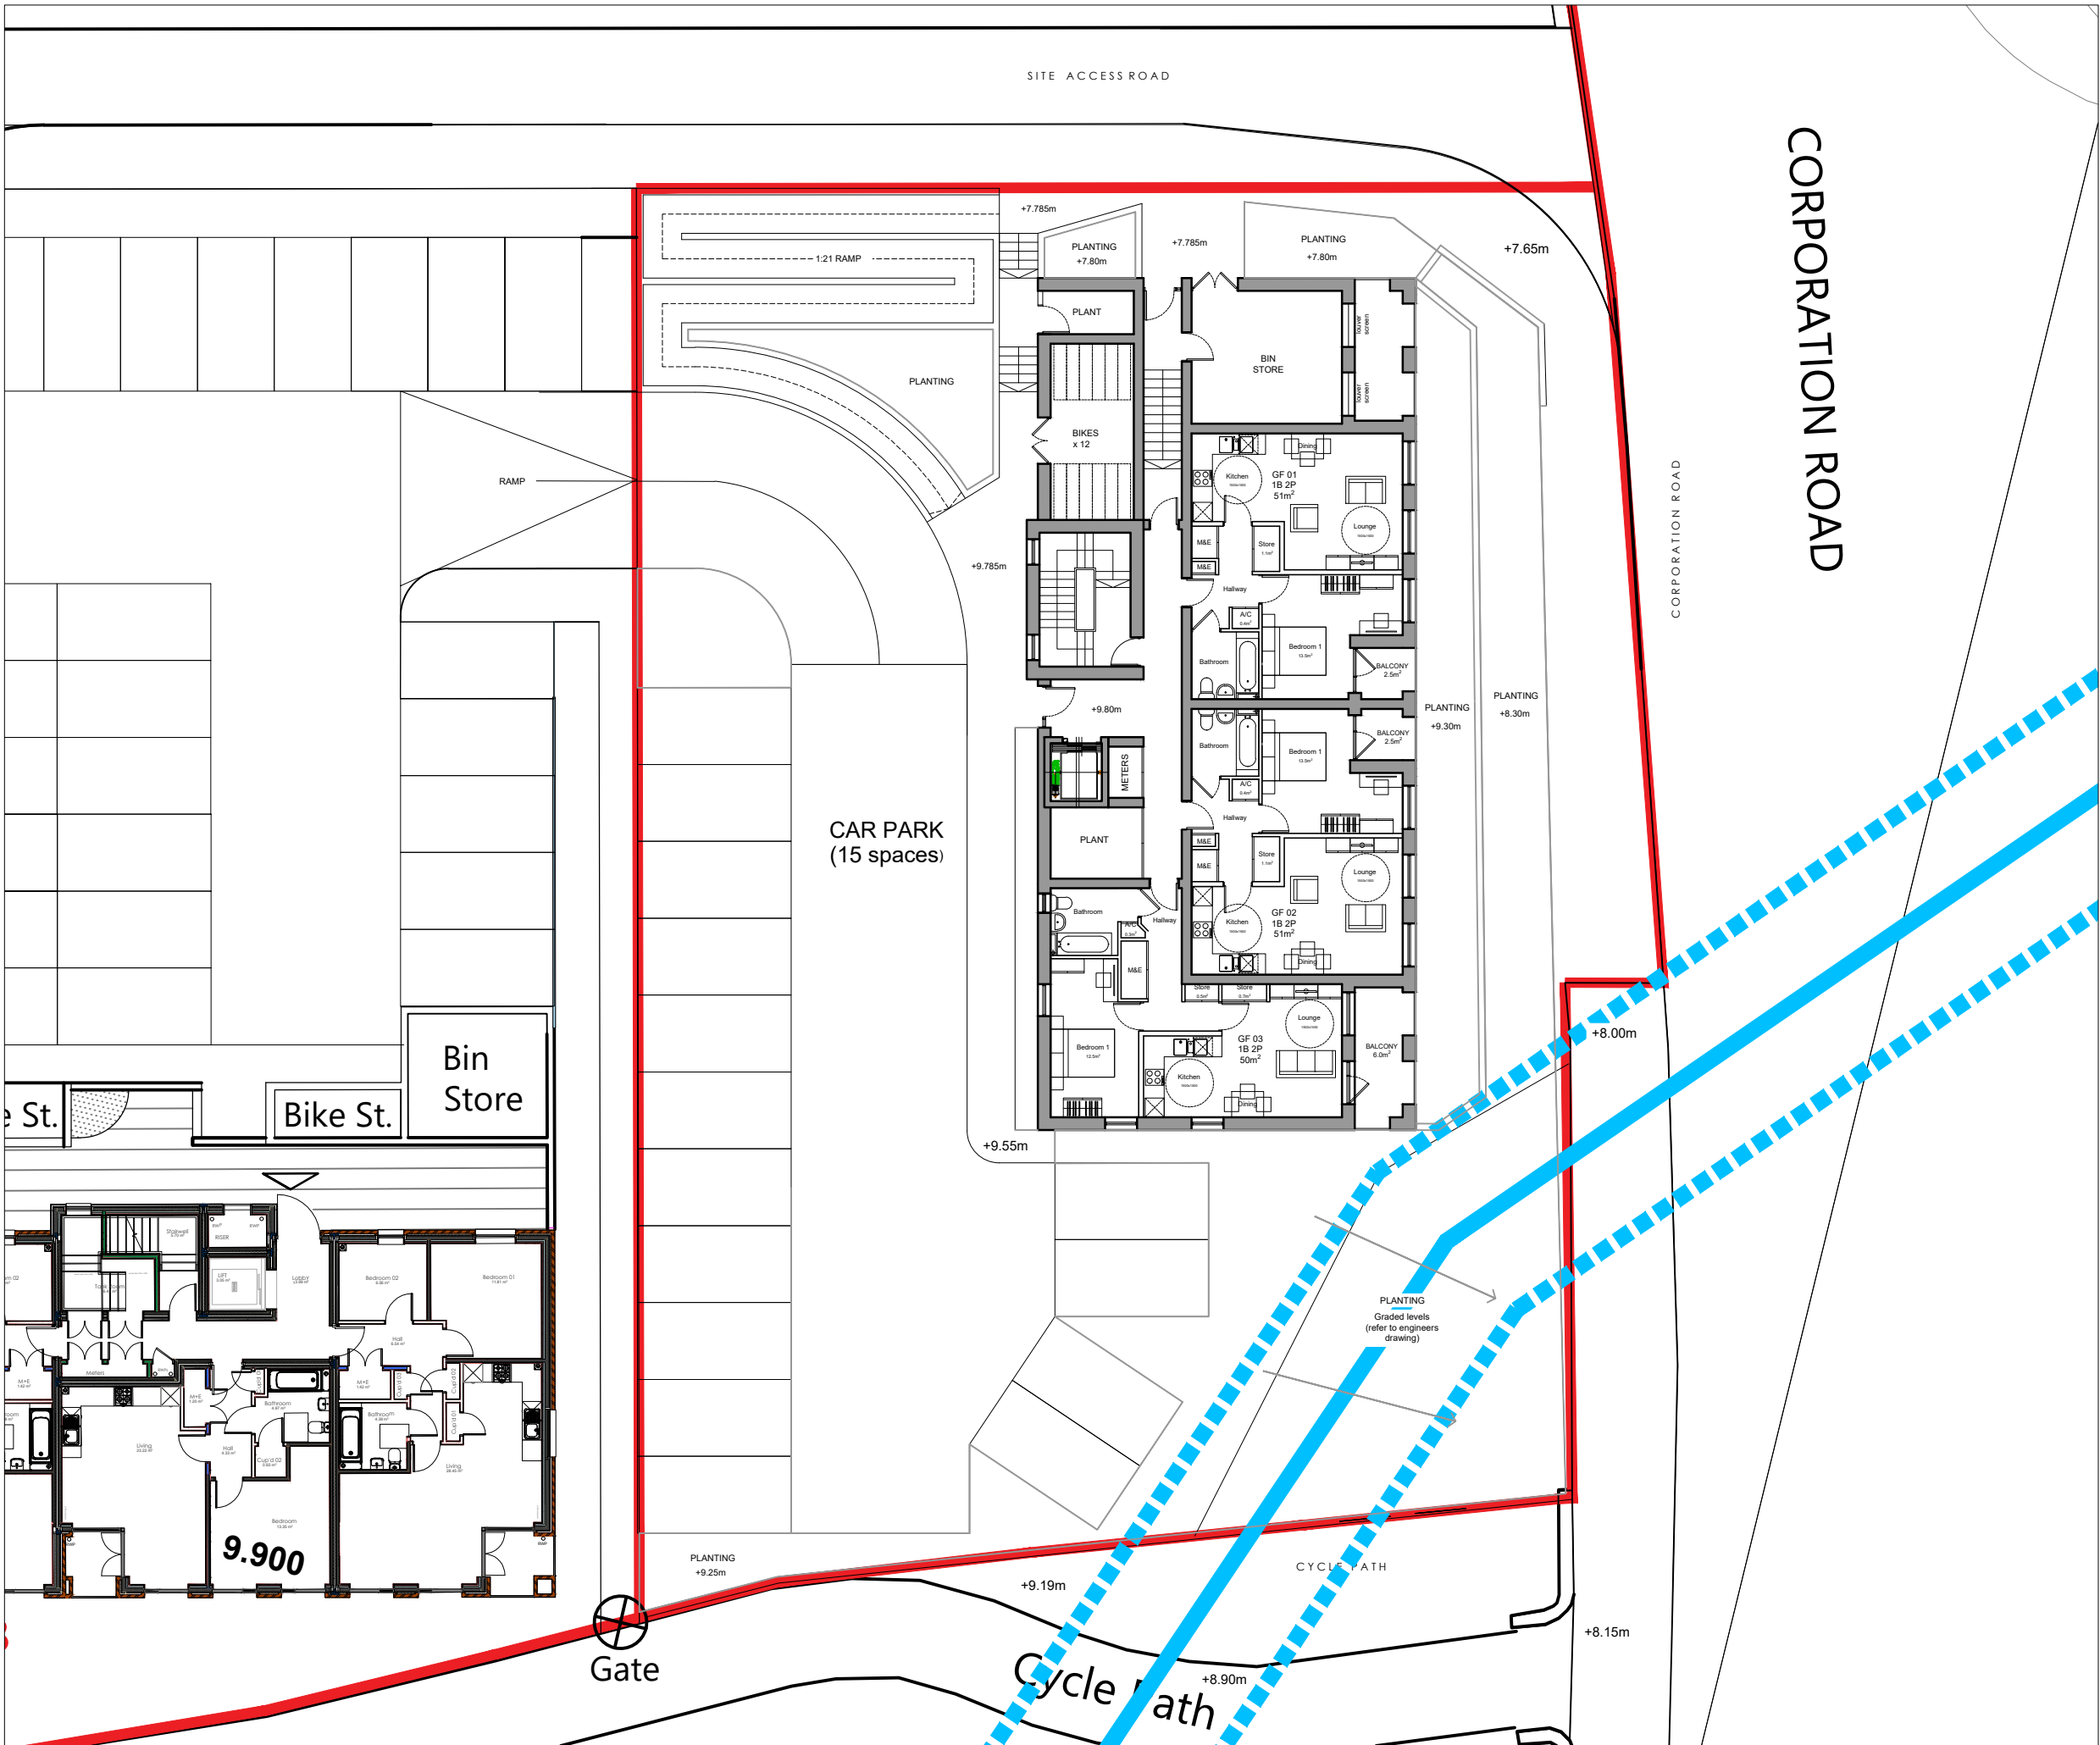

REV.	DESCRIPTION	DATE
CLIENT		
Newport City Homes		
JOB TITLE		
Block A, Corporation Road		
DRAWING TITLE		
Block A		
Ground Floor Plan		
SCALE @ A3	DATE	DRAWN BY
1:200	October '19	SC
JOB NO.	DRAWING NO.	REVISION
2119	S01 BLA_MP_GF_00 C	


10 Gold Tops
Newport
NP20 4PH
t. 01633 844970
e. info@hammond-ltd.co.uk
www.hammond-ltd.co.uk

© Hammond Architectural Limited 2018
Figured dimensions must be taken in preference to scaled dimensions and any discrepancies are to be referred to Hammond Architectural Ltd. Contractors, subcontractors and suppliers must verify all dimensions on site before commencing any work or making any workshop drawings.

01 Block A - Ground Floor Plan
Scale 1:200 @ A3