



132 CAERLEON ROAD, NEWPORT.


AS EXISTING

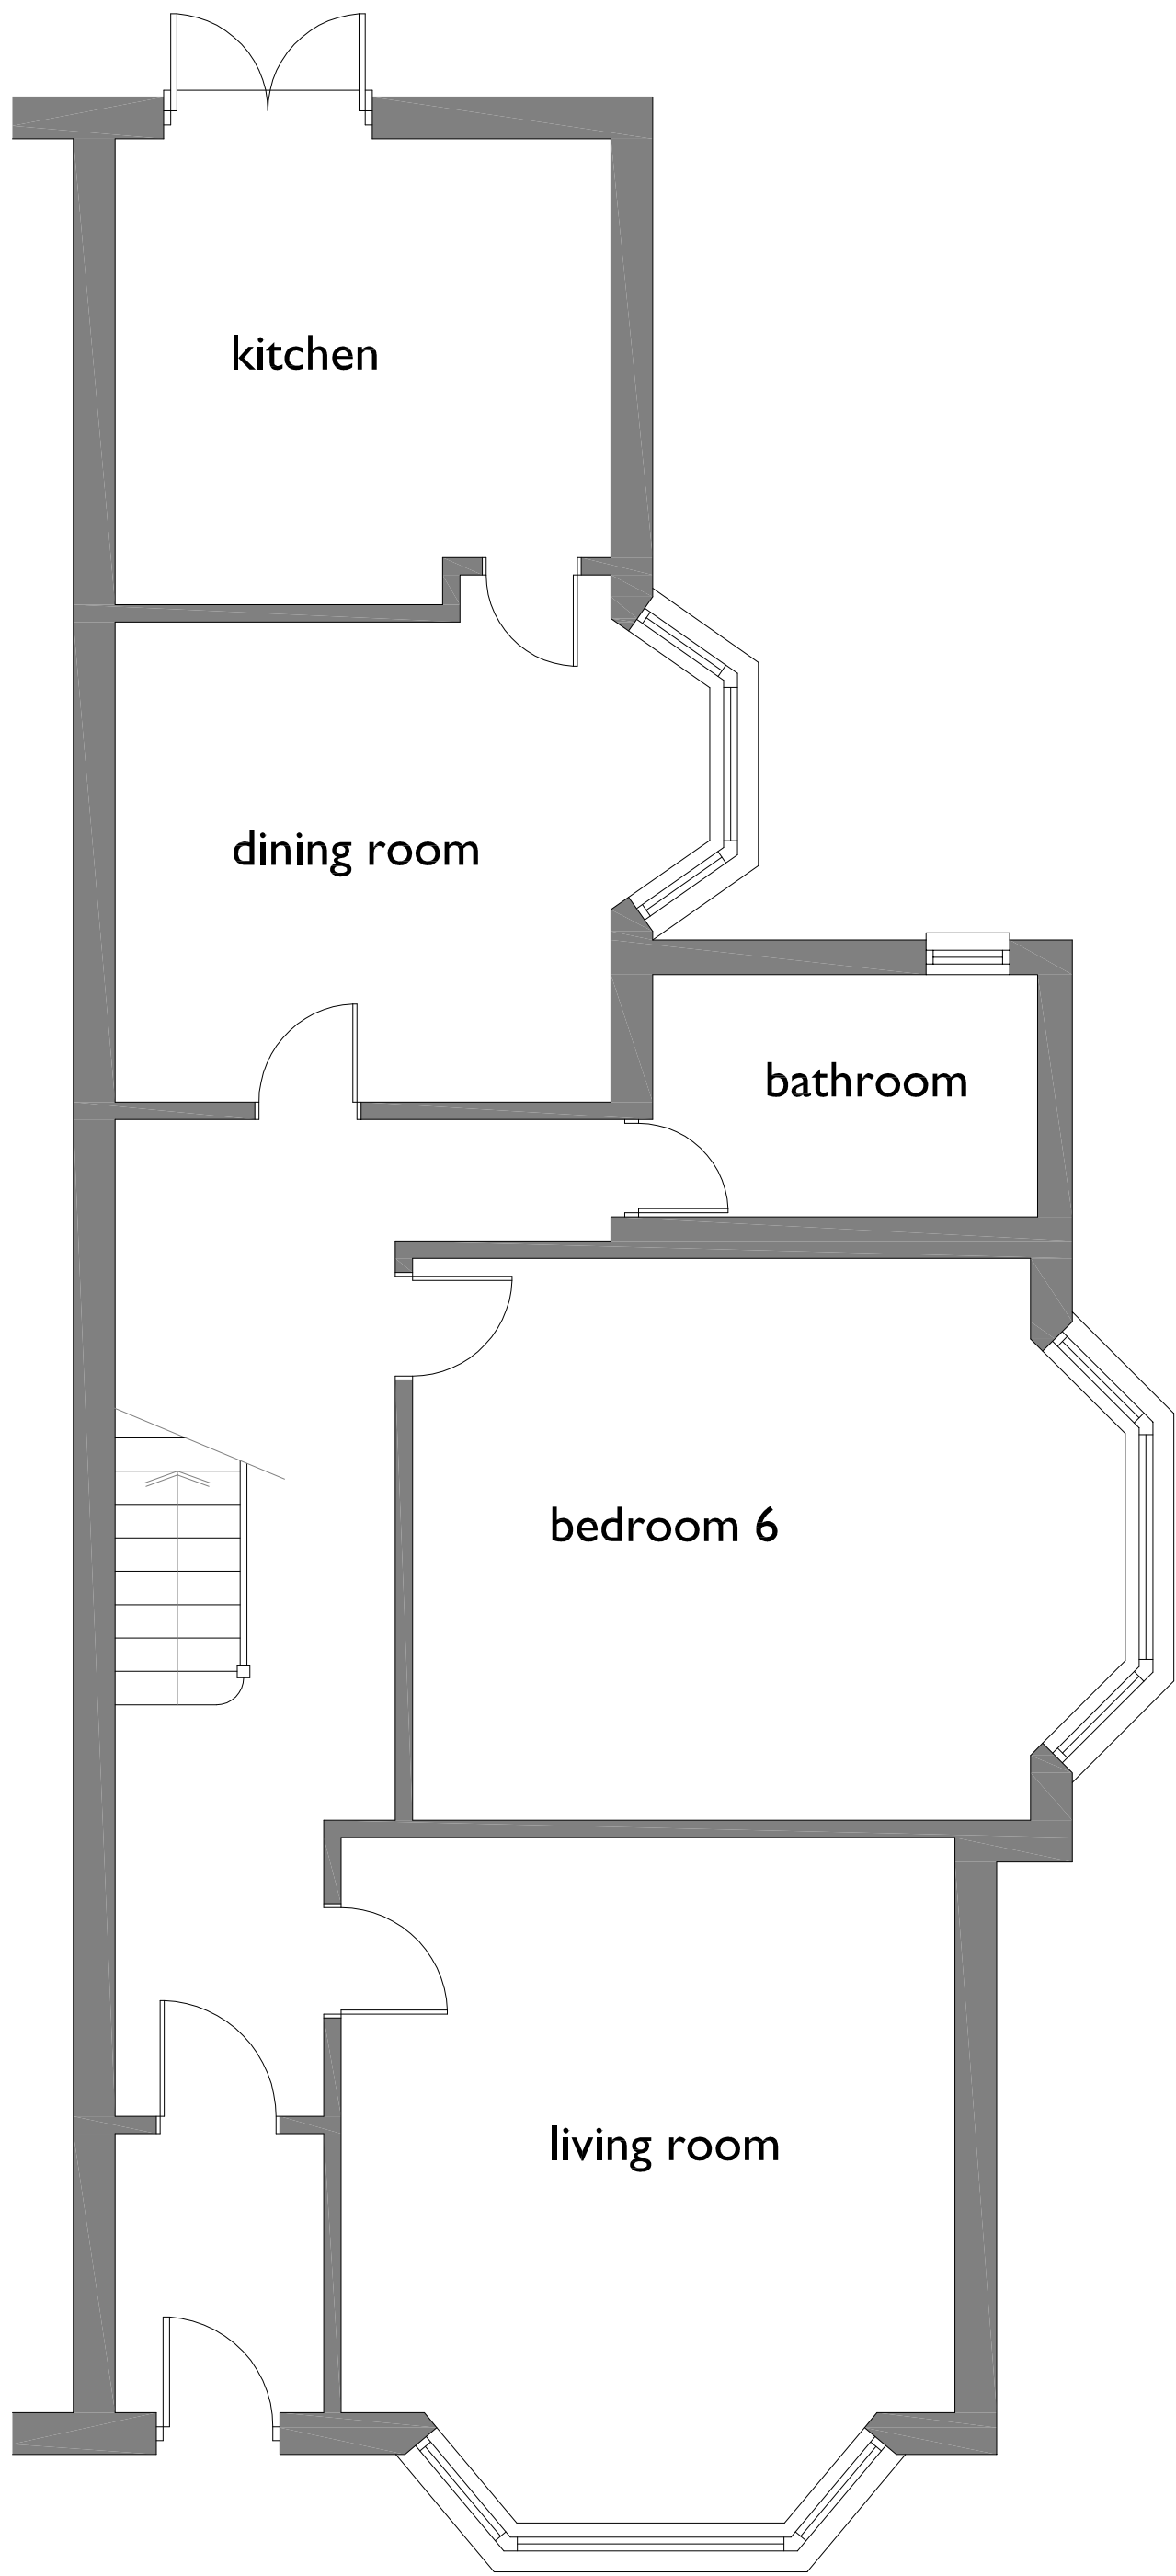

GROUND FLOOR PLAN

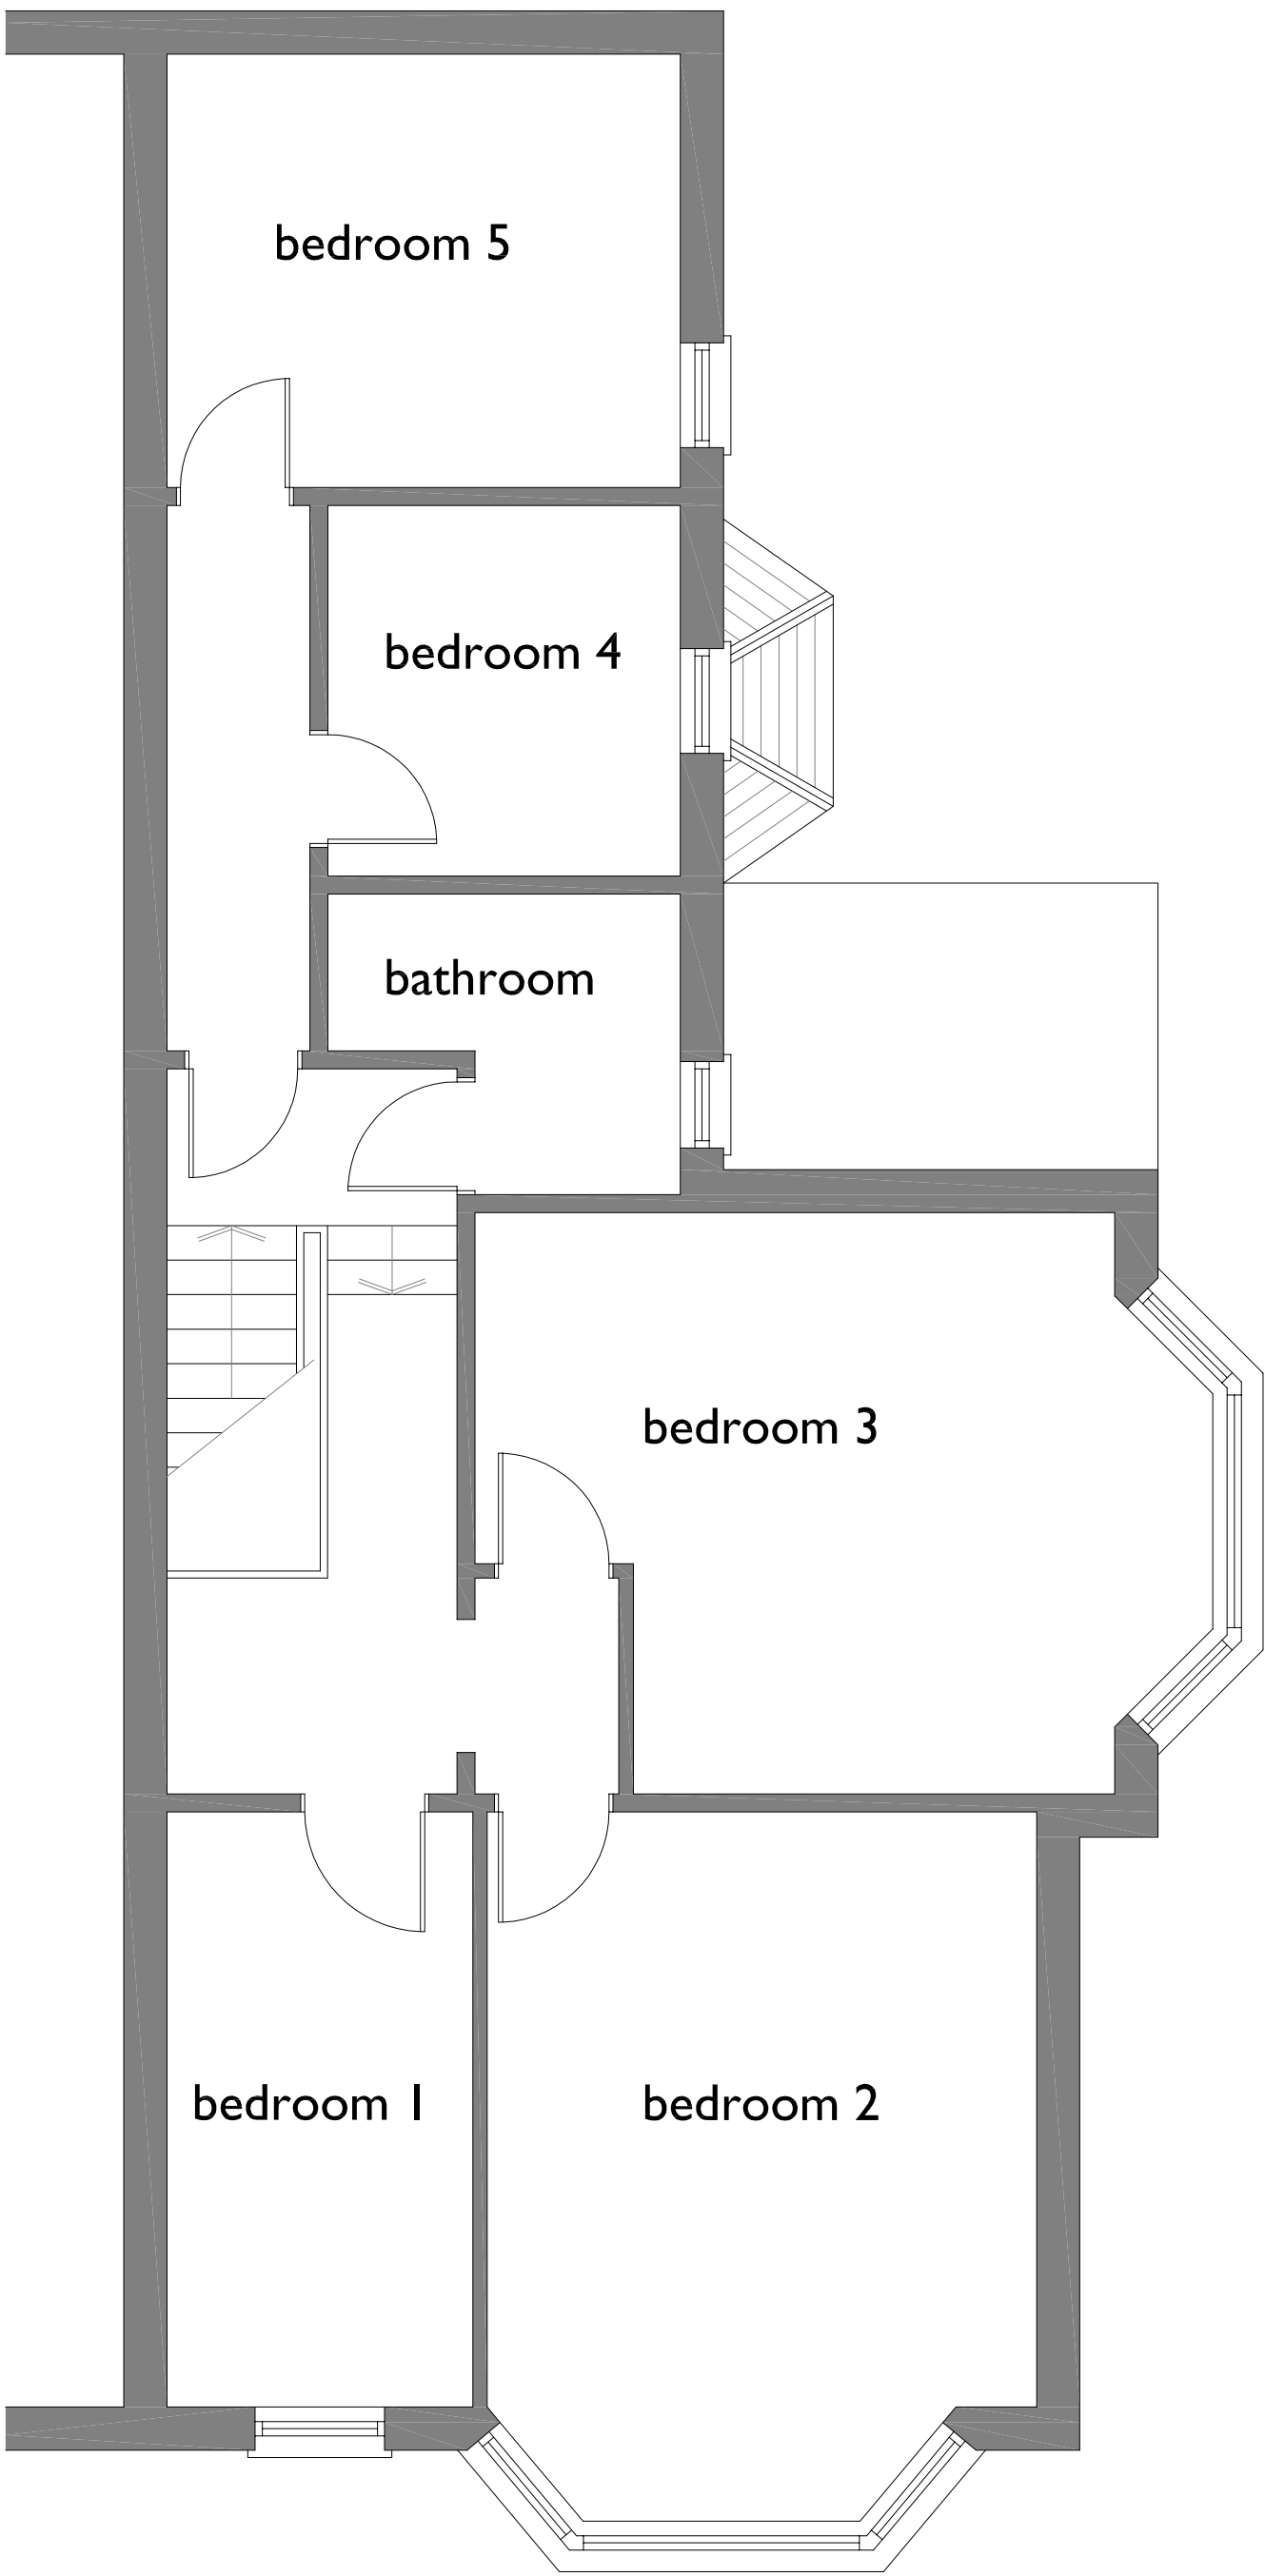

FIRST FLOOR PLAN


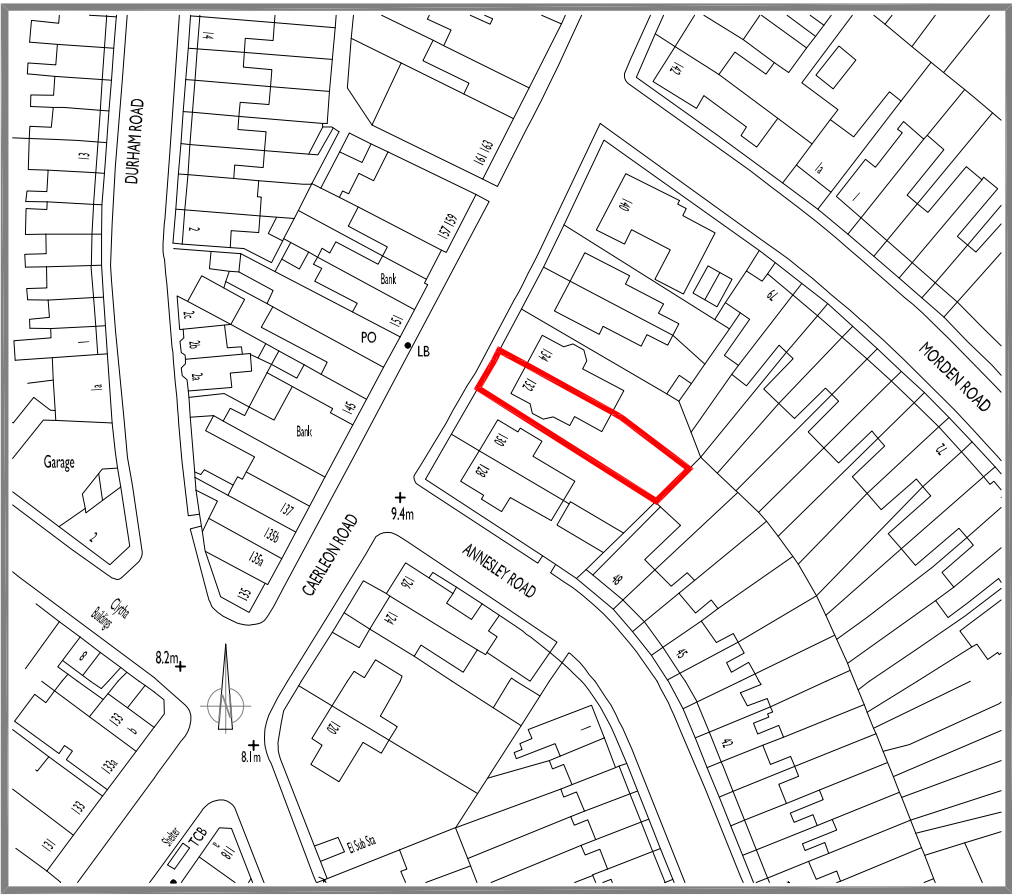


SITE LOCATION PLAN
SCALE 1:1250

SCALE THIS DRAWING ONLY FOR
PLANNING PURPOSES CHECK ALL
DIMENSIONS ON SITE

This drawing is to establish design intent. The contractor is responsible for
quantities, dimensions, verification of site conditions, compliance with contract
documents for information that pertains to the fabrication processes or techniques
of construction and for the co-ordination of work with all trades. All errors or
omissions are to be reported to the designers.

Original drawing size A1
No drawing is copyright, all rights reserved.

  

Rev	Date	Description	By	Checked
A	250317	Minor amendments, room names added.	jmt	-

Client	MRS S. WHITE
Project	132 CAERLEON ROAD, NEWPORT.
Title	FLOOR PLANS AS EXISTING
Status	PRELIMINARY
Drawn	jmt
Date	Mar 2025
Revised	---
Checked	---
Job No	2025.492
Dwg. No	SK01
Rev.	A

ajtech
design

69 St Julians Road, Newport,
South Wales, NP19 7RU.
Tel: 07891 973844
Email: jason@ajtechdesign.co.uk