


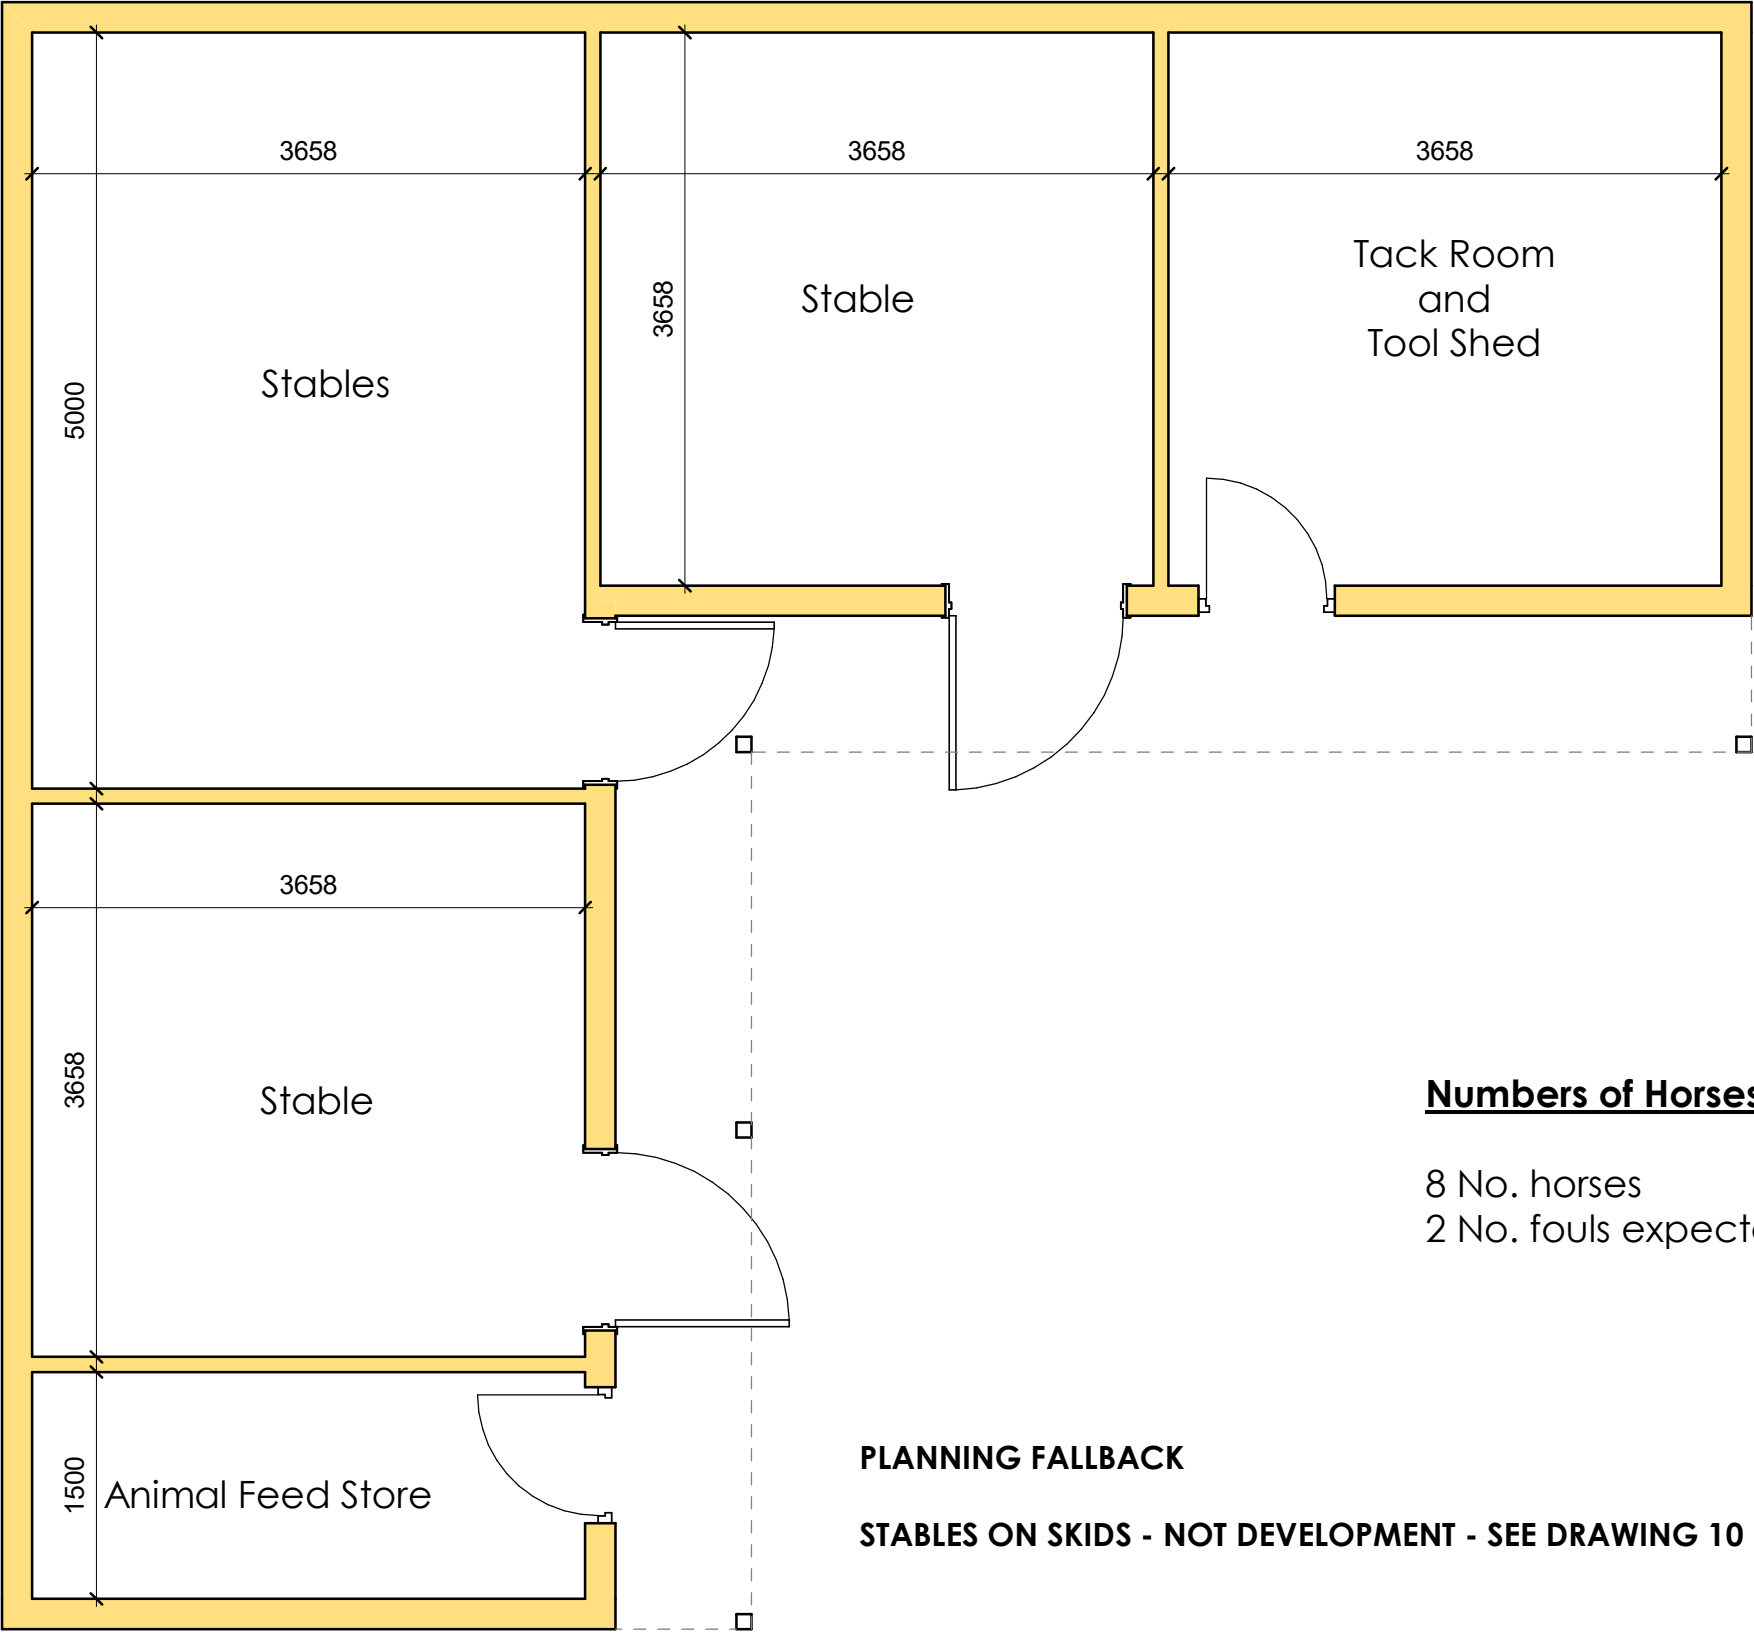

Numbers of Horses

8 No. horses
2 No. founs expected

PLANNING FALLBACK
STABLES ON SKIDS - NOT DEVELOPMENT - SEE DRAWING 10 FOR TYPICAL DETAILS



The Planning Studio, Hayston Bridge
Johnston, Haverfordwest
Pembrokeshire SA62 3HJ
01437 891 817
07515 851 704
andrew@haystonplanning.co.uk
www.planningpembrokeshire.co.uk

No.	Description	Date

**Creation of Stable Block, Improved Access
and Ecological Enhancements
(Resubmission of Refusal of 25/0741)
Land to the North of St Mary's Church
Church Lane, Marshfields, Newport
for Mr Jacob Price**

Floor Plan - Stable Block			
Project number	AVH_1461	04	Scale (A3) 1 : 50
Date	20.08.2026		
Drawn by	'		
Checked by	'		