


TITLE: Proposed Change of Use From Office Block to Wedding & Event Venue.	
CLIENT Starburst Ltd.	
SITE ADDRESS Boss Parc, Stephenson Street,	
SCALES: 1:200 @ A3	
DRAWING NO. 027042/WEV4	REV: A

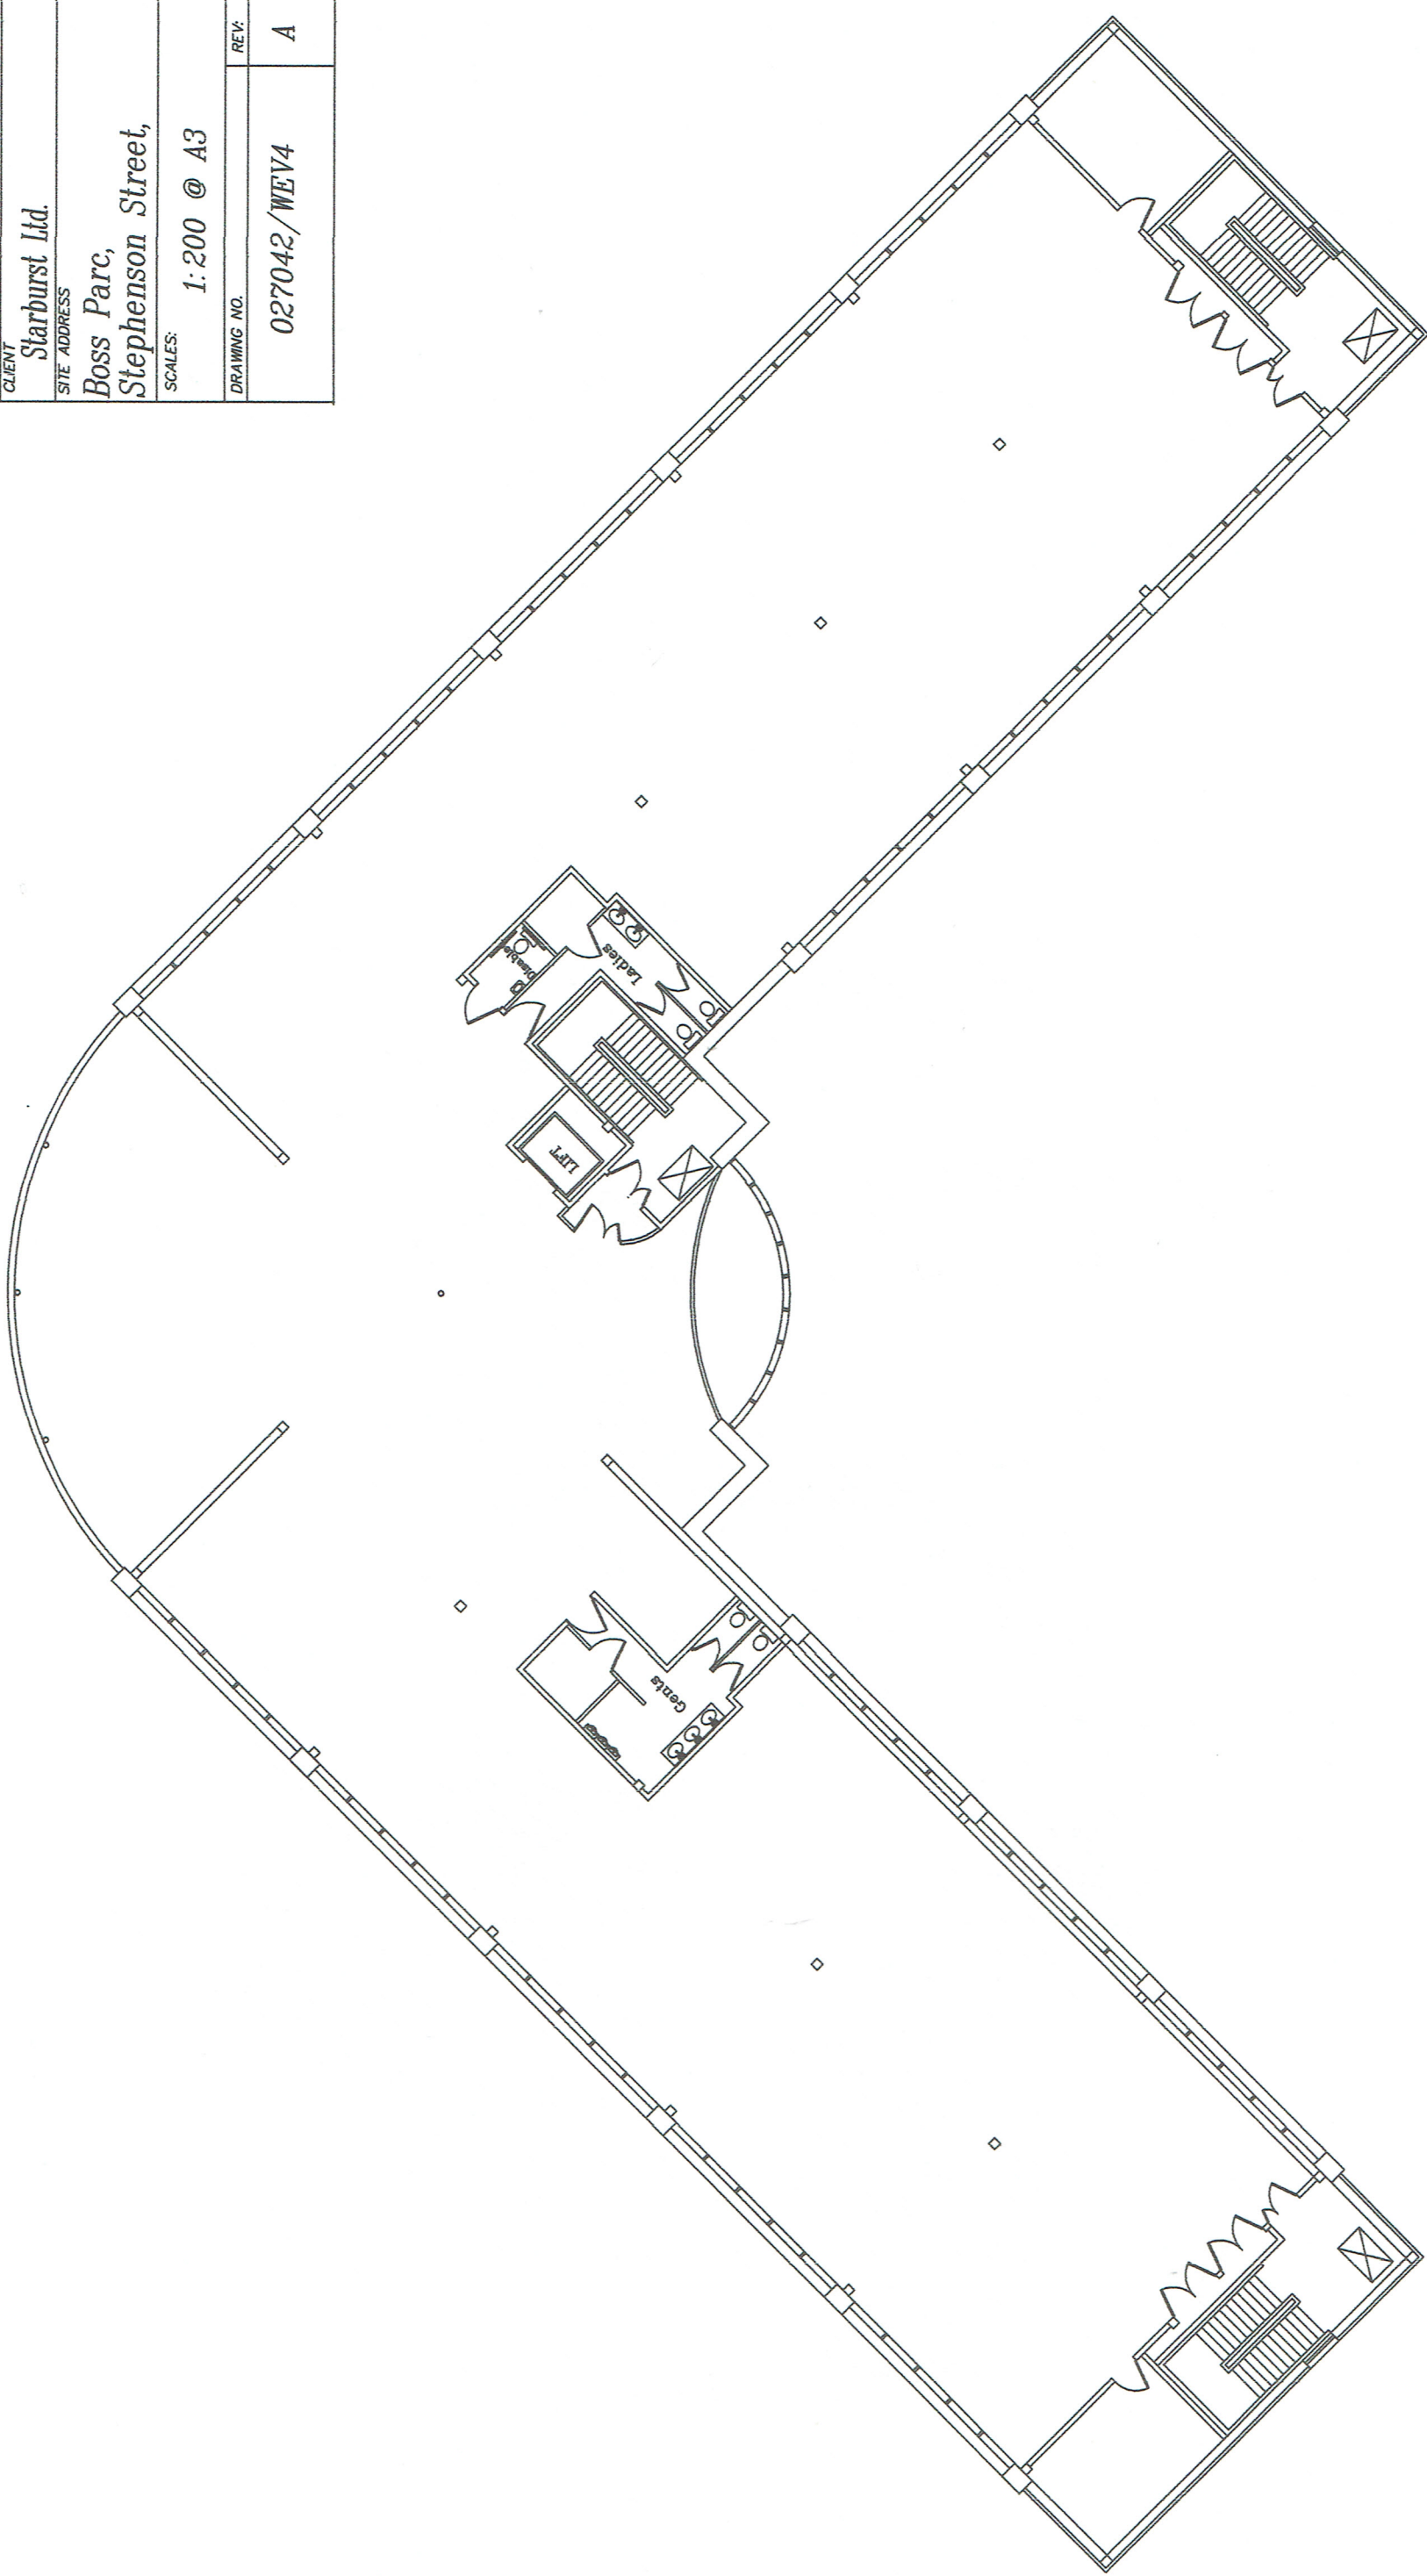

FIRST FLOOR PLAN