

TITLE:

Proposed Change of Use
From Office Block to
Wedding & Event Venue.

CLIENT

Starburst Ltd.

SITE ADDRESS

Boss Parc,
Stephenson Street, Newport.


SCALES:

1:200 @ A3

DRAWING NO.

REV:

027042/WEV6

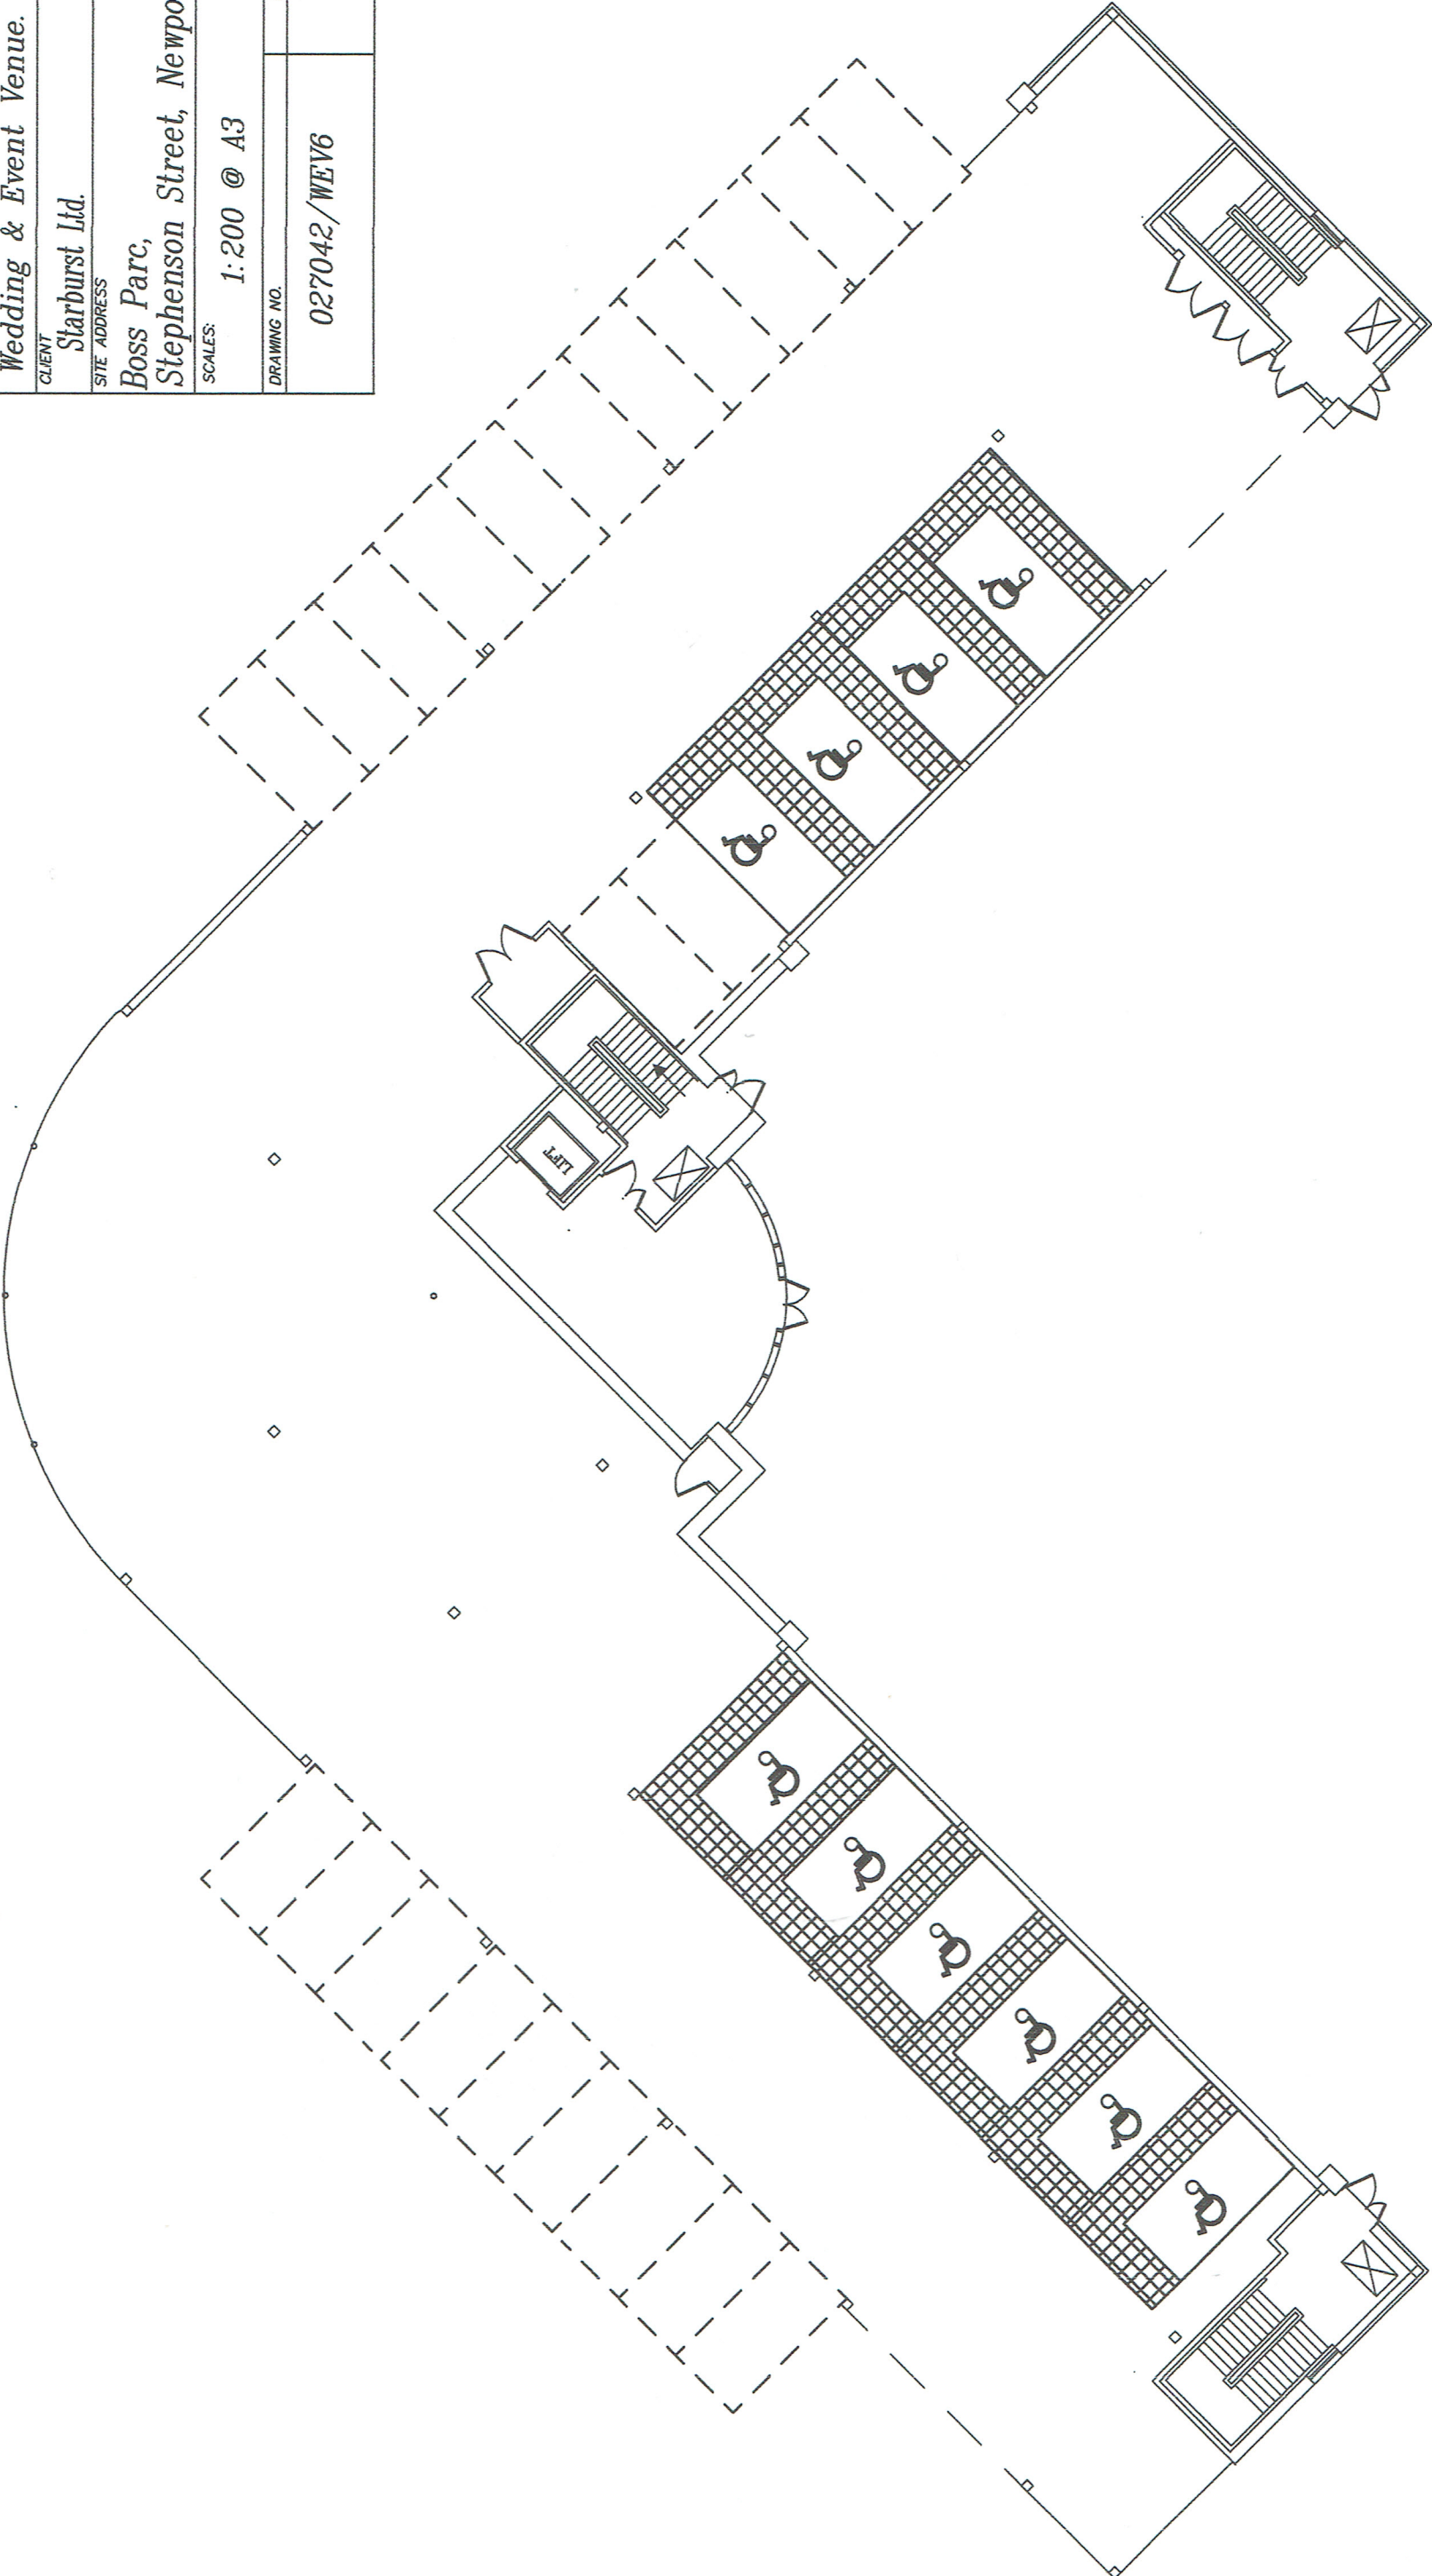

GROUND FLOOR PLAN