


TITLE: Proposed Change of Use From Office Block to Wedding & Event Venue.	
CLIENT Starburst Ltd.	
SITE ADDRESS Boss Parc, Stephenson Street, Newport.	
SCALES: 1:200 @ A3	
DRAWING NO. 027042/WEV5	REV: A

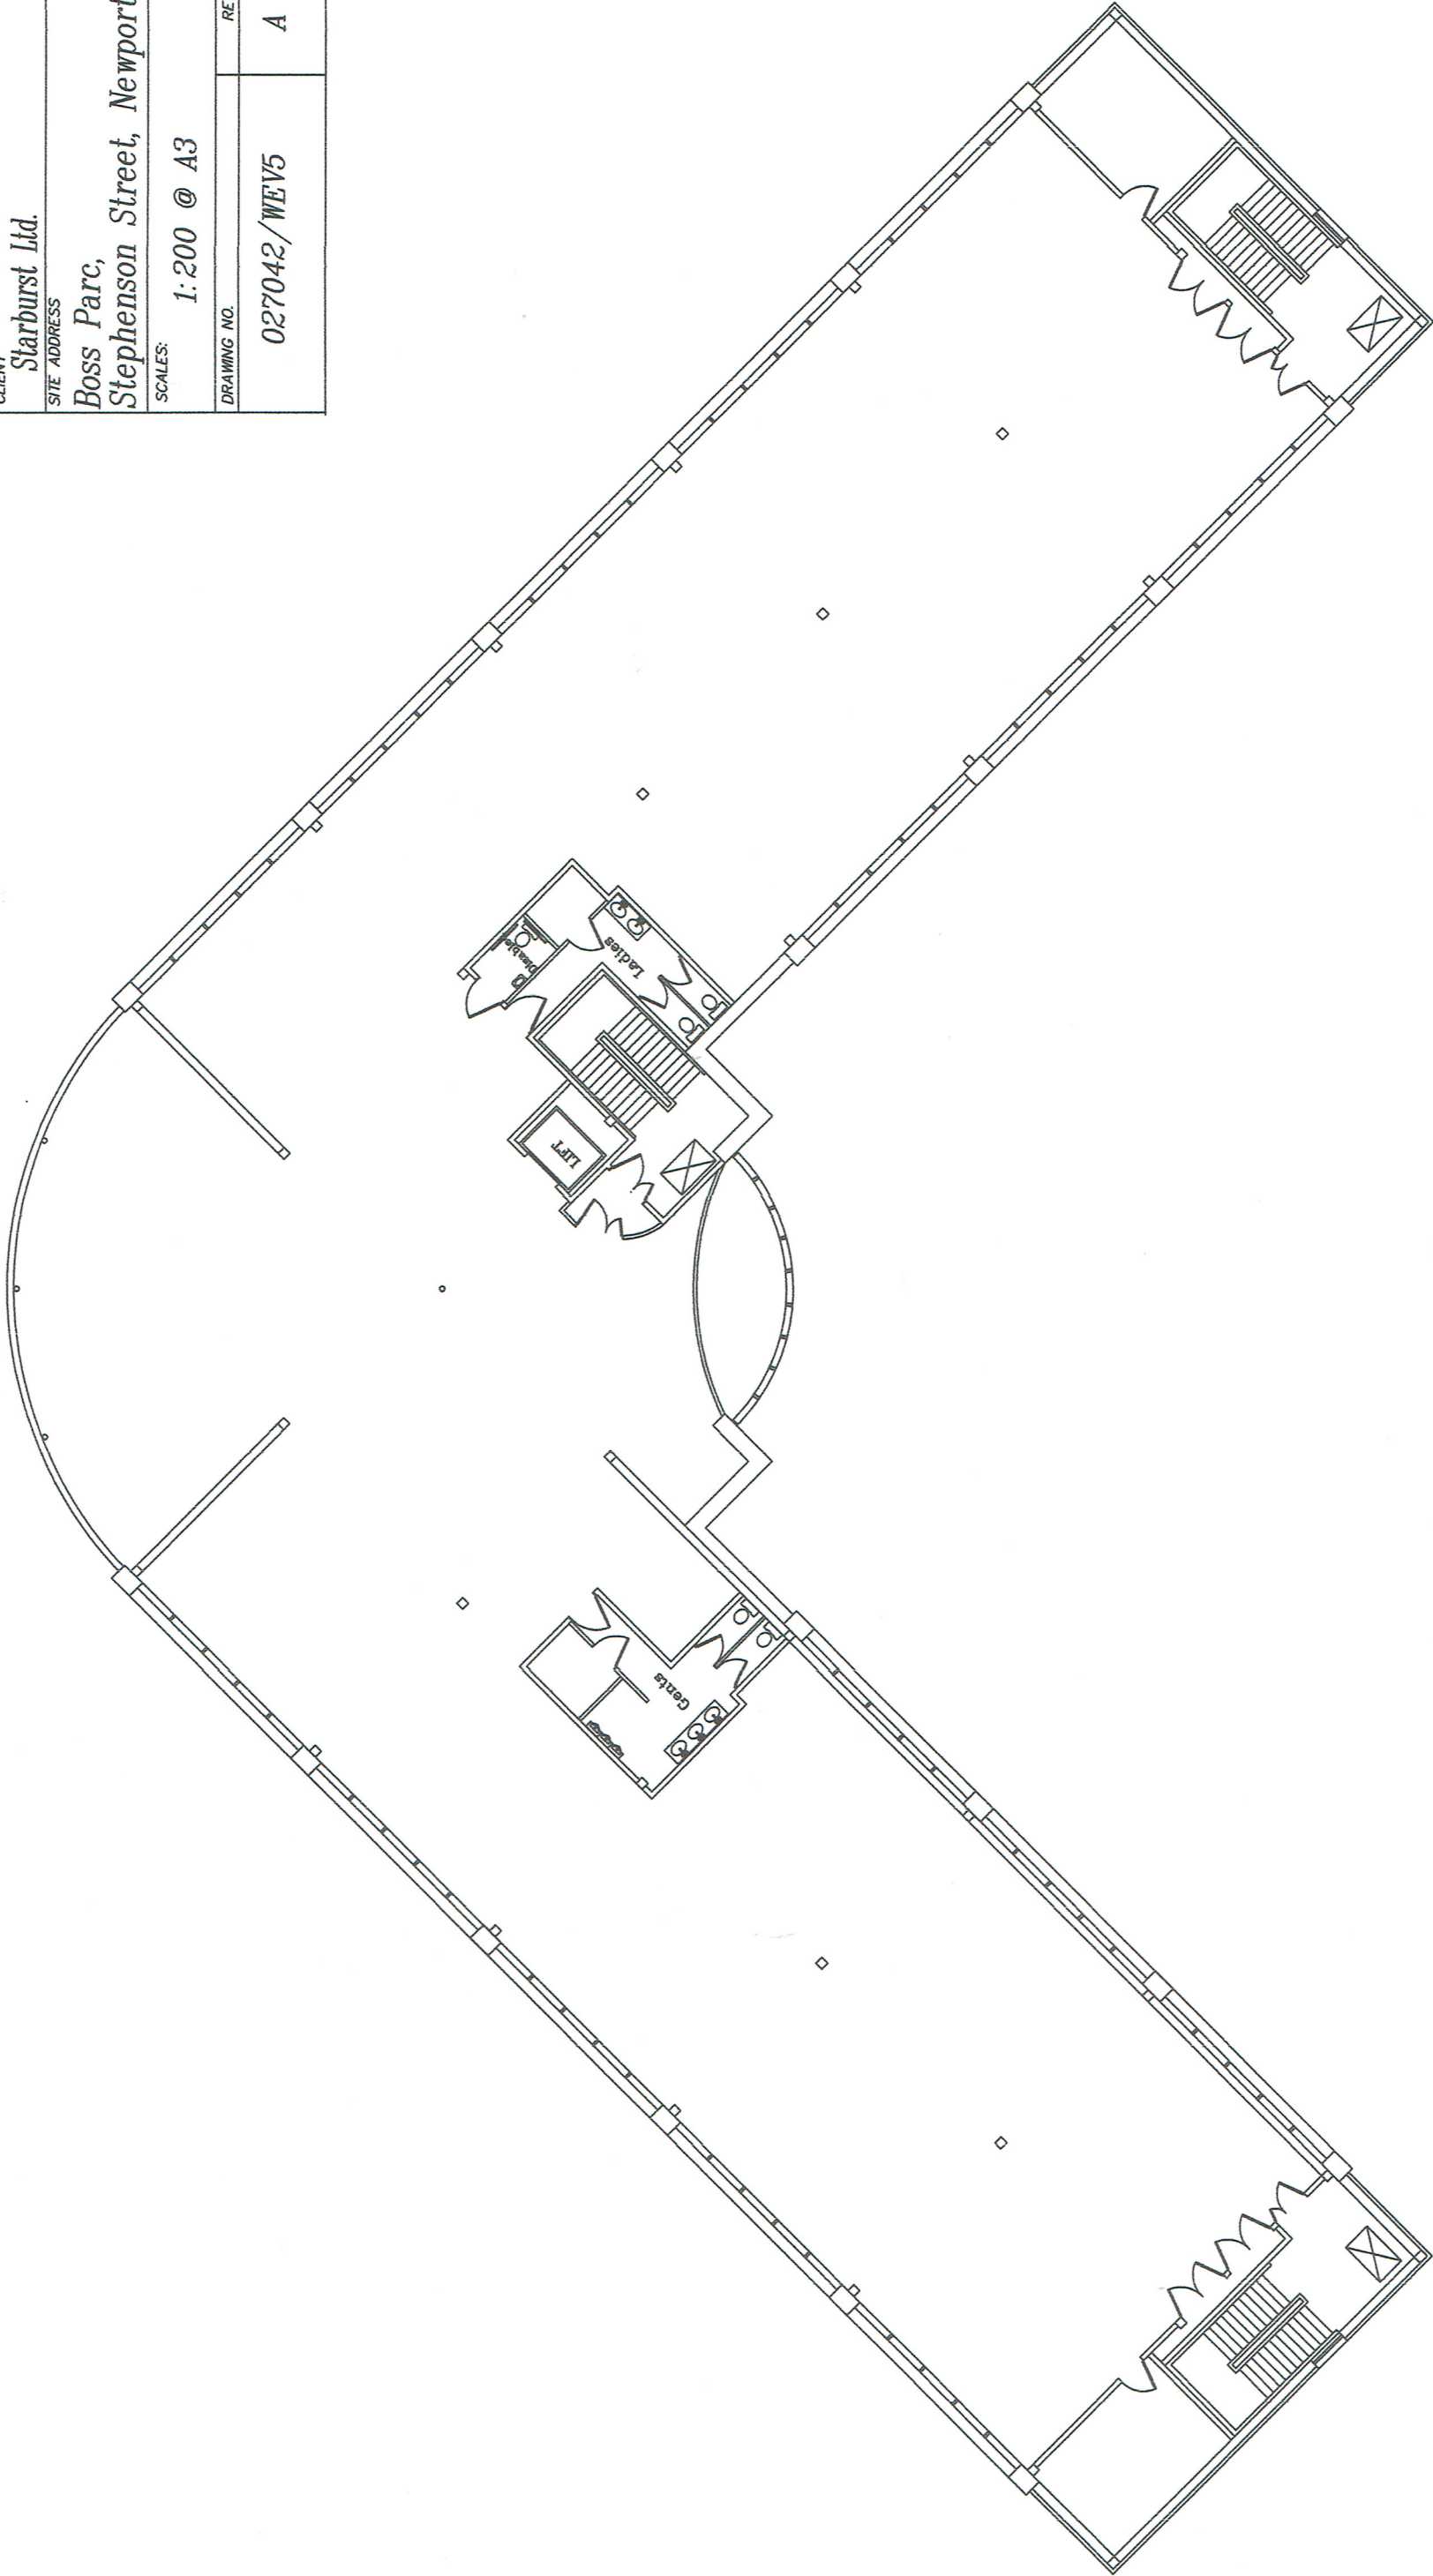

SECOND FLOOR PLAN