


TITLE:		Proposed Change of Use From Office Block to Wedding & Event Venue.	
CLIENT	Starburst Ltd.		
SITE ADDRESS	Boss Parc, Stephenson Street, Newport.		
SCALES:	1:200 @ A3		
DRAWING NO.	027042/WEV5		
REV:	A		

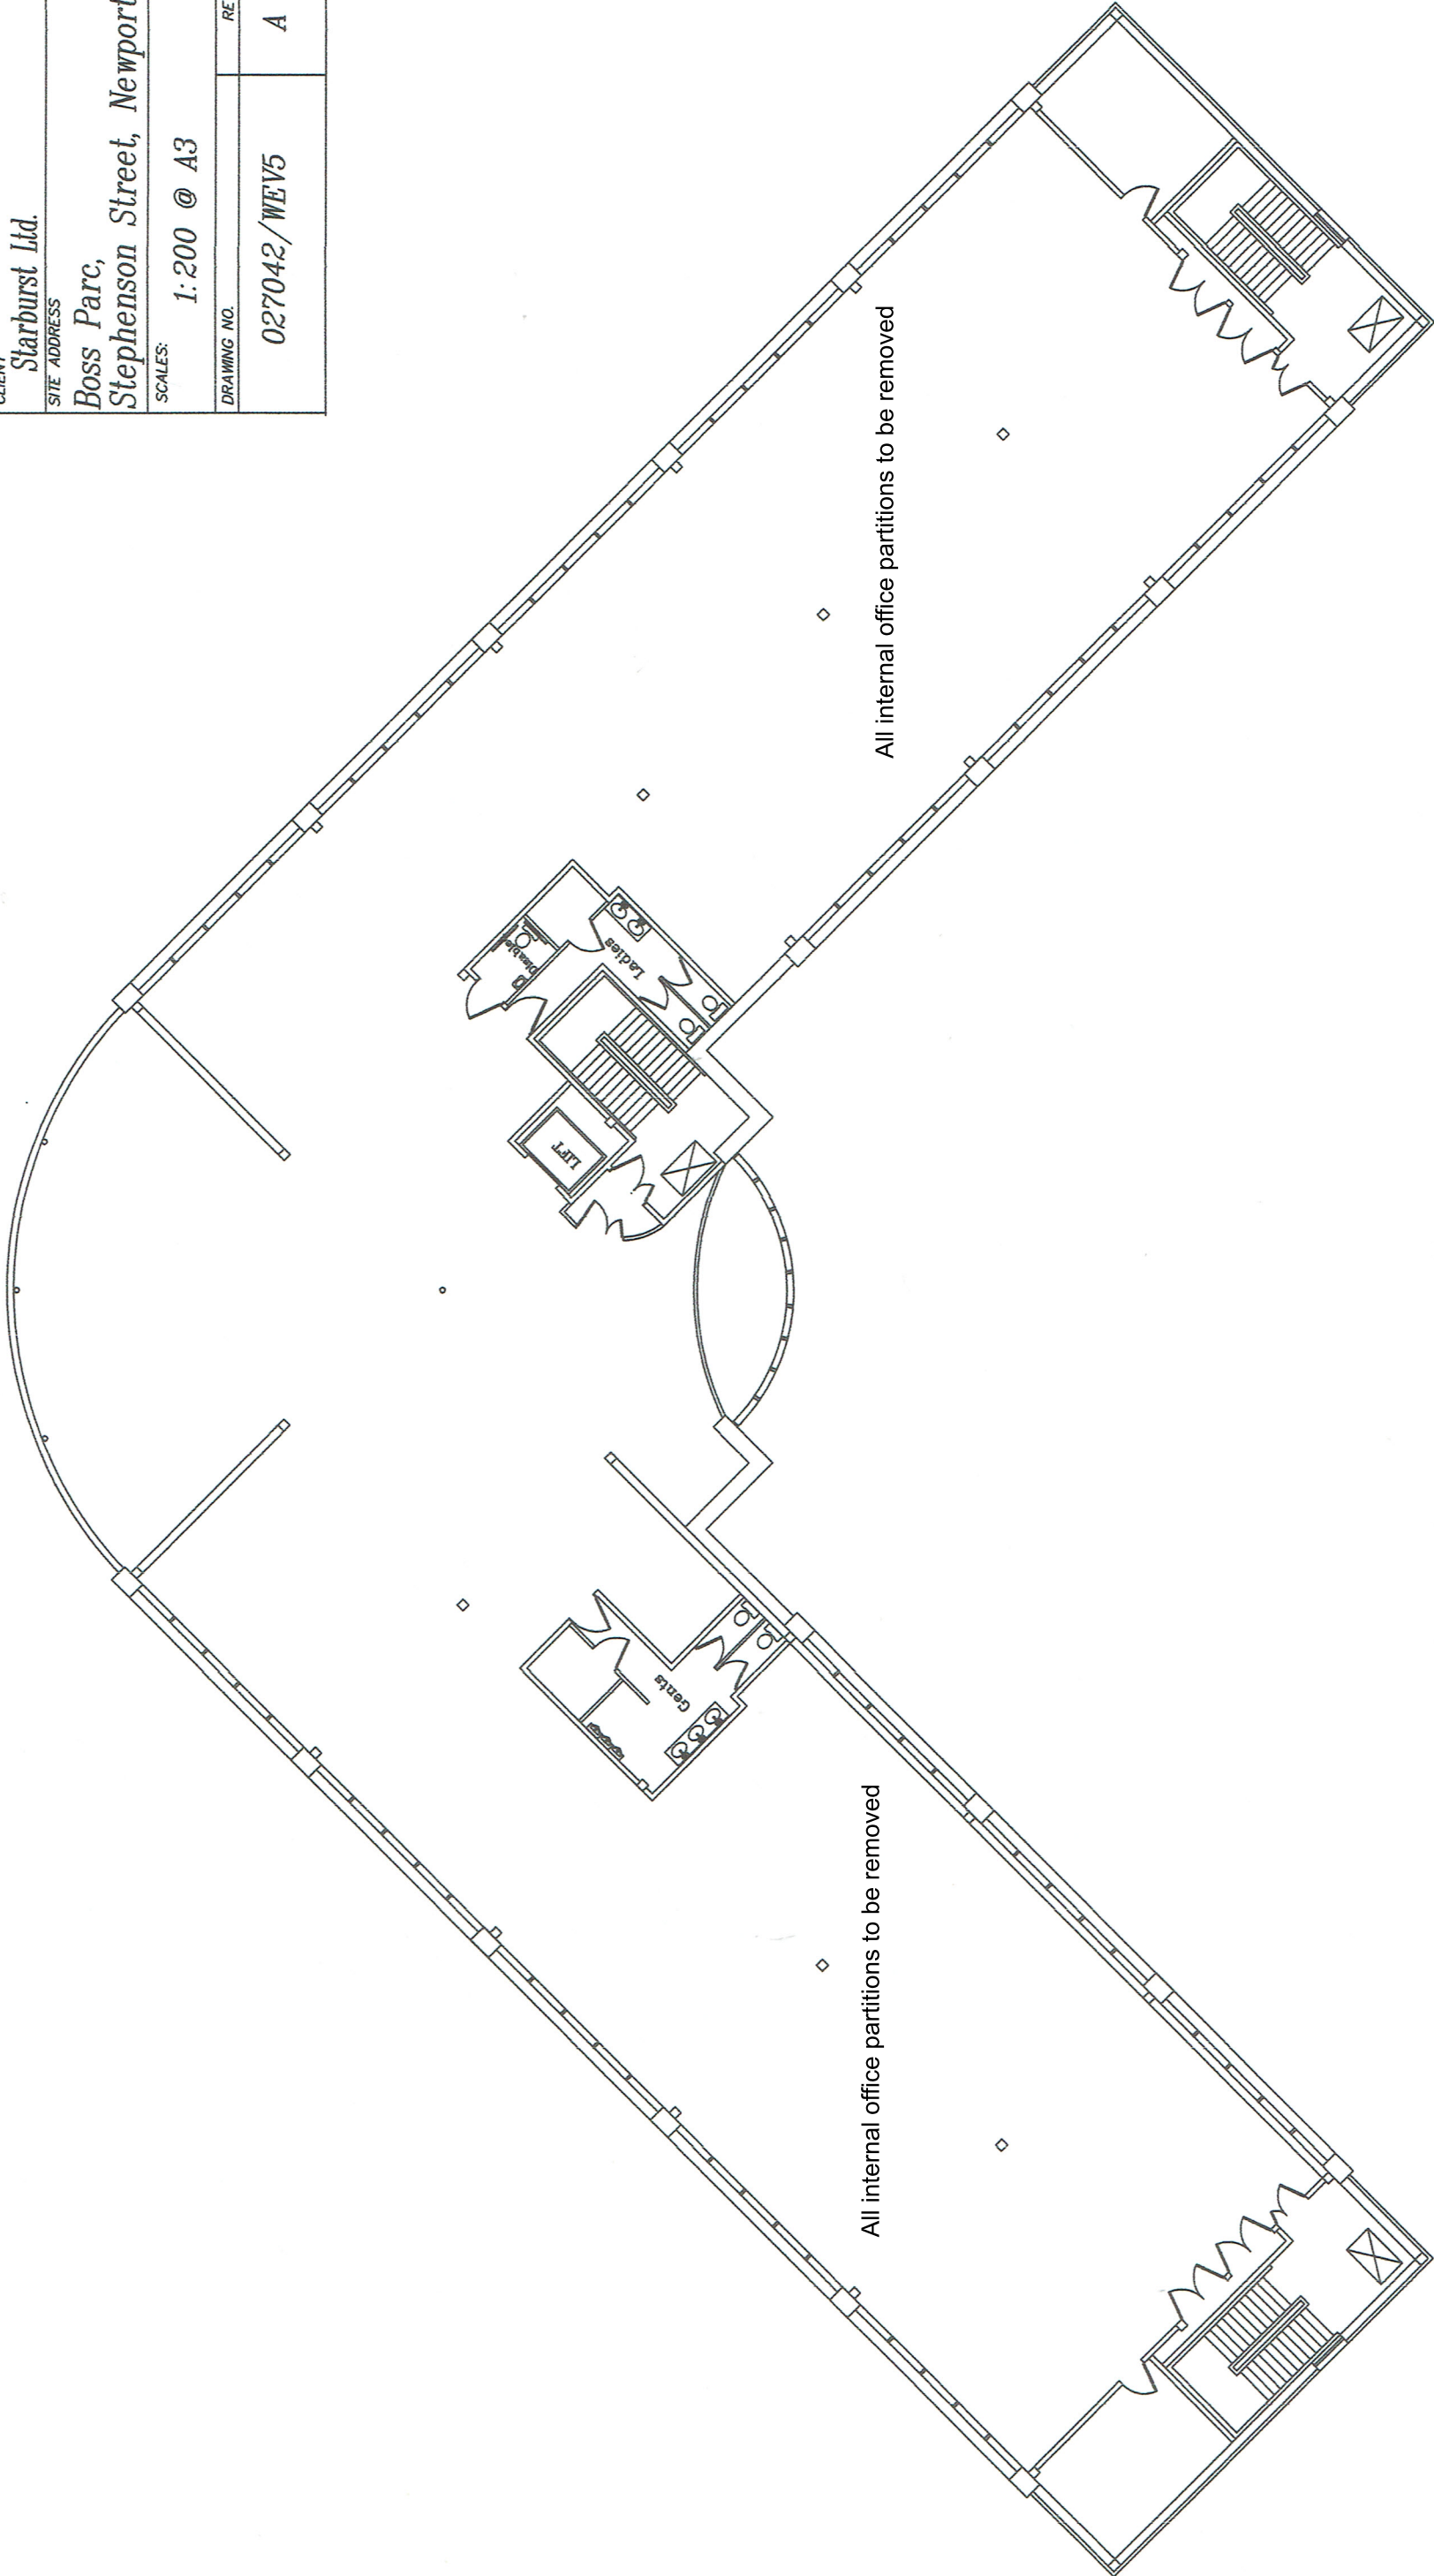

SECOND FLOOR PLAN