




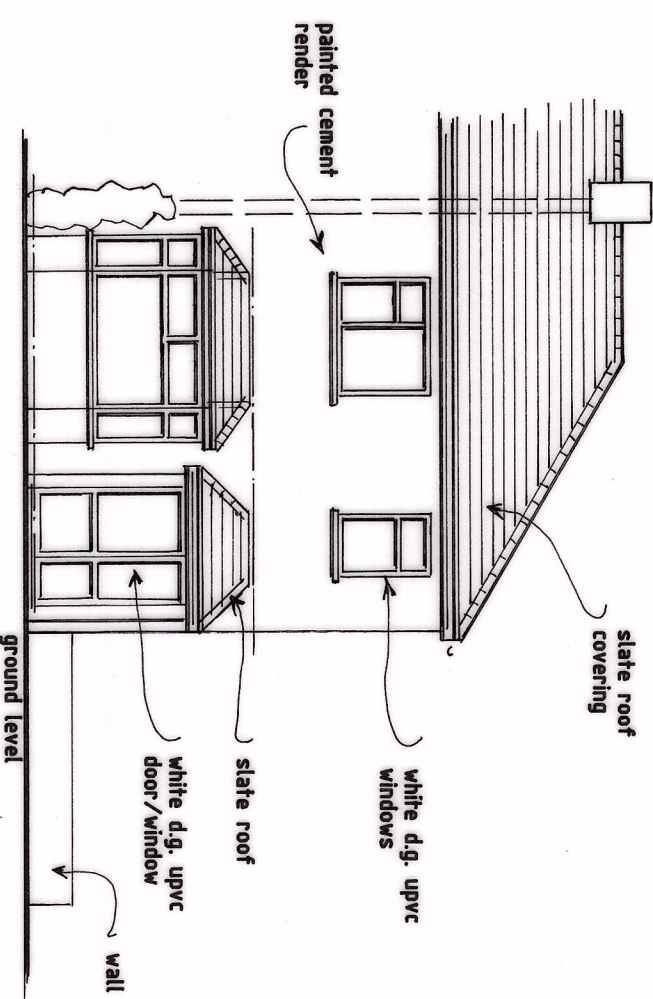


EXISTING FRONT ELEVATION

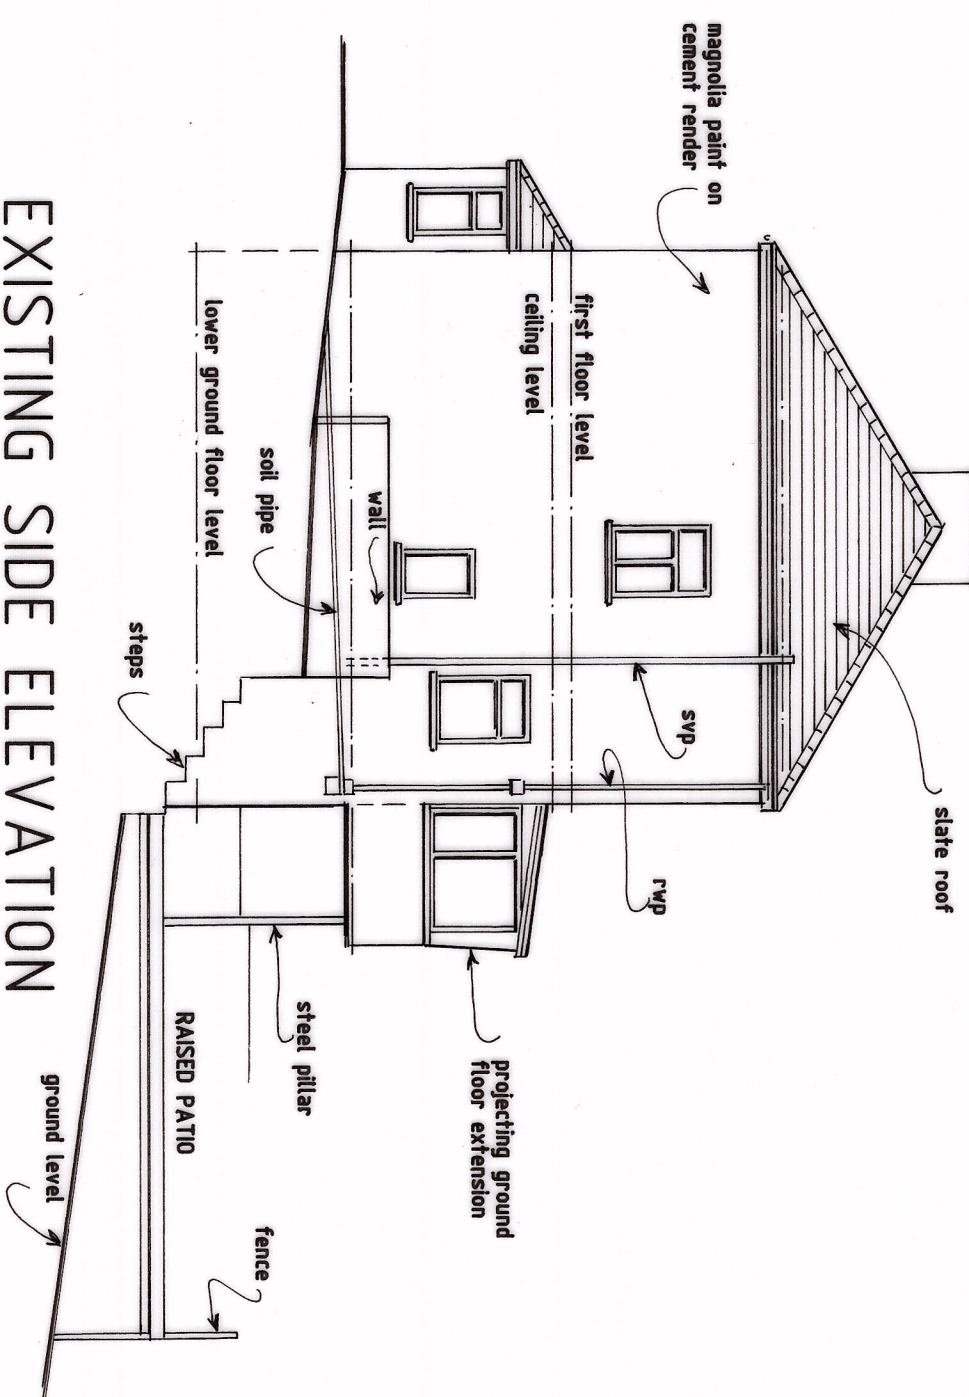


EXISTING SIDE ELEVATION

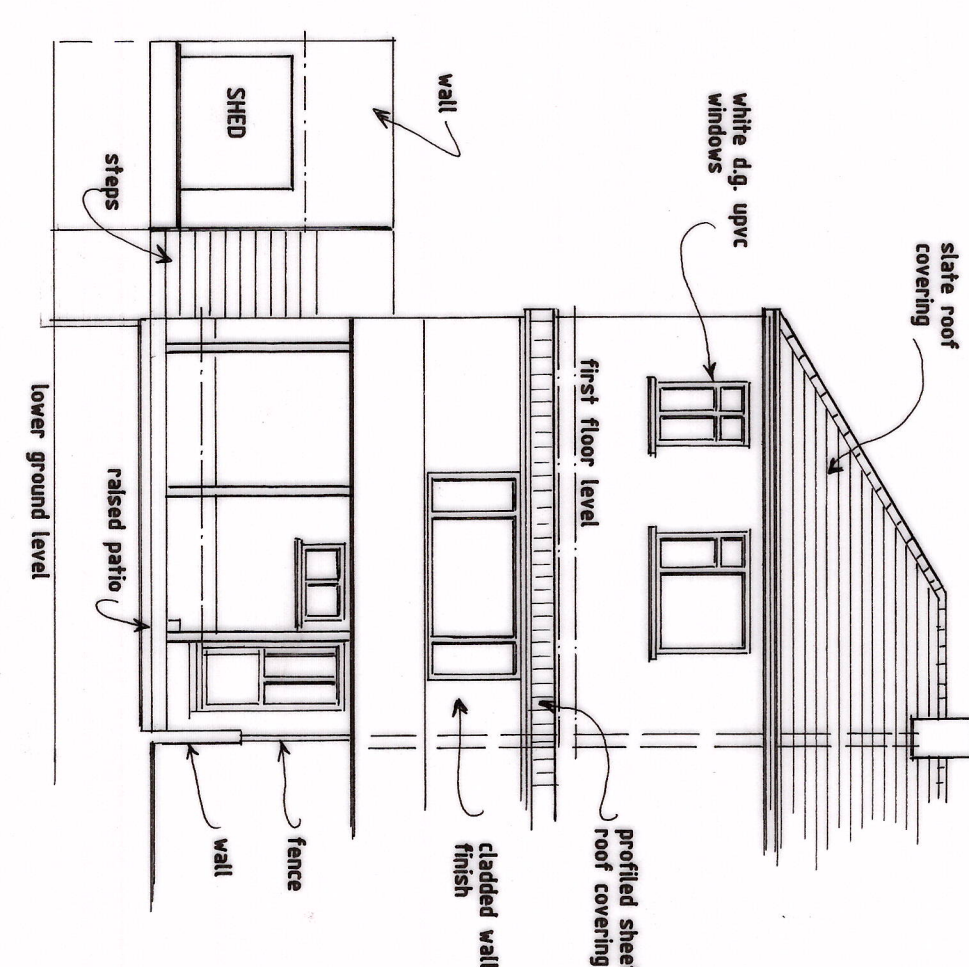


EXISTING REAR ELEVATION

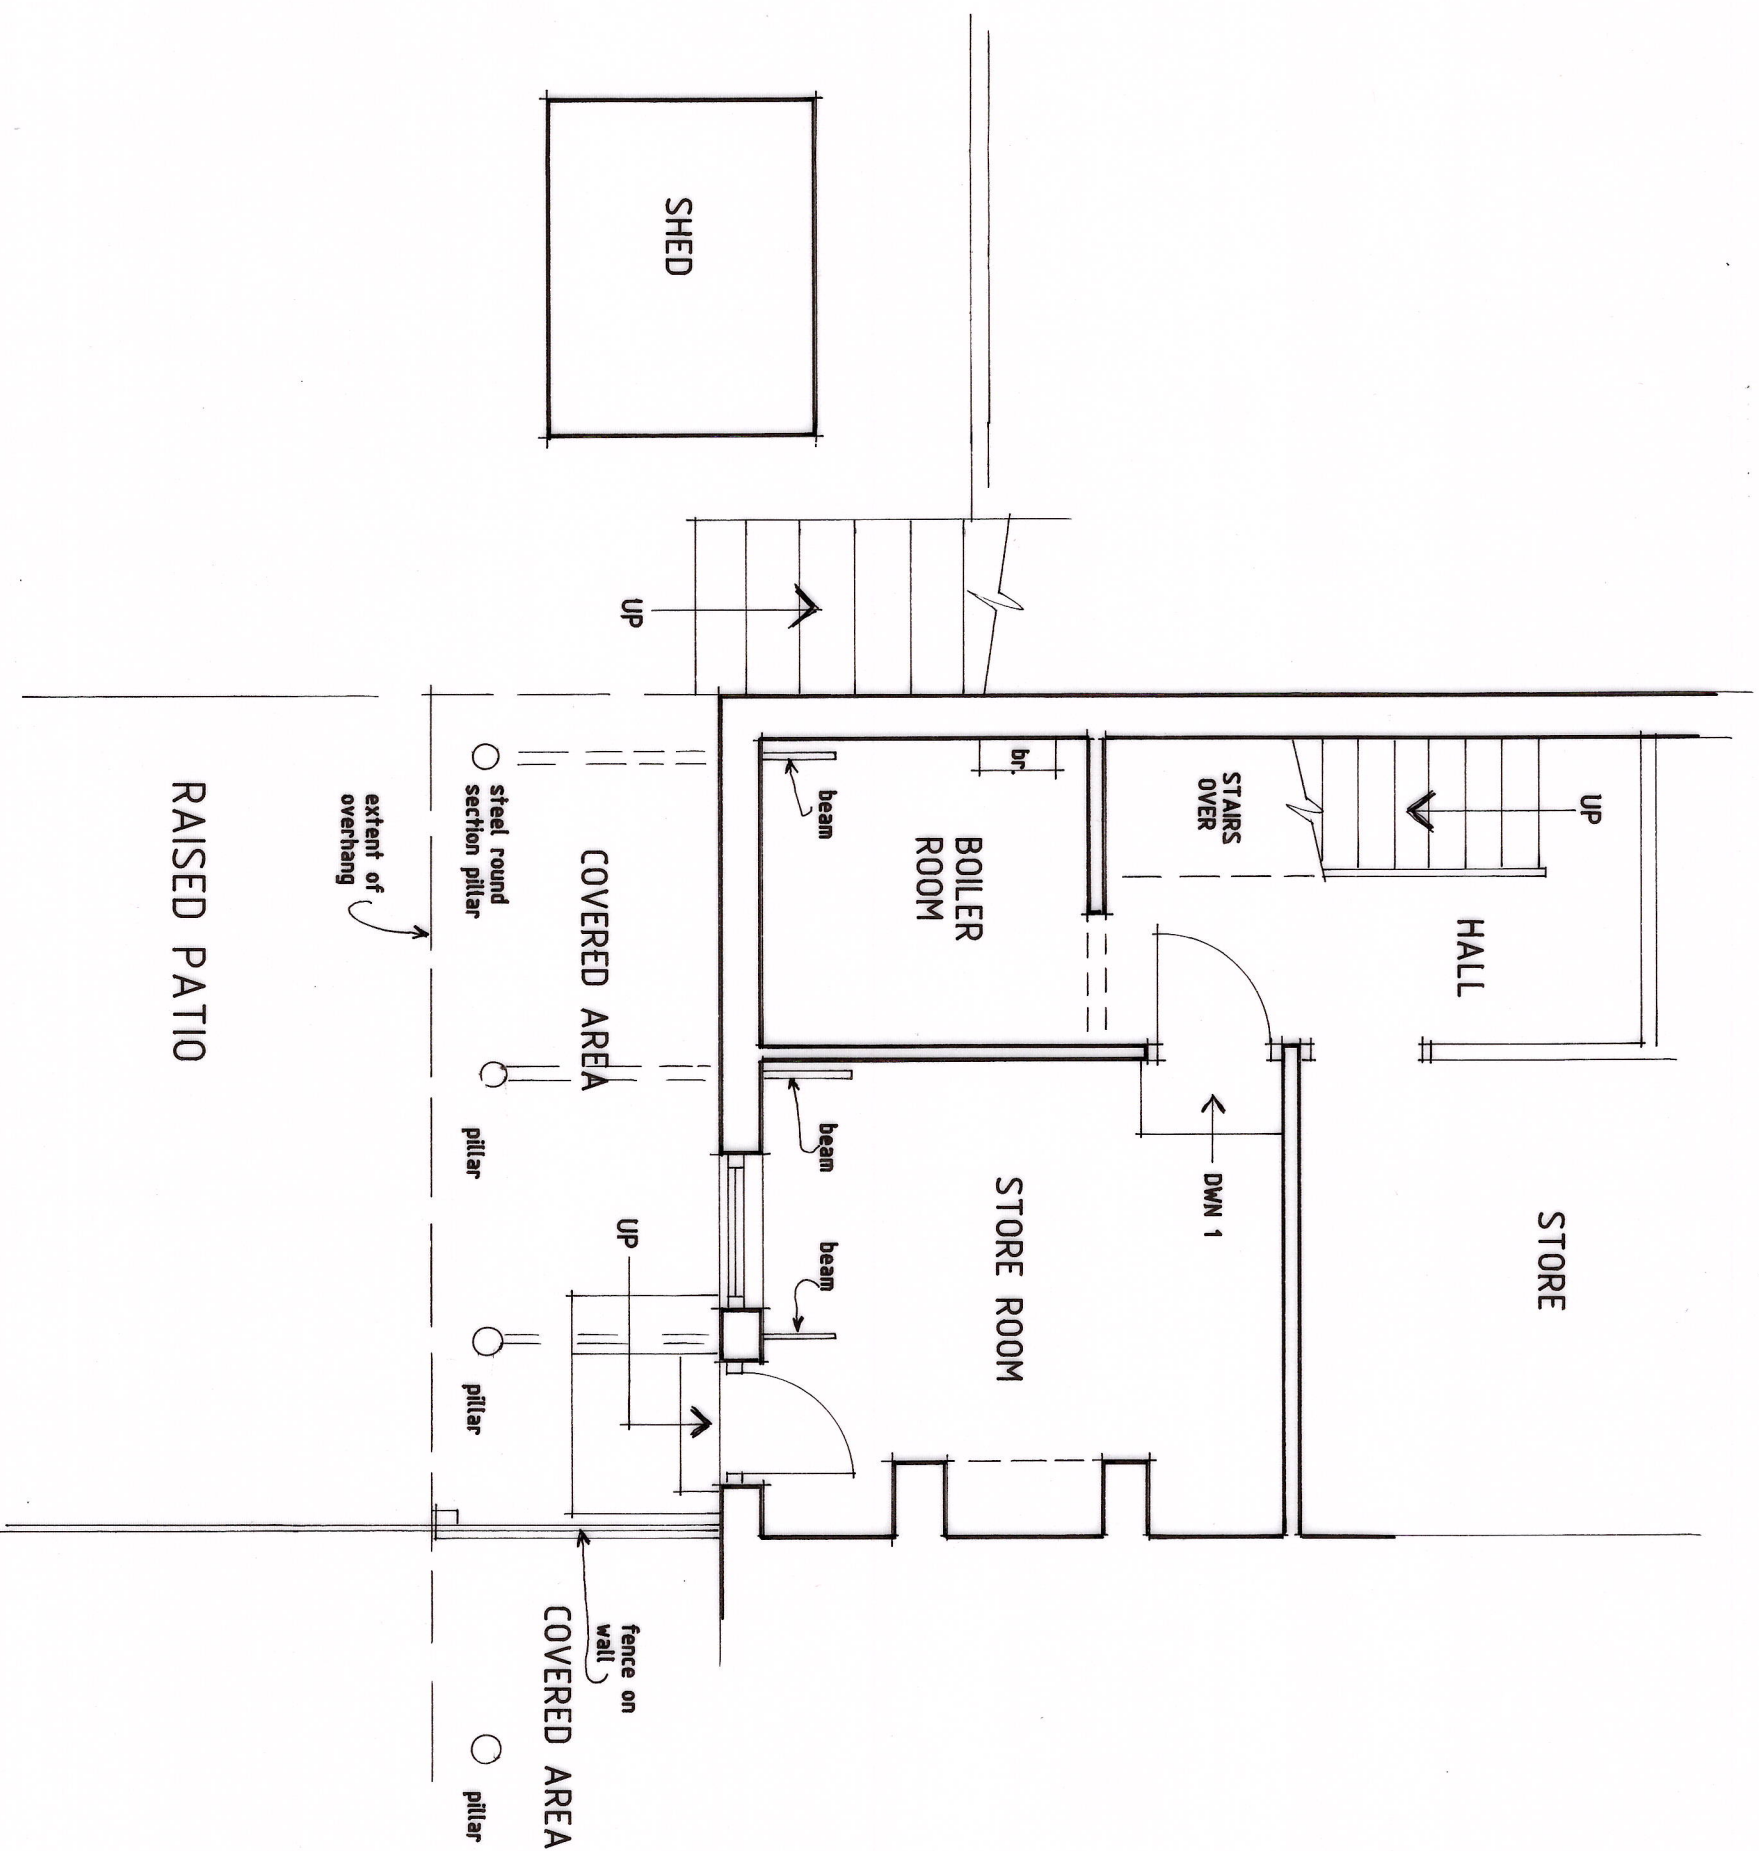

EXISTING LOWER GROUND FLOOR PLAN

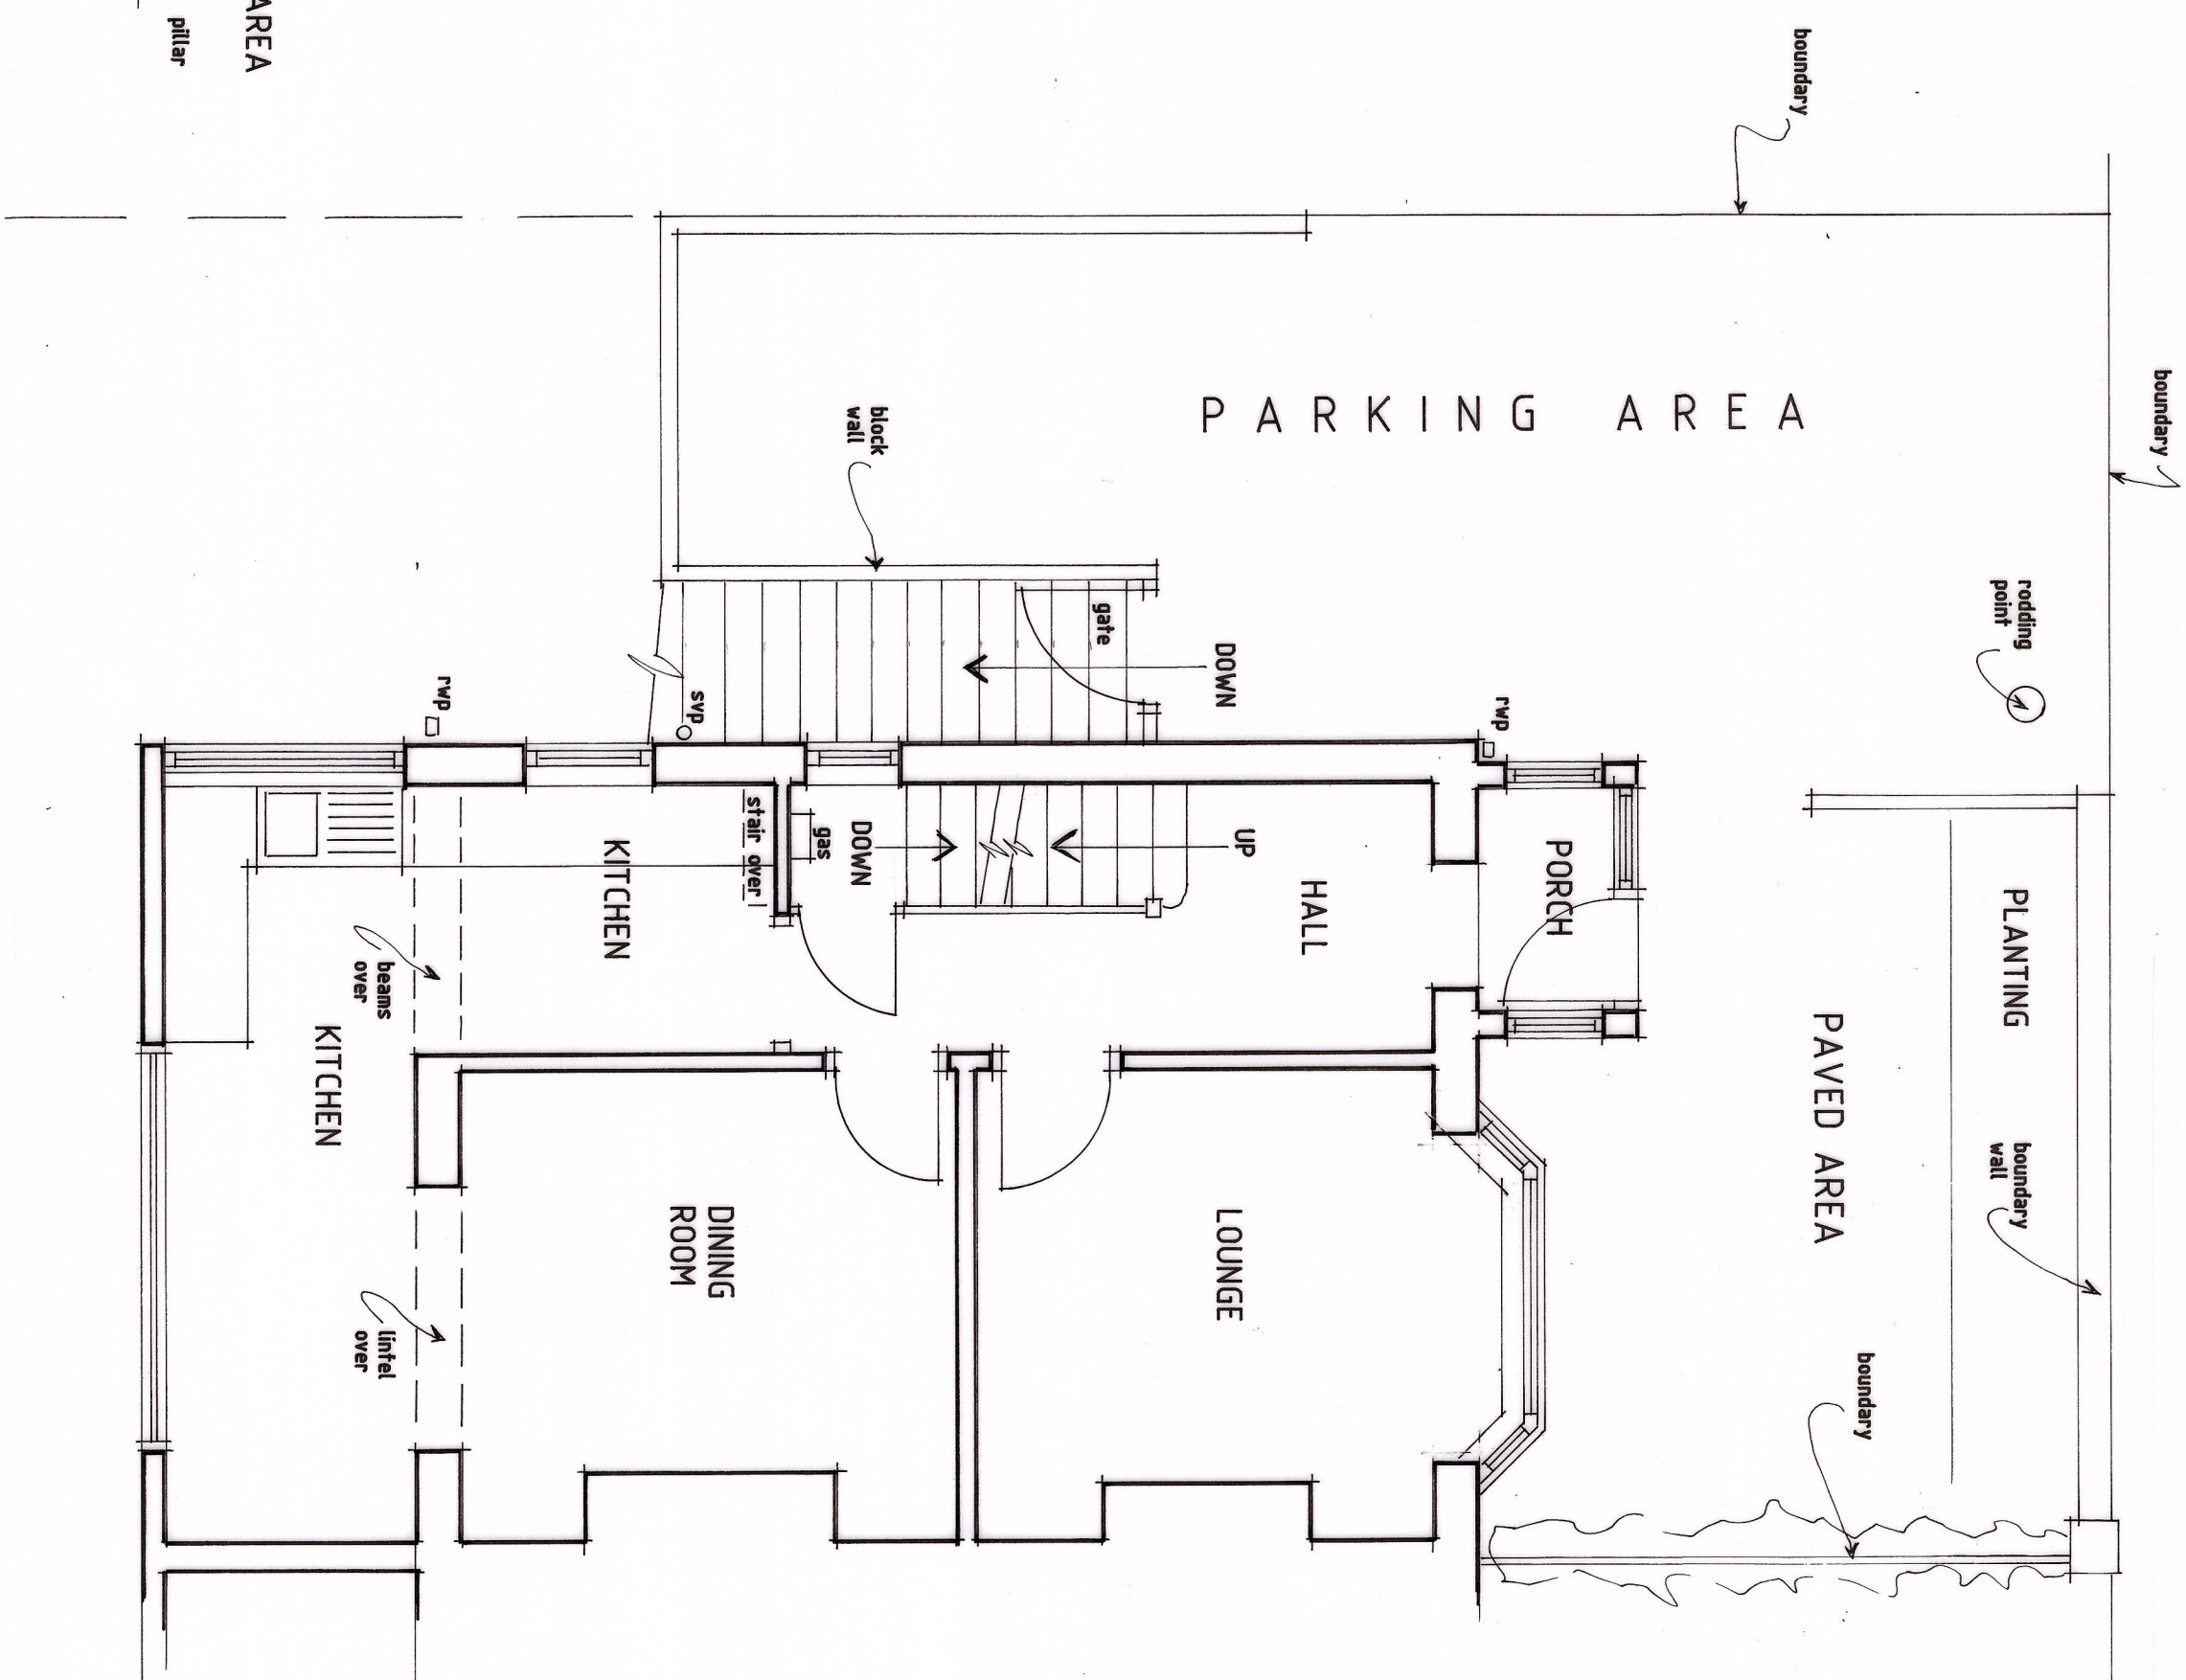

EXISTING GROUND FLOOR PLAN

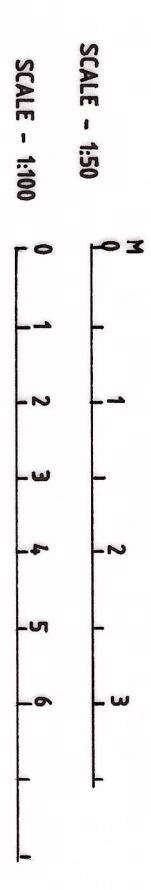

Revisions

Ref	Date	Description
-----	------	-------------

K.W. DORRINGTON MCAI MCABE
ARCHITECTURAL ASSOCIATES
Tel:(01633) 857566

PROPOSED FRONT EXTENSION, &
ALTERATIONS TO REAR & SIDE AT -
8, QUEENS CLOSE, NEWPORT,
SOUTH WALES. NP20 5FG.

EXISTING

date: JUNE 2026

scale: PLANS-1:50 & ELEVATIONS-1:100 AT A1

drawing number: KD2067/1