




PROPOSED FRONT ELEVATION

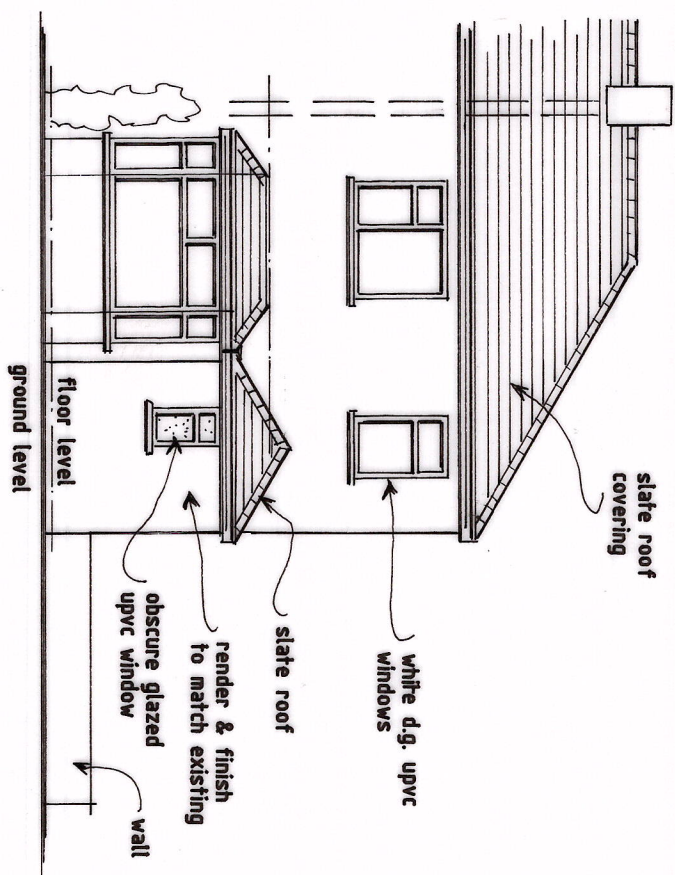


PROPOSED SIDE ELEVATION

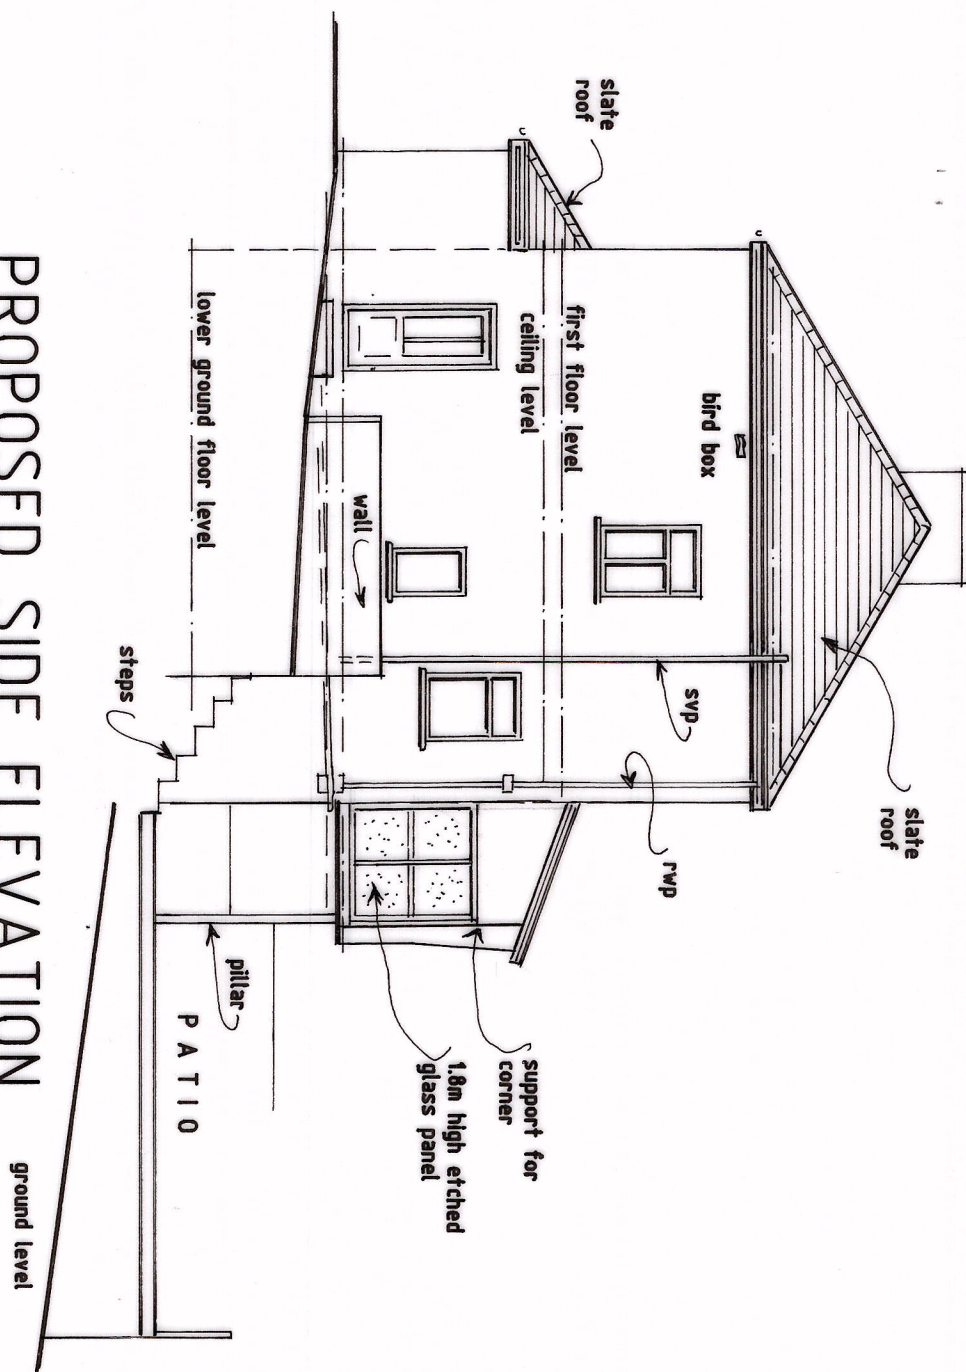



PROPOSED REAR ELEVATION
SCALE - 1:100

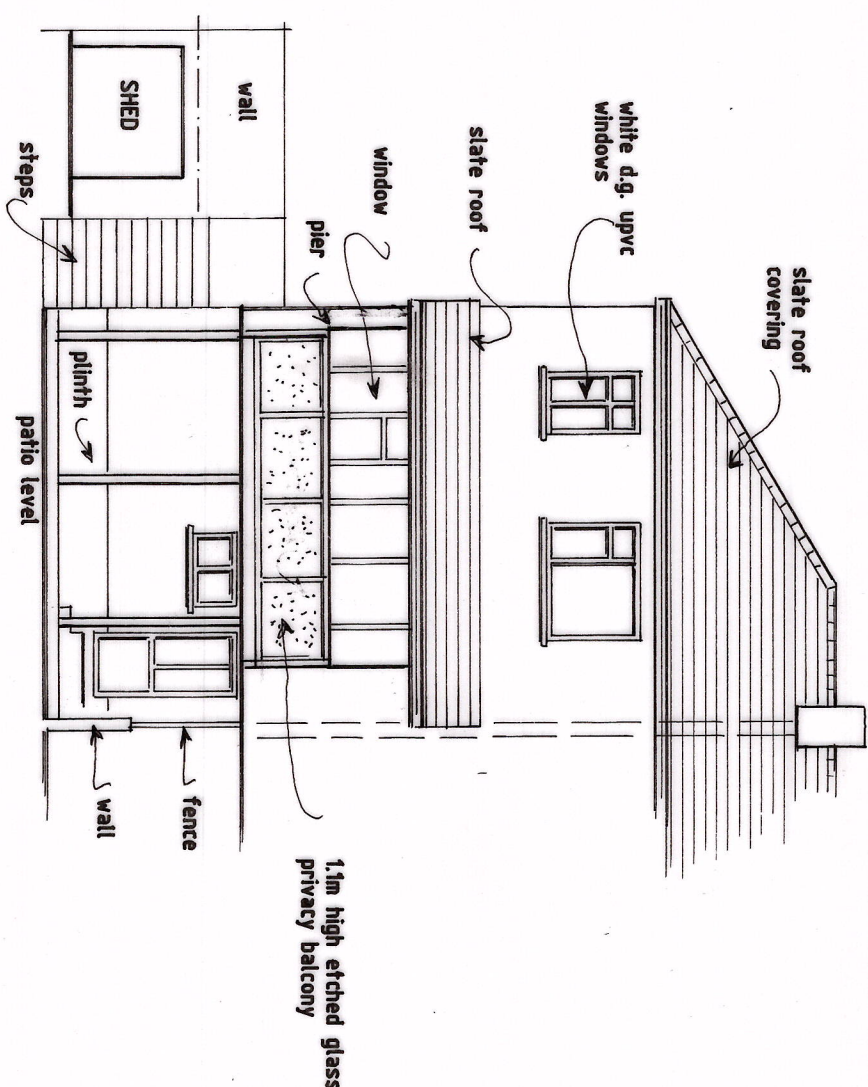

PROP. SIDE ELEVATION

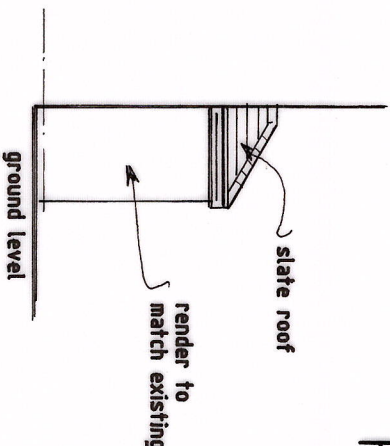

PROPOSED GROUND FLOOR PLAN

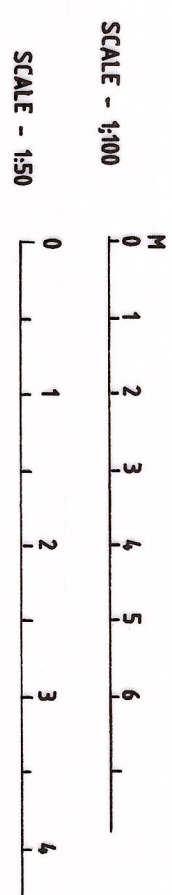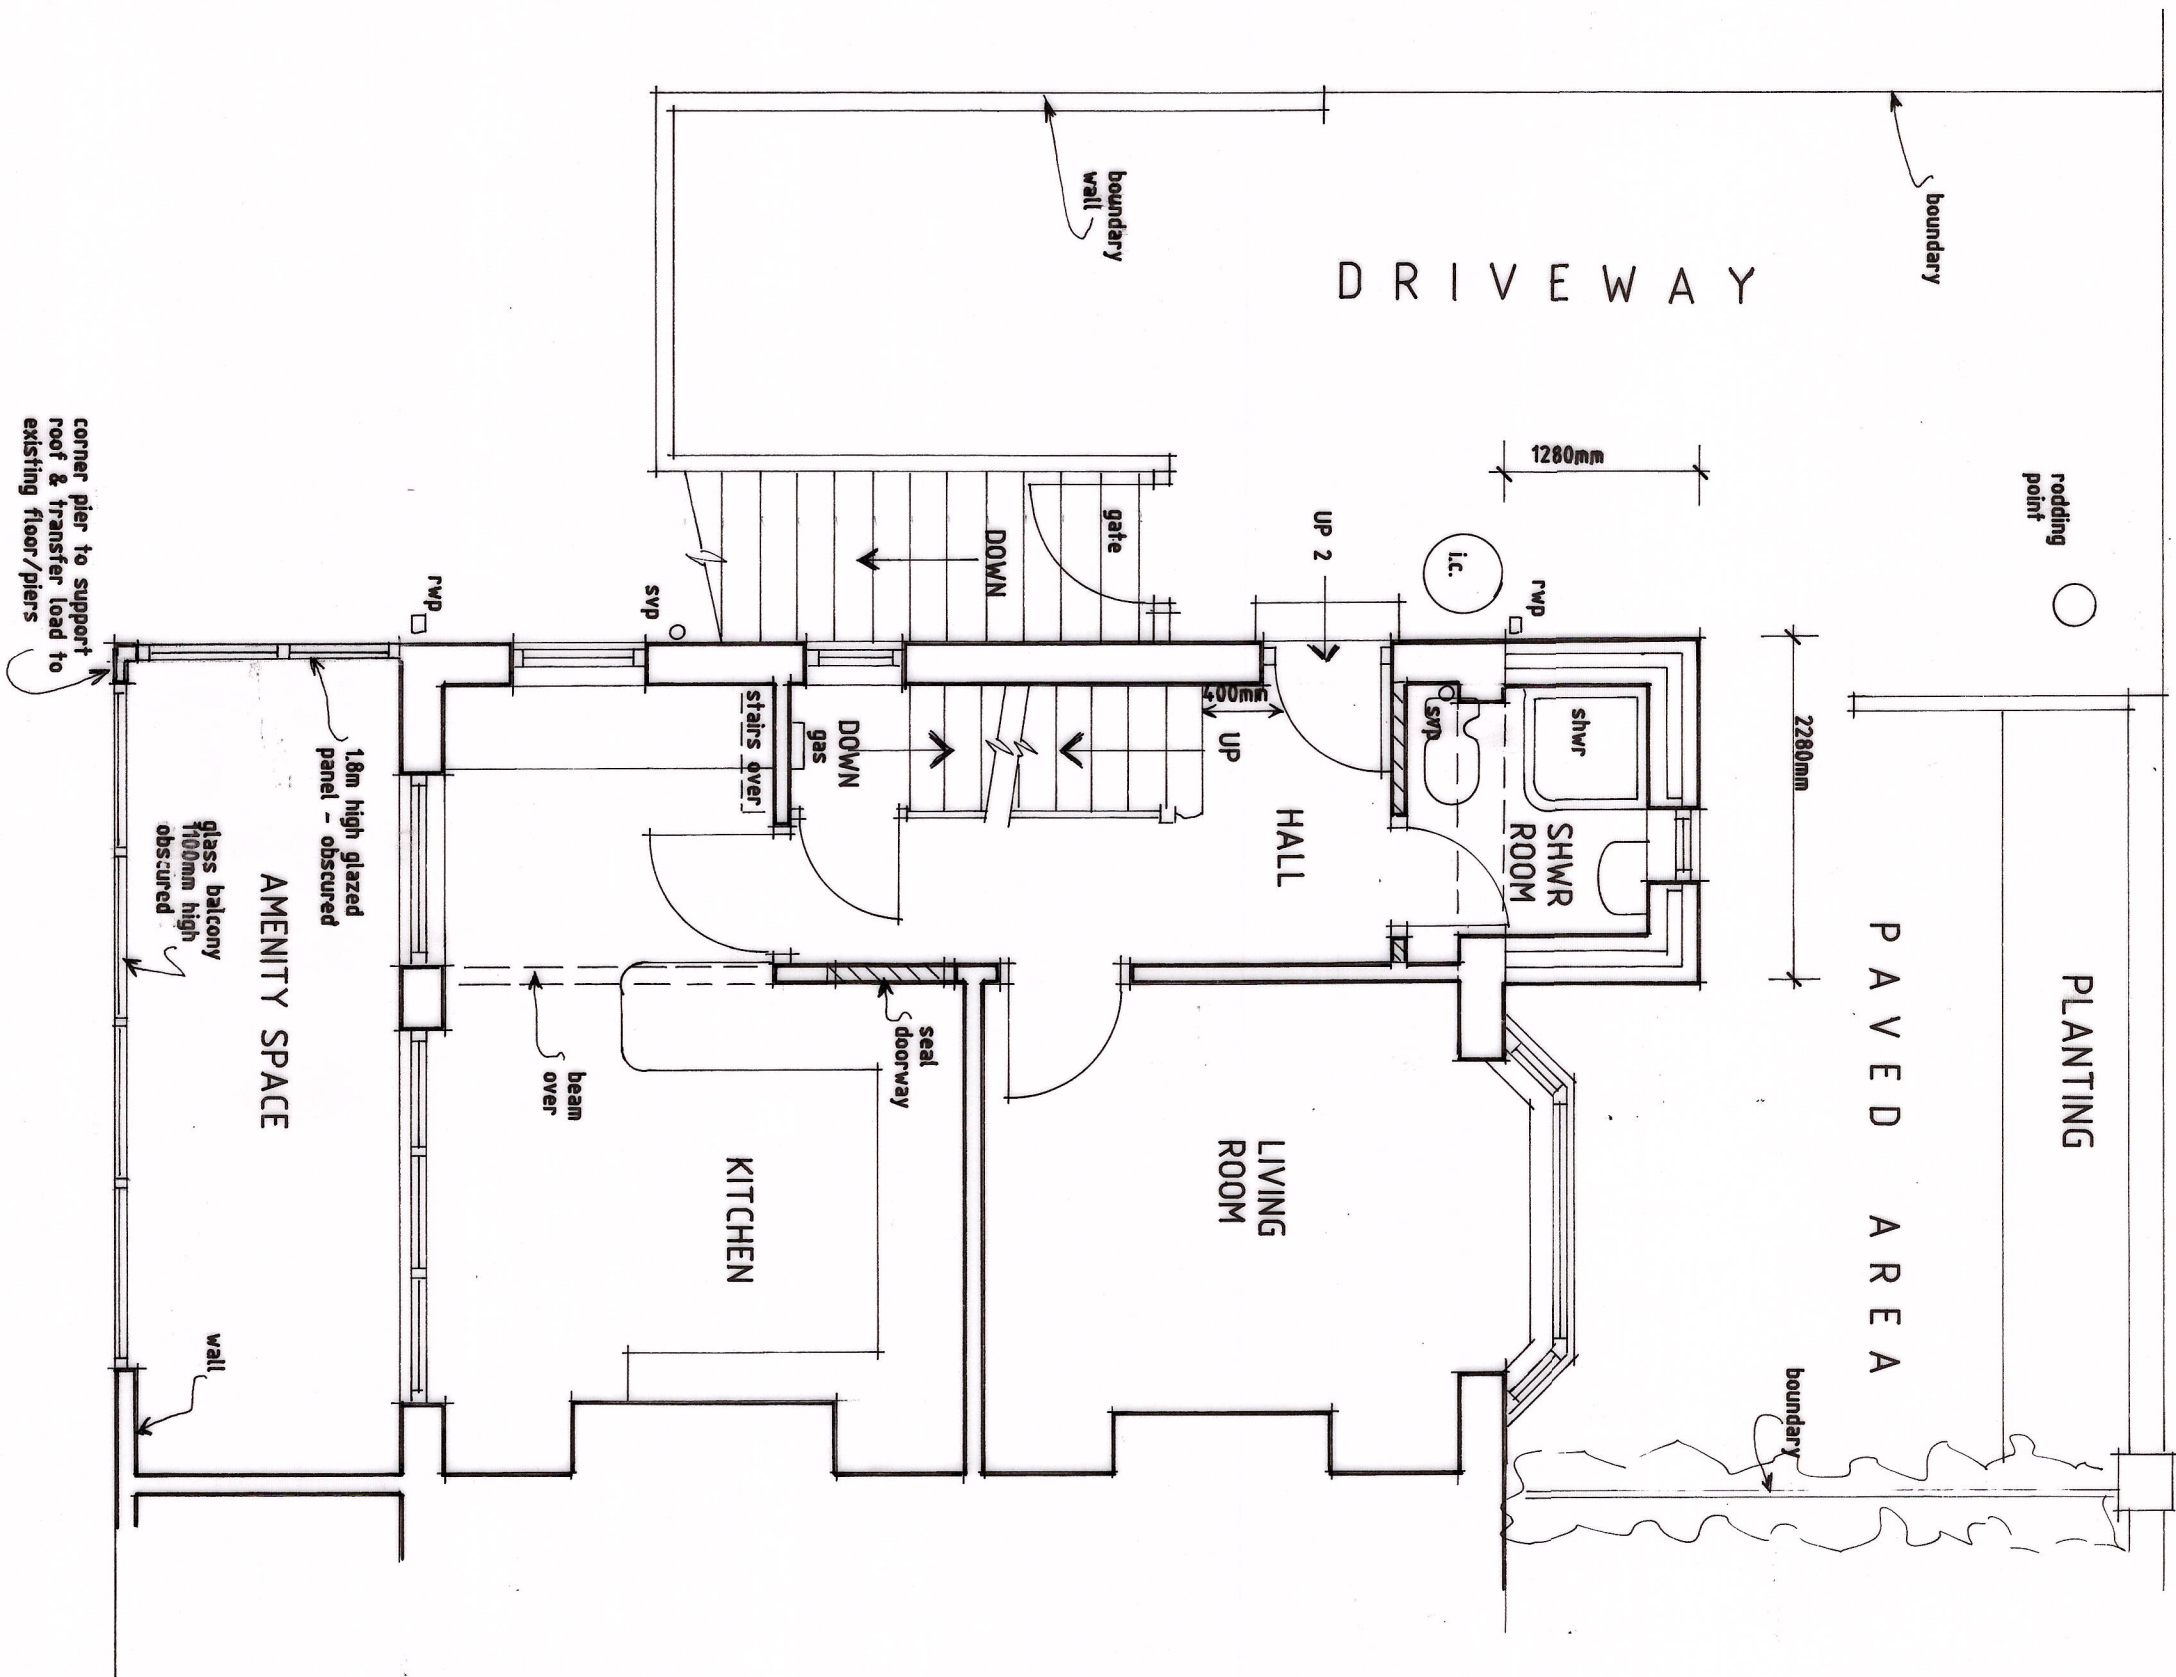

Revisions

Ref Date Description

Ref	Date	Description

K.W. DORRINGTON MCAT MCABE
ARCHITECTURAL ASSOCIATES
Tel:(01633) 857566

PROPOSED FRONT EXTENSION &
ALTERATIONS TO REAR & SIDE AT -
8, QUEENS CLOSE, NEWPORT,
SOUTH WALES. NP20 5FG.

PROPOSED

date: JUNE 2026

scale: PLANS-1:50 & ELEVATIONS-1:100 AT A1

drawing number:

KD2067/2