

17-21 WHARF ROAD, NEWPORT


AS PROPOSED




FRONT ELEVATION (WHARF ROAD)




FRONT ELEVATION (WHARF ROAD)
WITH SHUTTERS CLOSED

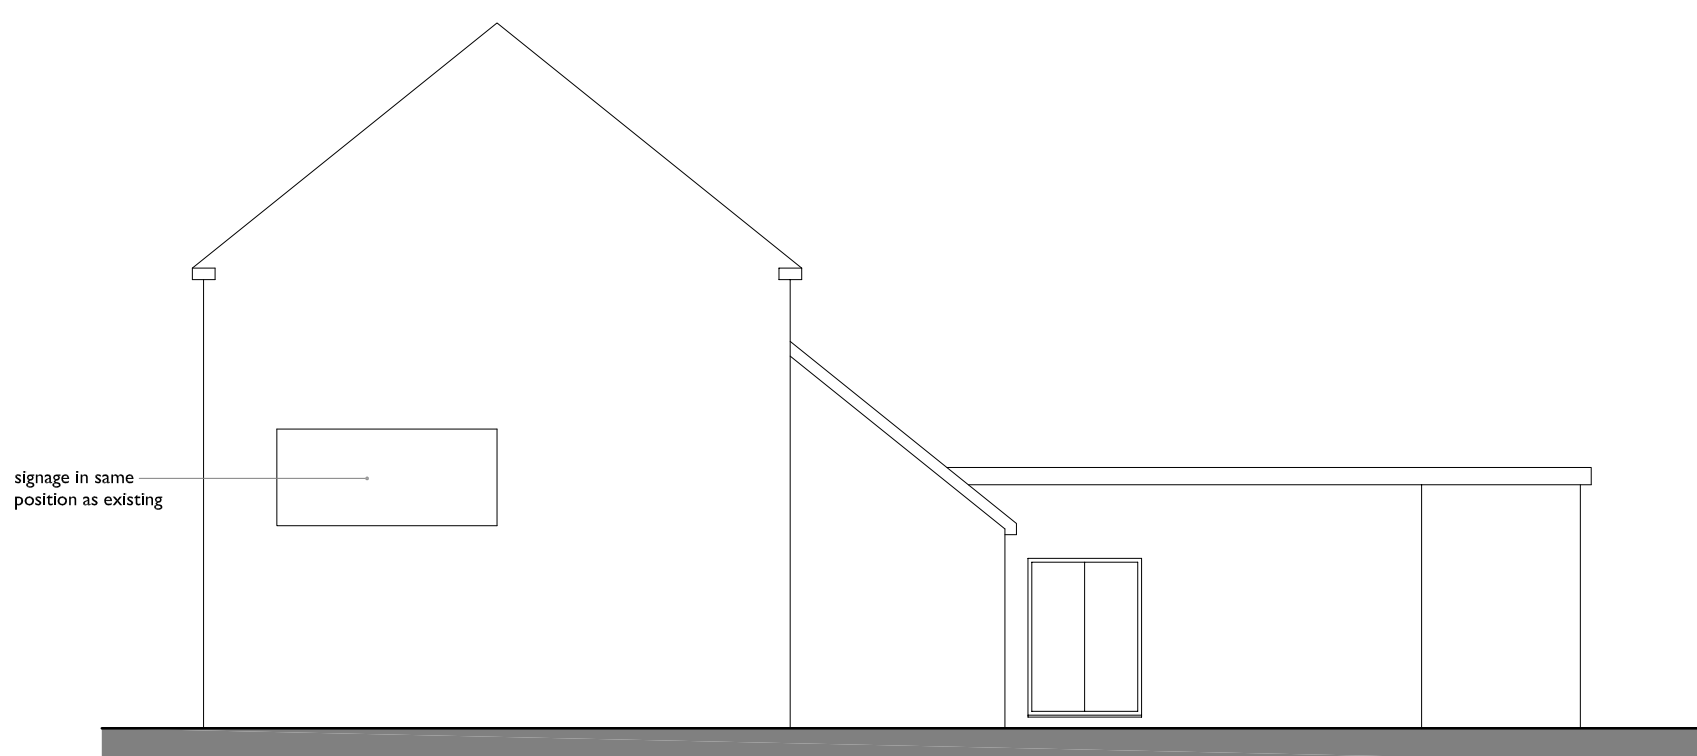


SIDE ELEVATION (ARCHIBALD STREET)

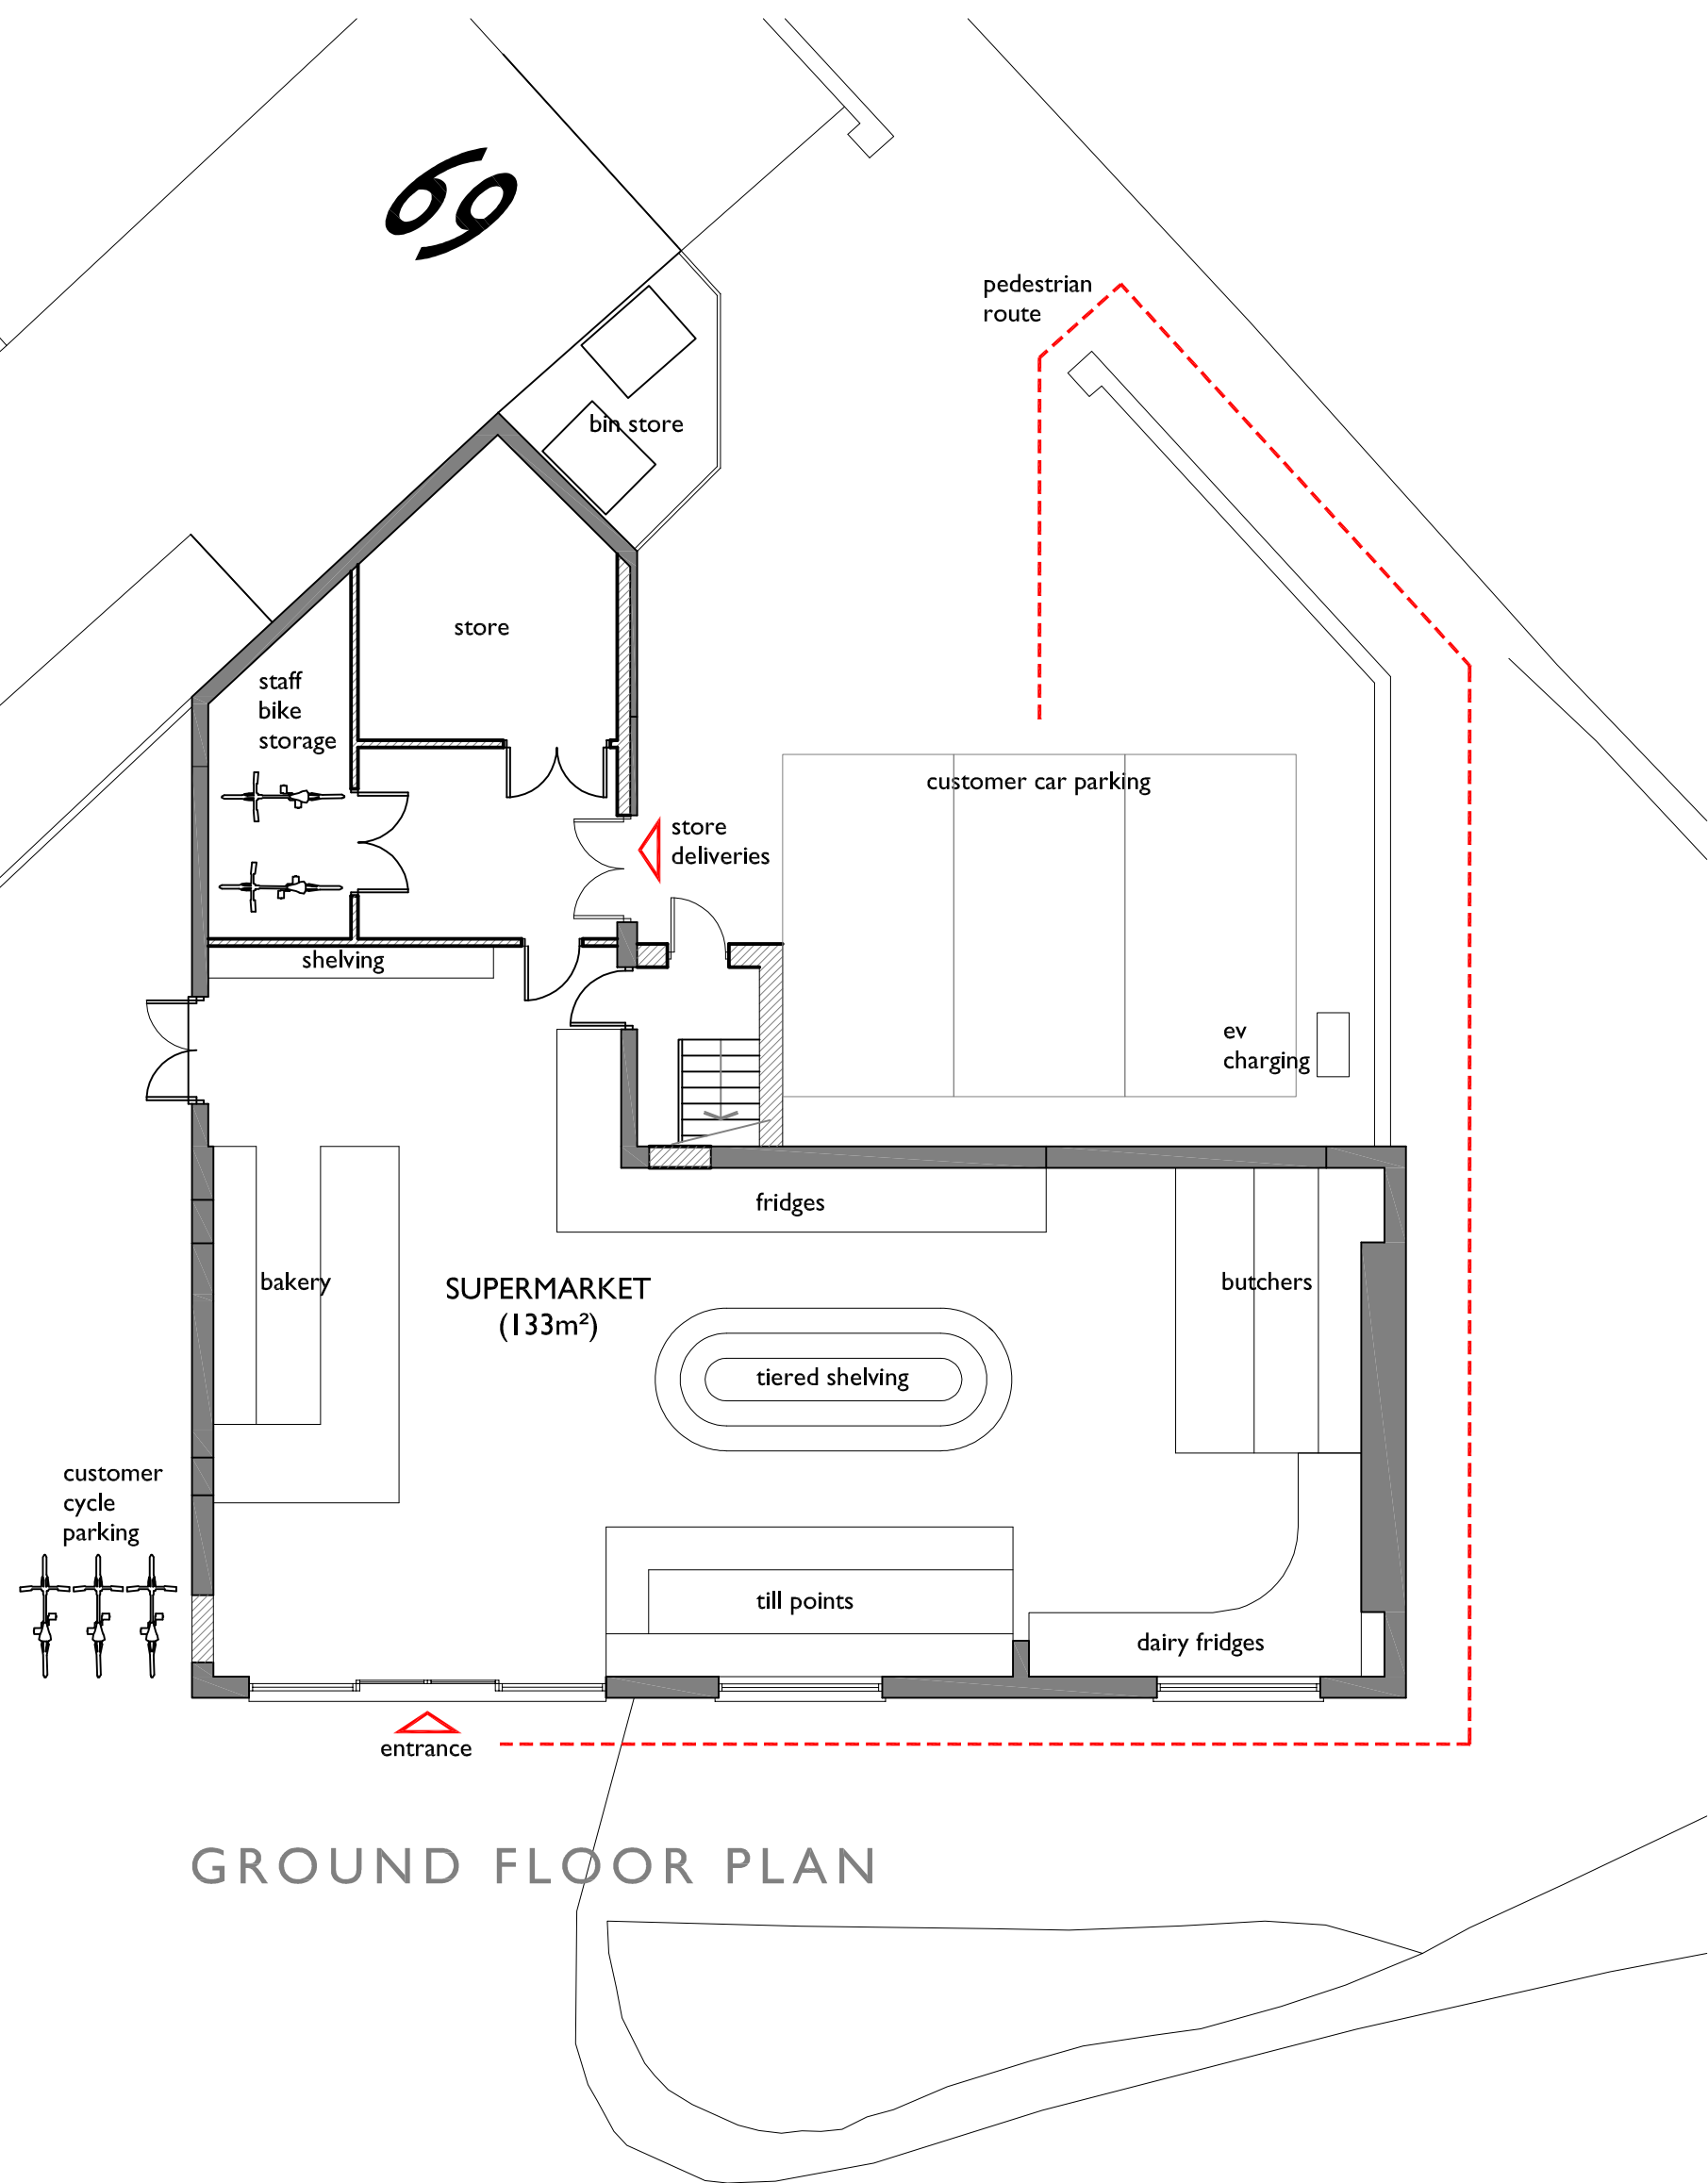


GROUND FLOOR PLAN

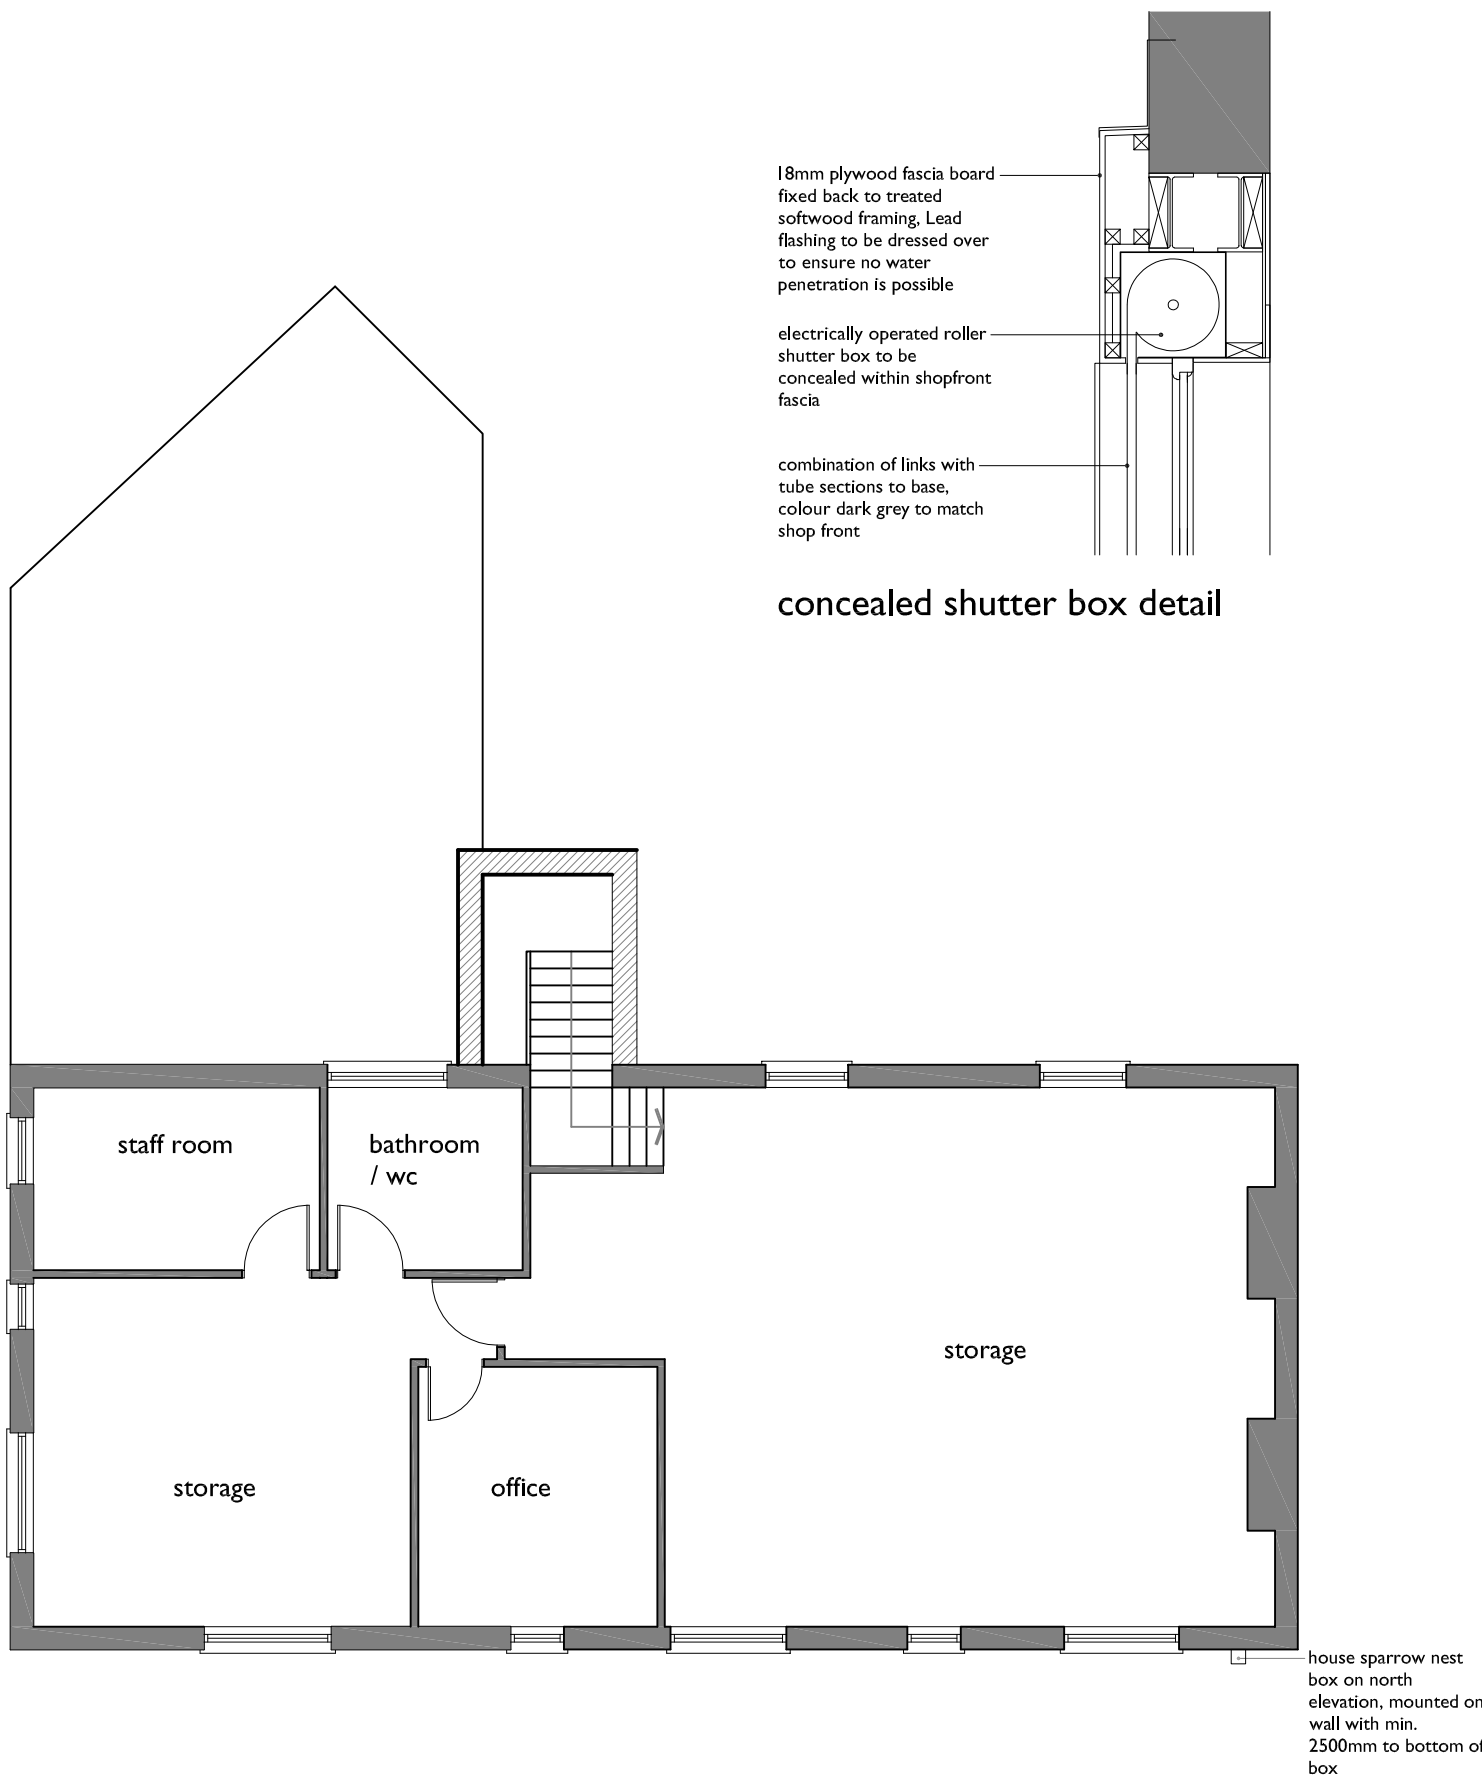

FIRST FLOOR PLAN

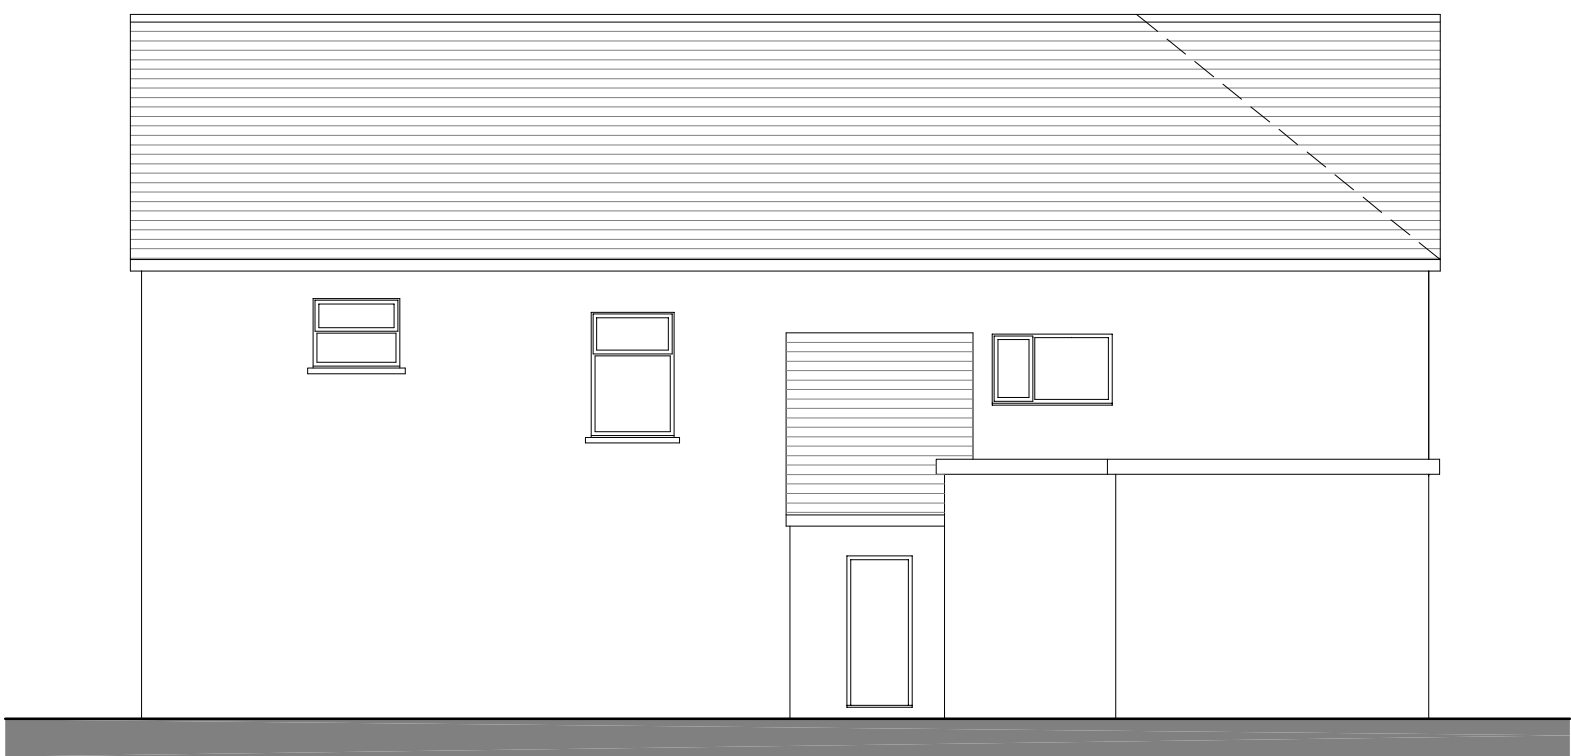

REAR ELEVATION

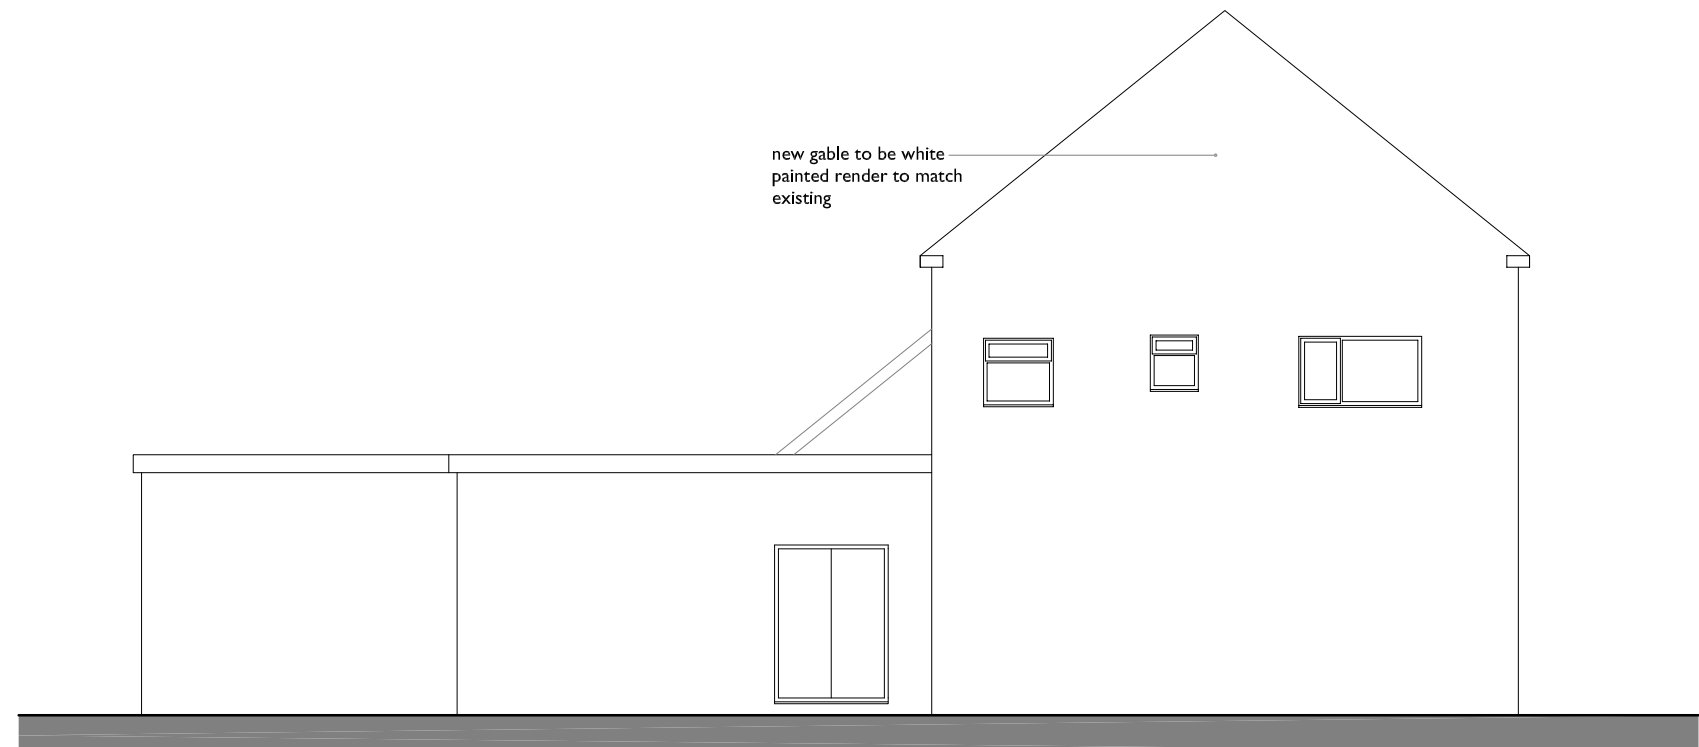

SIDE ELEVATION

SCALE THIS DRAWING ONLY FOR
PLANNING PURPOSES CHECK ALL
DIMENSIONS ON SITE

This drawing is to establish design intent. The contractor is responsible for
quantities, dimensions, verification of site conditions, compliance with contract
documents for information that pertains to the fabrication processes or techniques
of construction and for the co-ordination of work with all trades. All errors or
omissions are to be reported to the designers.

Original drawing size A1

Rev	Date	Description	By	Checked
A	260624	Parking and customer information added.	jmt	-

Client	MR H. CETIN		
Project	PROPOSED SUPERMARKET AT 17-21 WHARF ROAD, NEWPORT.		
Title	PLANS AND ELEVATIONS AS PROPOSED	Scale	1:100 @ A1 1:200 @ A3
Status	PLANNING	Drawn	jmt
Job No	2025.513	Dwg. No	PL02
Rev.	A	Checked	---

ajtech
design
69 St Julians Road, Newport,
South Wales, NP19 7RU.
Tel: 07991 973844
Email: jason@ajtechdesign.co.uk