





BOUNDARY LINE

EXISTING HOUSE

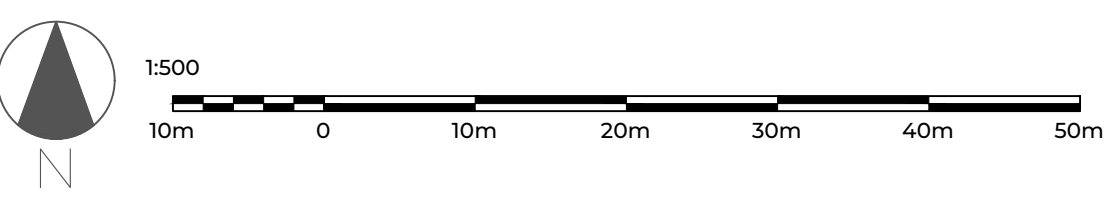

PREPARED BY
Ashikur Rahman

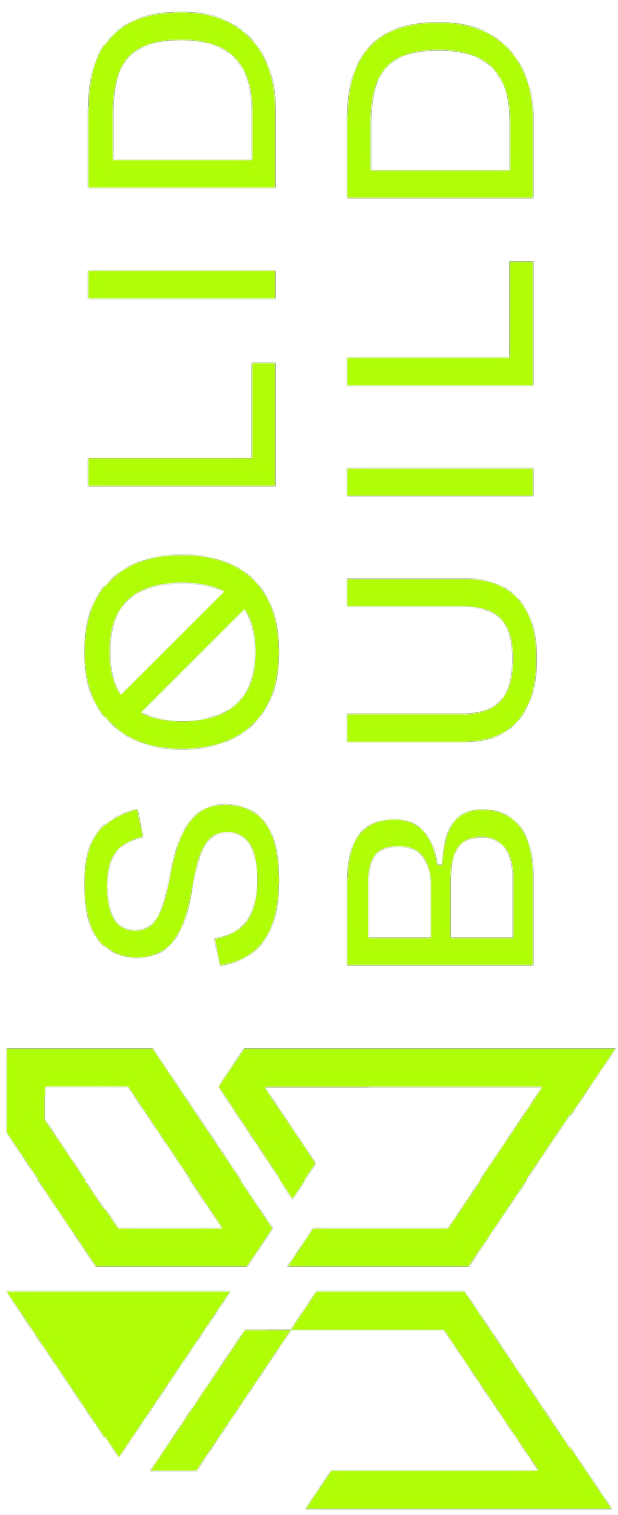


SITE
62 Deepwater Drive, Glan Llyn,
Newport NP19 4ER,

Existing Site Plan


SCALE 1:500 @ A1	DATE 01/03/2026
---------------------	--------------------

DRAWING NO:
NP19-4ER-PA-D001

REVISION NO: 001

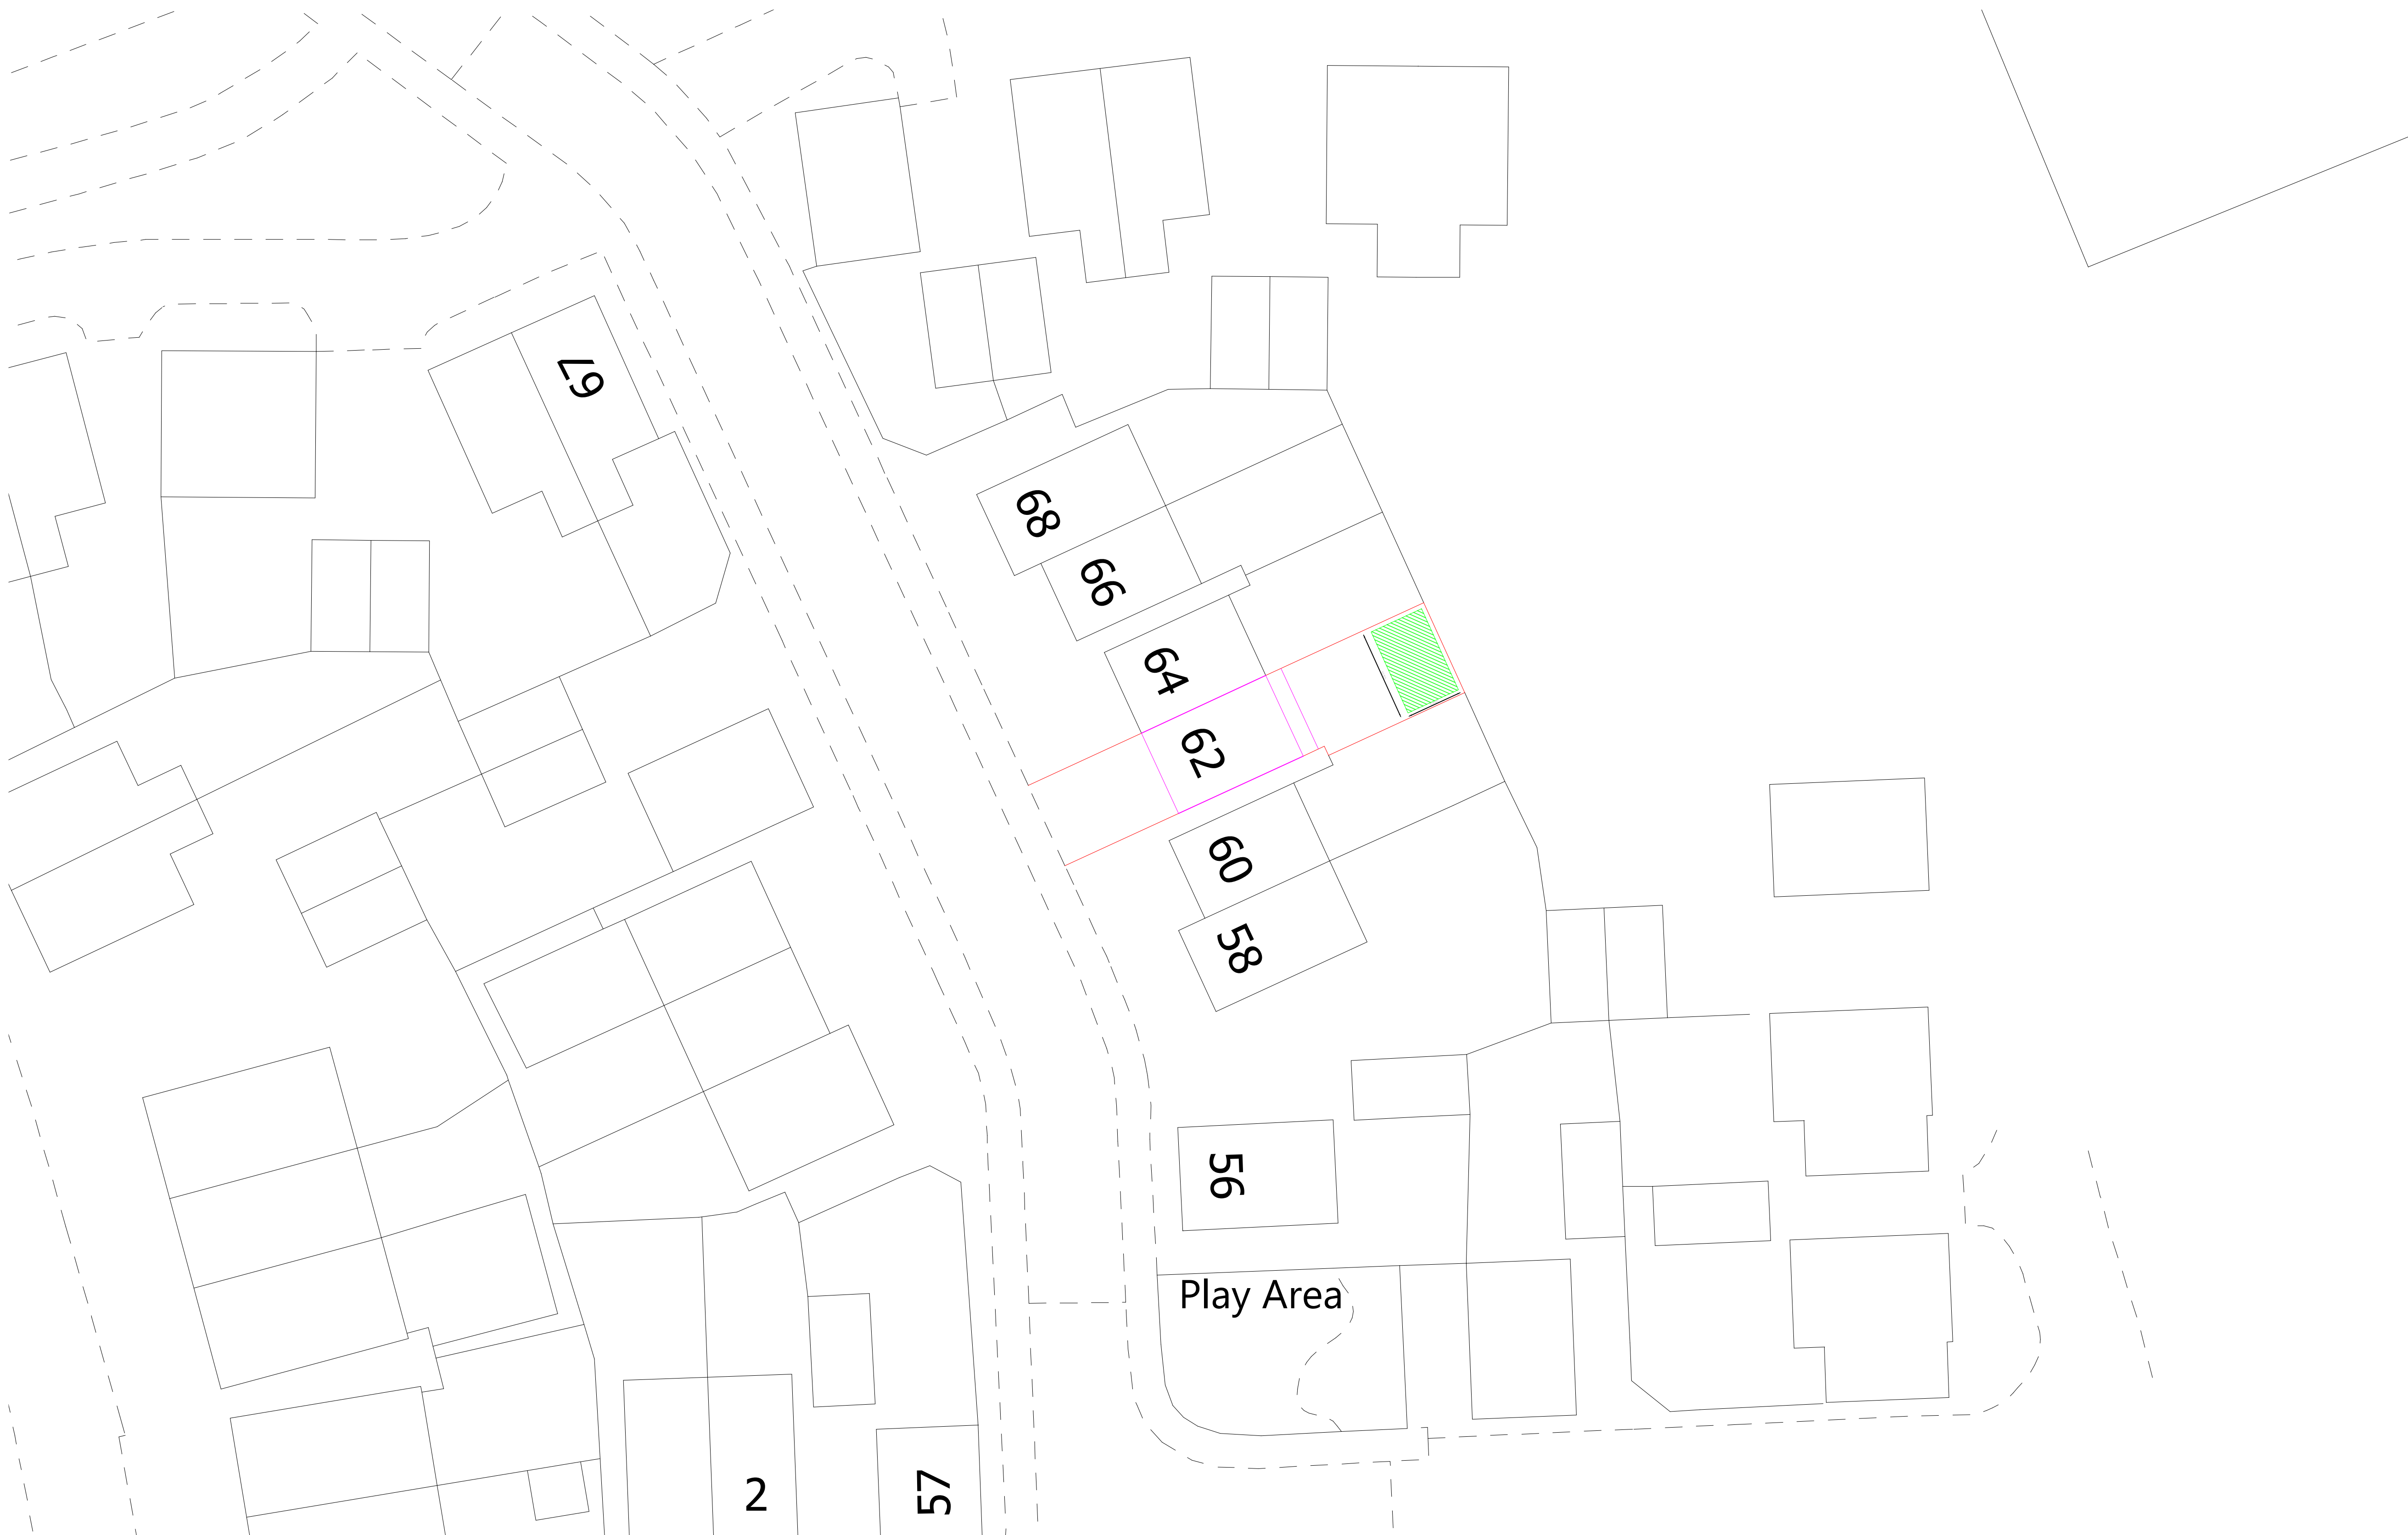

PREPARED BY
Ashikur Rahman

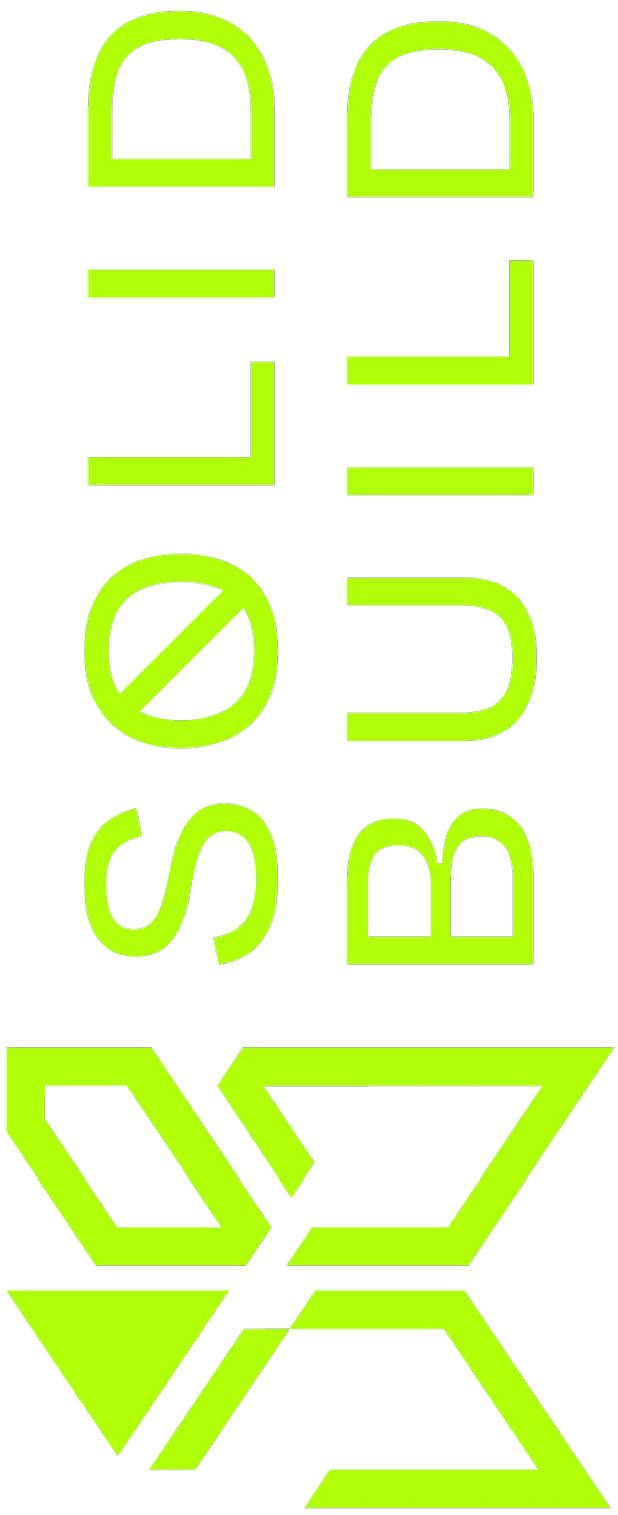

SITE
62 Deepwater Drive, Glan Llyn,
Newport NP19 4ER,

Proposed Site Plan


SCALE
1:200 @ A1

DATE
03/03/2026


DRAWING NO:
NP19-4ER-PA-D002

REVISION NO: 001


BOUNDARY LINE
EXISTING HOUSE
PROPOSED EXTENSIONS

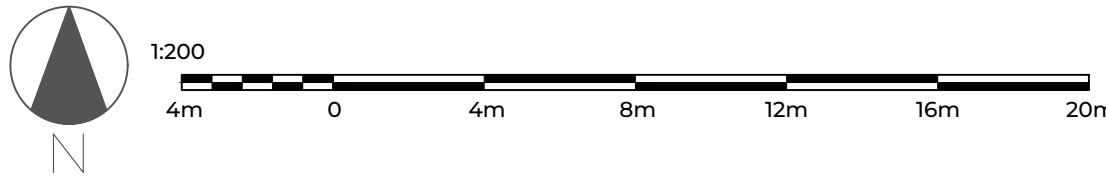


PREPARED BY
Ashikur Rahman

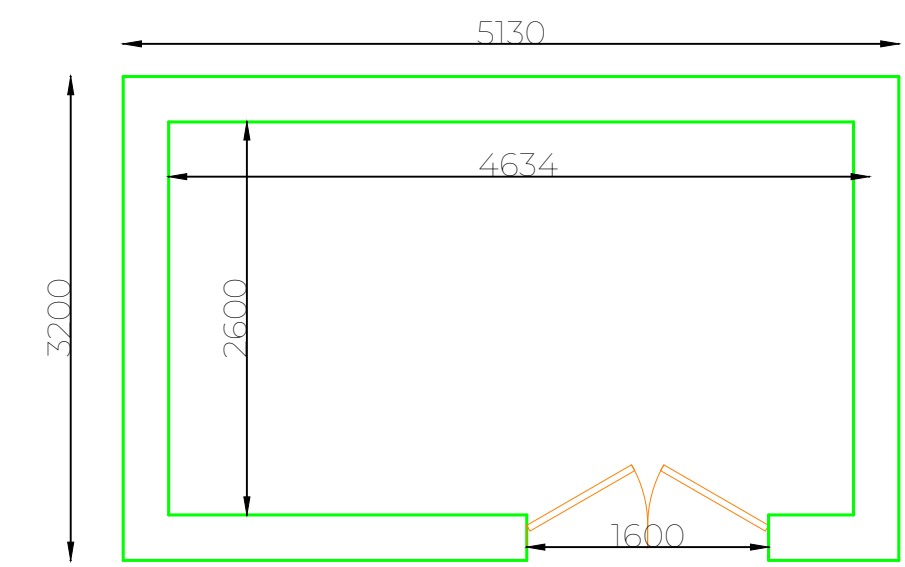


Out Building Plan

 


Proposed Top Elevation

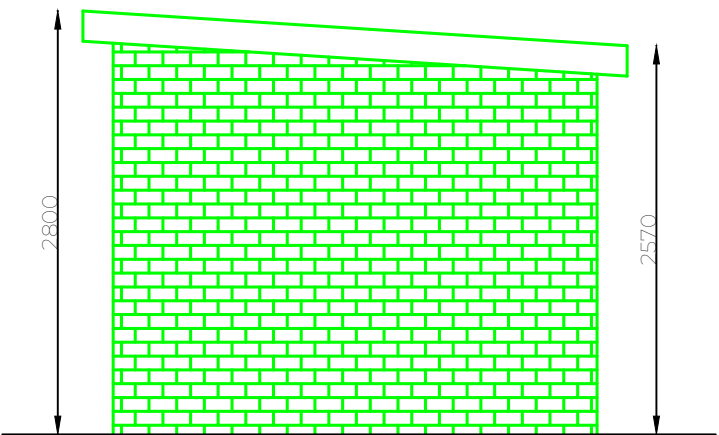


Proposed Left Elevation

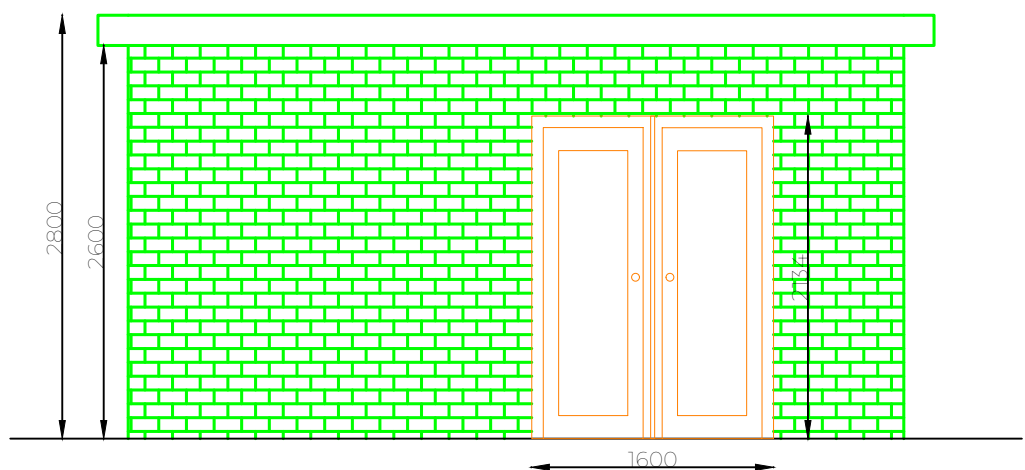


Proposed Front Elevation

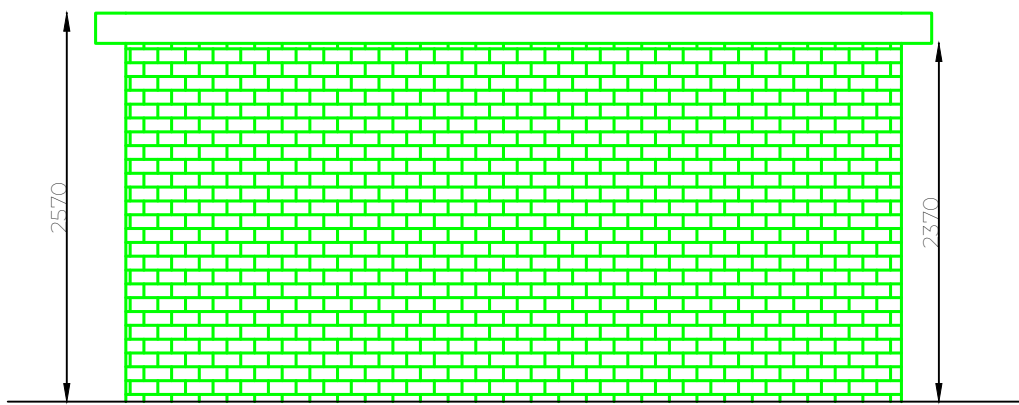

Proposed Back Elevation

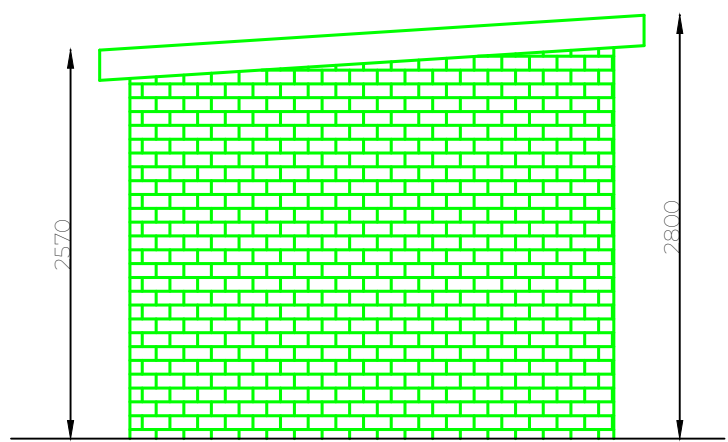

Out Building Left Elevation

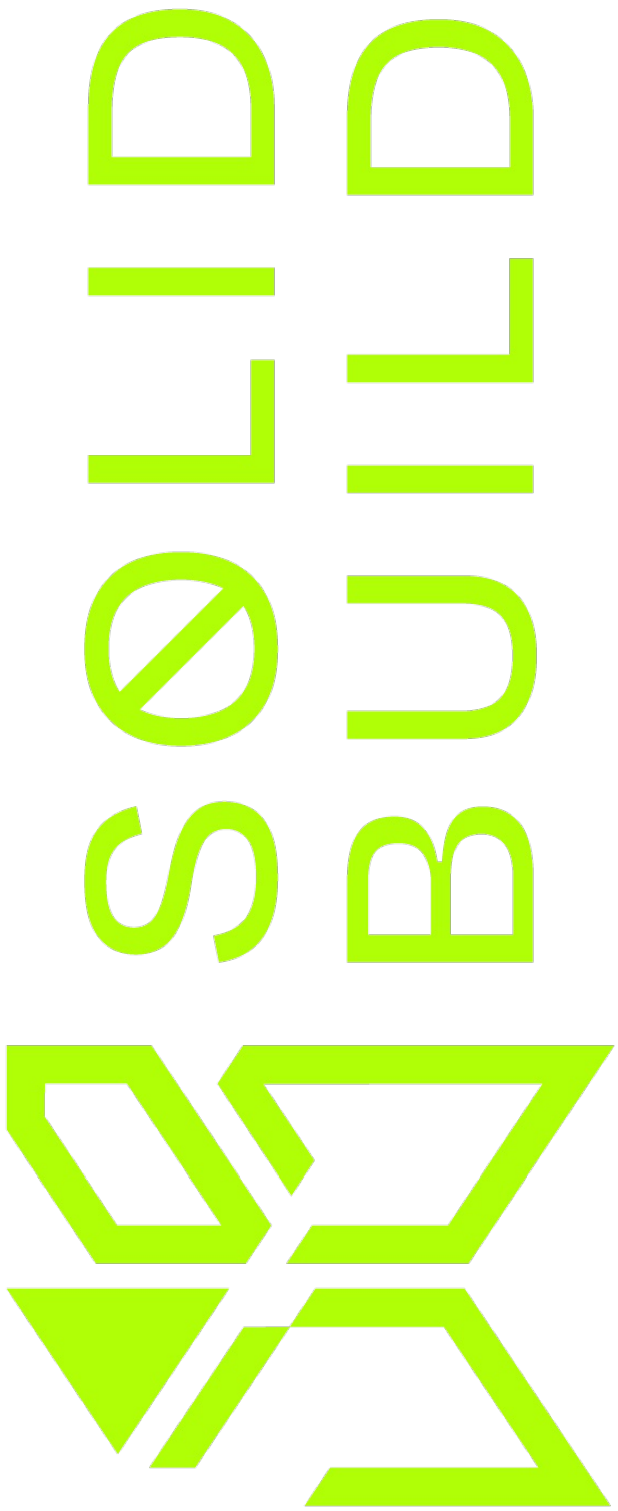

SITE
62 Deepwater Drive, Glan Llyn,
Newport NP19 4ER,

Proposed Outbuilding Plan

SCALE 1:50 @ A1	DATE 01/03/2026
--------------------	--------------------

DRAWING NO:
NP19-4ER-PA-D003

REVISION NO: 001

