




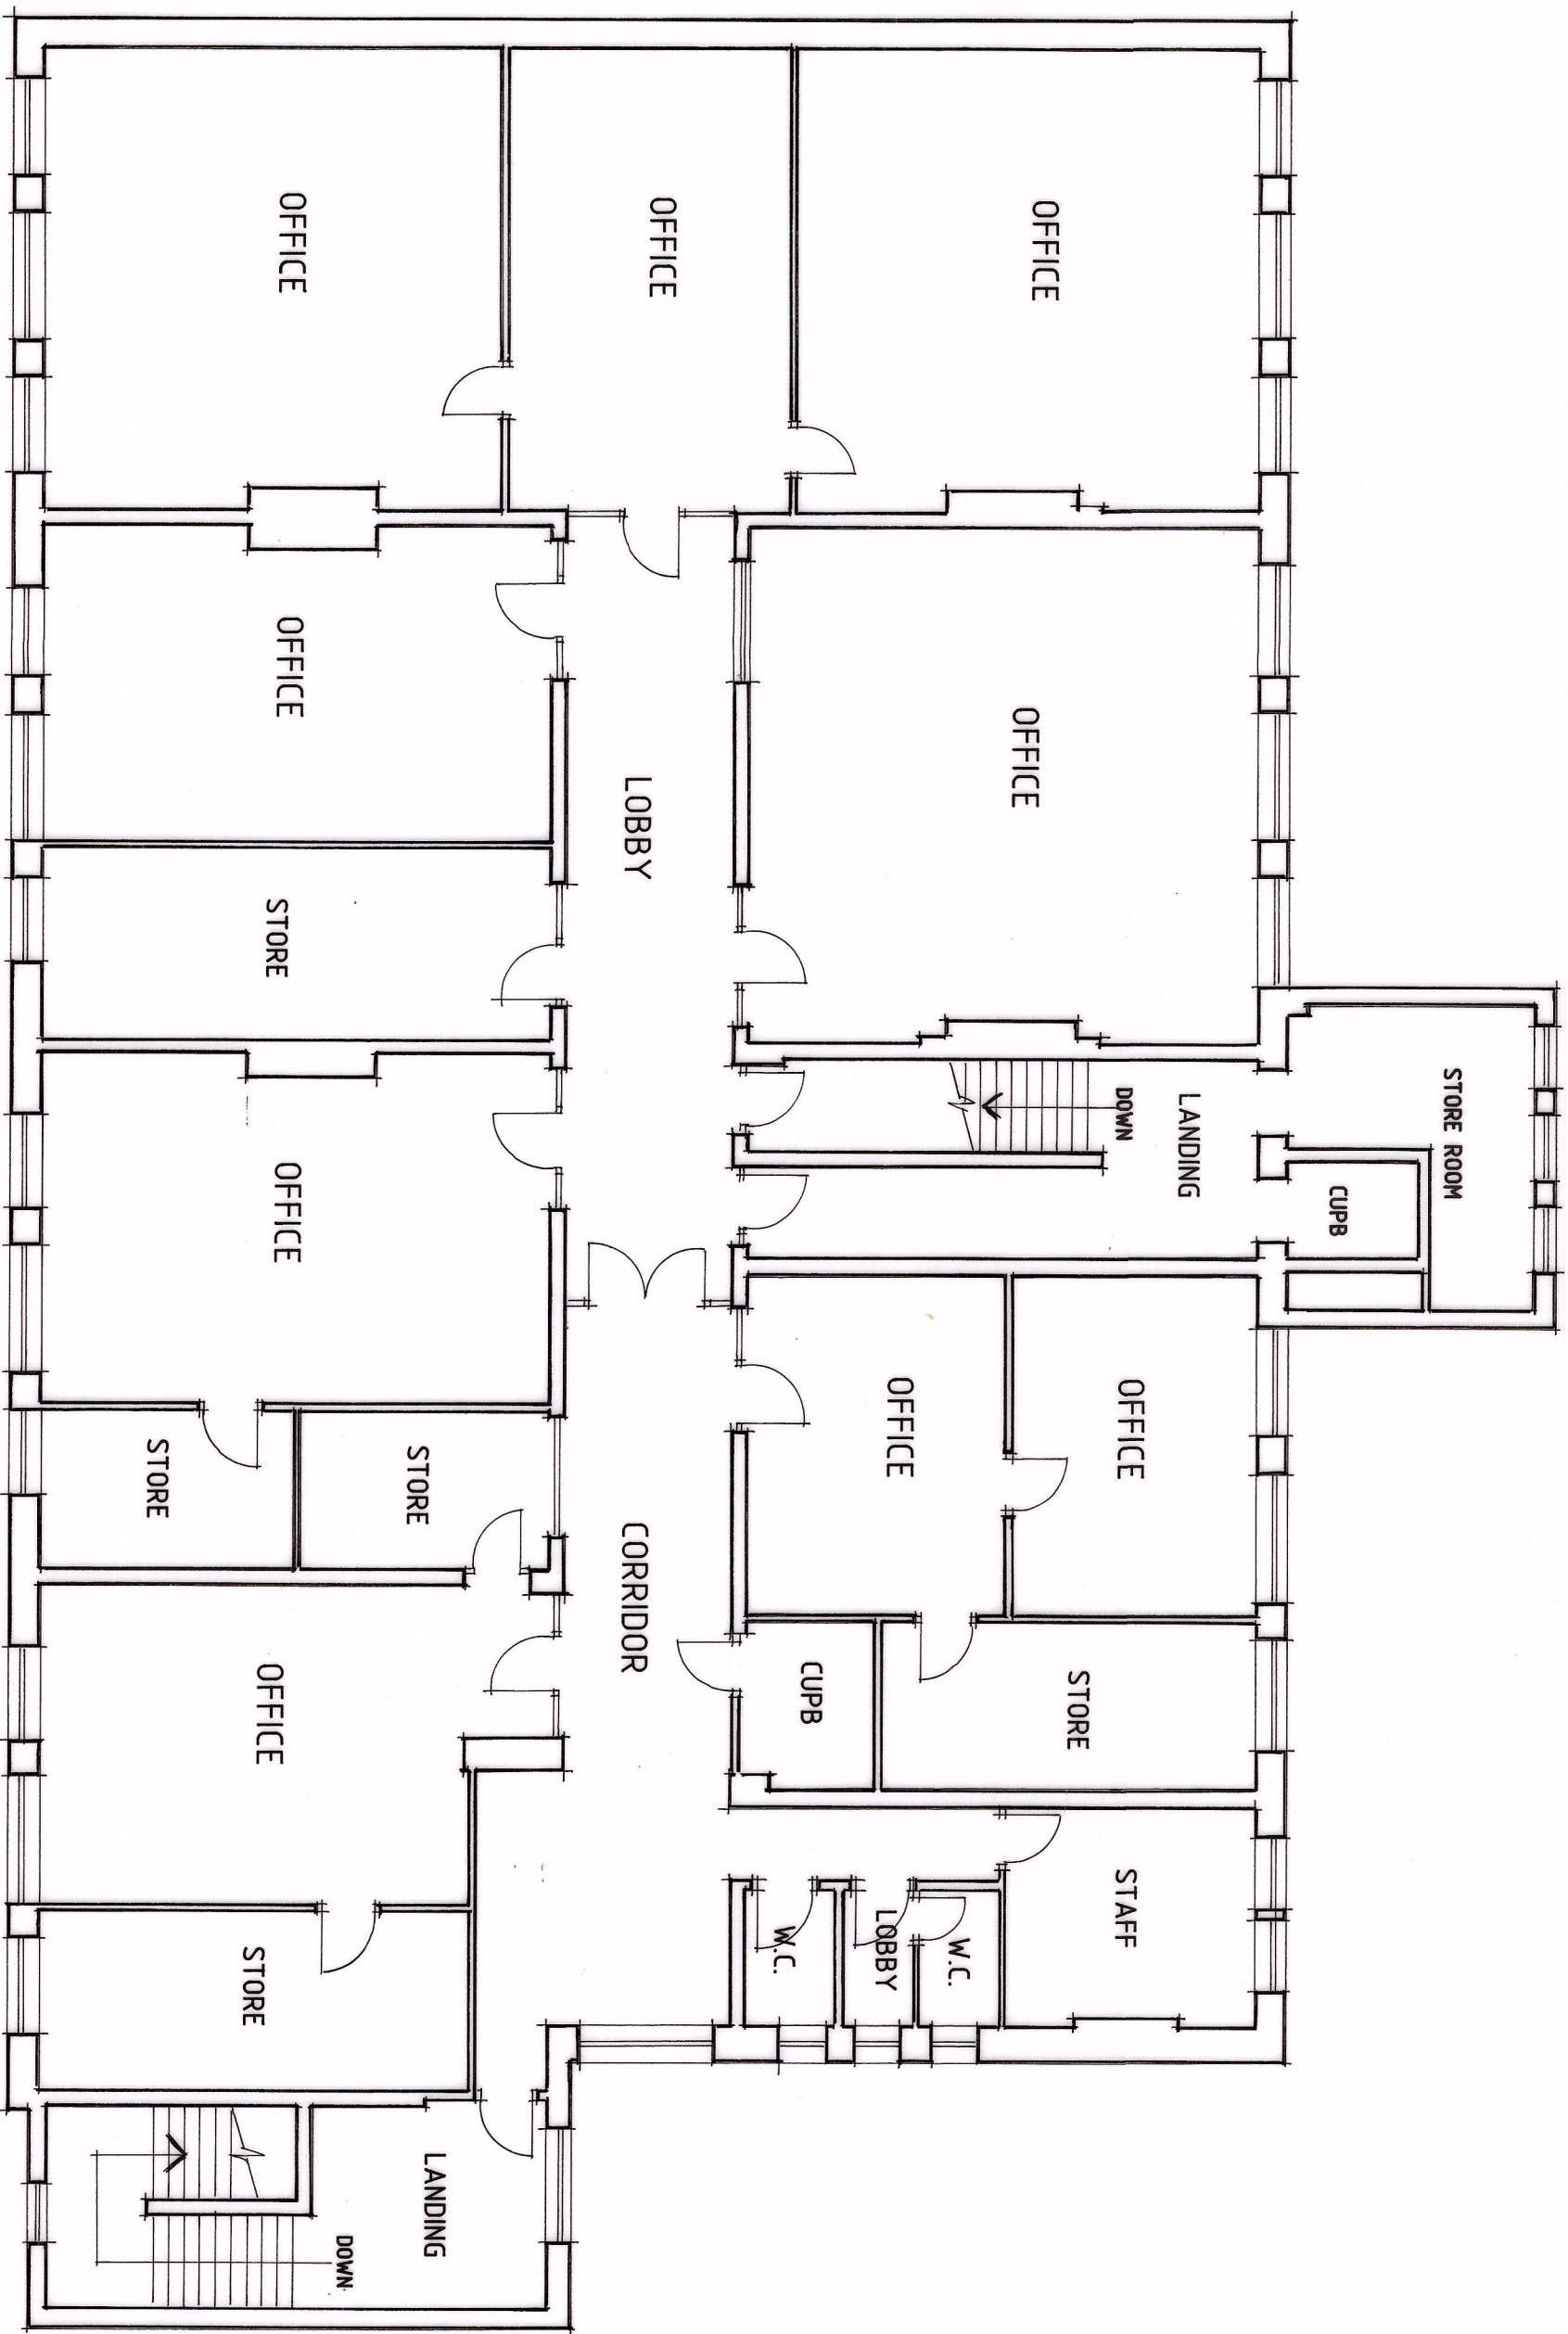

EXISTING FIRST FLOOR PLAN

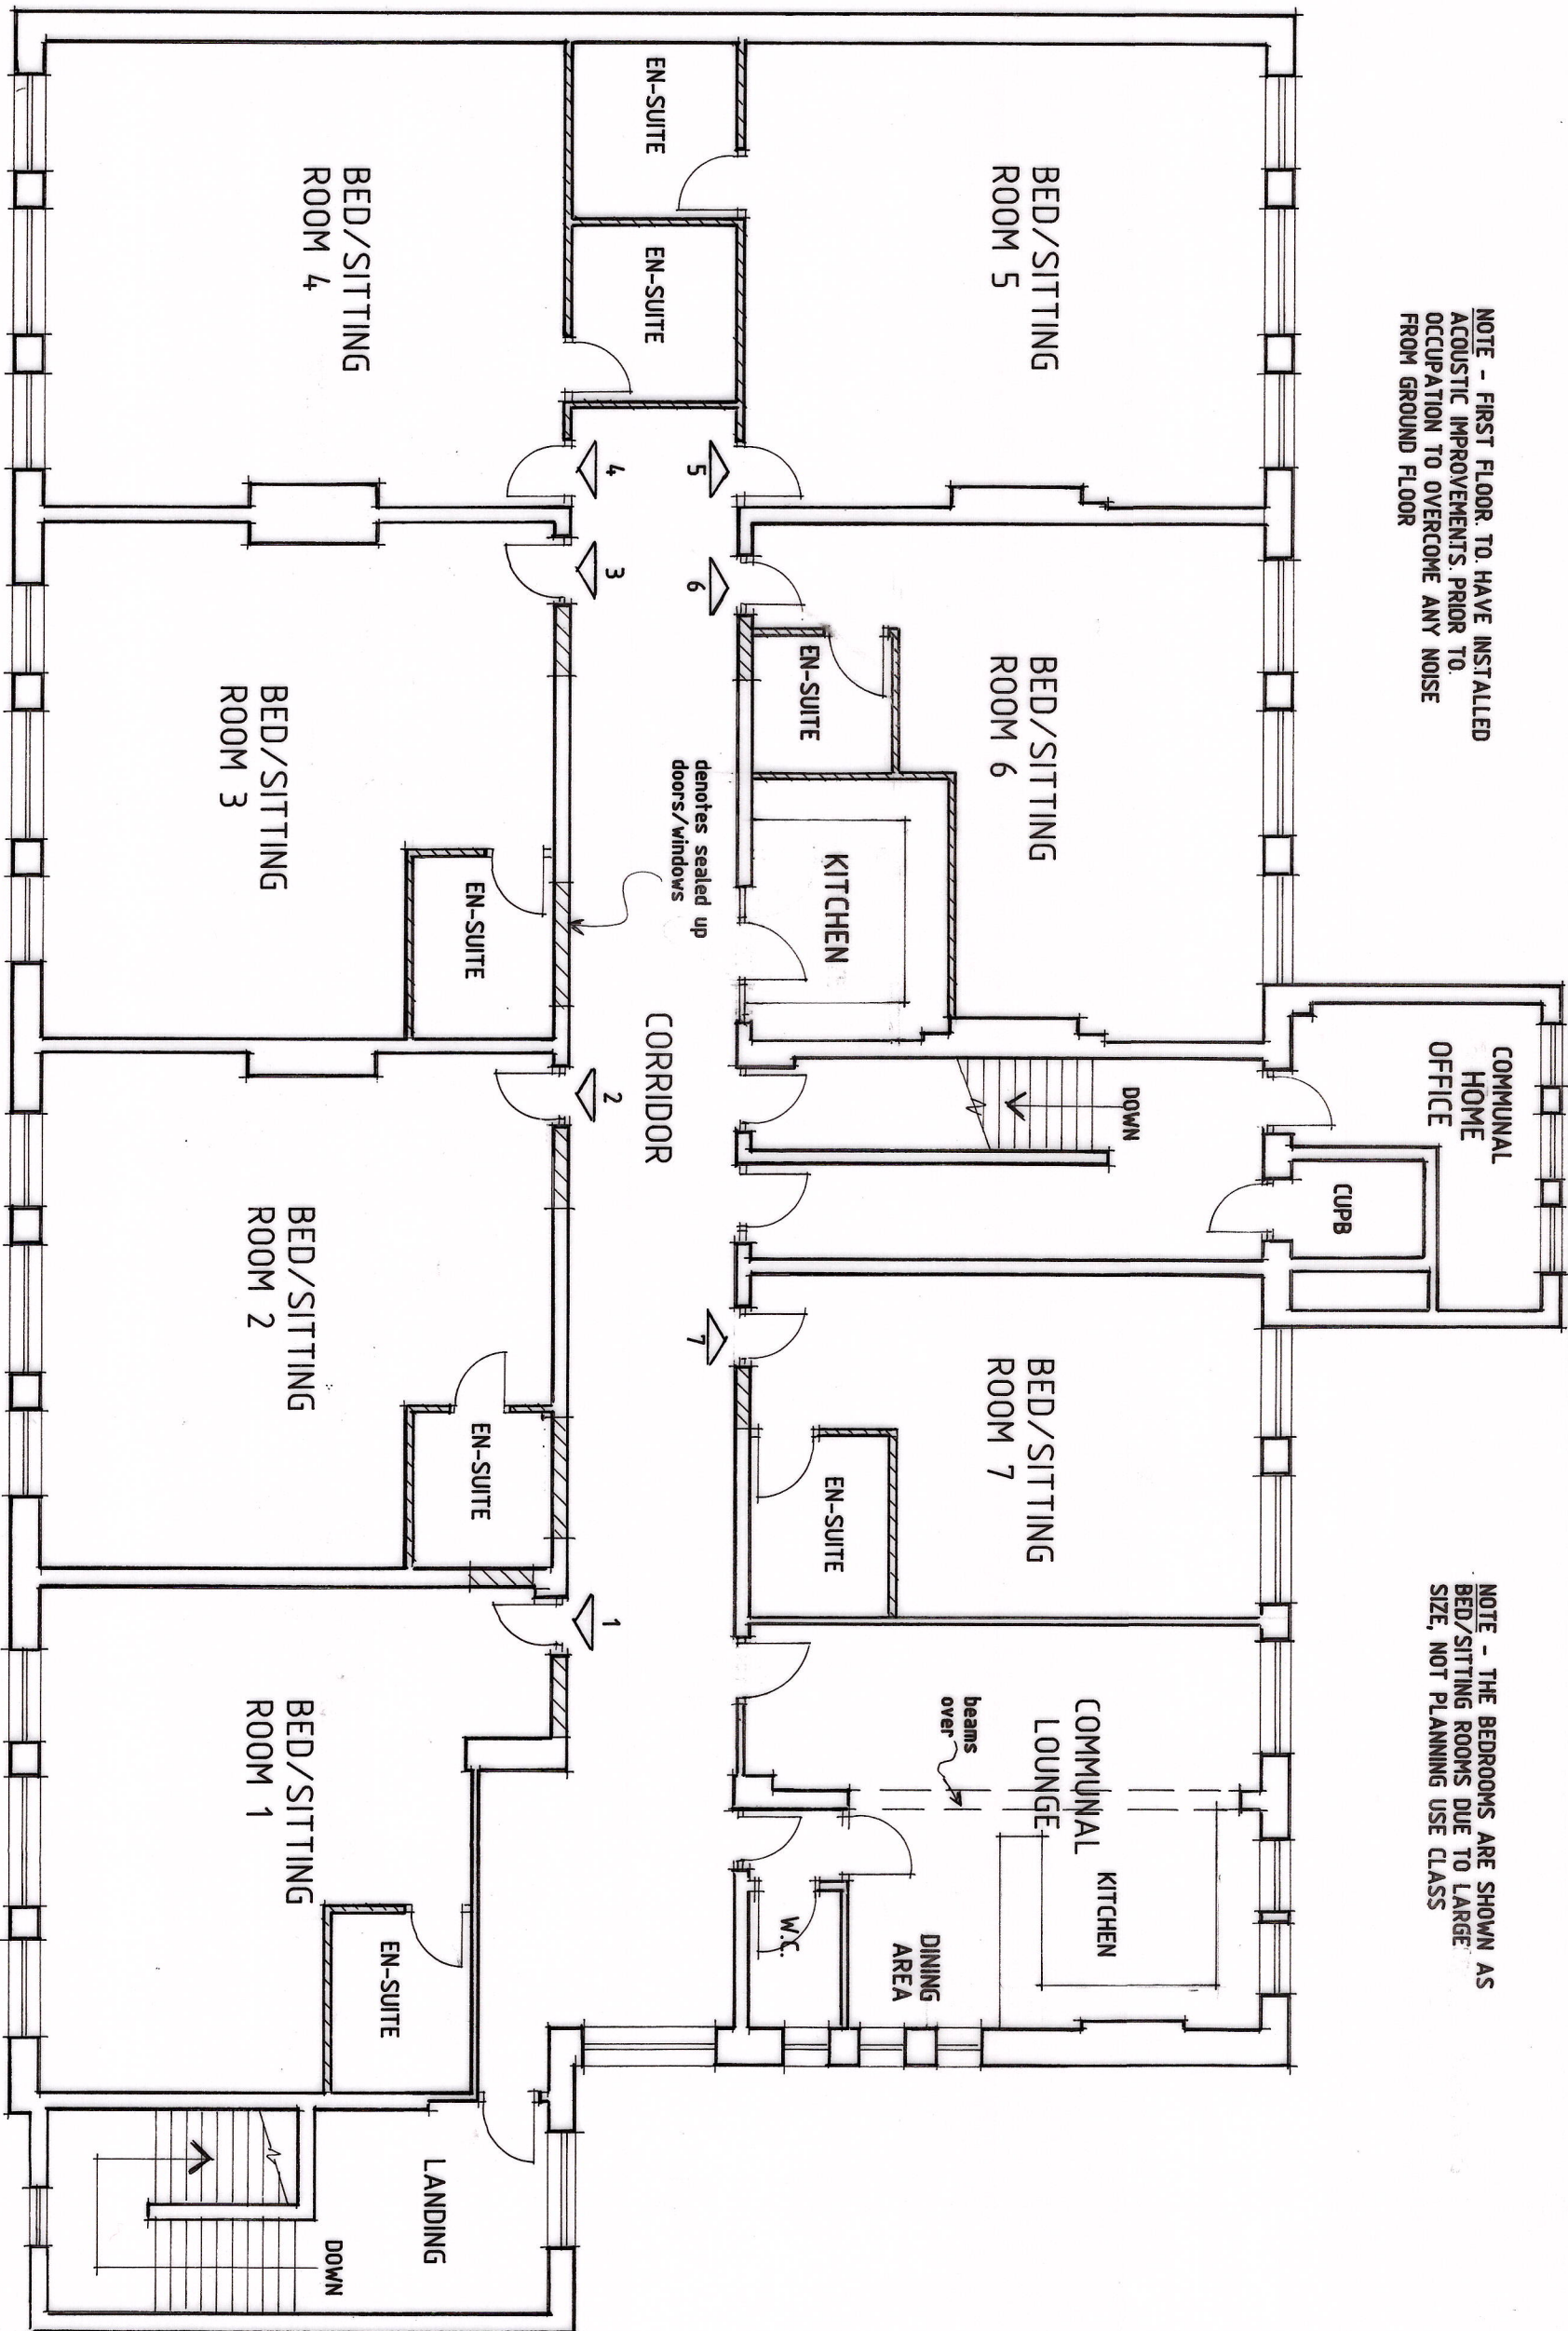

PROPOSED FIRST FLOOR PLAN

 

Revisions		
Ref	Date	Description

K.W. DORRINGTON NEAT HEARE
ARCHITECTURAL ASSOCIATES
Tel:01633857566

CHANGE OF USE TO MIXED USE
AT - TY DERWEN,
CHURCH ROAD, NEWPORT,
SOUTH WALES. NP19 7EJ.

FIRST FLOOR PLANS

date: MAY 2025

scale: 1:100 AT A1

drawing number:
KD1995/2