



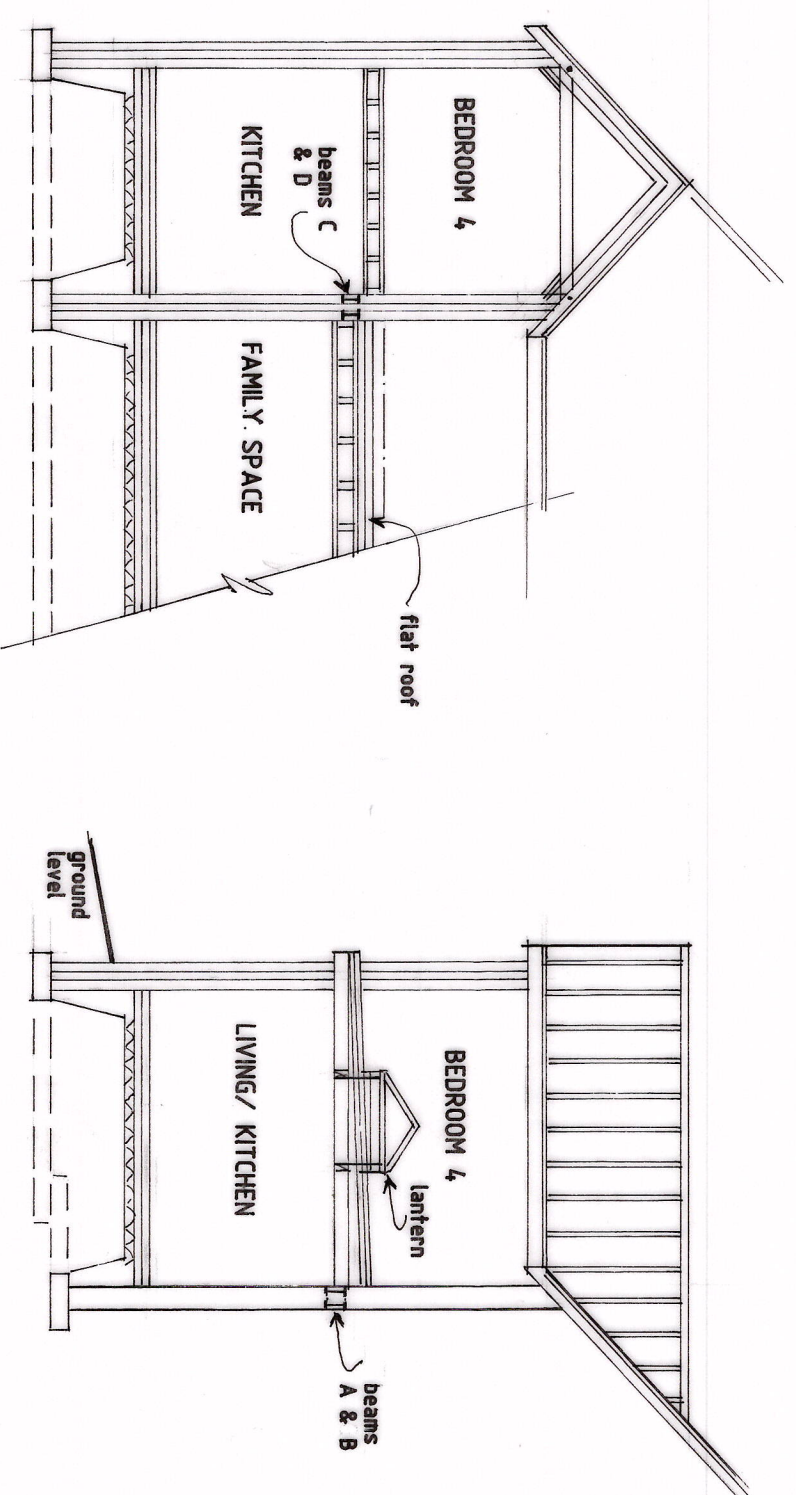


SECTION X-X


SECTION Z-Z

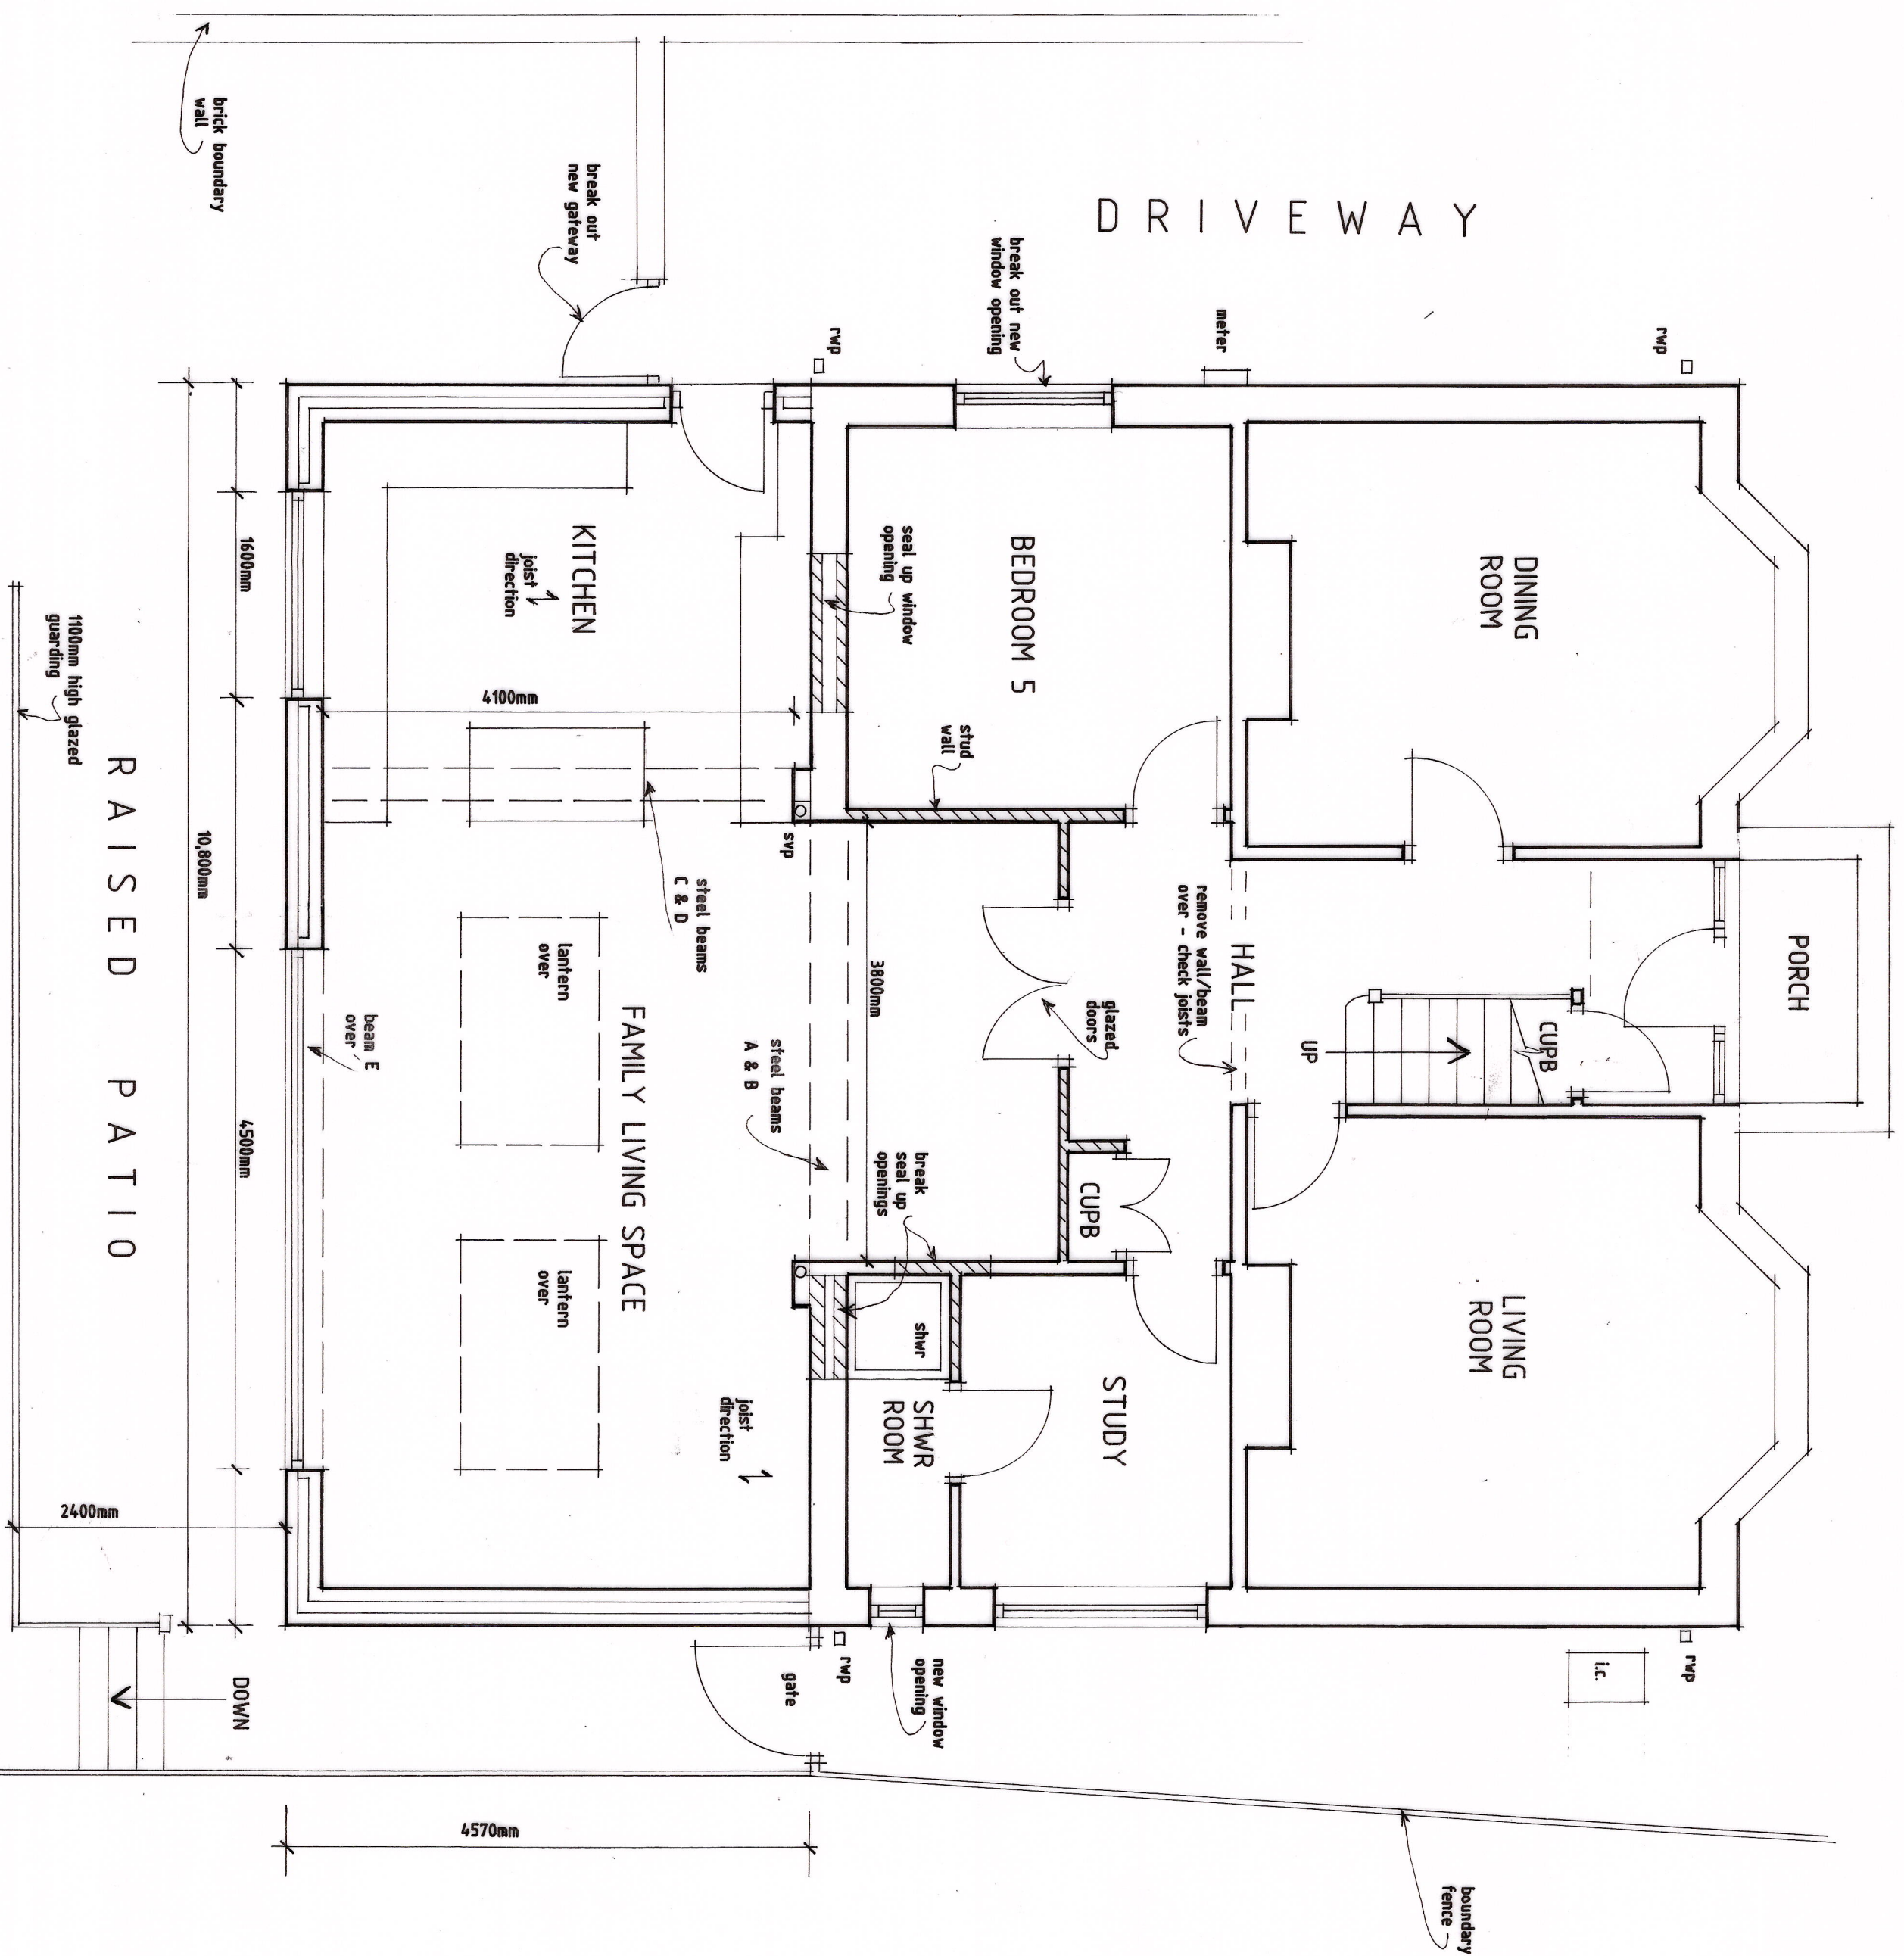


## PROPOSED GROUND FLOOR PLAN

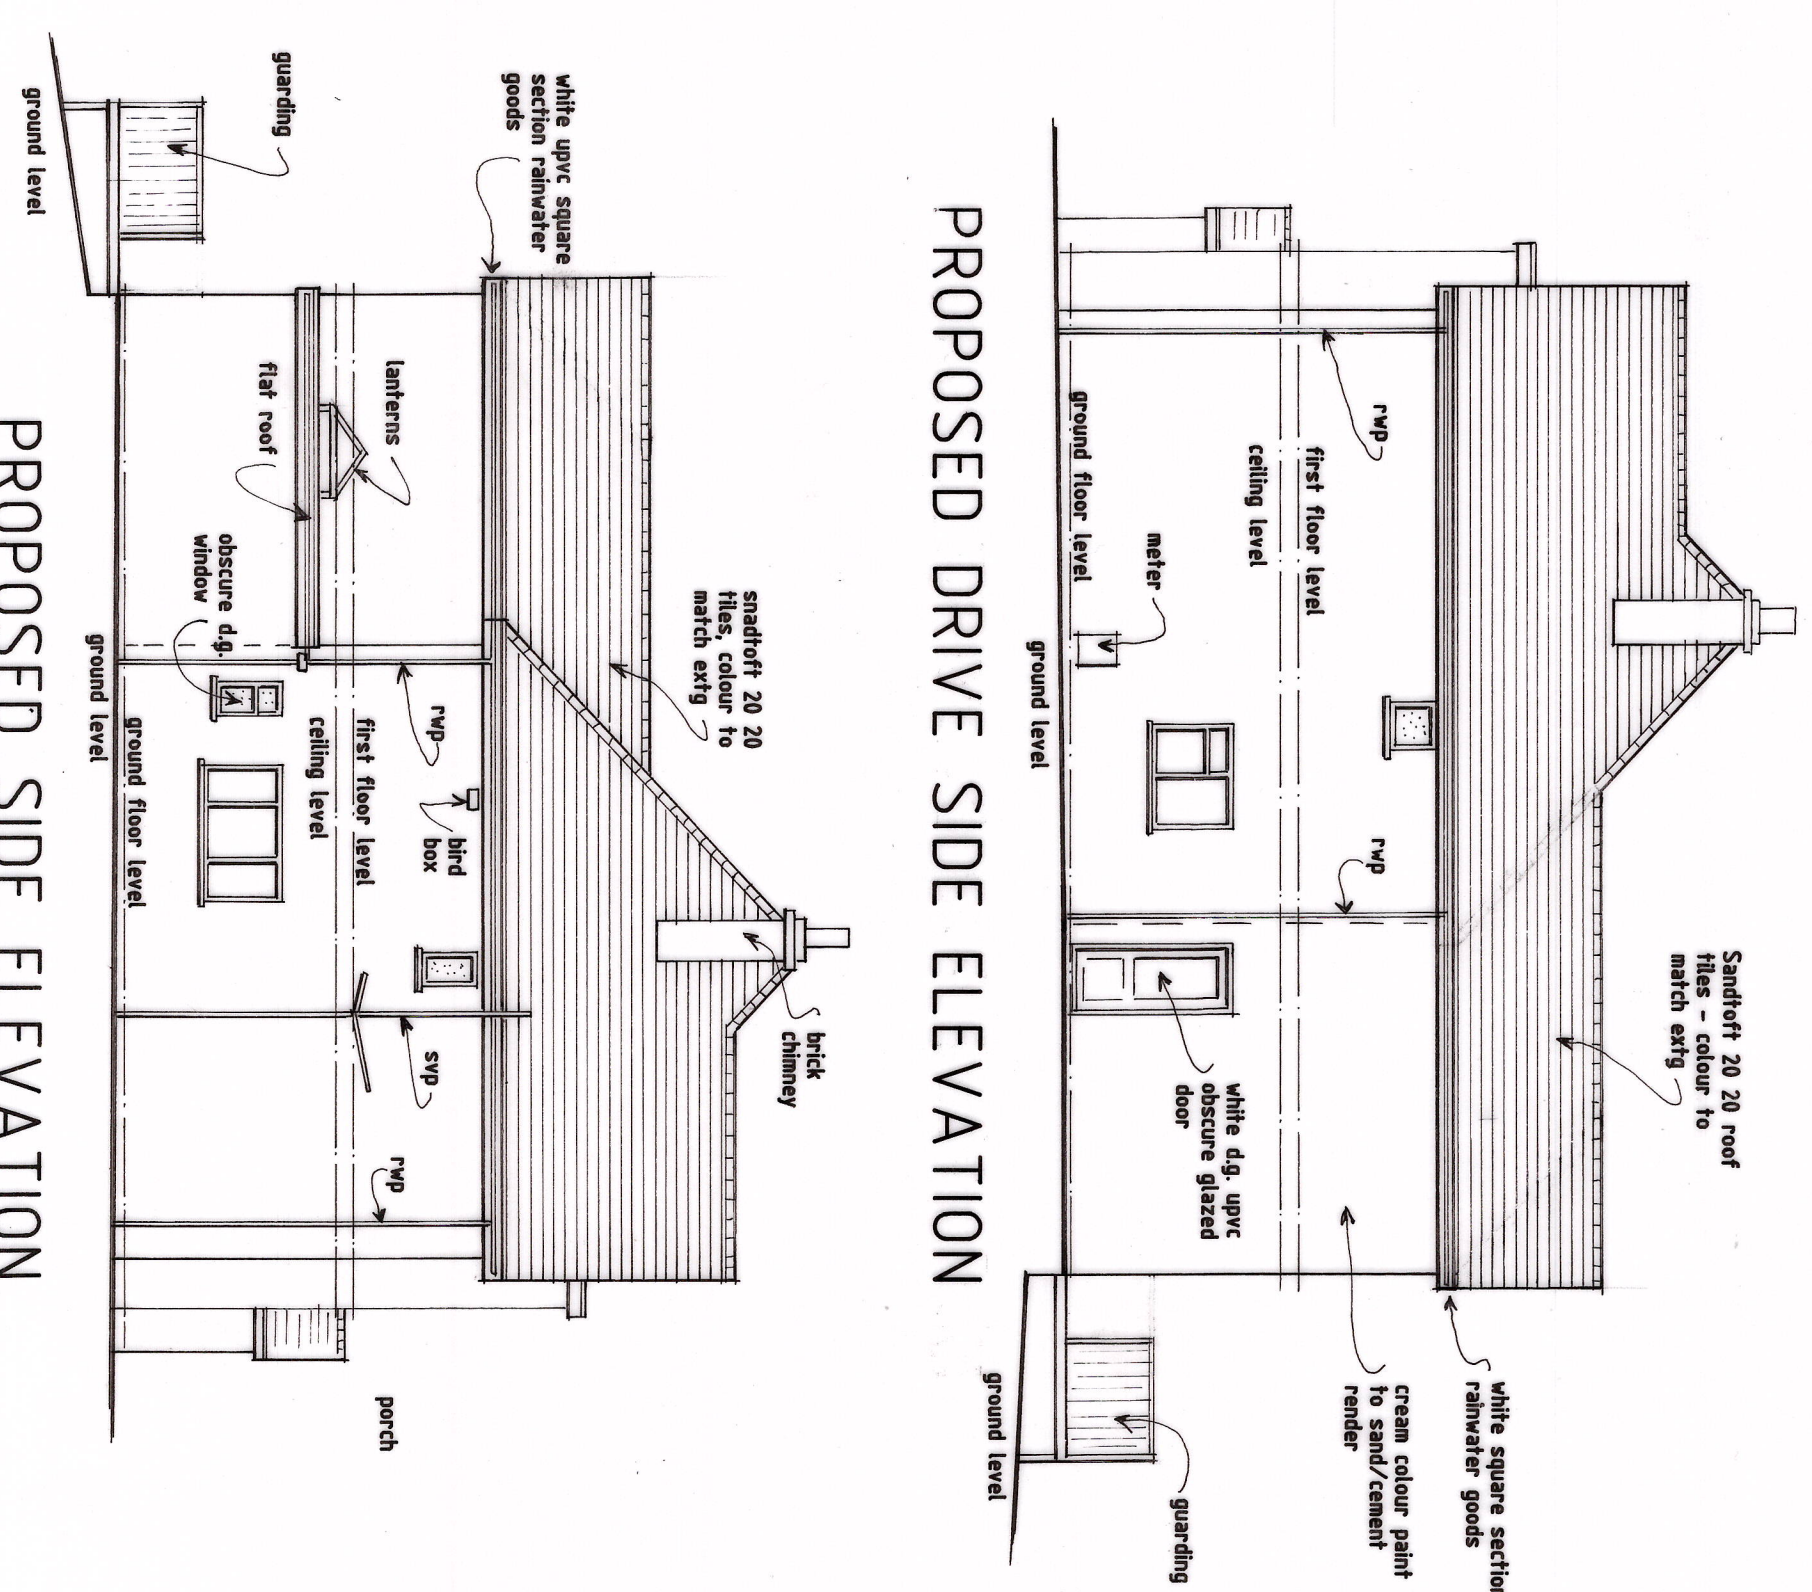


PROPOSED DRIVE SIDE ELEVATION

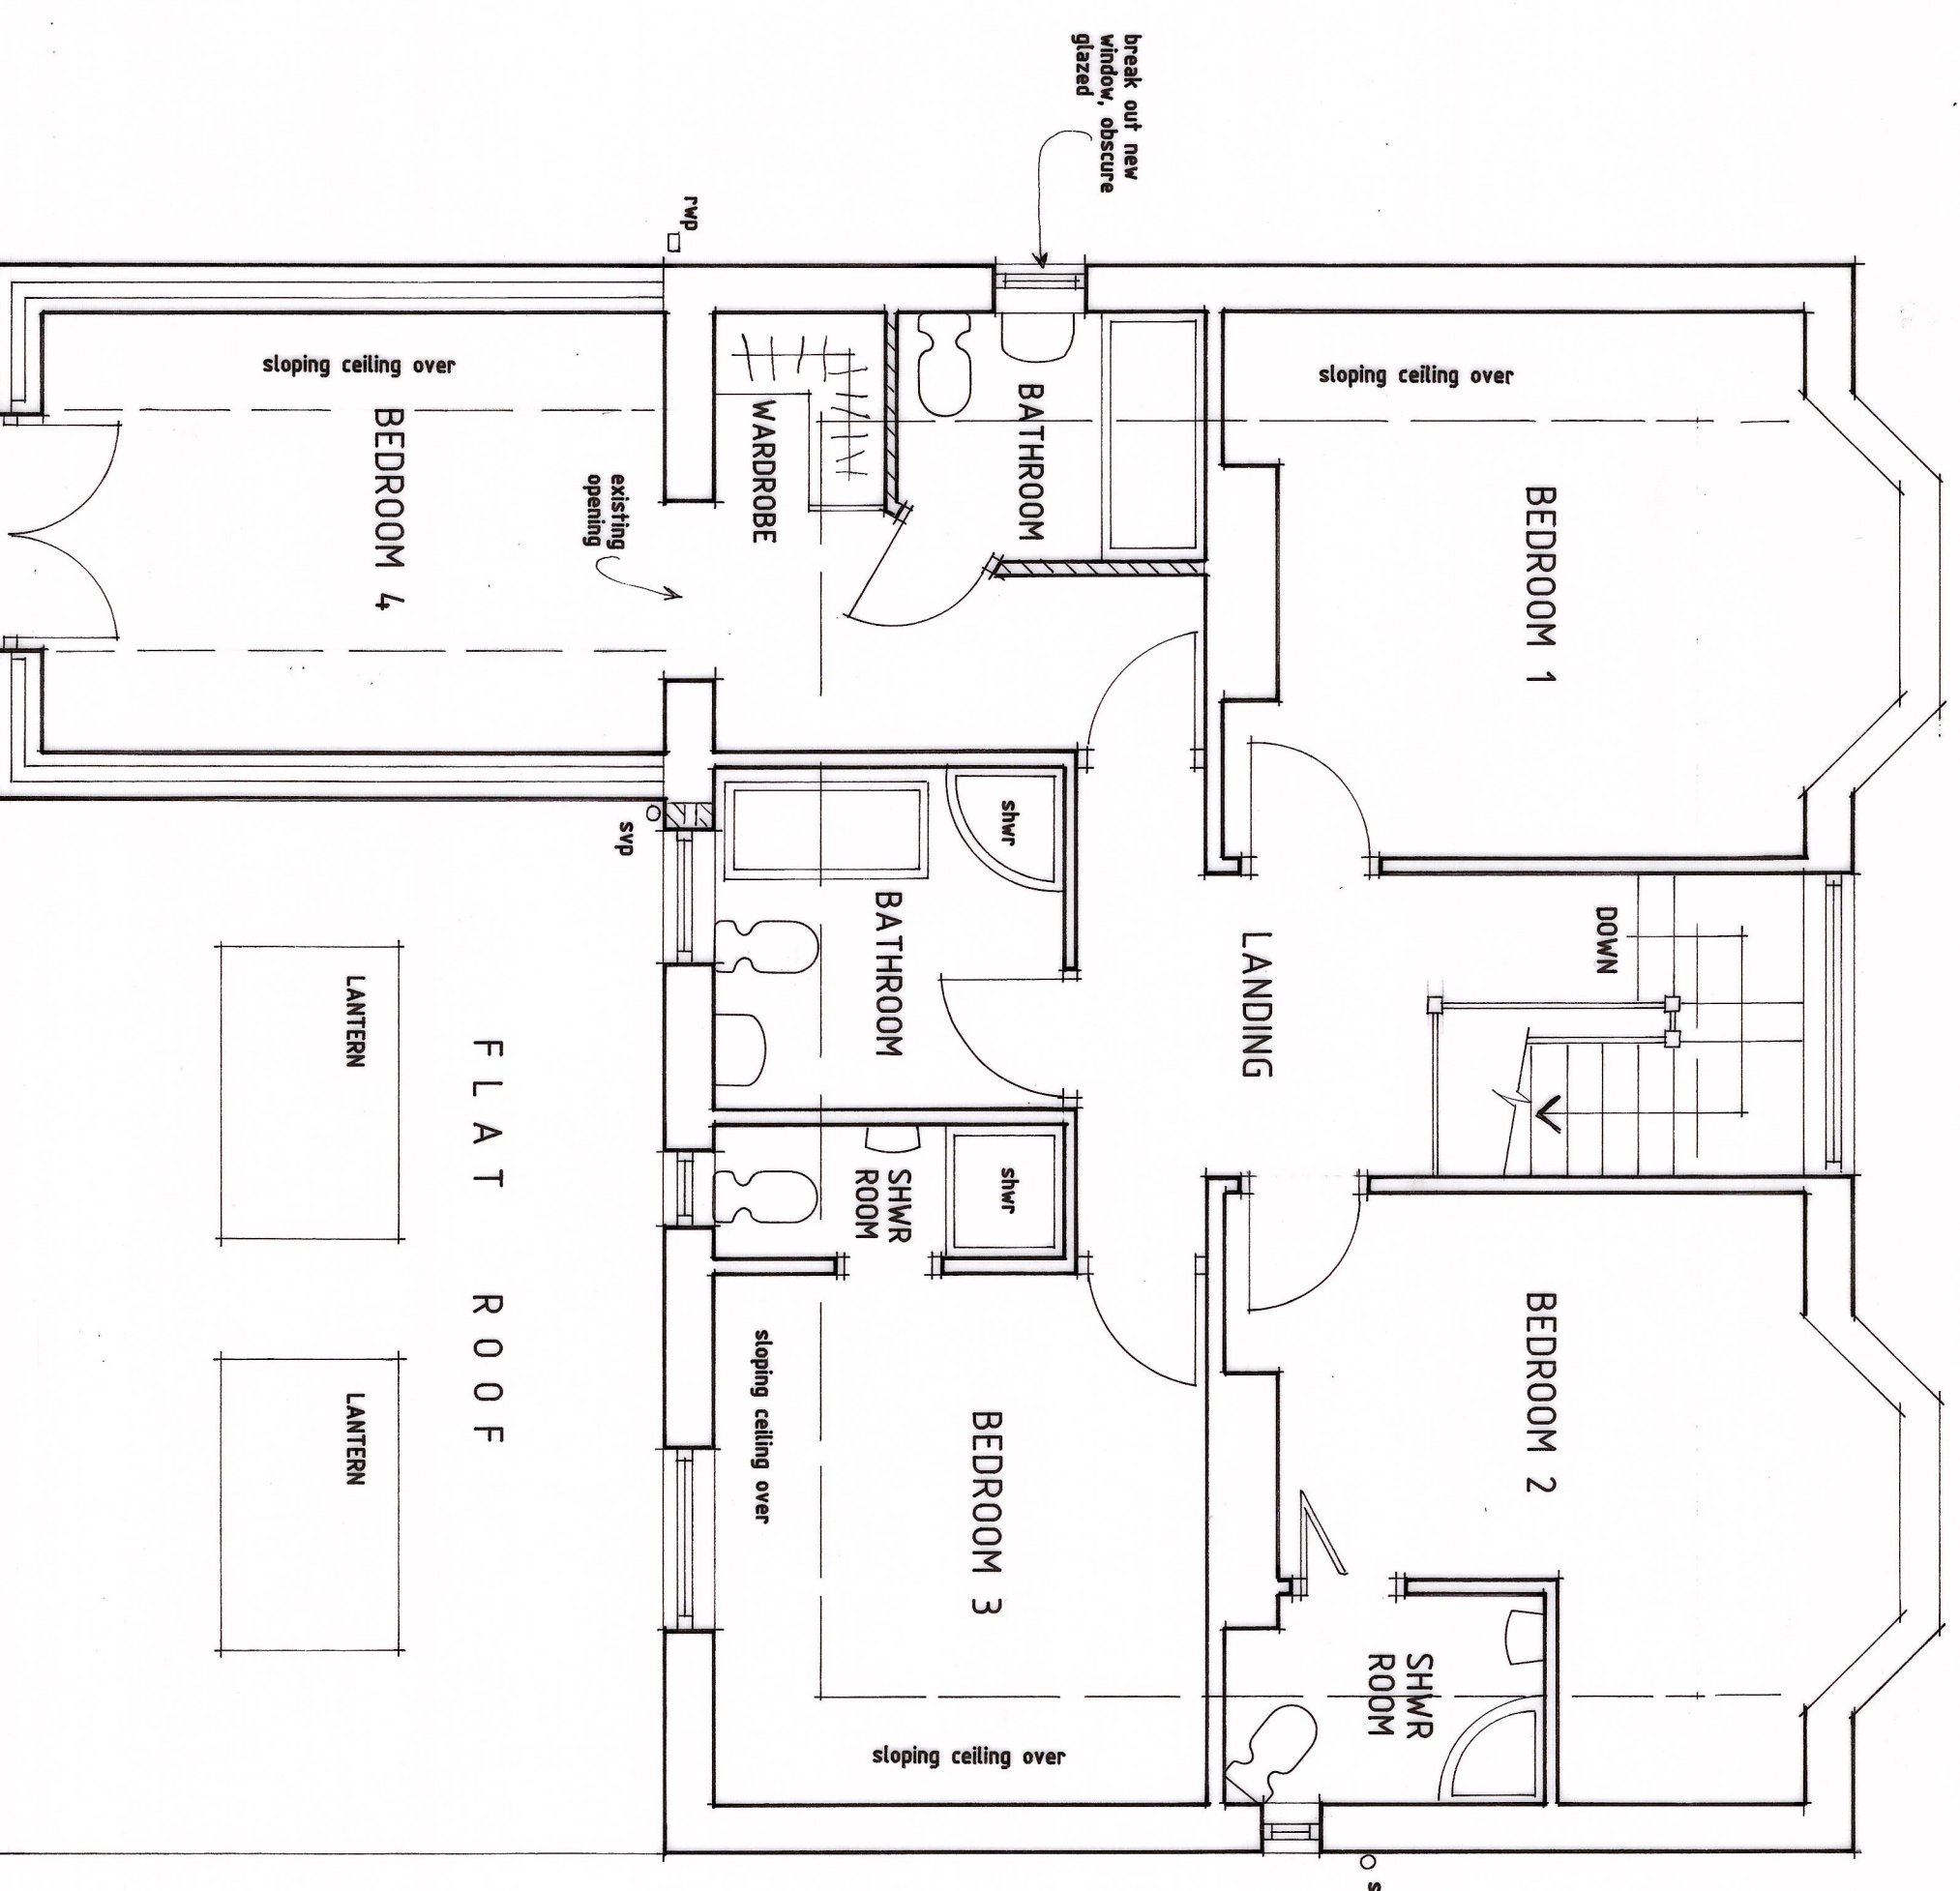

## PROPOSED FIRST FLOOR PLAN

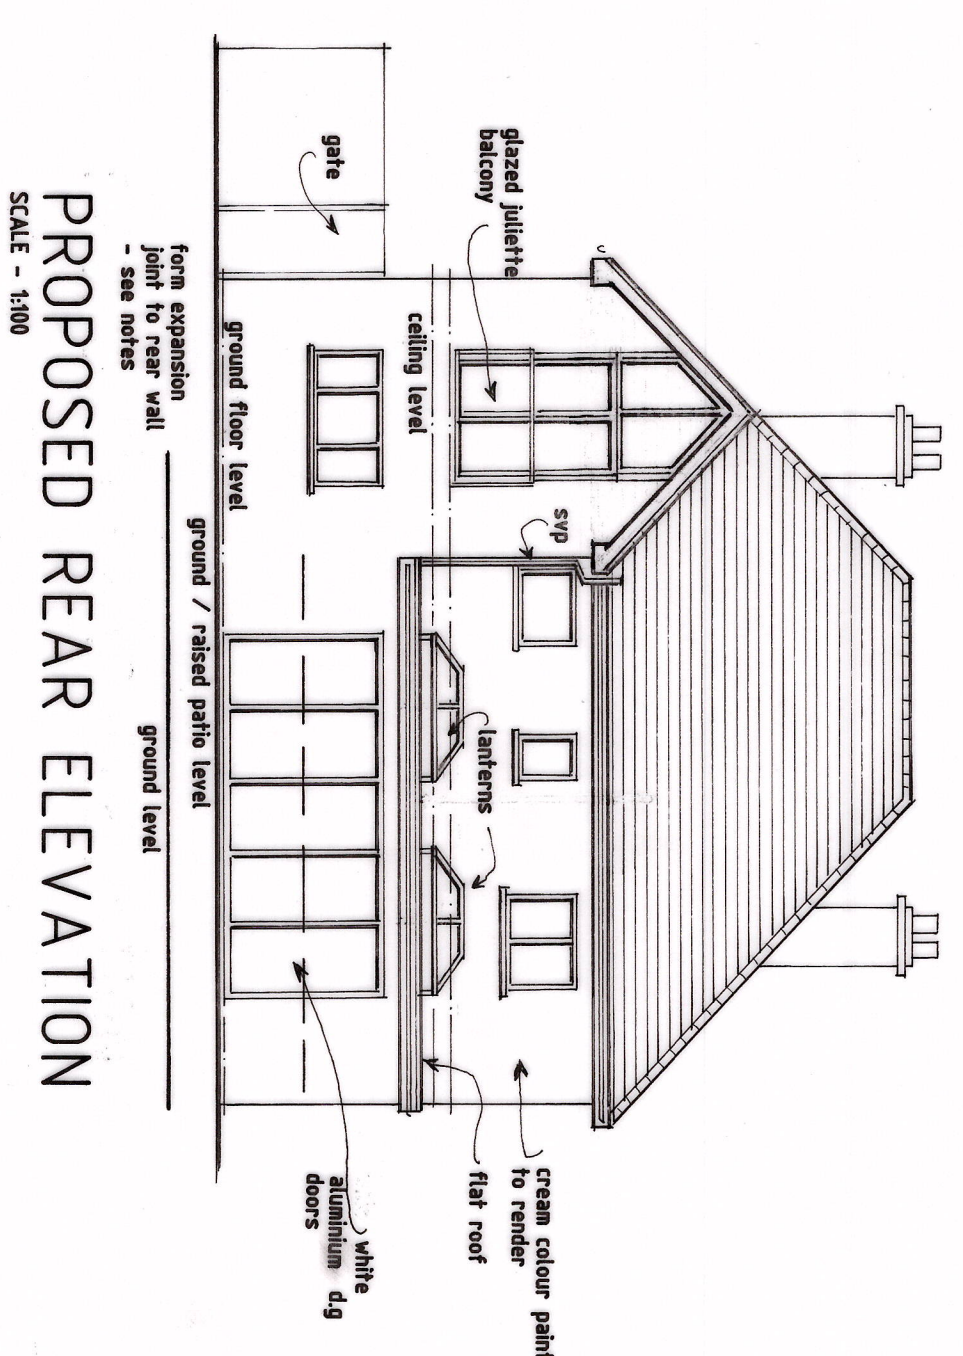

PROPOSED REAR ELEVATION

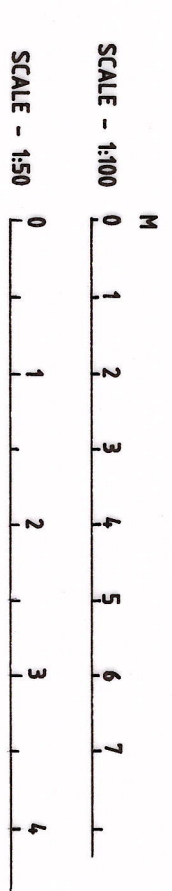

| Revisions |       |                          |
|-----------|-------|--------------------------|
| Ref       | Date  | Description              |
| A         | 03/26 | FIRST FLOOR ROOF AMENDED |

K.W. DORRINGTON MCAT MCABE  
ARCHITECTURAL ASSOCIATES  
Tel:(01633) 857566

PROPOSED TWO/SINGLE STOREY  
EXTENSION TO REAR OF -  
241, CHRISTCHURCH ROAD, NEWPORT,  
SOUTH WALES. NP19 8BE.

PROPOSED

date: NOVEMBER 2025

**Scale: 1:50-PLANS & 1:100-ELEVATIONS AT A1**

drawing number:

KD2046/1<sub>A</sub>