


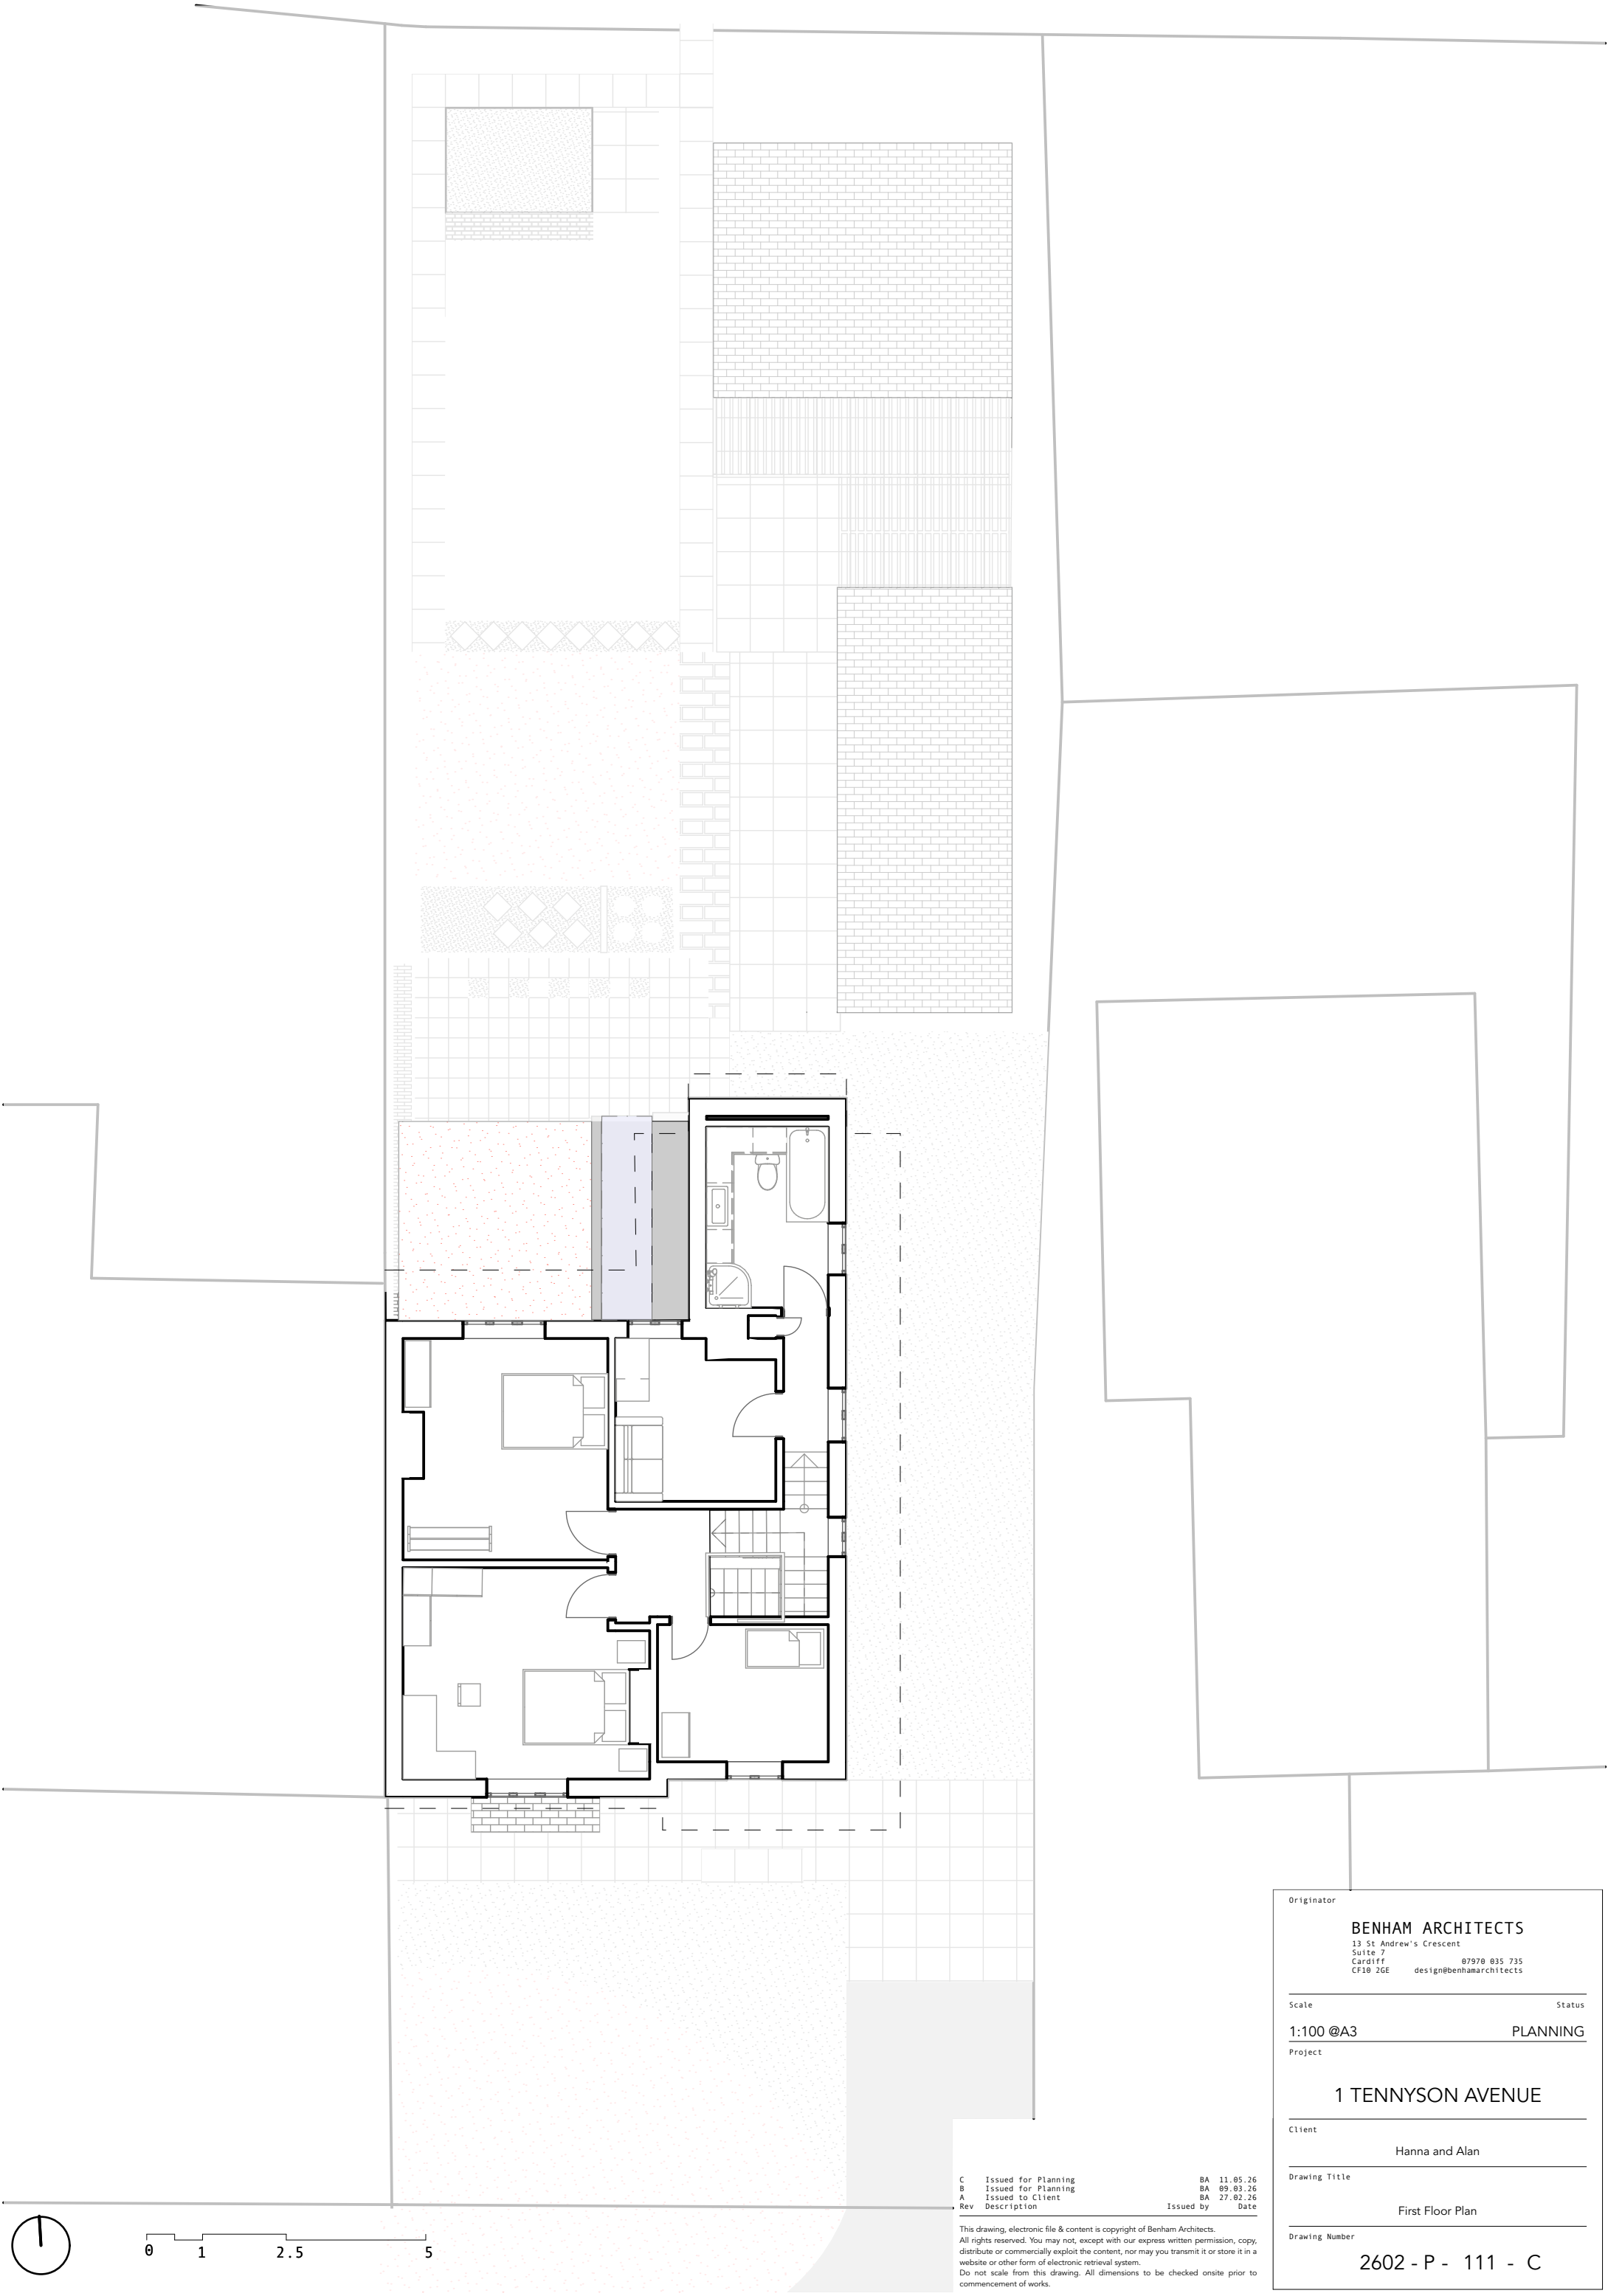

C	Issued for Planning	BA	11.05.26
B	Issued for Planning	BA	09.03.26
A	Issued to Client	BA	27.02.26
Rev	Description	Issued by	Date

This drawing, electronic file & content is copyright of Benham Architects.
All rights reserved. You may not, except with our express written permission, copy, distribute or commercially exploit the content, nor may you transmit it or store it in a website or other form of electronic retrieval system.
Do not scale from this drawing. All dimensions to be checked onsite prior to commencement of works.

Originator
BENHAM ARCHITECTS
13 St Andrew's Crescent
Suite 7
Cardiff
CF10 2GE
07970 035 735
design@benhamarchitects

Scale
1:100 @A3
Project
1 TENNYSON AVENUE

Client
Hanna and Alan

Drawing Title
First Floor Plan

Drawing Number
2602 - P - 111 - C