



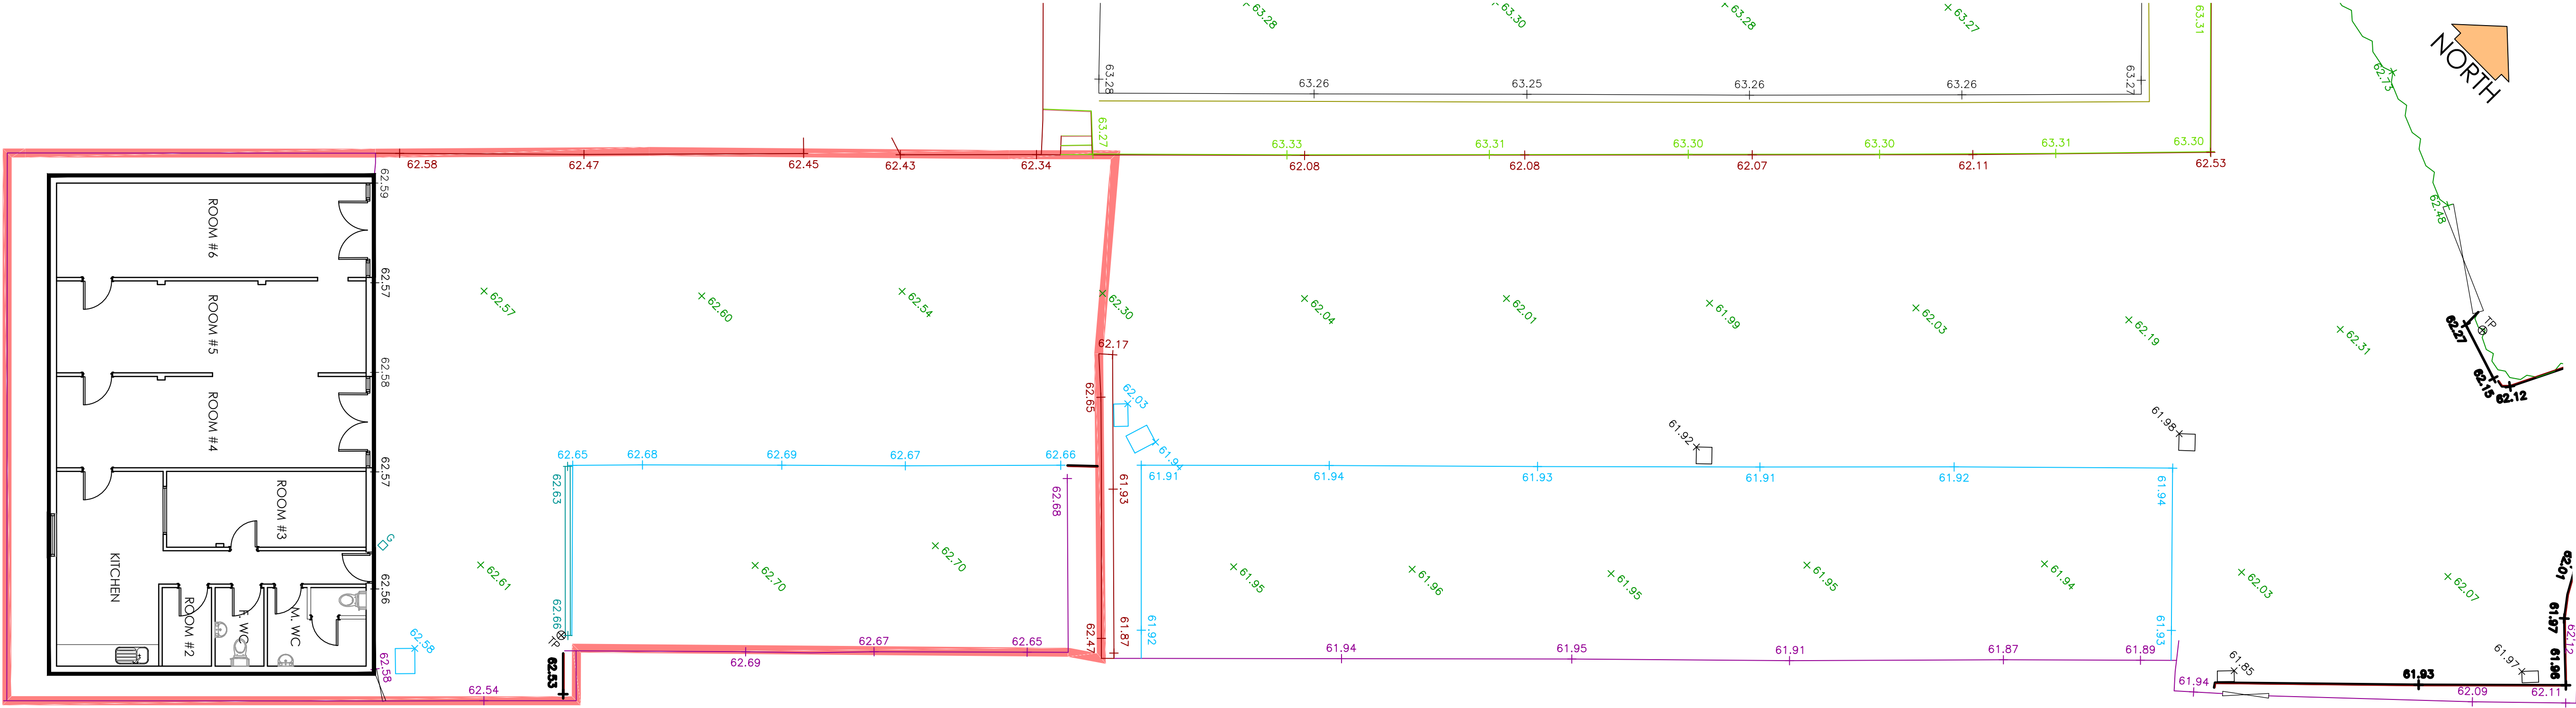


PROPOSED SITE LAYOUT
Scale 1:100

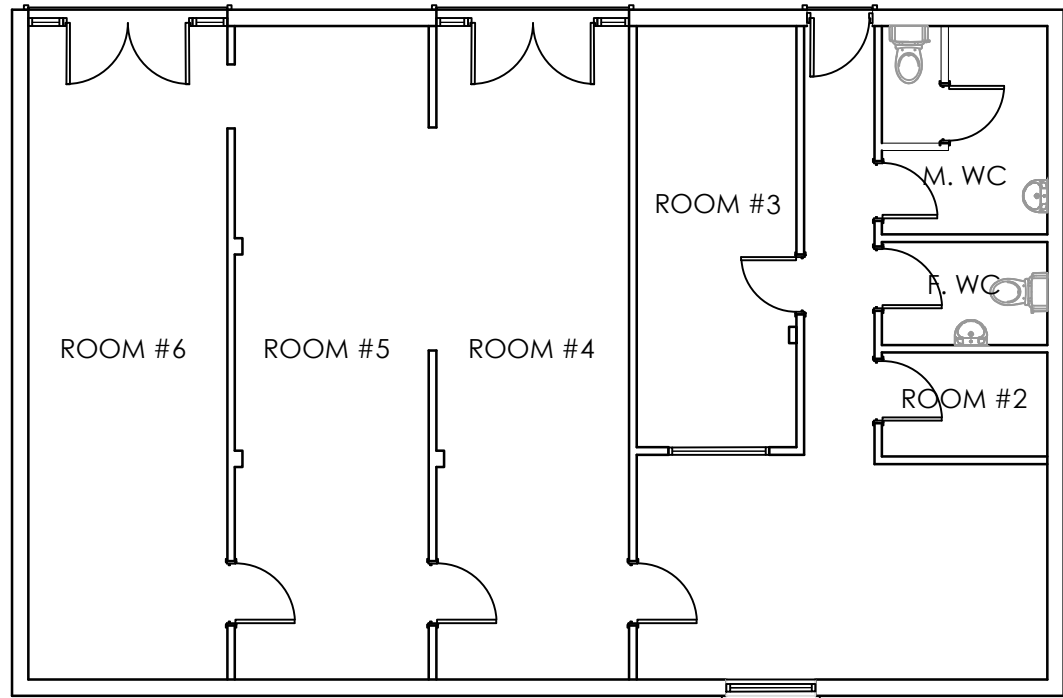


FLOOR PLAN - PROPSOED

PROPOSED PLANS - Garage
Scale 1:100

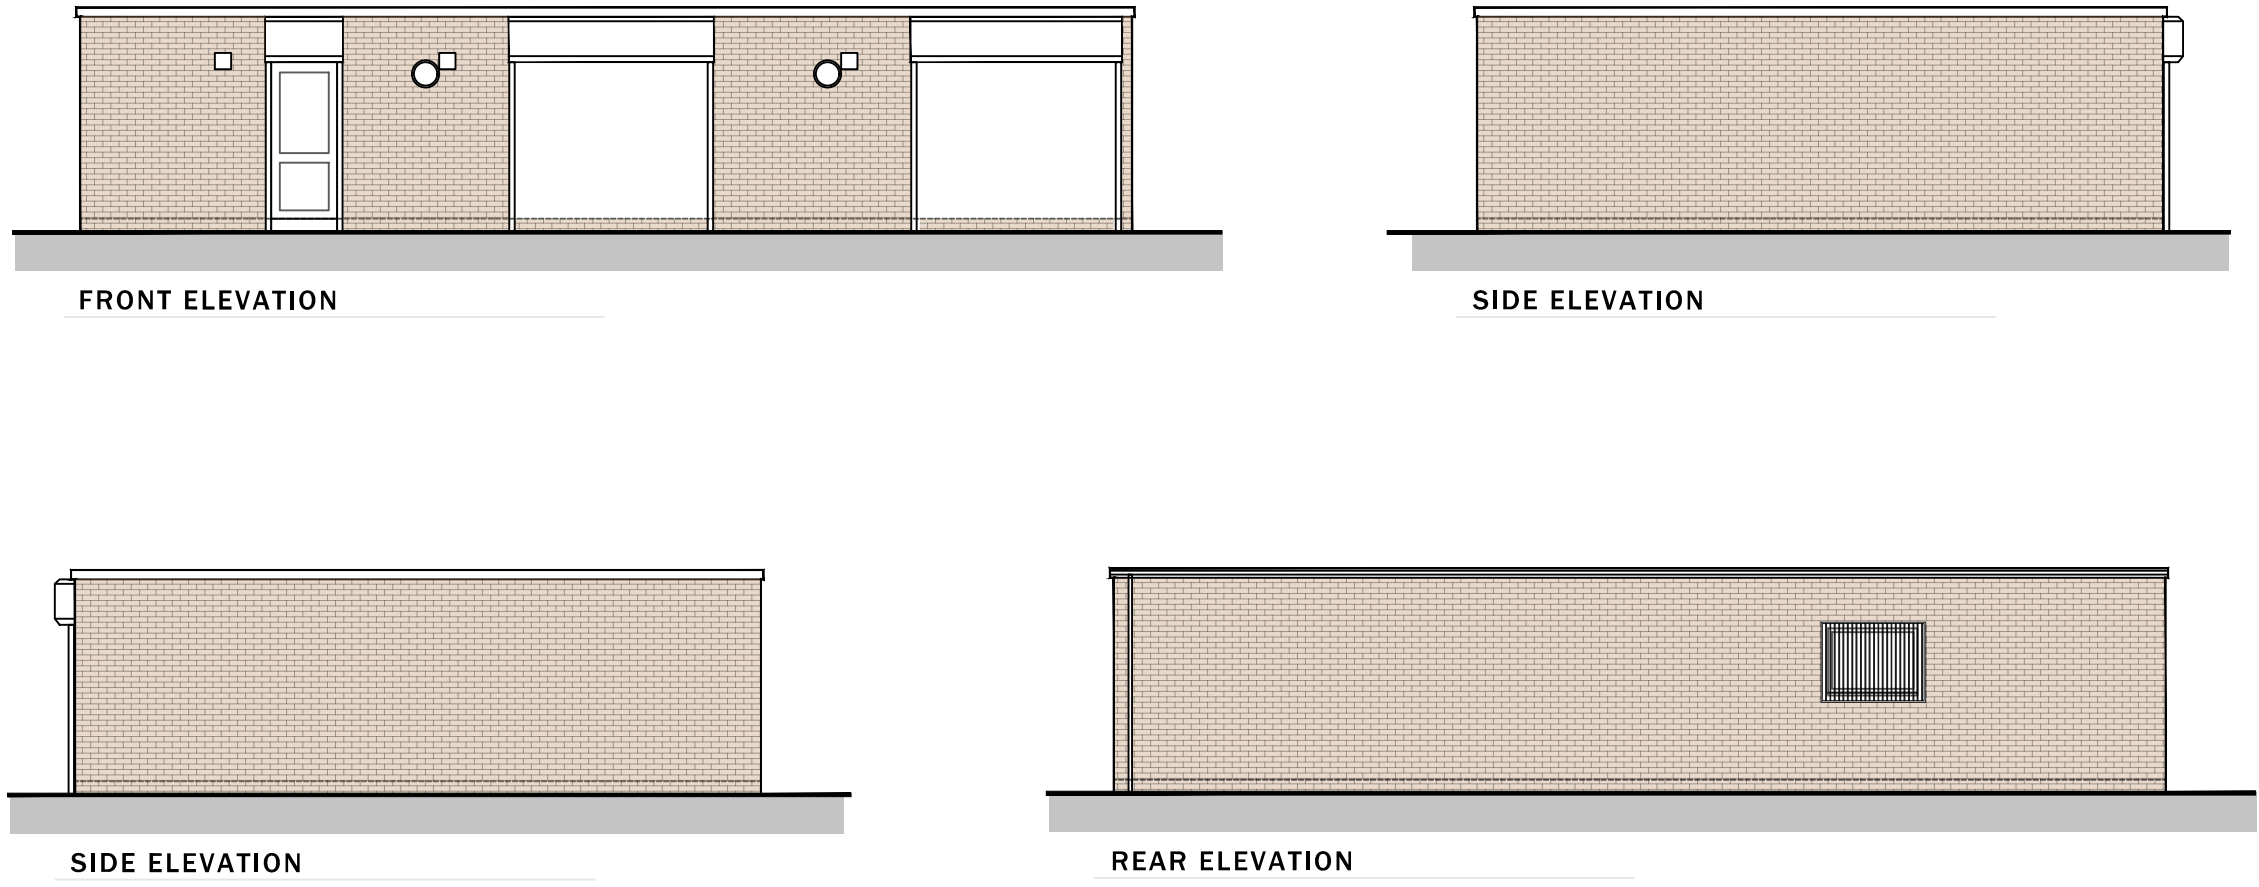

PROPOSED ELEVATIONS - Garage
Scale 1:100

 

SCALE 1:100

Revisions

Client	Drawing No	Scale	Revision
Hedynn HA	LT2508.04.01	1:100 @ A1	
Job Title	Drawing Title	Date	Checked
Menshed, Gaer Garages	Existing Works	Sept 25	KWL

Drawing Purpose
PLANNING