




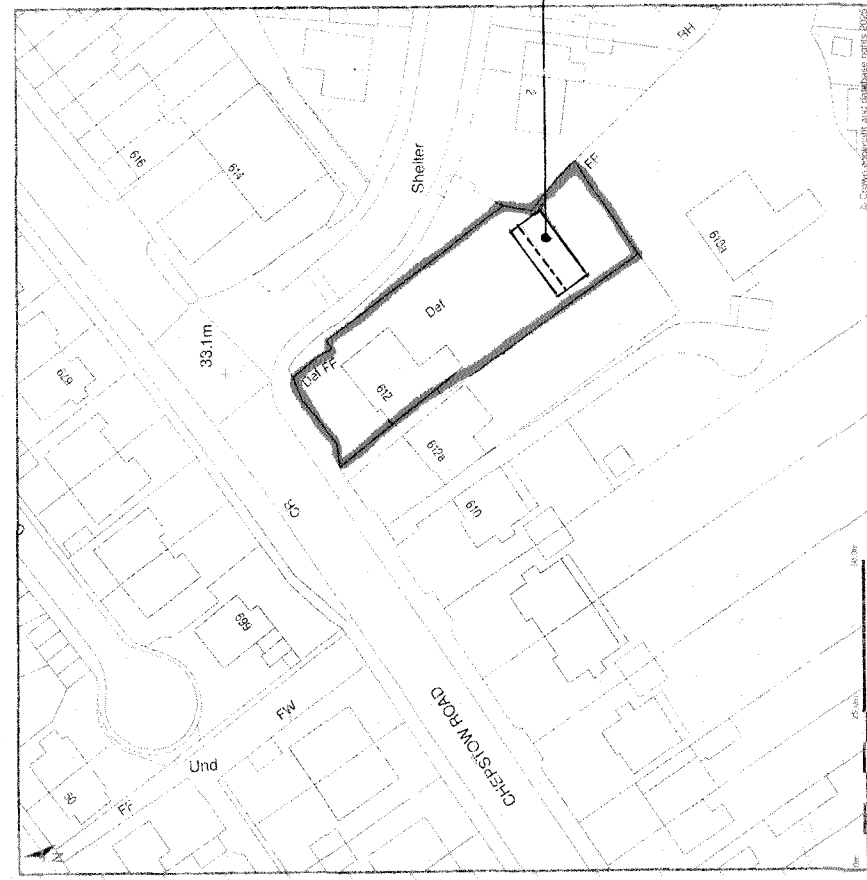

Site location plan
SCALE 1:1250

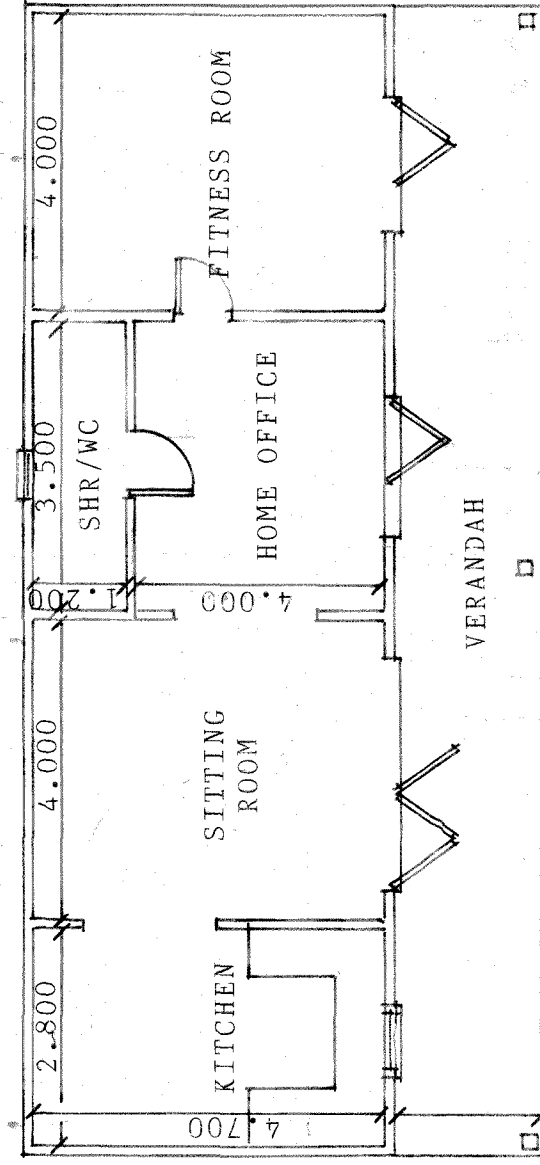


Proposed floor layout
SCALE 1:100

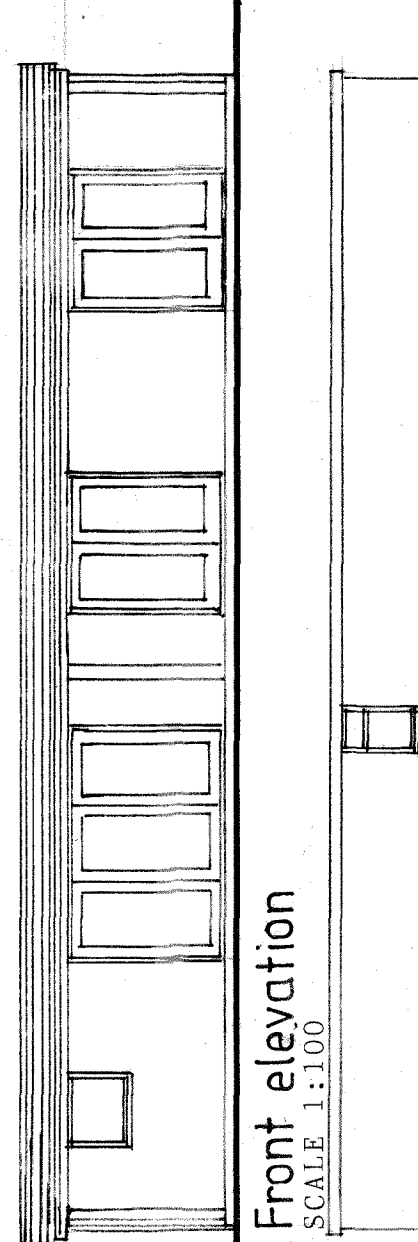

Front elevation
SCALE 1:100

Rear elevation

SCHEDULE OF FINISHES ETC.
ROOF
Dark grey GRP waterproof covering
WALLS
Treated cedar cladding
WINDOWS/DOORS
Dark grey uPVC
VERANDAH
Treated timber decking

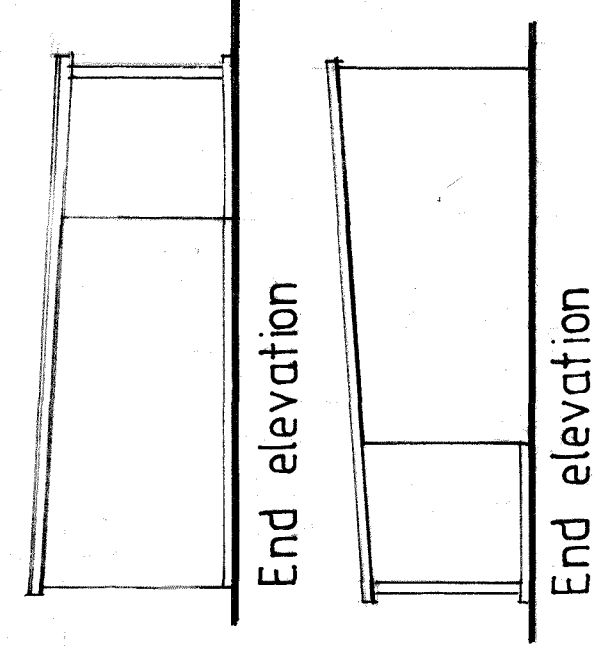

End elevation

End elevation

Specification for building works
Numbered notes indicated thus 3 refer to sections in the Specification for Building Works that is to be read in conjunction with the working drawings.

Proposal

Detached summerhouse

Address

612 Chepstow Road

Newport

Classification

Proposed floor layout, elevations and block plan

Drawing number

1612(08)25