



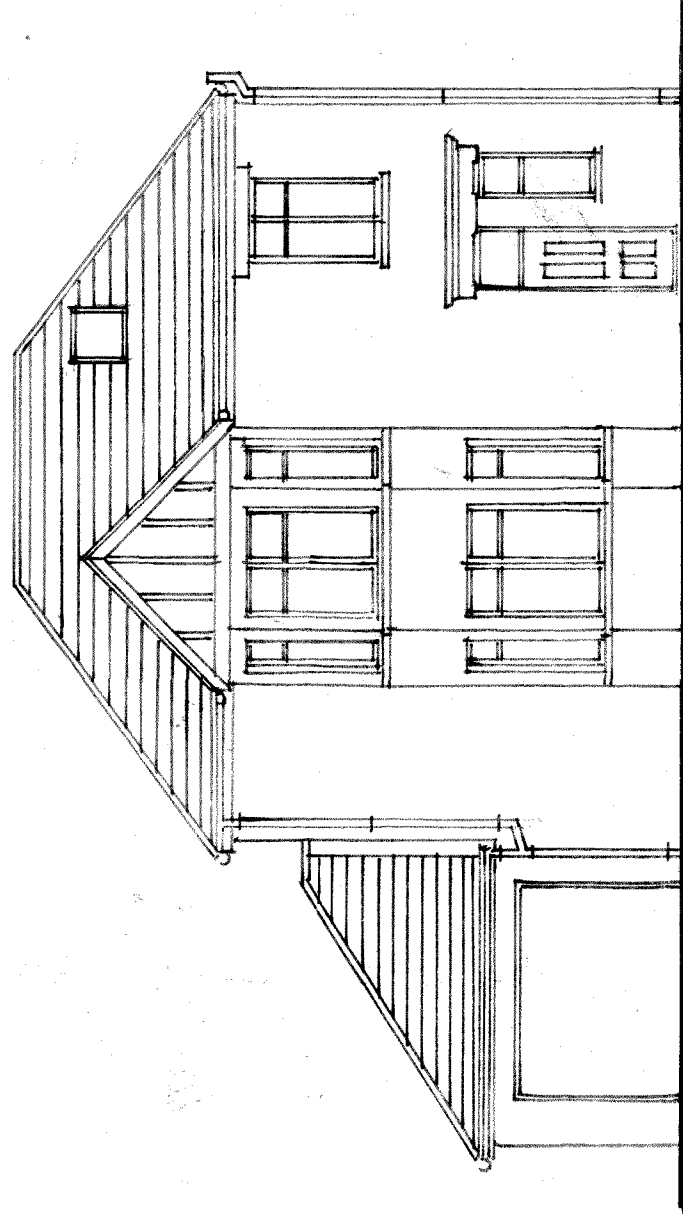


Front elevation

SCALE 1:100

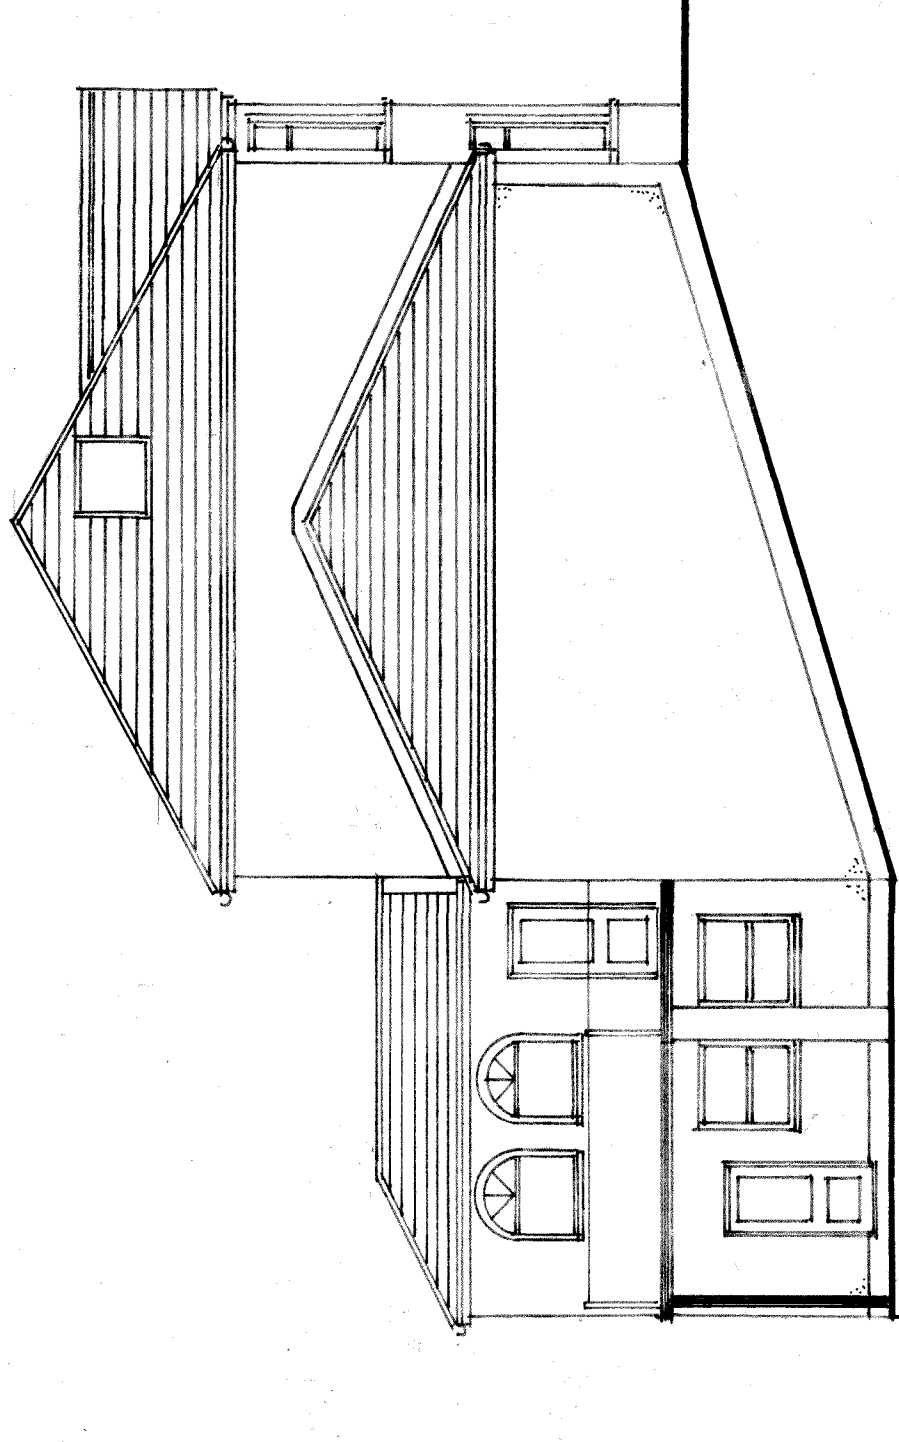


Side elevation

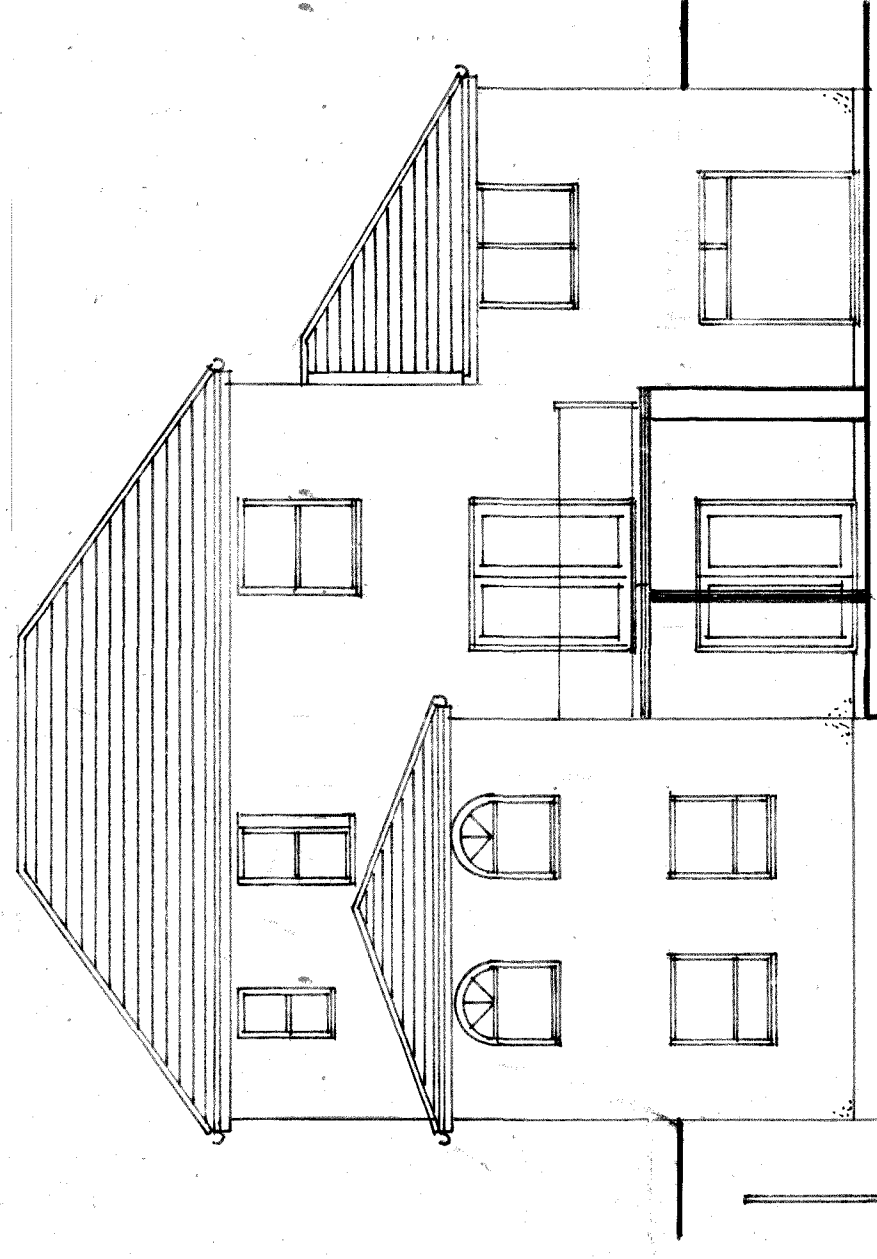

Rear elevation

EXISTING WALL, ROOF FINISHES ETC.

- ROOFS
- Slate
- WALLS
- Facing brickwork and render
- WINDOWS/DOORS
- White uPVC
- BARGE/FASCIA BOARDS
- White uPVC
- RAINWATER GOODS
- Black uPVC

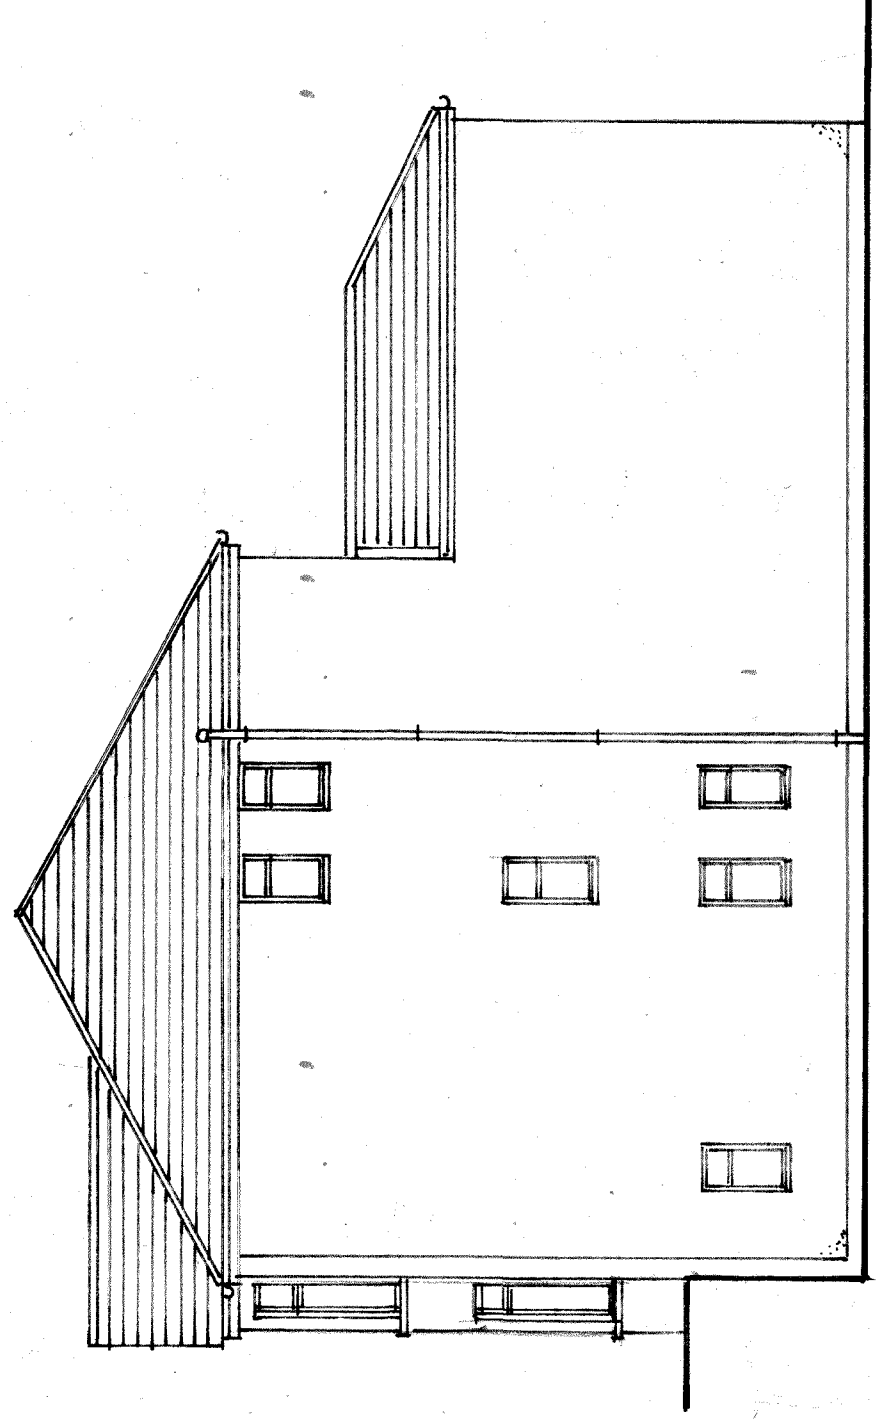

Side elevation

Revisions

Proposal

Alterations and extensions

Address

612 Chepstow Road

Newport

Classification

Existing elevations

Drawing number

1612(04)25