



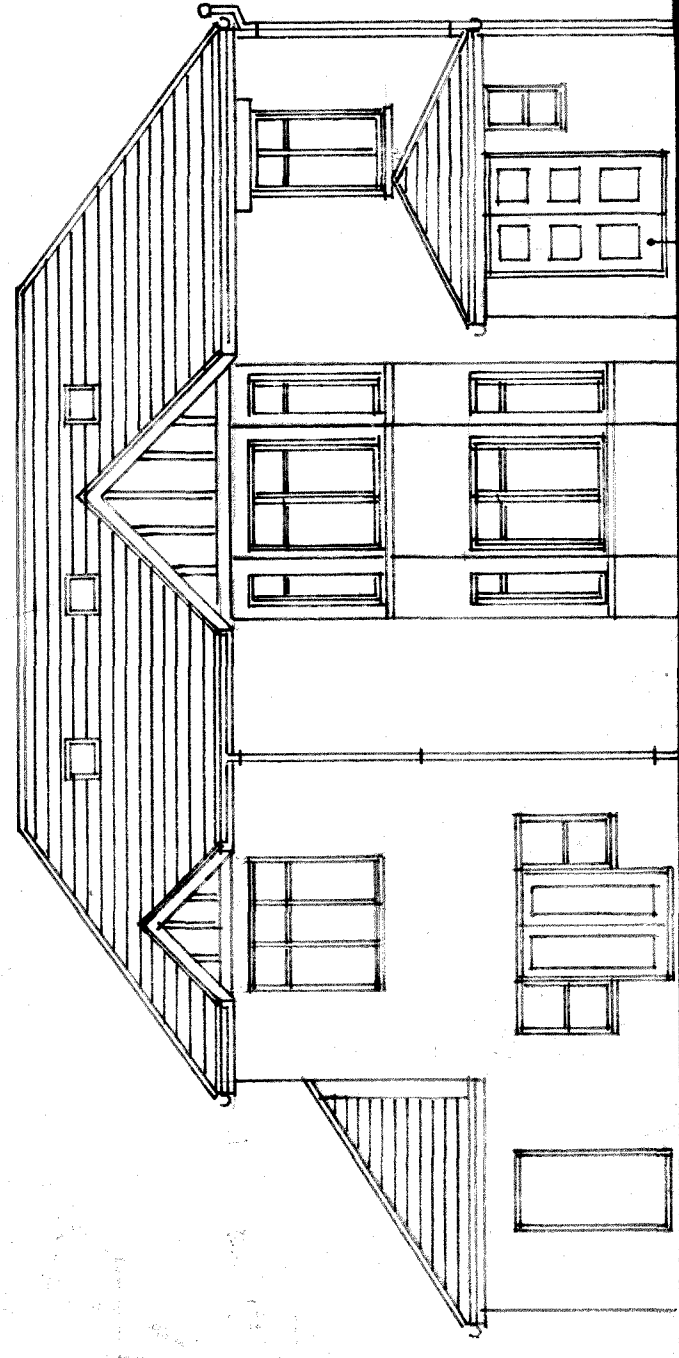


Front elevation

SCALE 1:100

Double hardwood doors of
Clients choice to principal
entrance

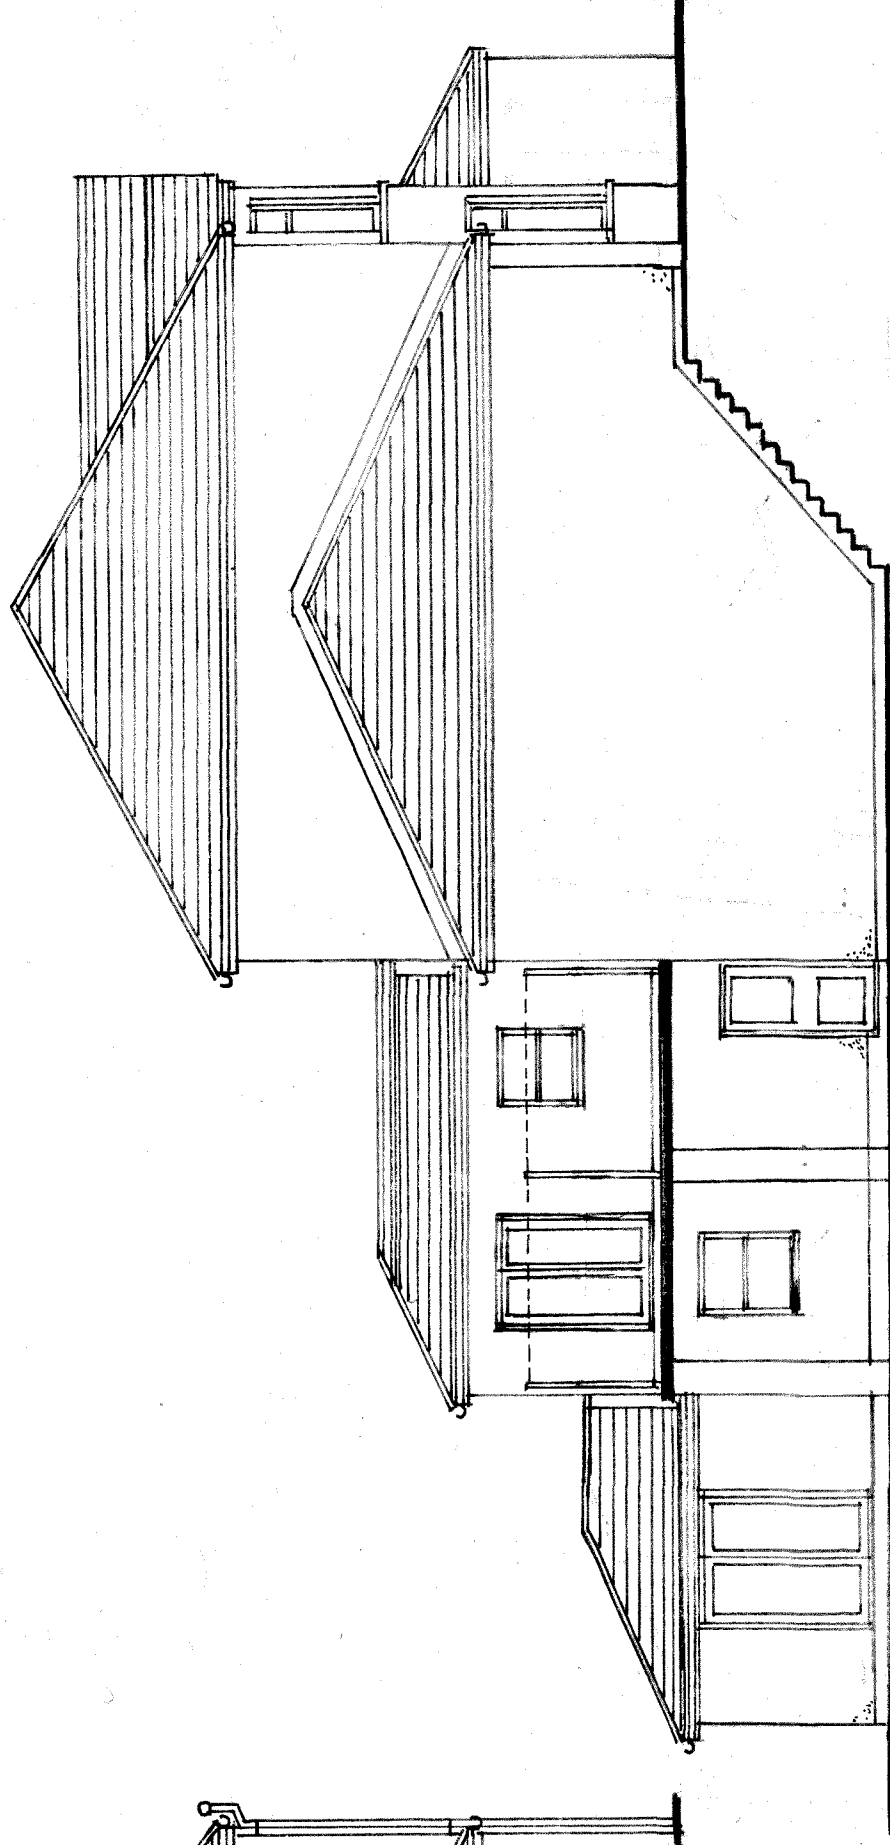

Side elevation

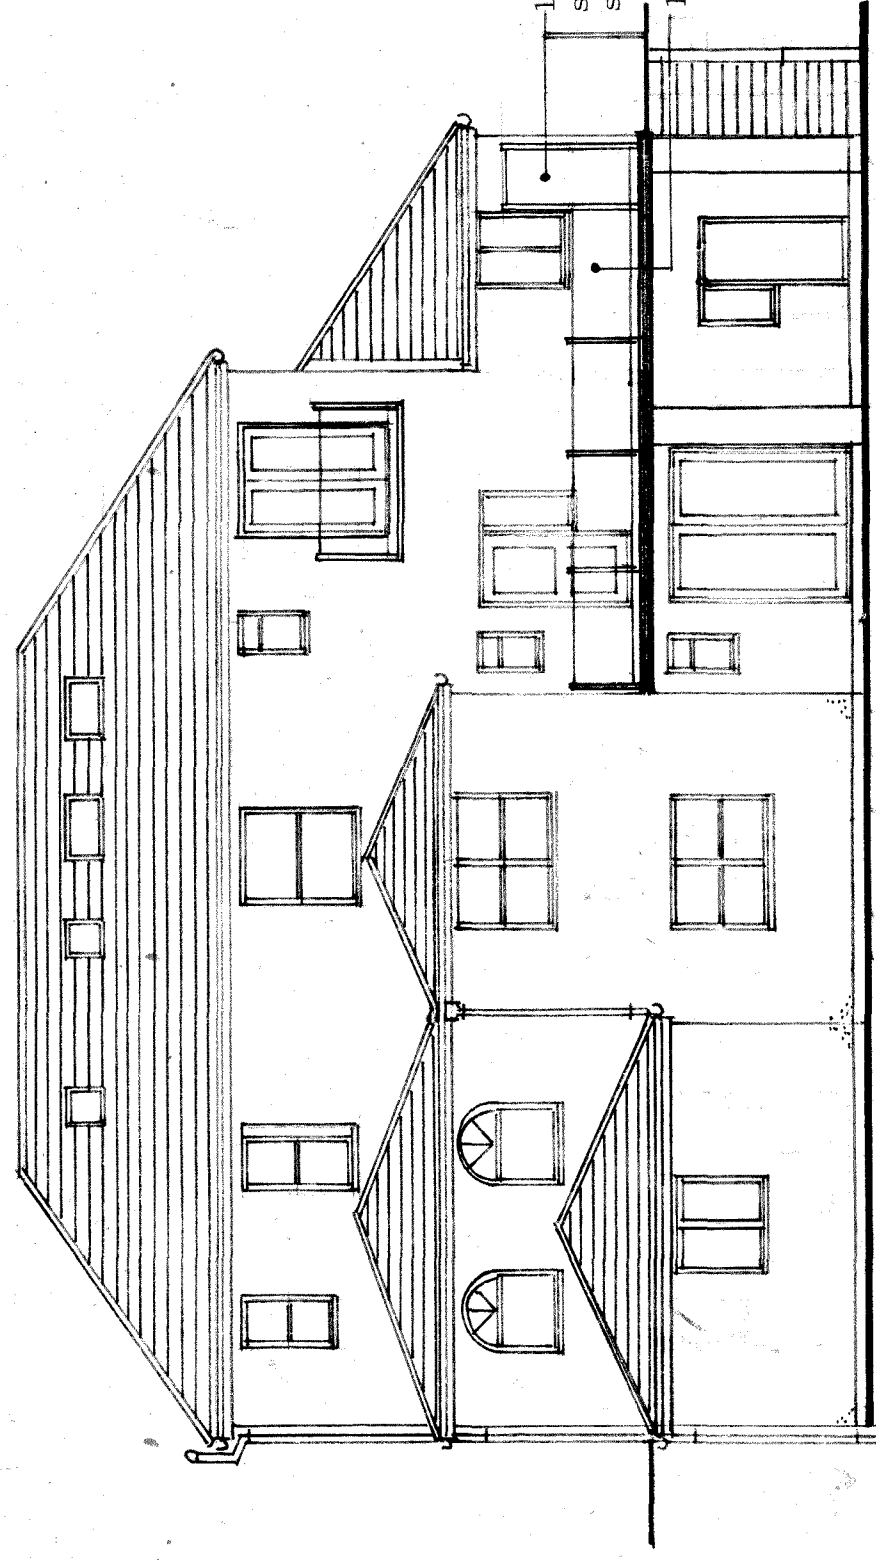

Rear elevation

1.8m high translucent side
screen to extended raised
seating area


1.1m high balustrading

PROPOSED WALL, ROOF FINISHES ETC.

ROOFS.
Slate to match existing
WINDOWS/DOORS.
Generally white uPVC to match
existing with double external
doors to principal entrance of
Clients choice.

BARGE/FASCIA BOARDS.
White uPVC to match existing
RAINWATER GOODS
Black uPVC to match existing

NOTE
Details of the finishes to the
proposed garden room to be as in
indicated on the drawings

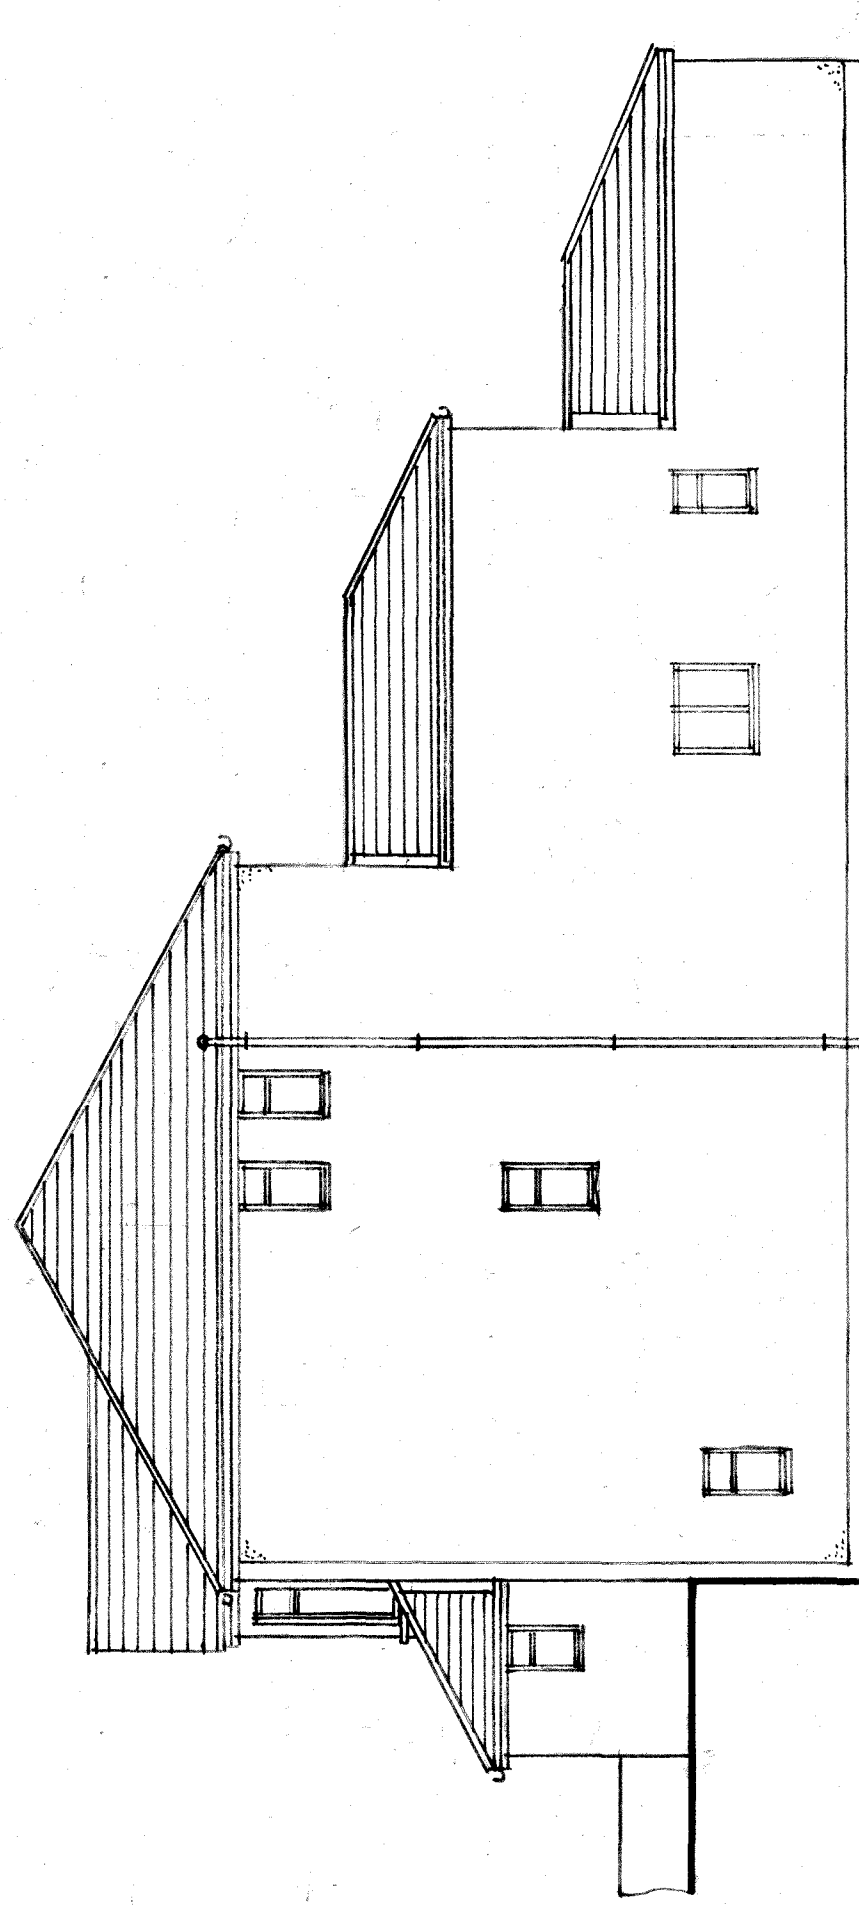

Side elevation

Specification for building works
Numbered notes indicated thus ③ refer to
sections in the Specification for Building Works
that is to be read in conjunction with the
working drawings.

Revisions

Proposal

Alterations and extensions

Address

612 Chepstow Road

Newport

Classification

Proposed elevations

Drawing number

1612(07)25