




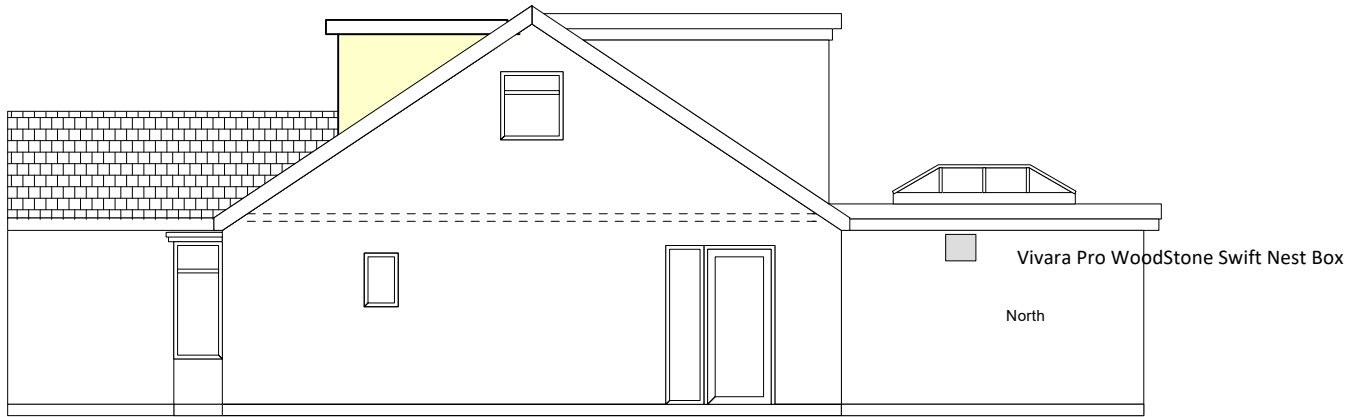


SIDE ELEVATION

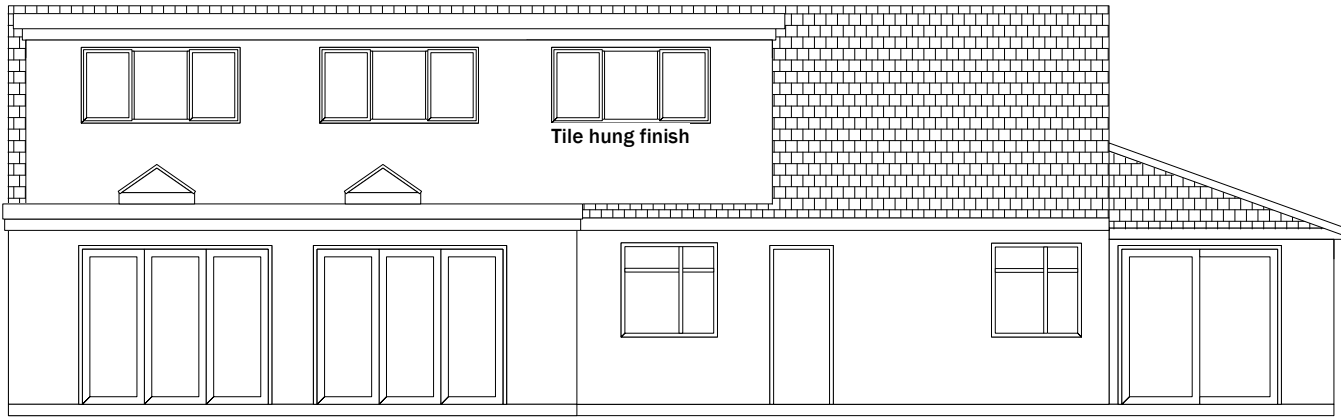

REAR ELEVATION

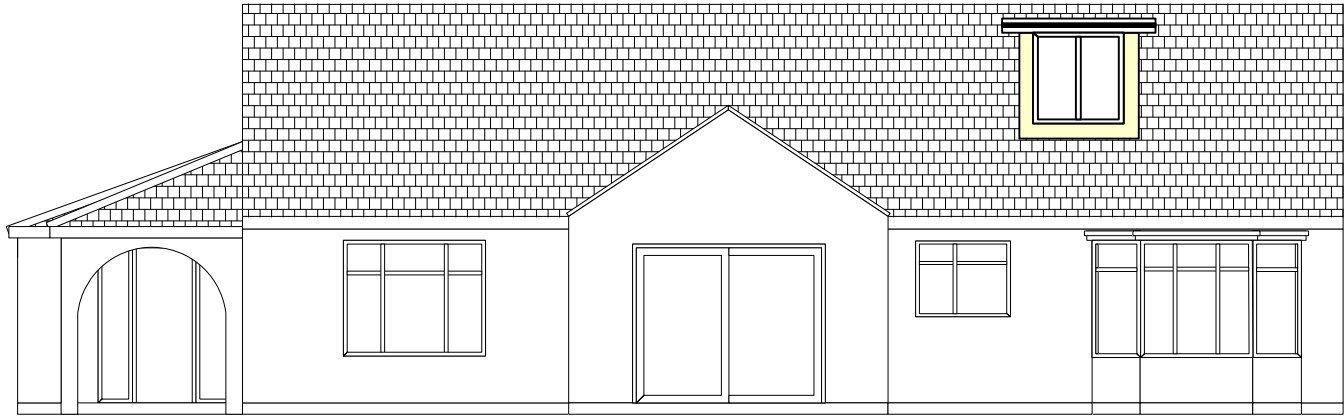

FRONT ELEVATION

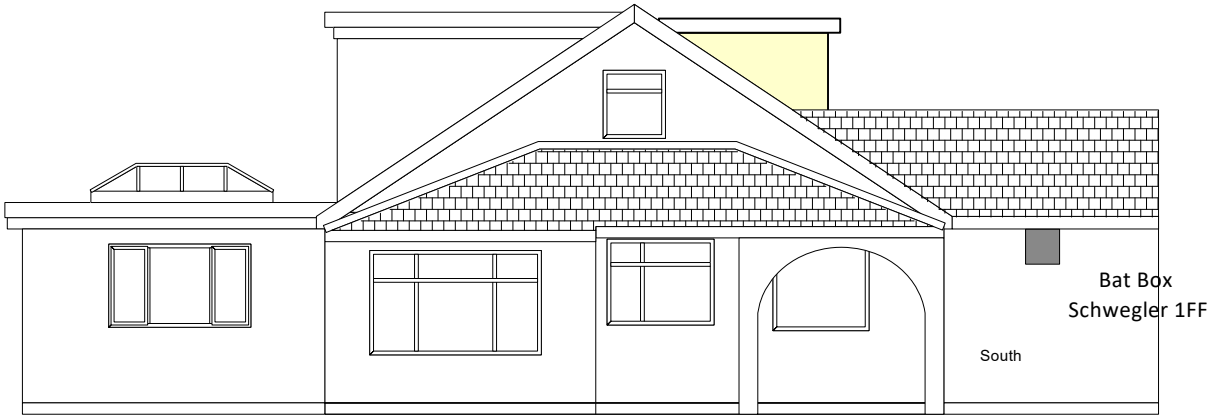

SIDE ELEVATION



Dormer on The Meadows , neighbouring property



Skerryvore Designs Ltd
skerryvoredesigns.co.uk

Phone **01633 897922**
Mobile **07816 934352**
contact@skerryvoredesigns.co.uk

JOB

TITLE St Helens,
Chapel Road,
Goldcliff, Newport,
NP18 2AW

DRAWING

TITLE Proposed Elevation

DRAWING No. SD1169 01

SCALE 1:100 @ A3

DATE Feb 2026