




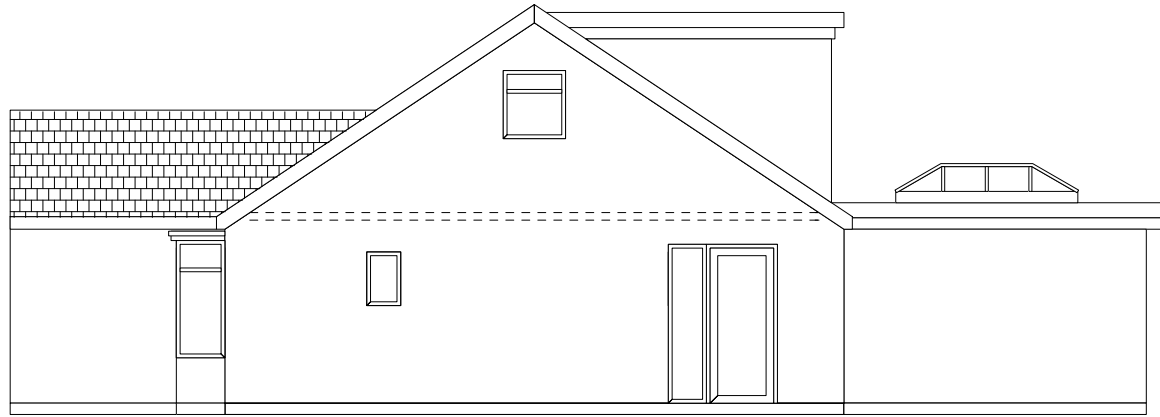


SIDE ELEVATION

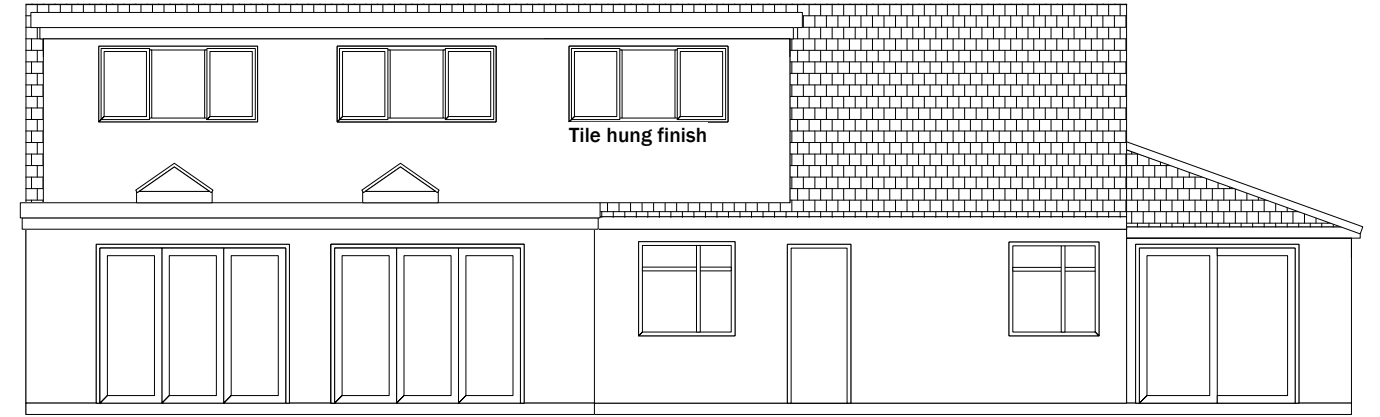

REAR ELEVATION

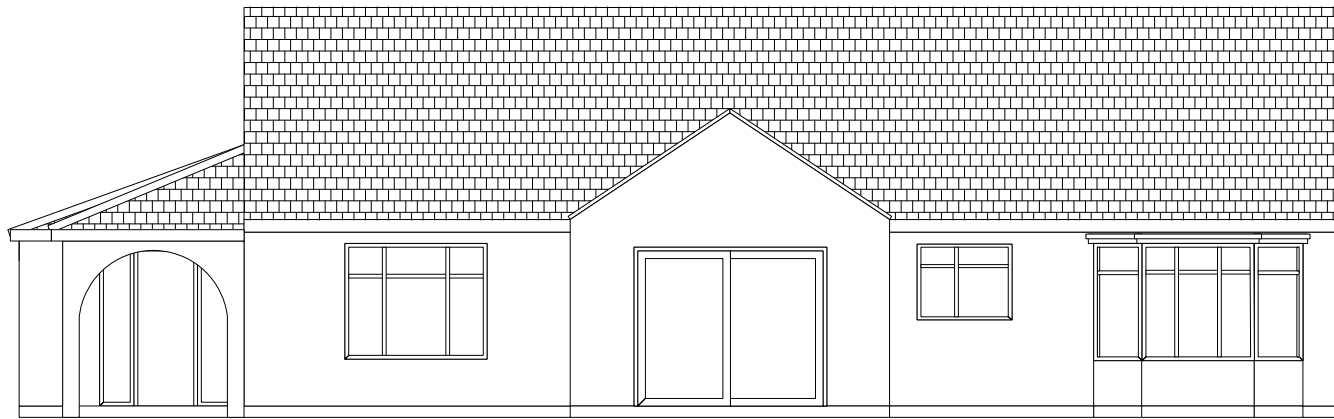

FRONT ELEVATION

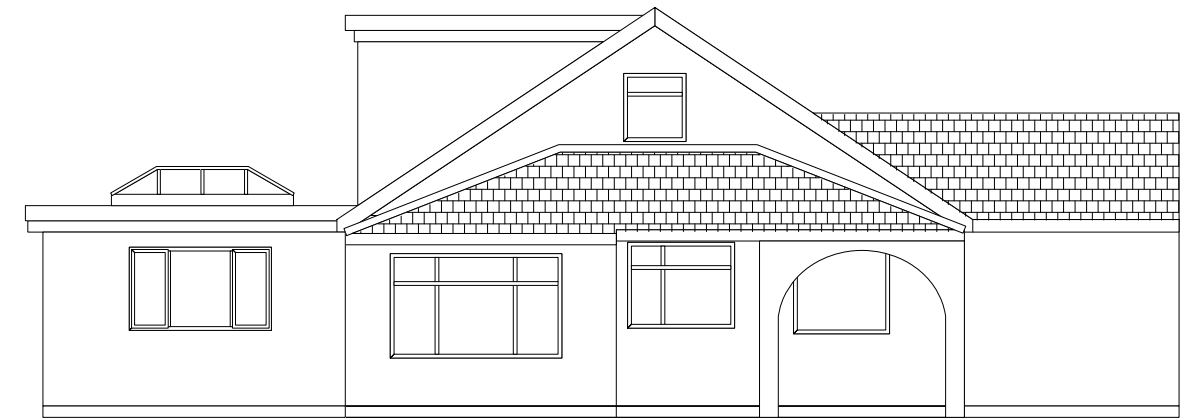

SIDE ELEVATION

Skerryvore Designs Ltd
skerryvoredesigns.co.uk



Phone **01633 897922**
Mobile **07816 934352**
contact@skerryvoredesigns.co.uk

JOB
TITLE St Helens,
Chapel Road,
Goldcliff, Newport,
NP18 2AW

DRAWING
TITLE Existing Elevation

DRAWING No. SD1169 02

SCALE 1:100 @ A3

DATE Feb 2026