
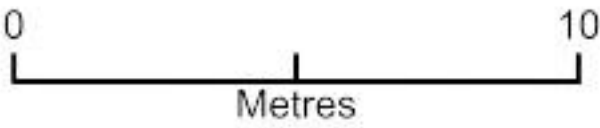


Site Plan

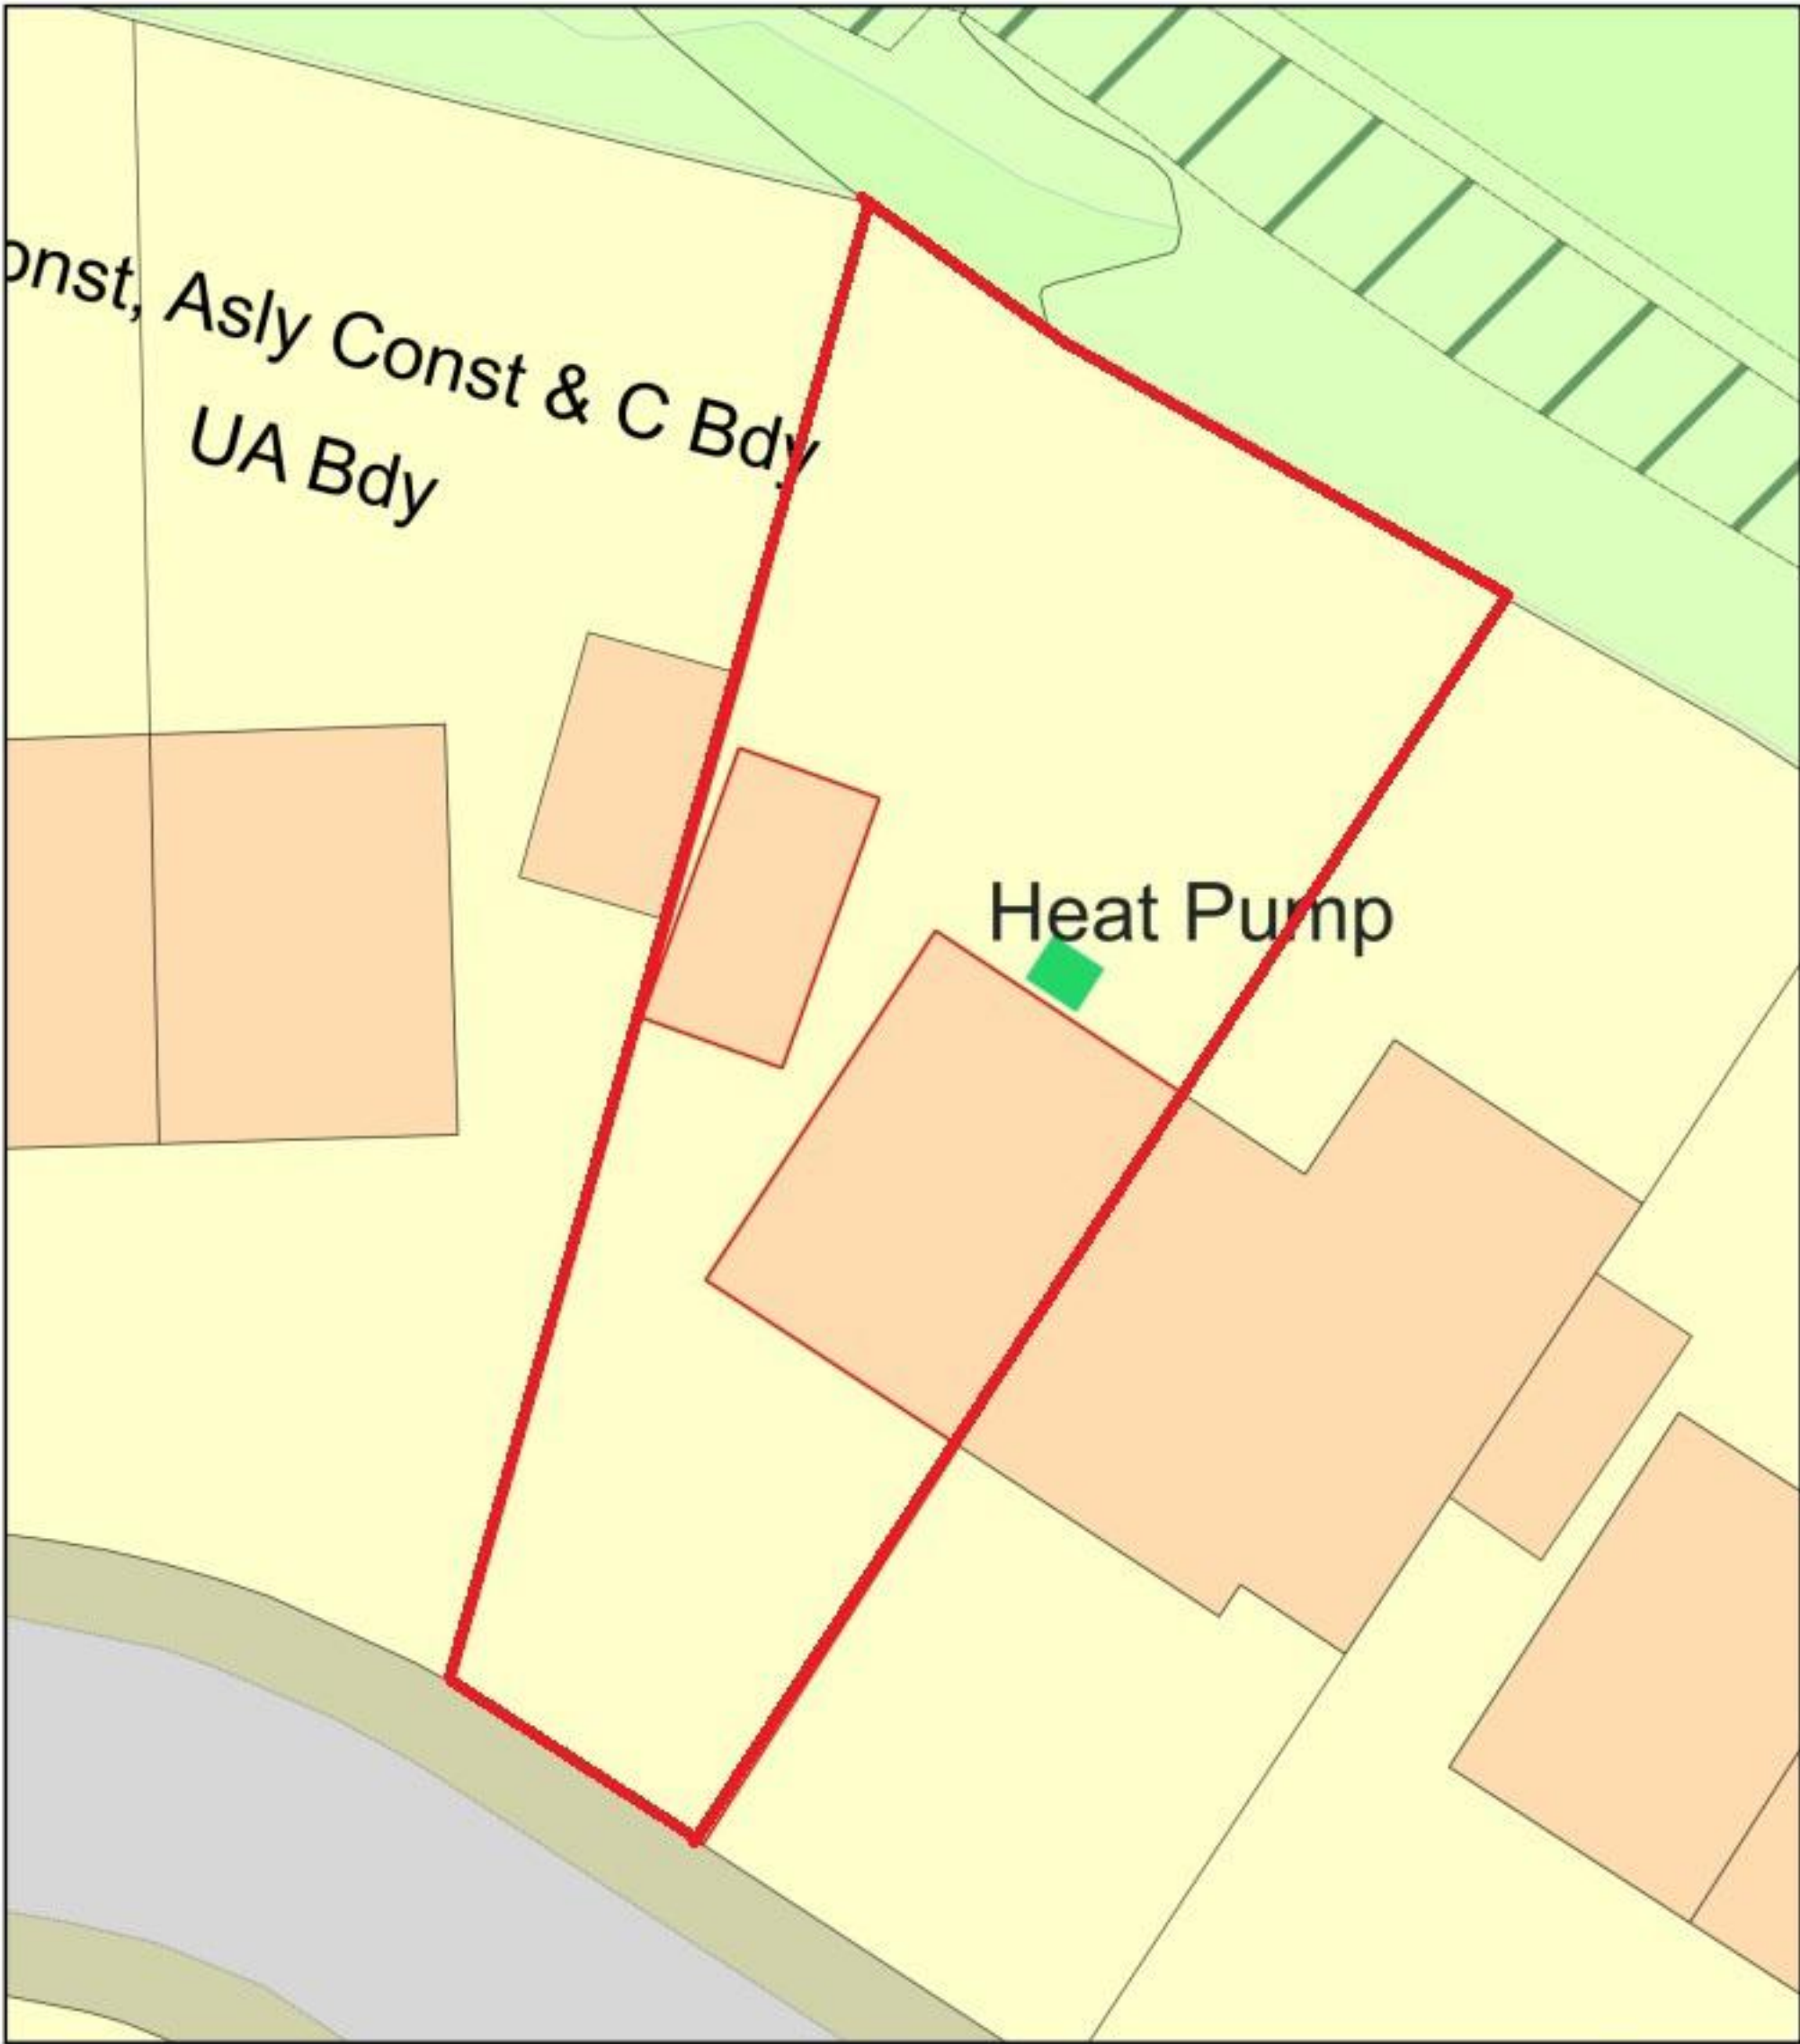

Plan Produced for: Thomas Perry
Date Produced: 14 Mar 2025
Plan Reference Number: TQRQM25073143931477
Scale: 1:200 @ A4