


ELEVATION OF FRONT BOUNDARY AS EXISTING

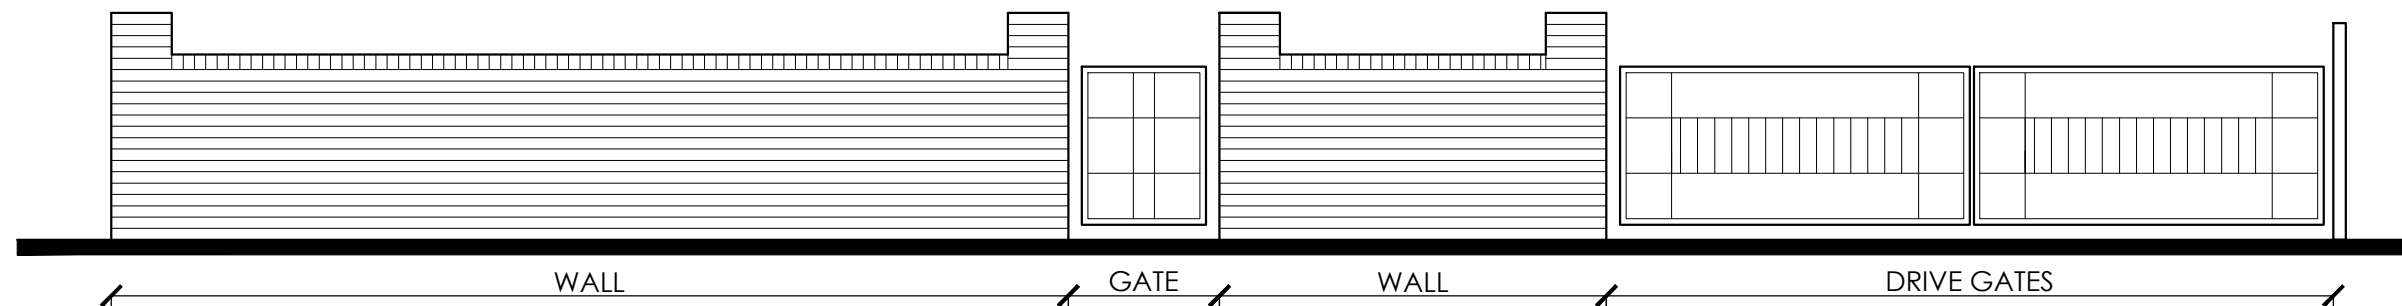


ELEVATION OF FRONT BOUNDARY AS PROPOSED


Creation Design
Creation Design - Wales
 Tel: 01495 616277 / 07508890294
www.creationdesign-wales.com
 E-mail: info@creationdesign-wales.com

PROPOSED HOUSE EXTENSION
 174 CARDIFF ROAD
 NEWPORT
 NP20 3AE


ELEVATION OF FRONT BOUNDARY	
DATE: November 2015	DRAWN BY: P.P.
SCALE(S): 1:50 @ A3	DRAWING NO: 15-61/P/10
	REV: -

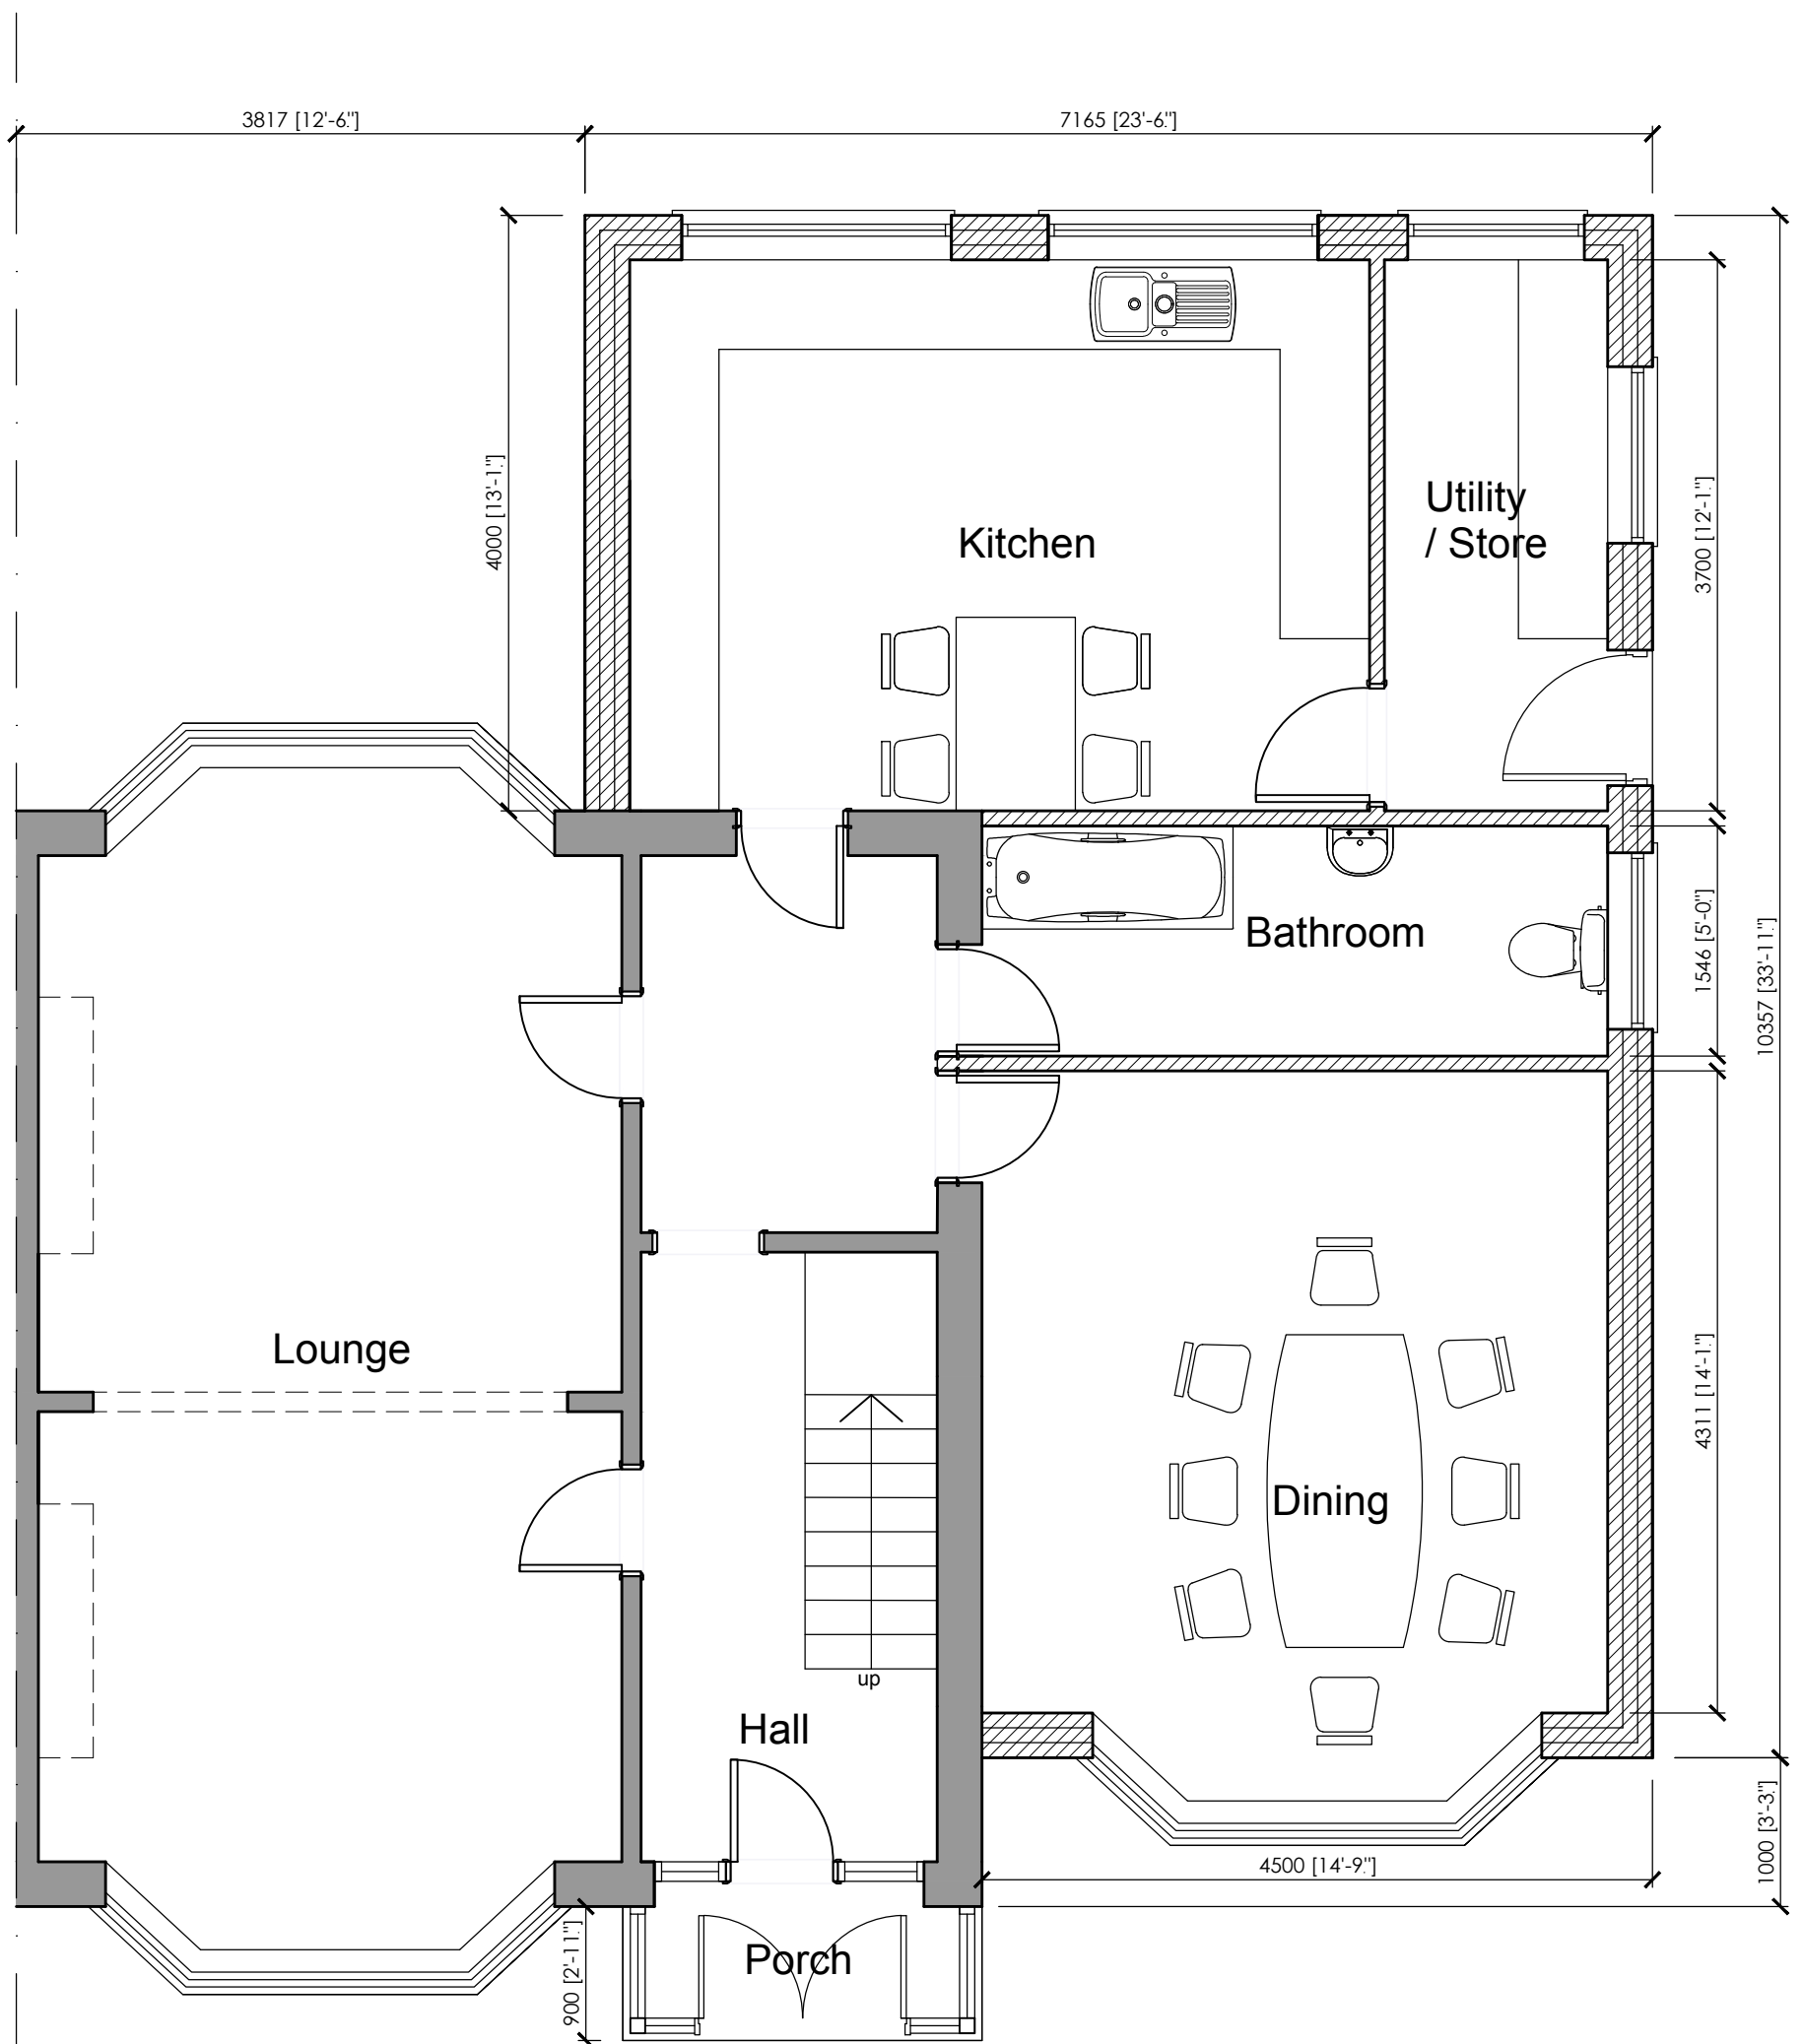

GROUND FLOOR PLAN AS PROPOSED



FRONT ELEVATION AS PROPOSED

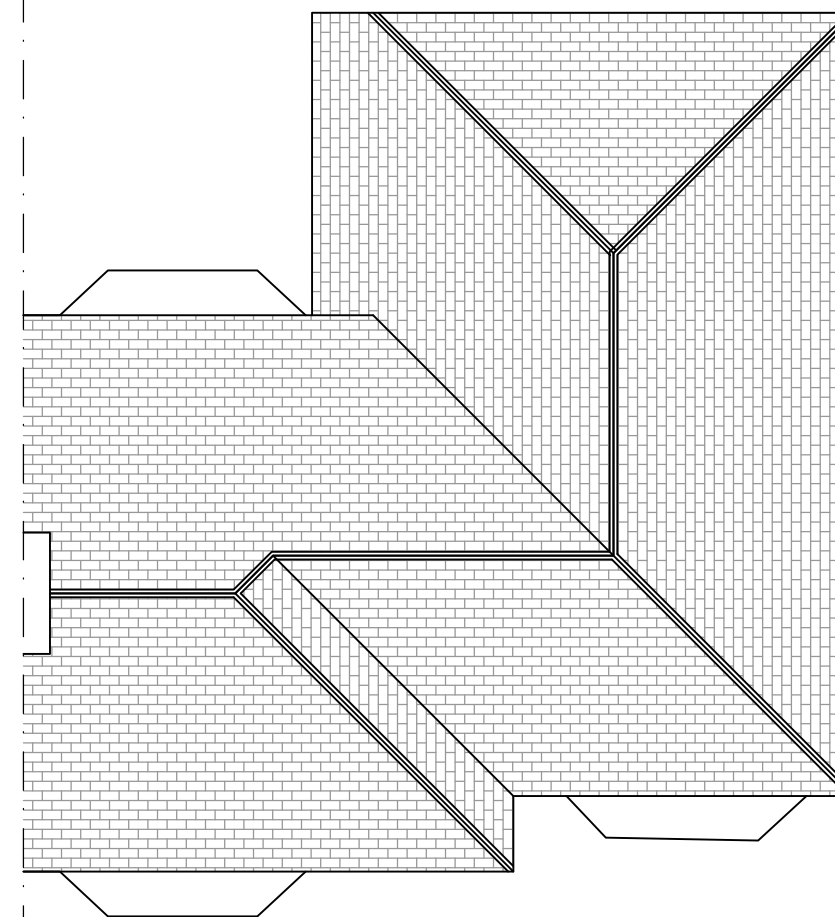

ROOF PLAN AS PROPOSED 1:100

 **Creation Design**
Creation Design - Wales
 Tel: 01495 616277 / 07508890294
www.creationdesign-wales.com
 E-mail: info@creationdesign-wales.com

PROPOSED HOUSE EXTENSION

174 CARDIFF ROAD
 NEWPORT
 NP20 3AE

PROPOSED FRONT ELEVATION


DATE:
November 2015

DRAWN BY:
P.P.

SCALE(S):
1:50 / 1:100 @ A3

DRAWING NO:
15-61/P/05

REV:
A

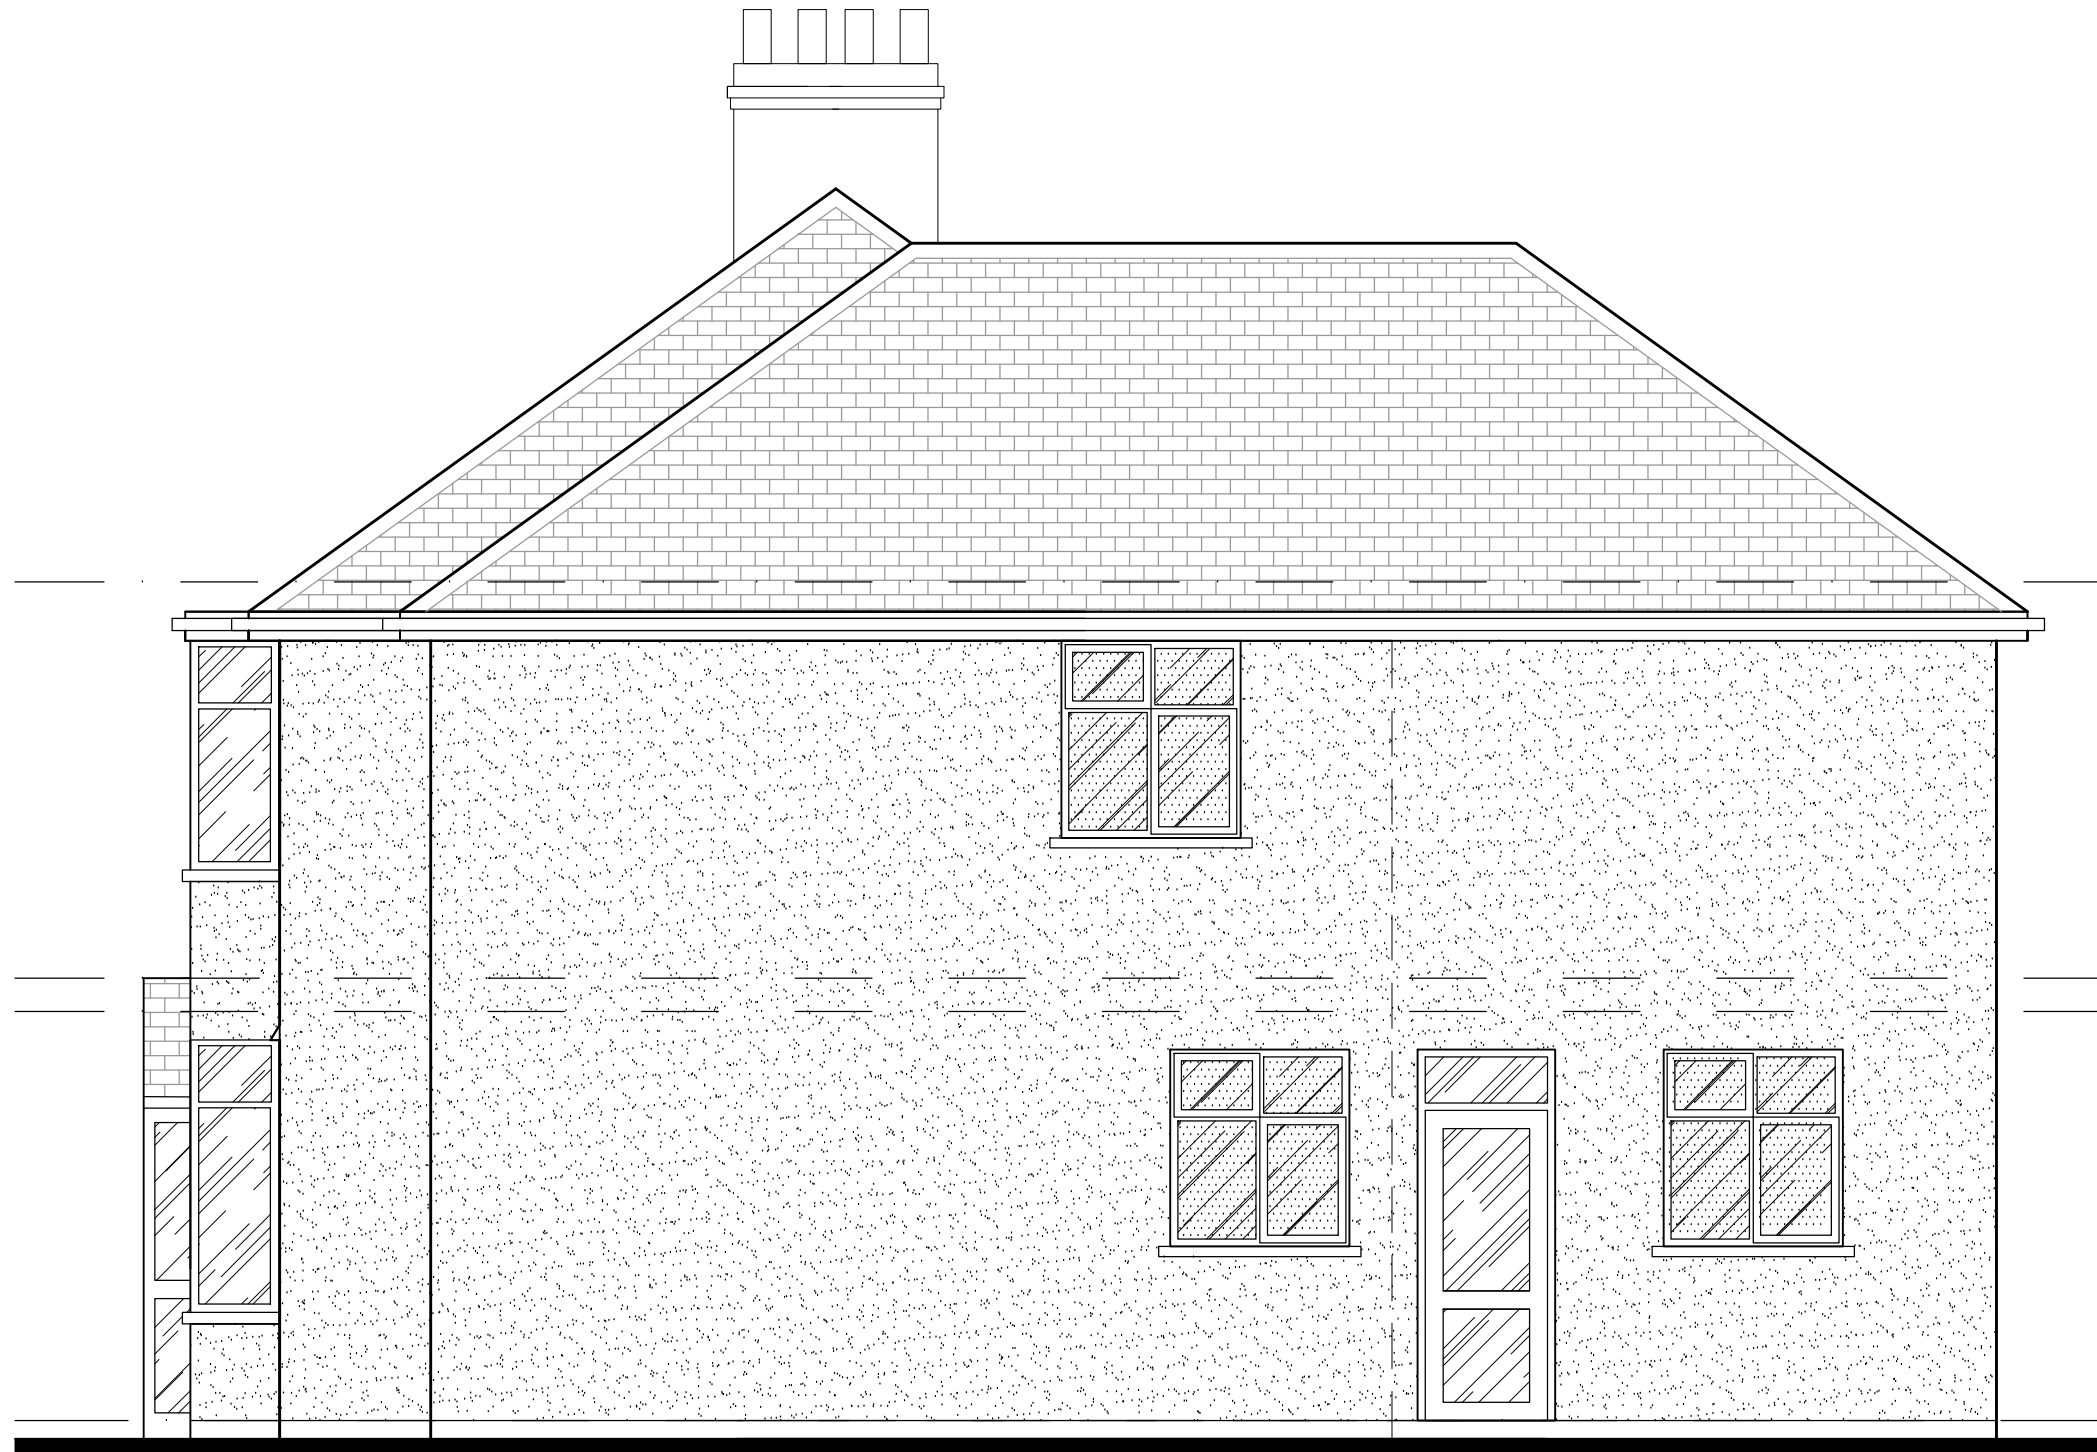

SIDE ELEVATION AS PROPOSED

N.B. ALL GLAZING TO THIS ELEVATION TO BE OBSCURED GLASS


Creation Design
Creation Design - Wales
 Tel: 01495 616277 / 07508890294
www.creationdesign-wales.com
 E-mail: info@creationdesign-wales.com

PROPOSED HOUSE EXTENSION

174 CARDIFF ROAD
 NEWPORT
 NP20 3AE

PROPOSED SIDE ELEVATION

DATE:
November 2015

DRAWN BY:
P.P.

SCALE(S):
1:50 @ A3

DRAWING NO:
15-61/P/06

REV:
A



REAR ELEVATION AS PROPOSED


Creation Design
Creation Design - Wales
 Tel: 01495 616277 / 07508890294
www.creationdesign-wales.com
 E-mail: info@creationdesign-wales.com

PROPOSED HOUSE EXTENSION
 174 CARDIFF ROAD
 NEWPORT
 NP20 3AE

PROPOSED REAR ELEVATION


DATE:
November 2015

DRAWN BY:
P.P.

SCALE(S):
1:50 @ A3

DRAWING NO:
15-61/P/07

REV:
A

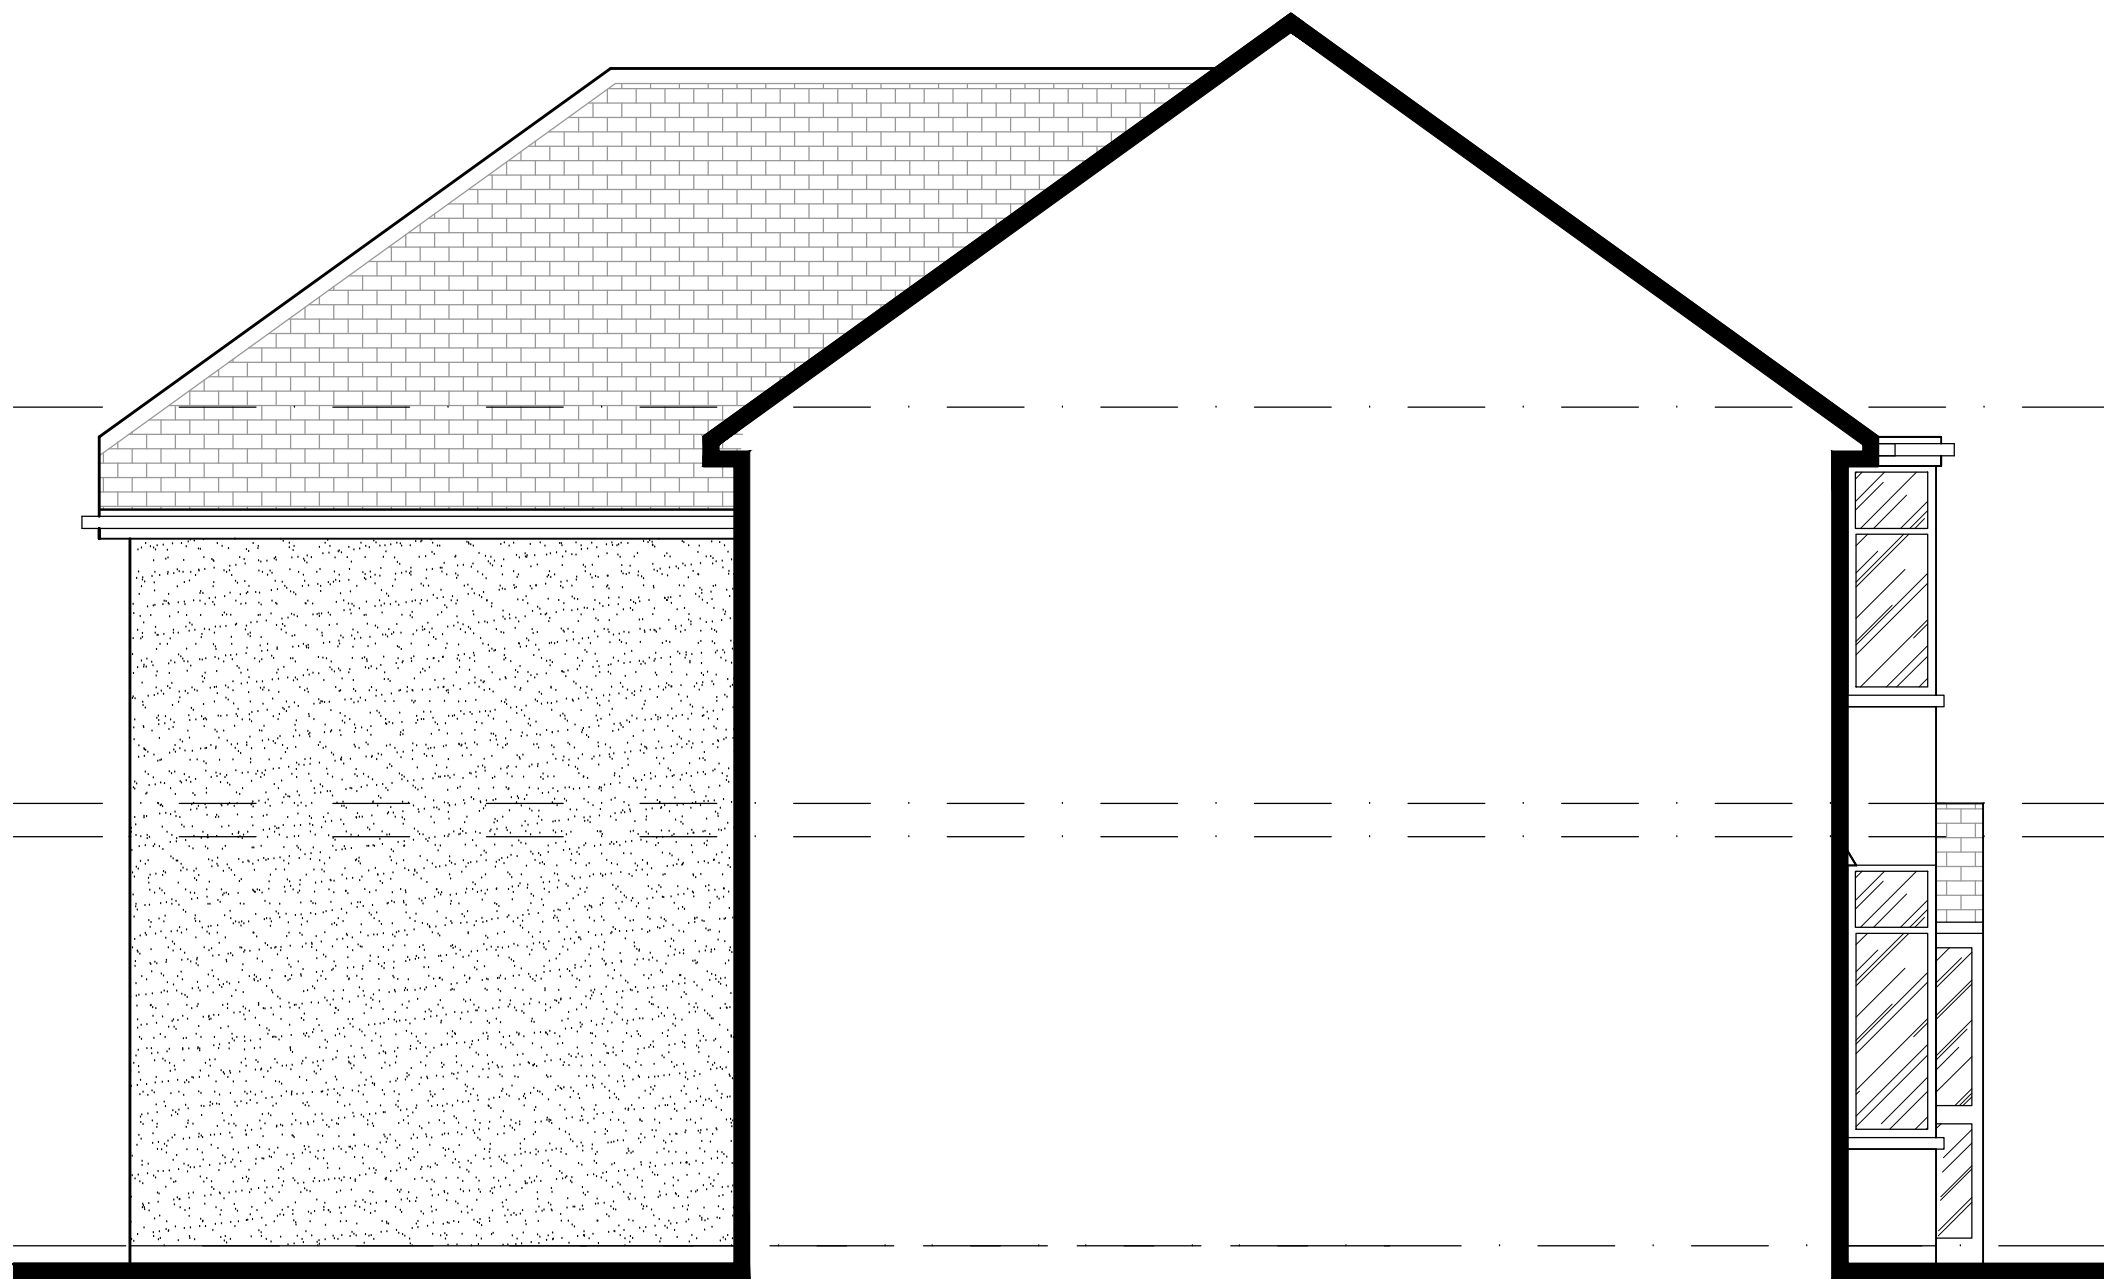

SIDE ELEVATION AS PROPOSED


Creation Design
Creation Design - Wales
 Tel: 01495 616277 / 07508890294
www.creationdesign-wales.com
 E-mail: info@creationdesign-wales.com

PROPOSED HOUSE EXTENSION
 174 CARDIFF ROAD
 NEWPORT
 NP20 3AE

PROPOSED SIDE ELEVATION


DATE:
November 2015

DRAWN BY:
P.P.

SCALE(S):
1:50 @ A3

DRAWING NO:
15-61/P/08


REV:
A

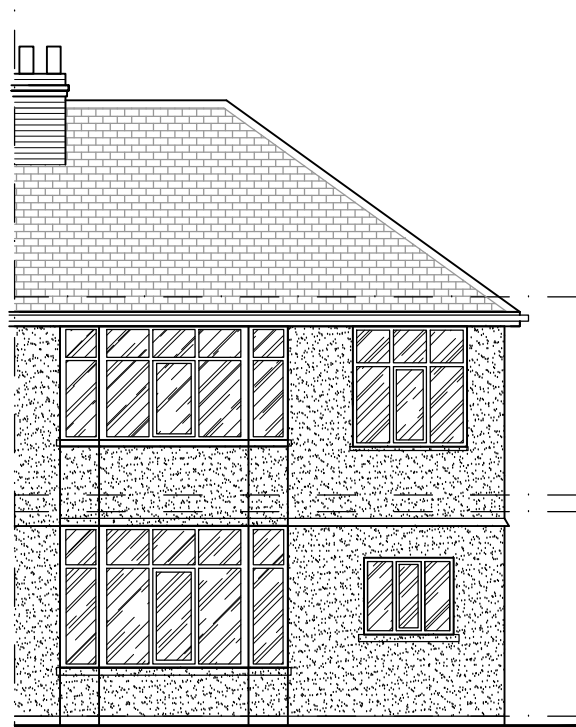


FRONT ELEVATION AS EXISTING




SIDE ELEVATION AS EXISTING

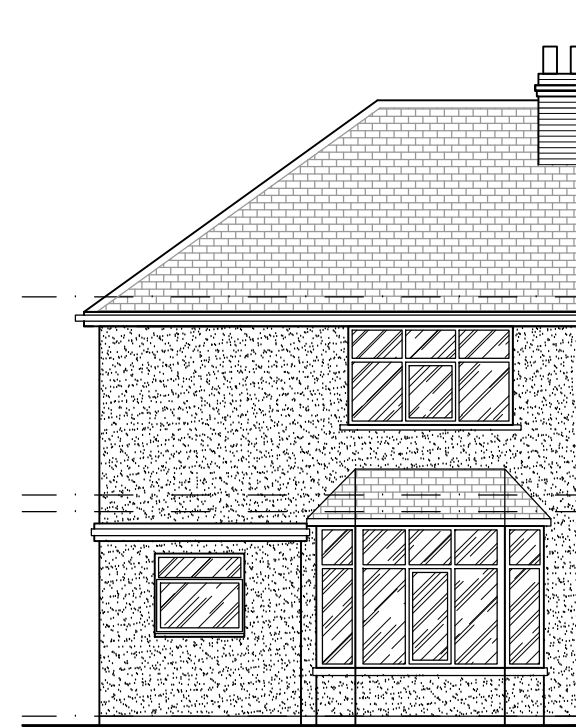


REAR ELEVATION AS EXISTING

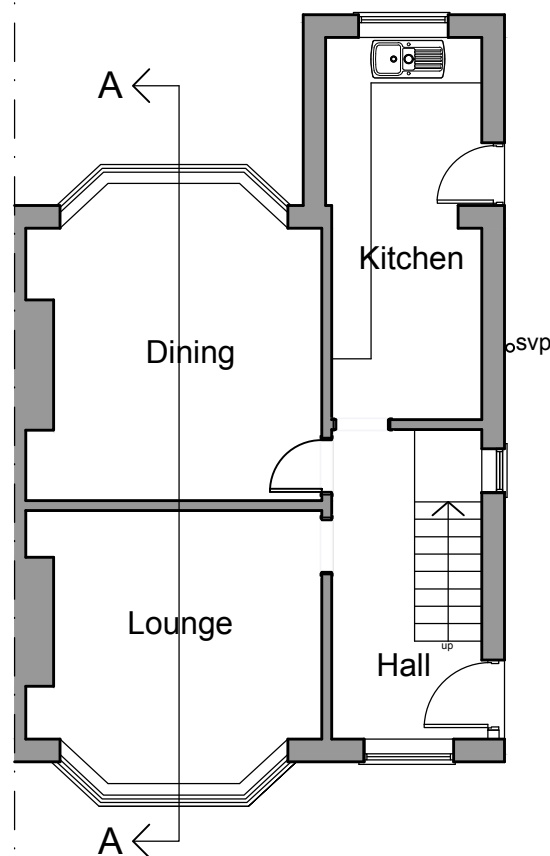


GROUND FLOOR PLAN AS EXISTING

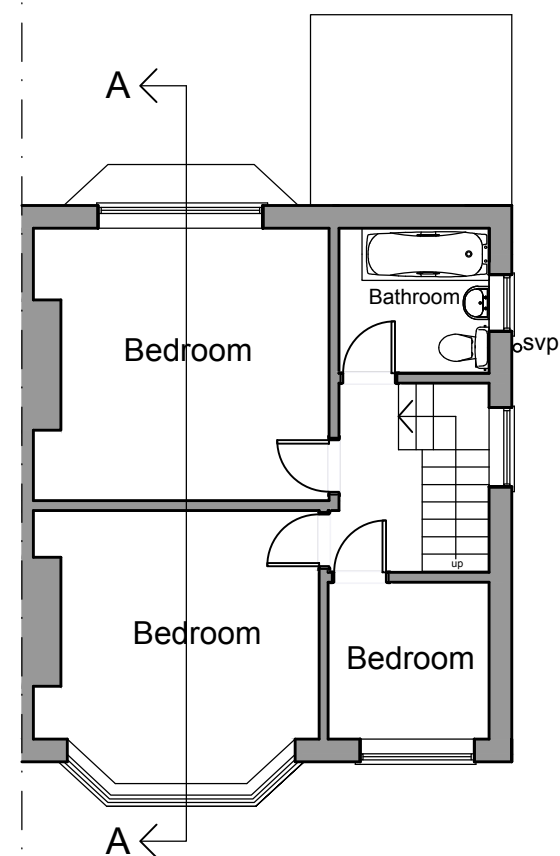

FIRST FLOOR PLAN AS EXISTING

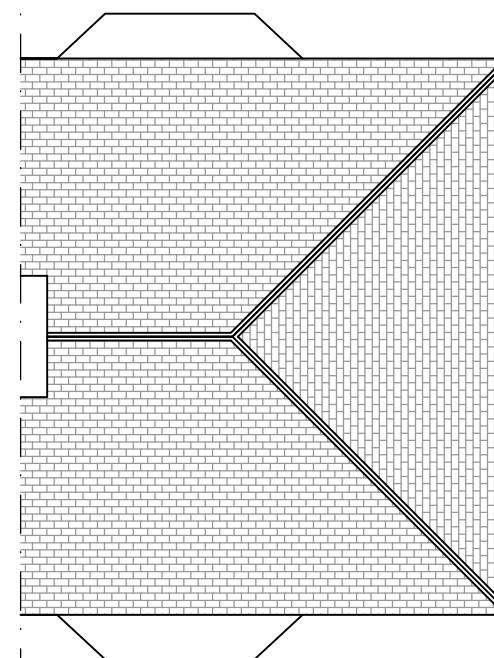

ROOF PLAN AS EXISTING

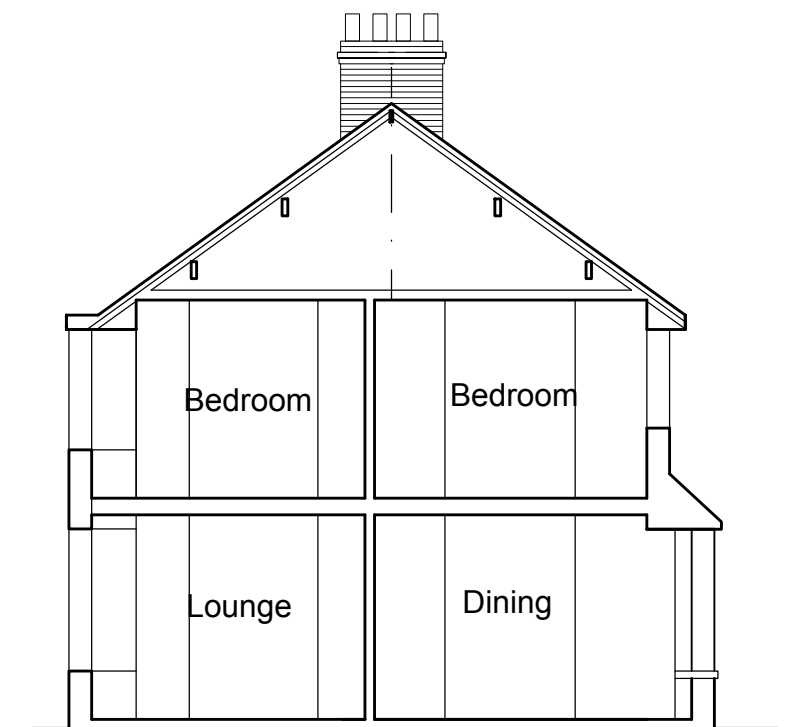

SECTION A-A AS EXISTING


 **Creation Design**
Creation Design - Wales
 Tel: 01495 616277 / 07508890294
www.creationdesign-wales.com
 E-mail: info@creationdesign-wales.com

PROPOSED HOUSE EXTENSION

174 CARDIFF ROAD
 NEWPORT
 NP20 3AE

PROPERTY AS EXISTING

DATE: November 2015	DRAWN BY: P.P.
SCALE(S): 1:100 @ A3	DRAWING NO: 15-61/P/02
	REV: A

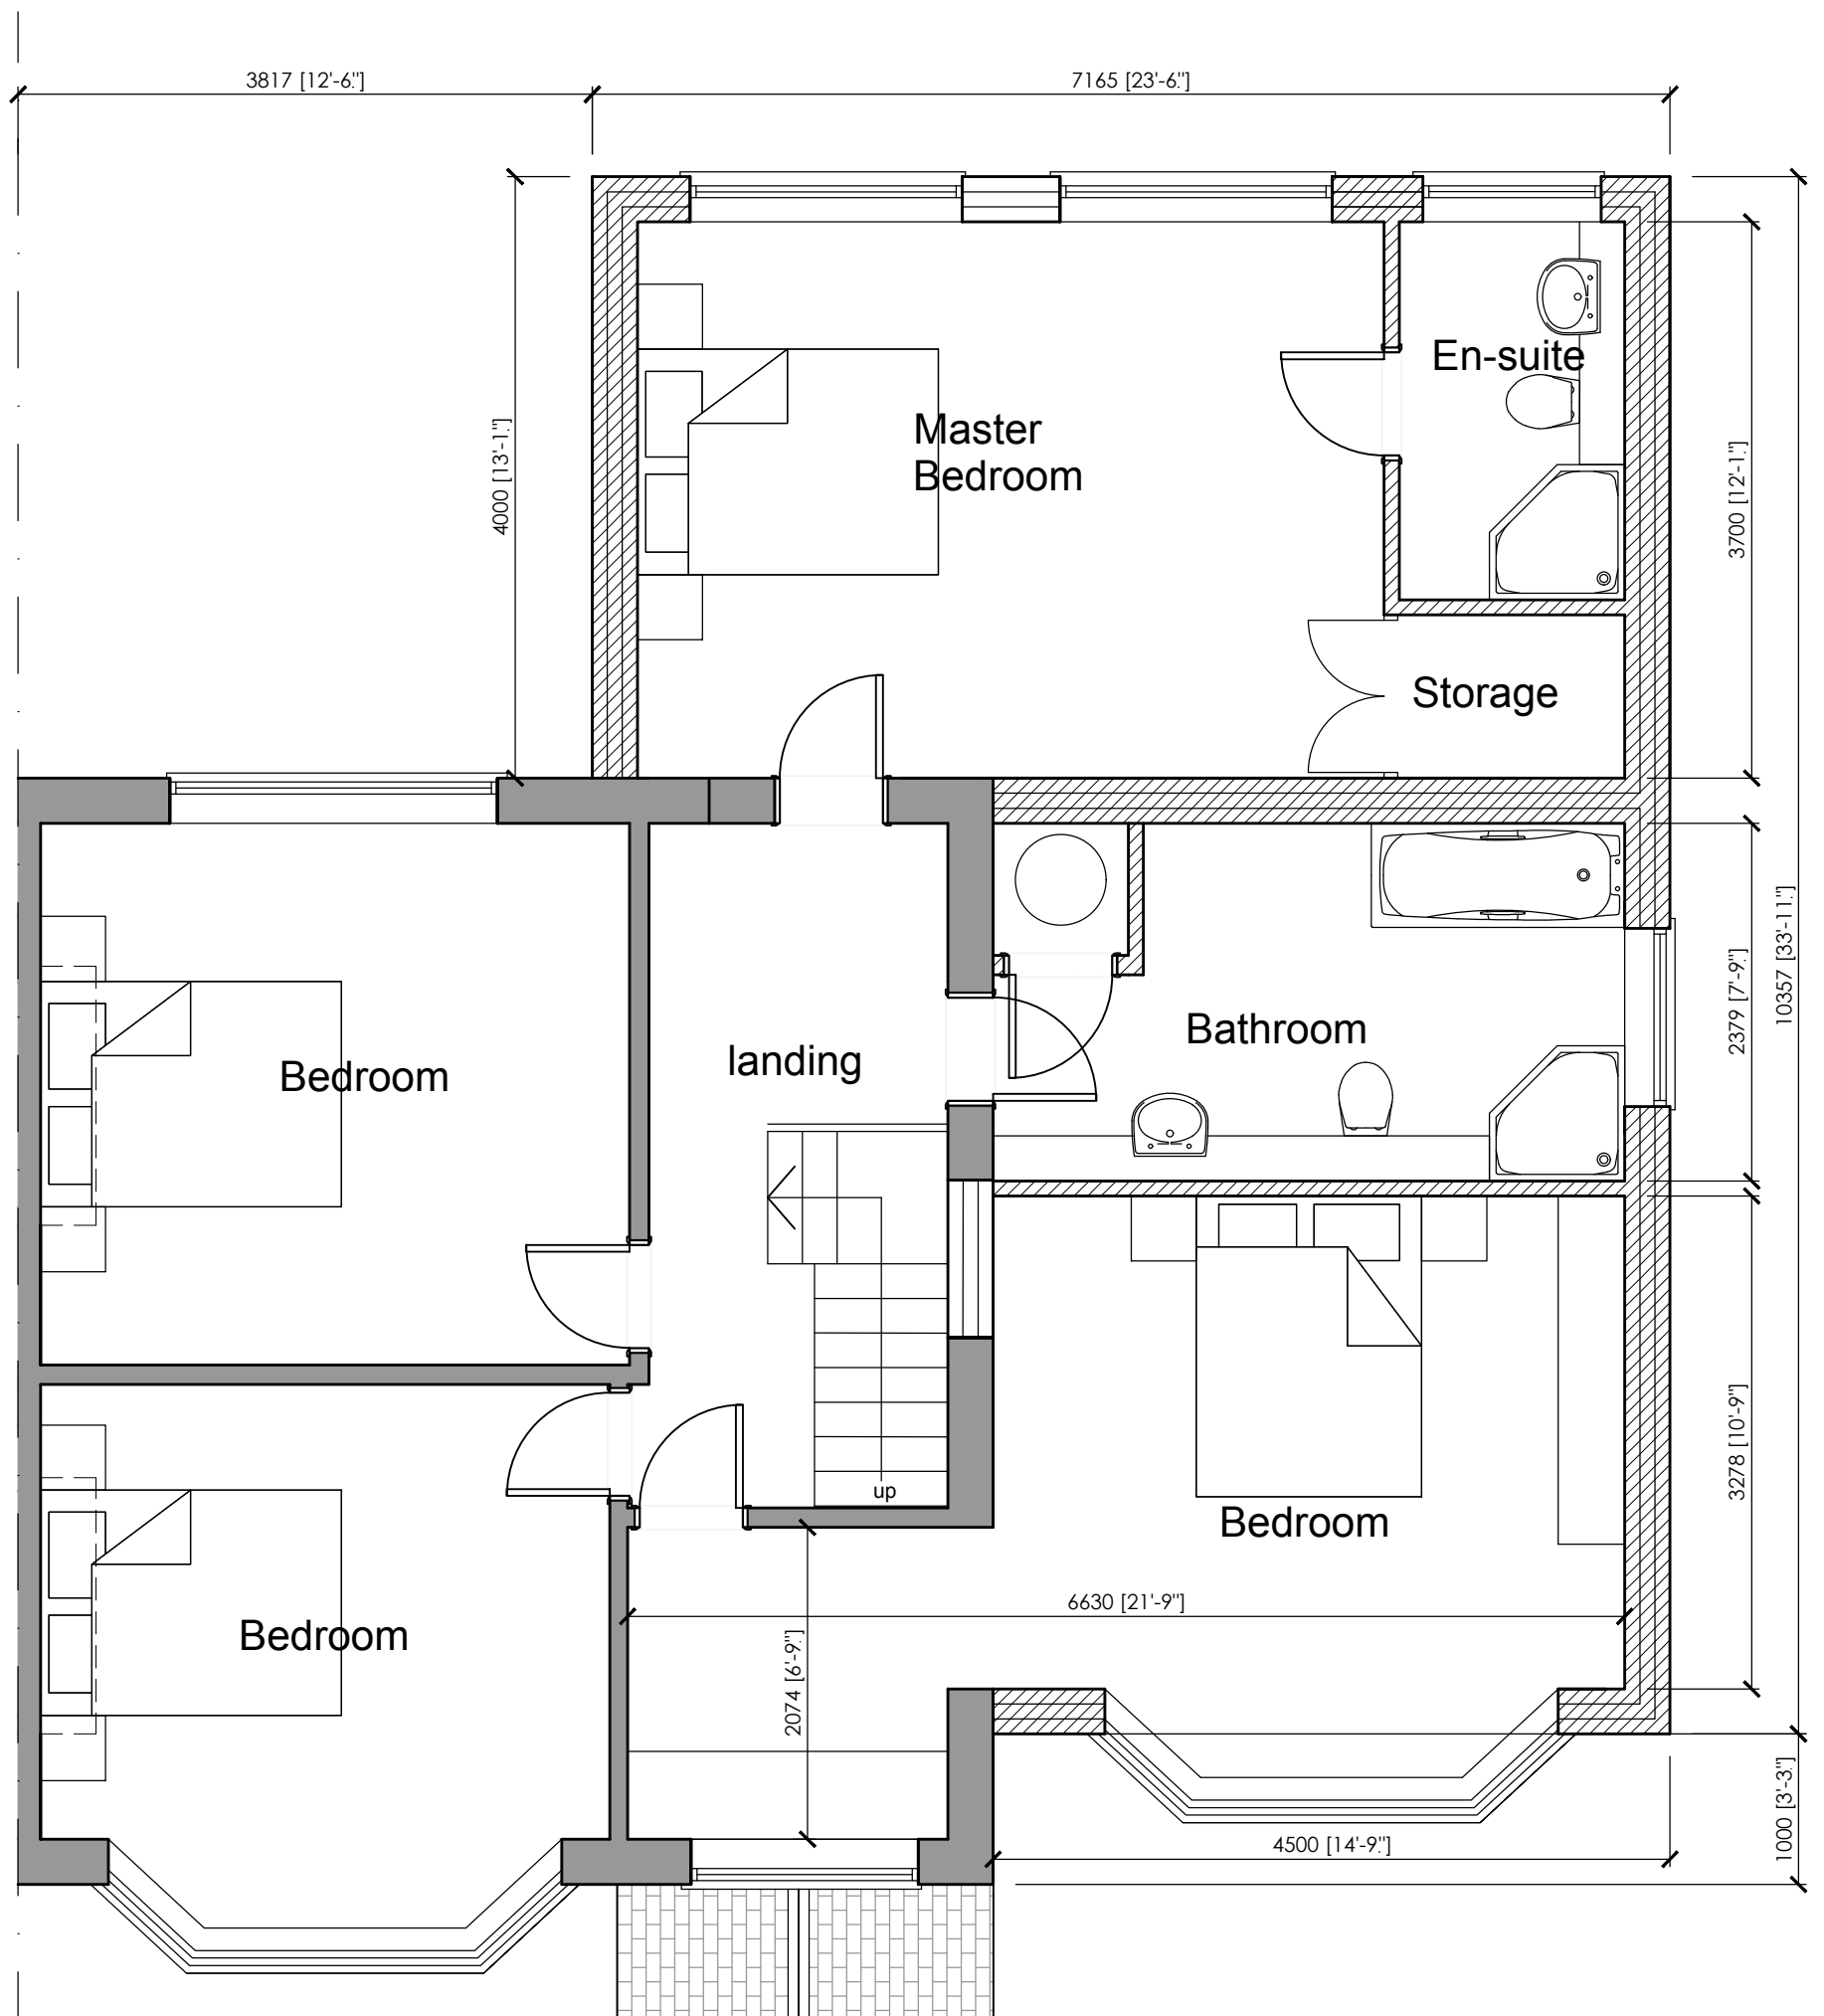

FIRST FLOOR PLAN AS PROPOSED