


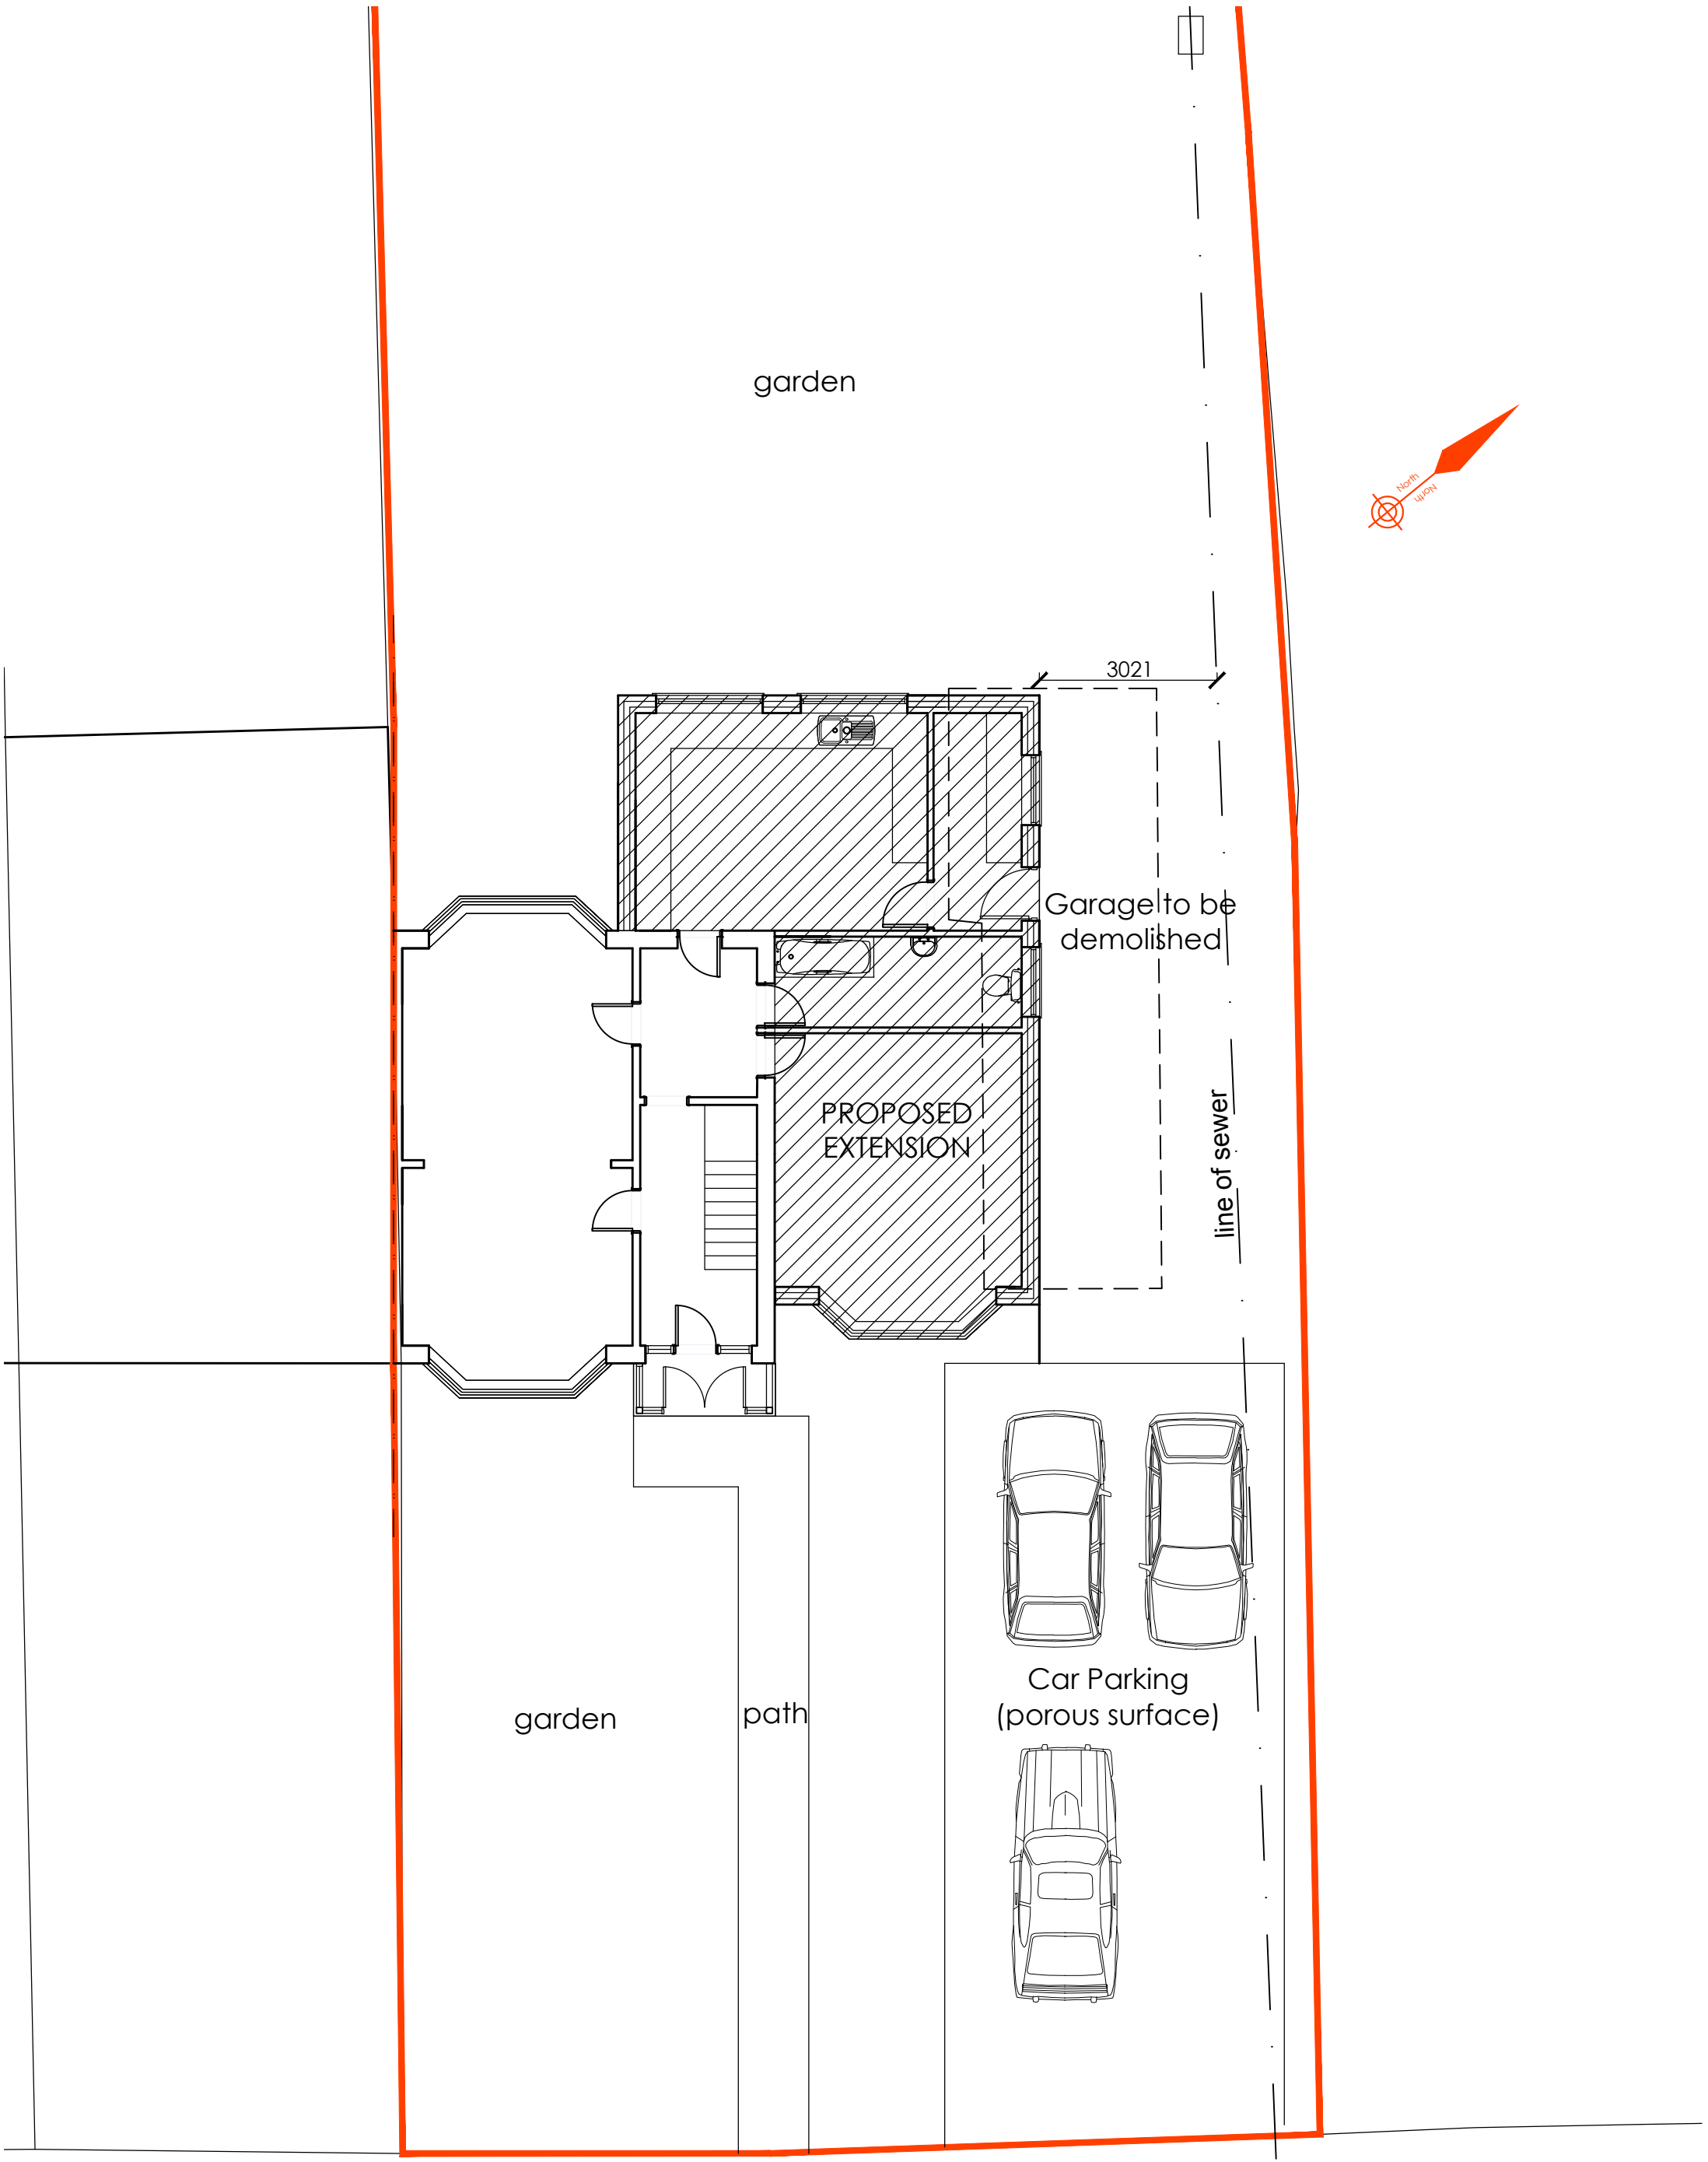

Creation Design

Creation Design - Wales

Tel: 01495 616277 / 07508890294

www.creationdesign-wales.com

E-mail: info@creationdesign-wales.com

PROPOSED HOUSE EXTENSION

174 CARDIFF ROAD

NEWPORT

NP20 3AE

PROPOSED SITE PLAN

DATE:

November 2015

DRAWN BY:

P.P.

SCALE(S):

1:100 @ A3

DRAWING NO:

15-61/P/09

REV:

B