



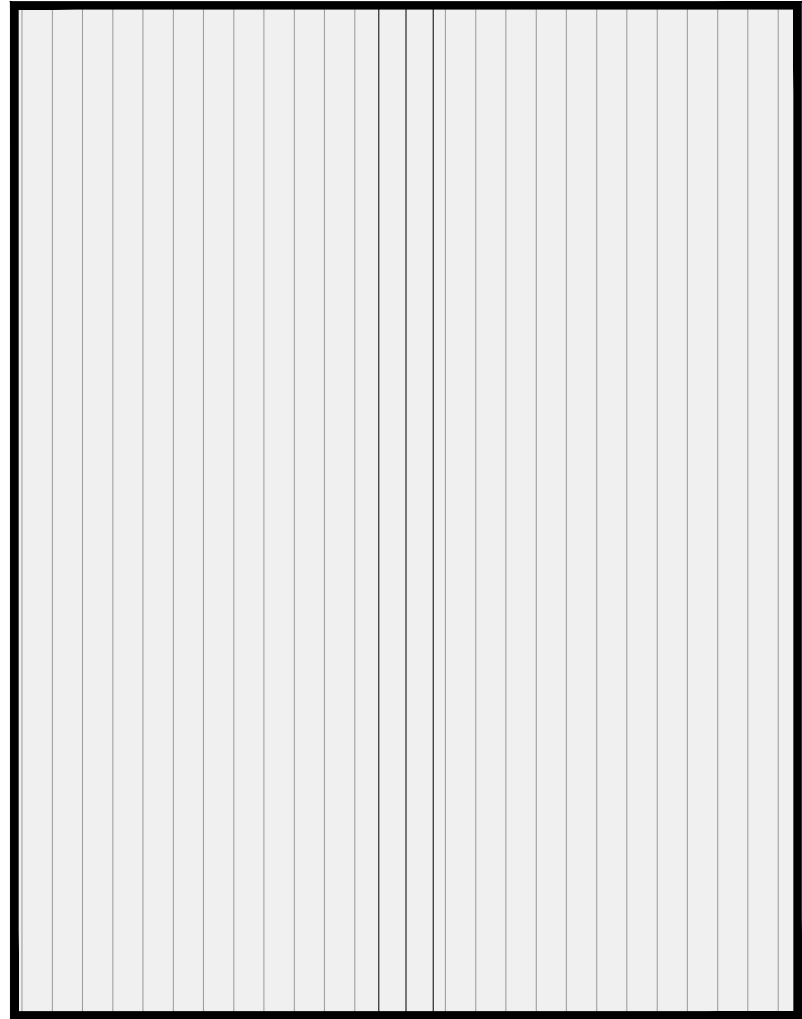


Roof Plan

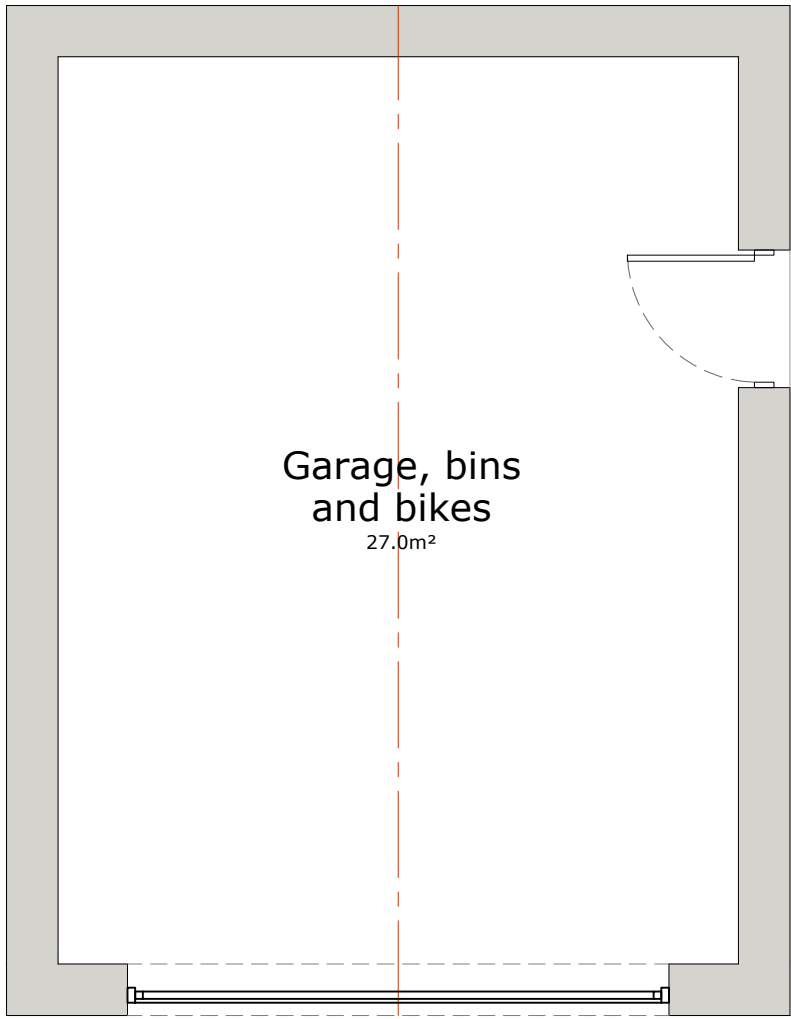


Floor Plan


- Materials:**
- Roof - artificial blue/black slate with grey clay angles ridge tiles.
 - Fascia and Soffit boards - white upvc.
 - Rainwater goods - Dark grey upvc.
 - External Walls - smooth white render with brick plinth detail and cast stone cill detailing.
 - Fenestration - Agate grey aluminium external door.

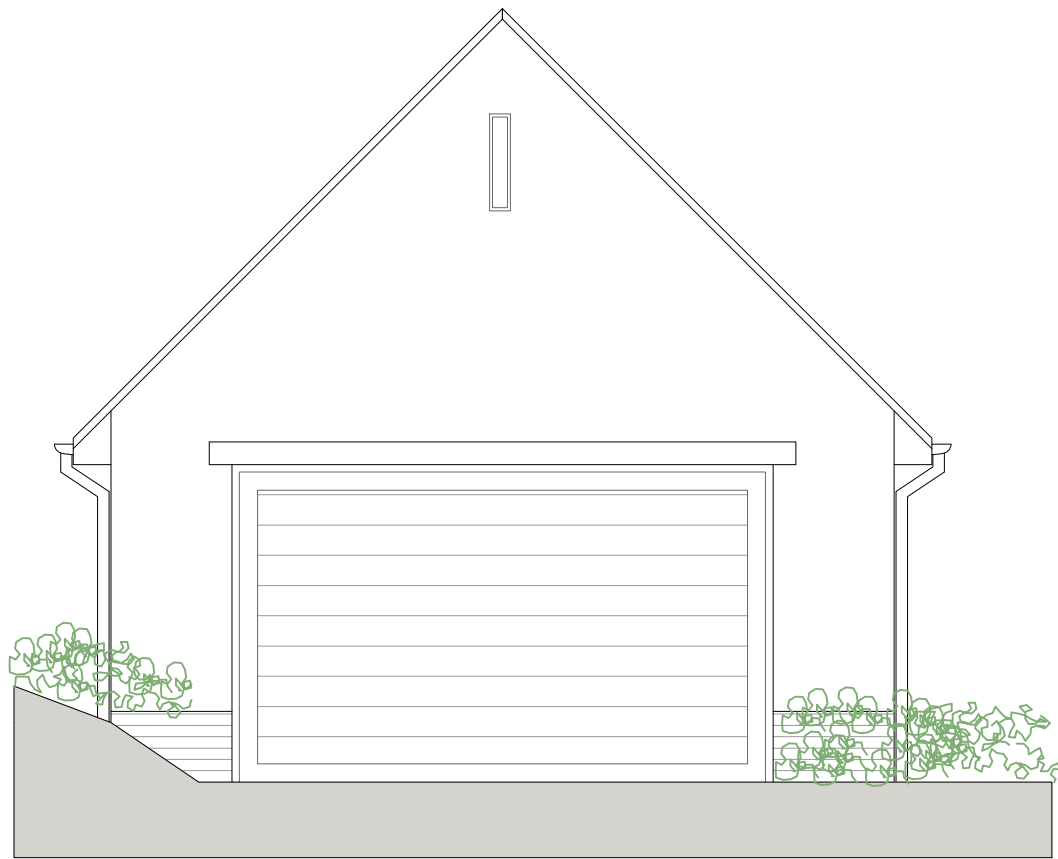


Front Elevation

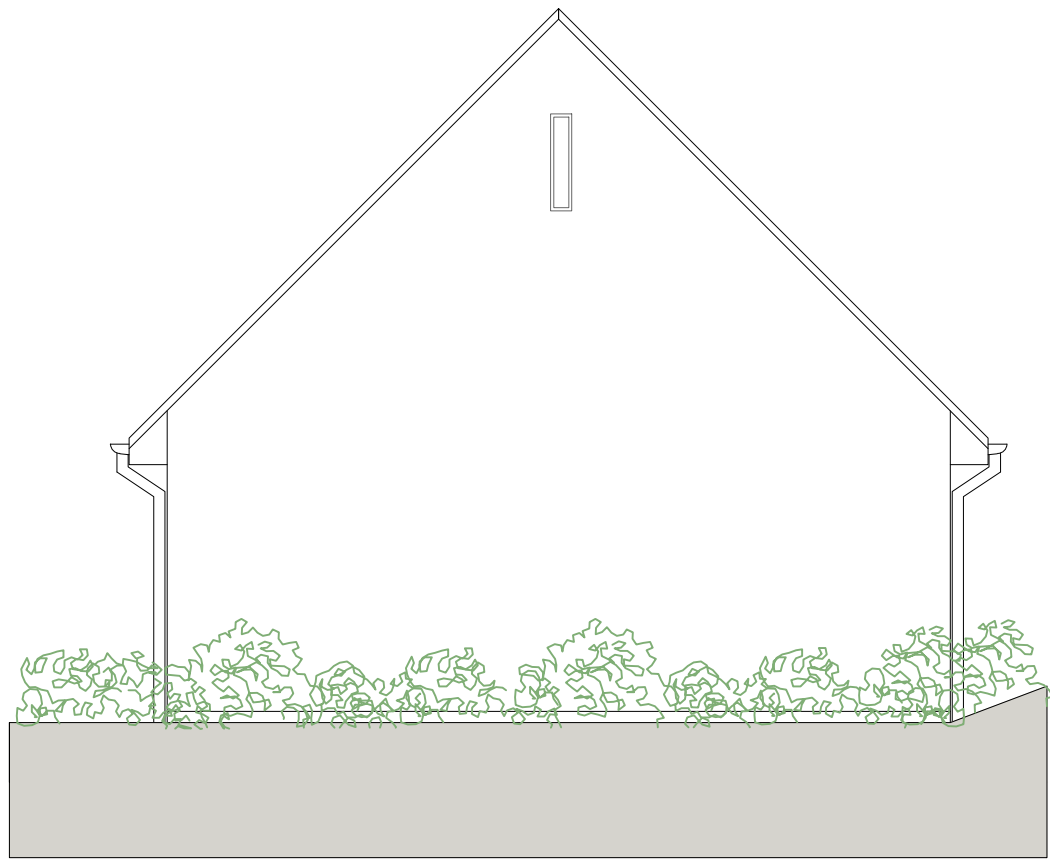




Rear Elevation

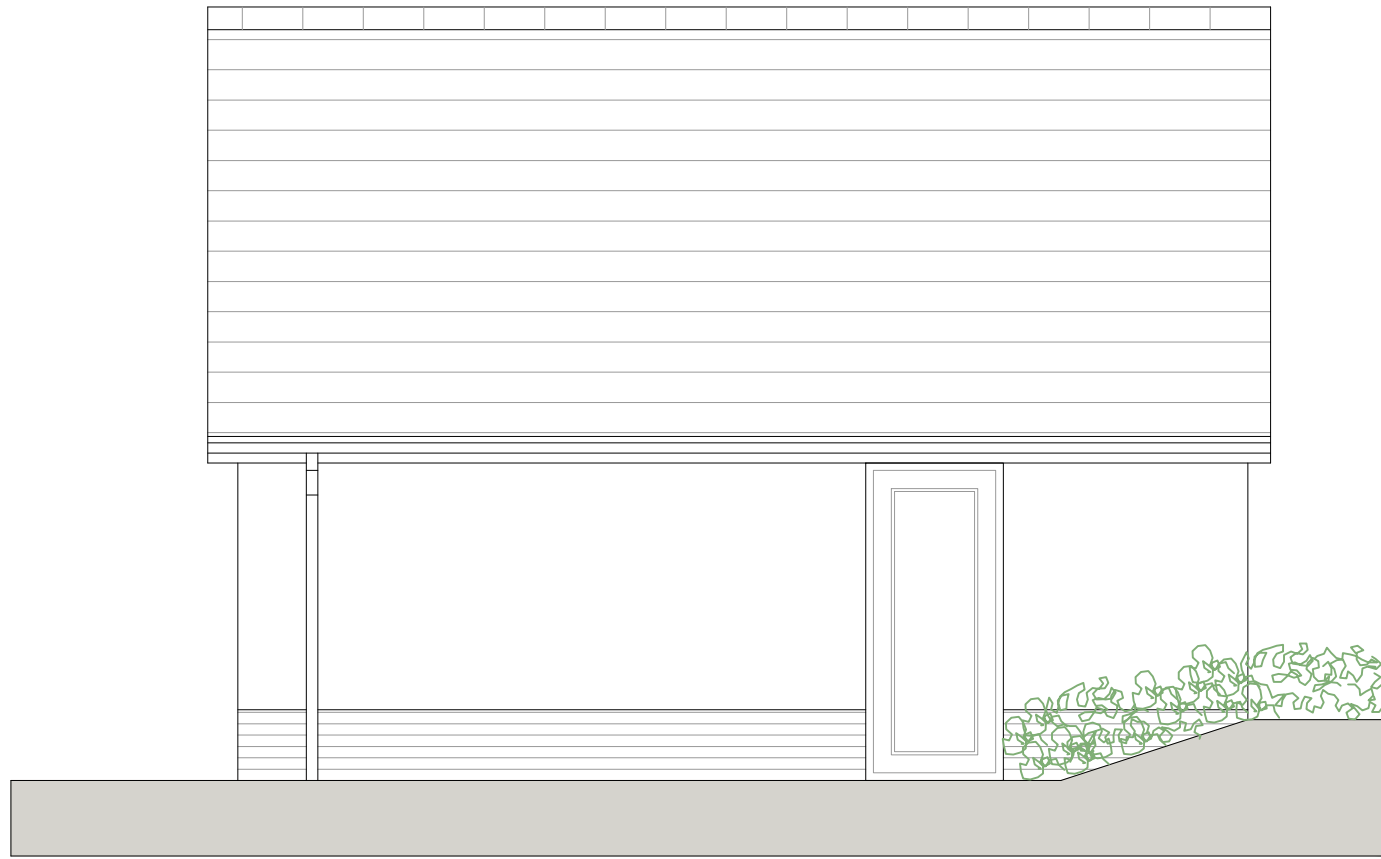

Side Elevation

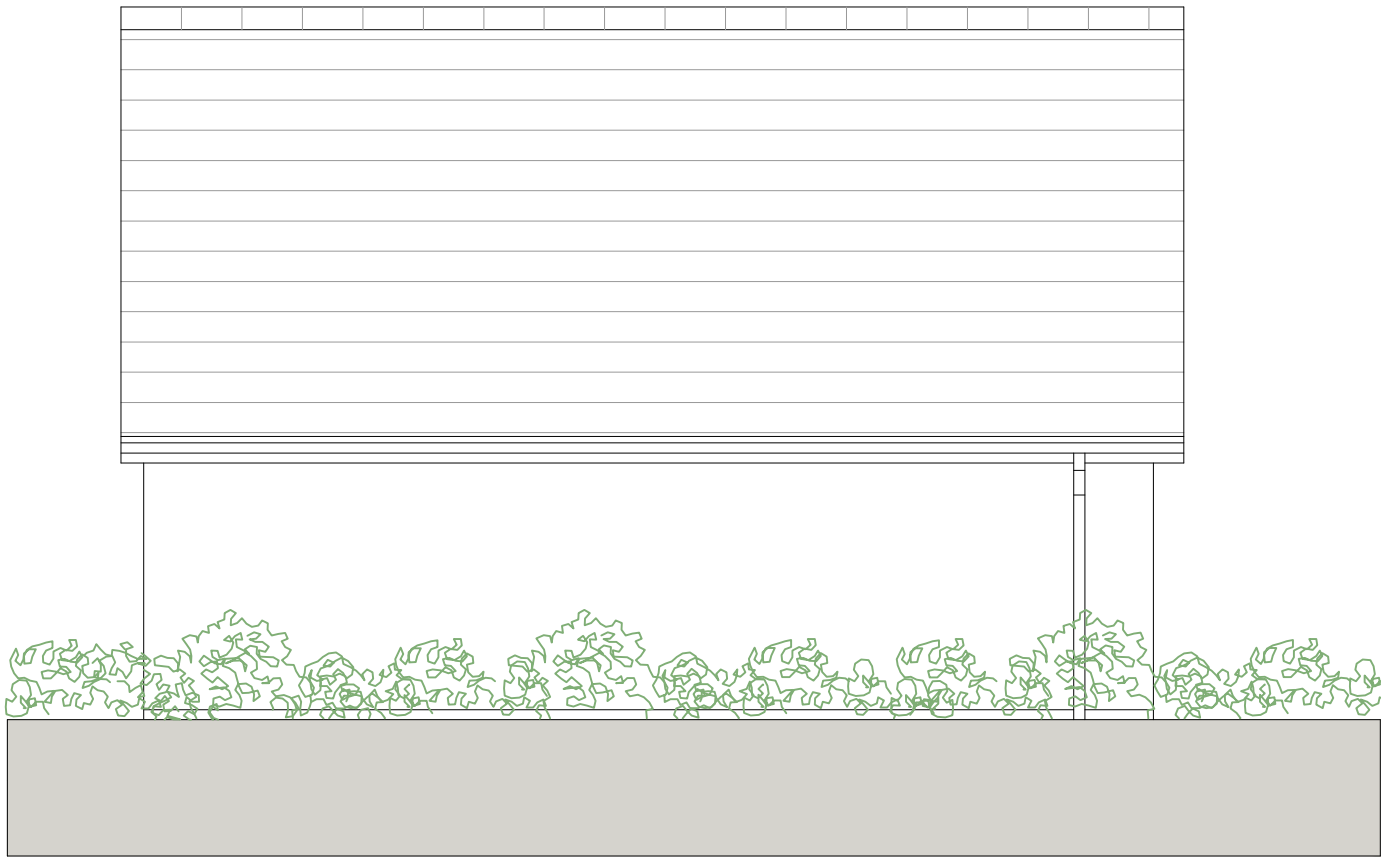

Side Elevation

   

Proposed Site section A-A

Issue A	03.06.26	Section adjusted to reflect amended front curtilage layout associated with access adjustment	
Issue	27.03.26	Planning Submission	
 Westfield Architects	Job:	Proposed dwelling at land adjacent to Mill House.	Date: 27.03.26
	Location:	Mill House, Mill Lane, Castleton, Newport, CF3 2UT.	Scale: VARIES@A1
	Title:	Proposed Section A-A, Proposed detached garage plans and elevations	Dwg No: 454 - AL/89/04
	• THIS DRAWING IS TO BE READ IN CONJUNCTION WITH OTHER RELEVANT ARCHITECTS AND ENGINEERING DRAWINGS AND SPECIFICATIONS. • ALL DIMENSIONS ARE IN MILLIMETRES UNLESS OTHERWISE STATED. • ALL DIMENSIONS TO BE CHECKED ON SITE BEFORE AND DURING WORKS. • ARCHITECT TO BE MADE AWARE OF ANY CHANGES TO DESIGN OR DIMENSIONS. • COPYRIGHT REMAINS WITH WESTFIELD ARCHITECTS		

TEL - 07845 126350. E-MAIL - sam@westfieldarchitects.co.uk
2 Alexander Gully, Ffordd Pengam, Cardiff, CF24 2DA.