



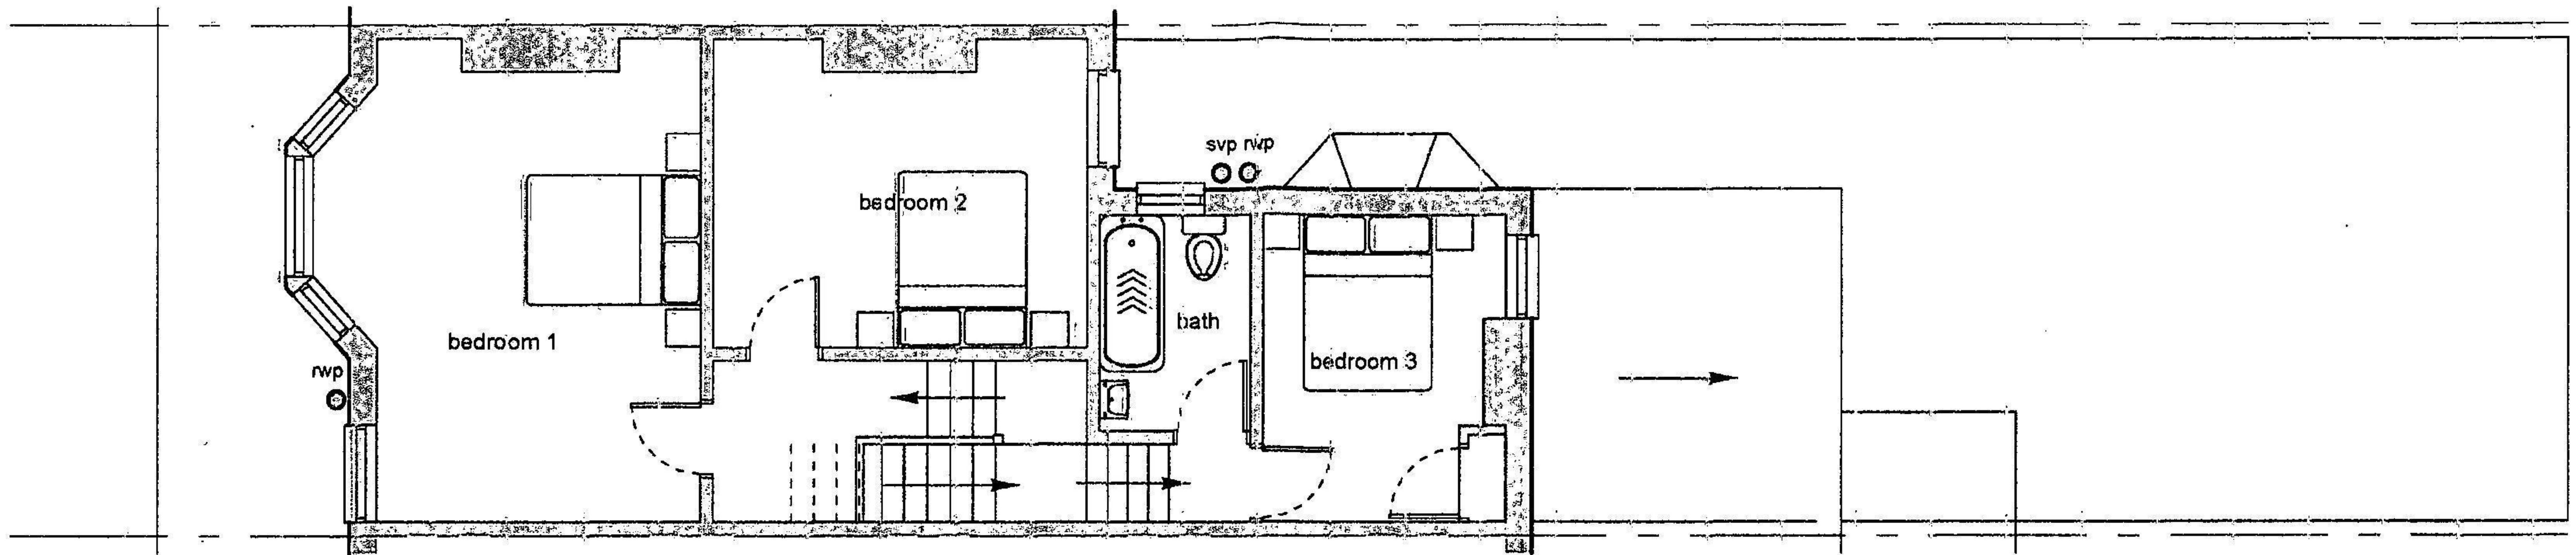

first floor plan

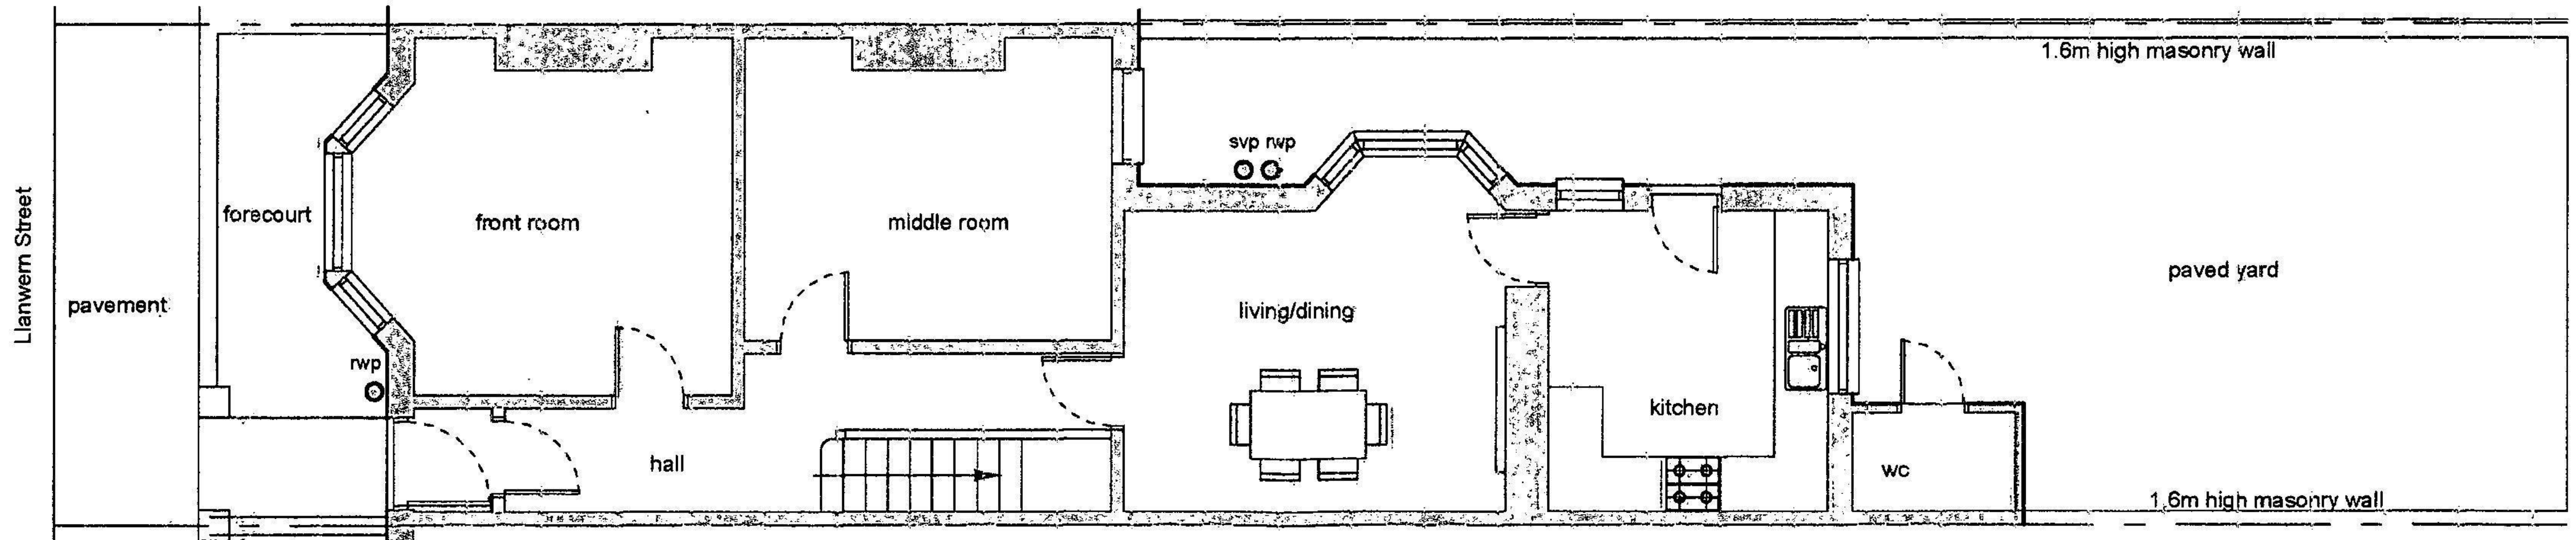

ground floor plan

existing

Trevent Designs Ltd
client - Mo. Rafique
proj: 24 Llanwern Street, Newport, NP19 0BZ
existing floor plans
scale - 1:100 @ A4
dwg no. - 2171-01