




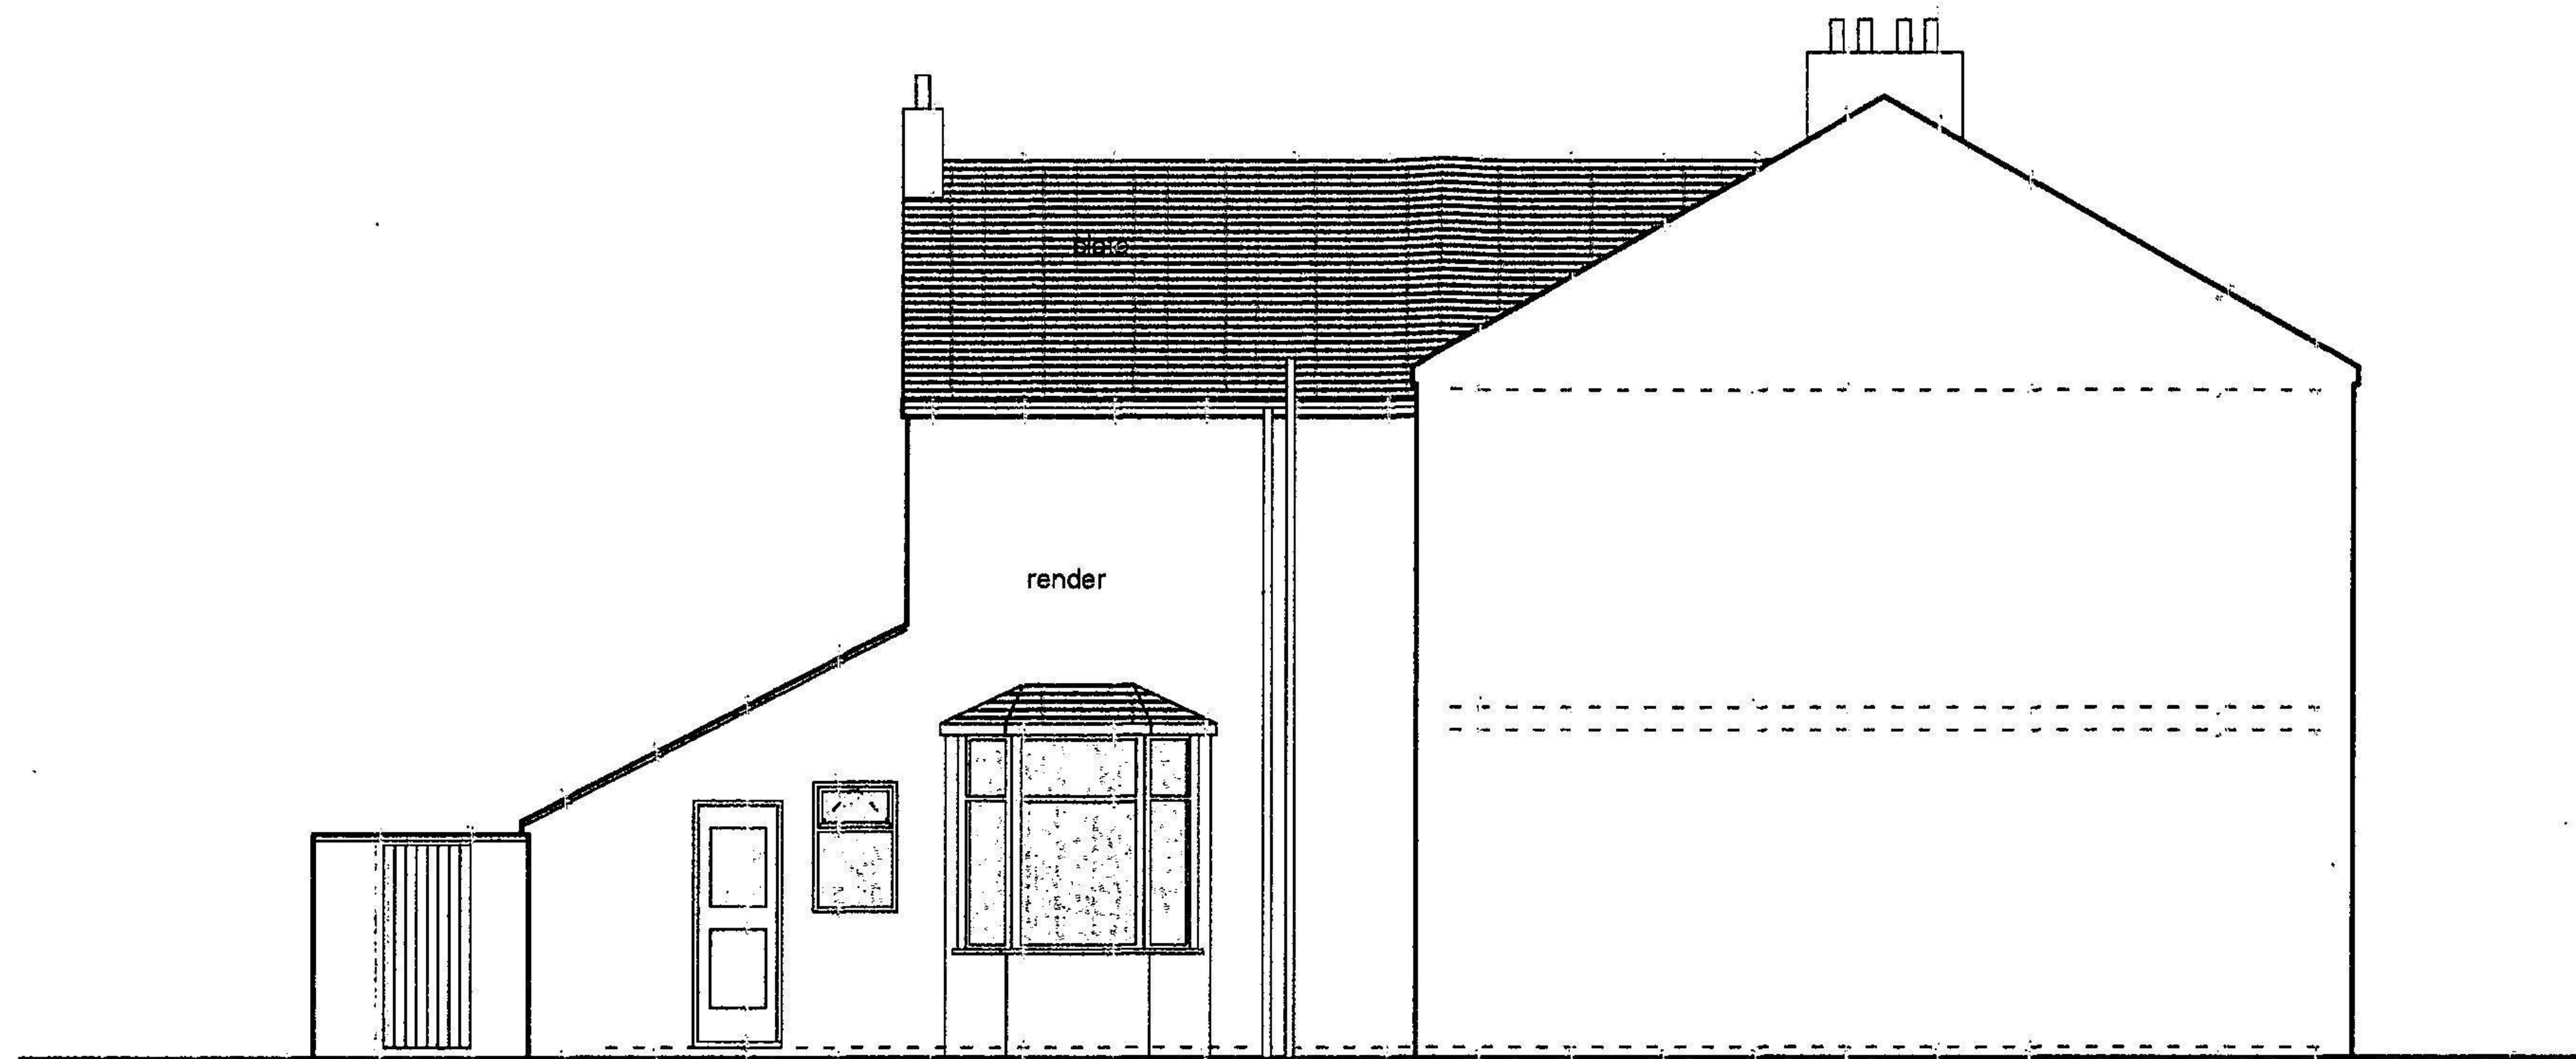

rear side elevation

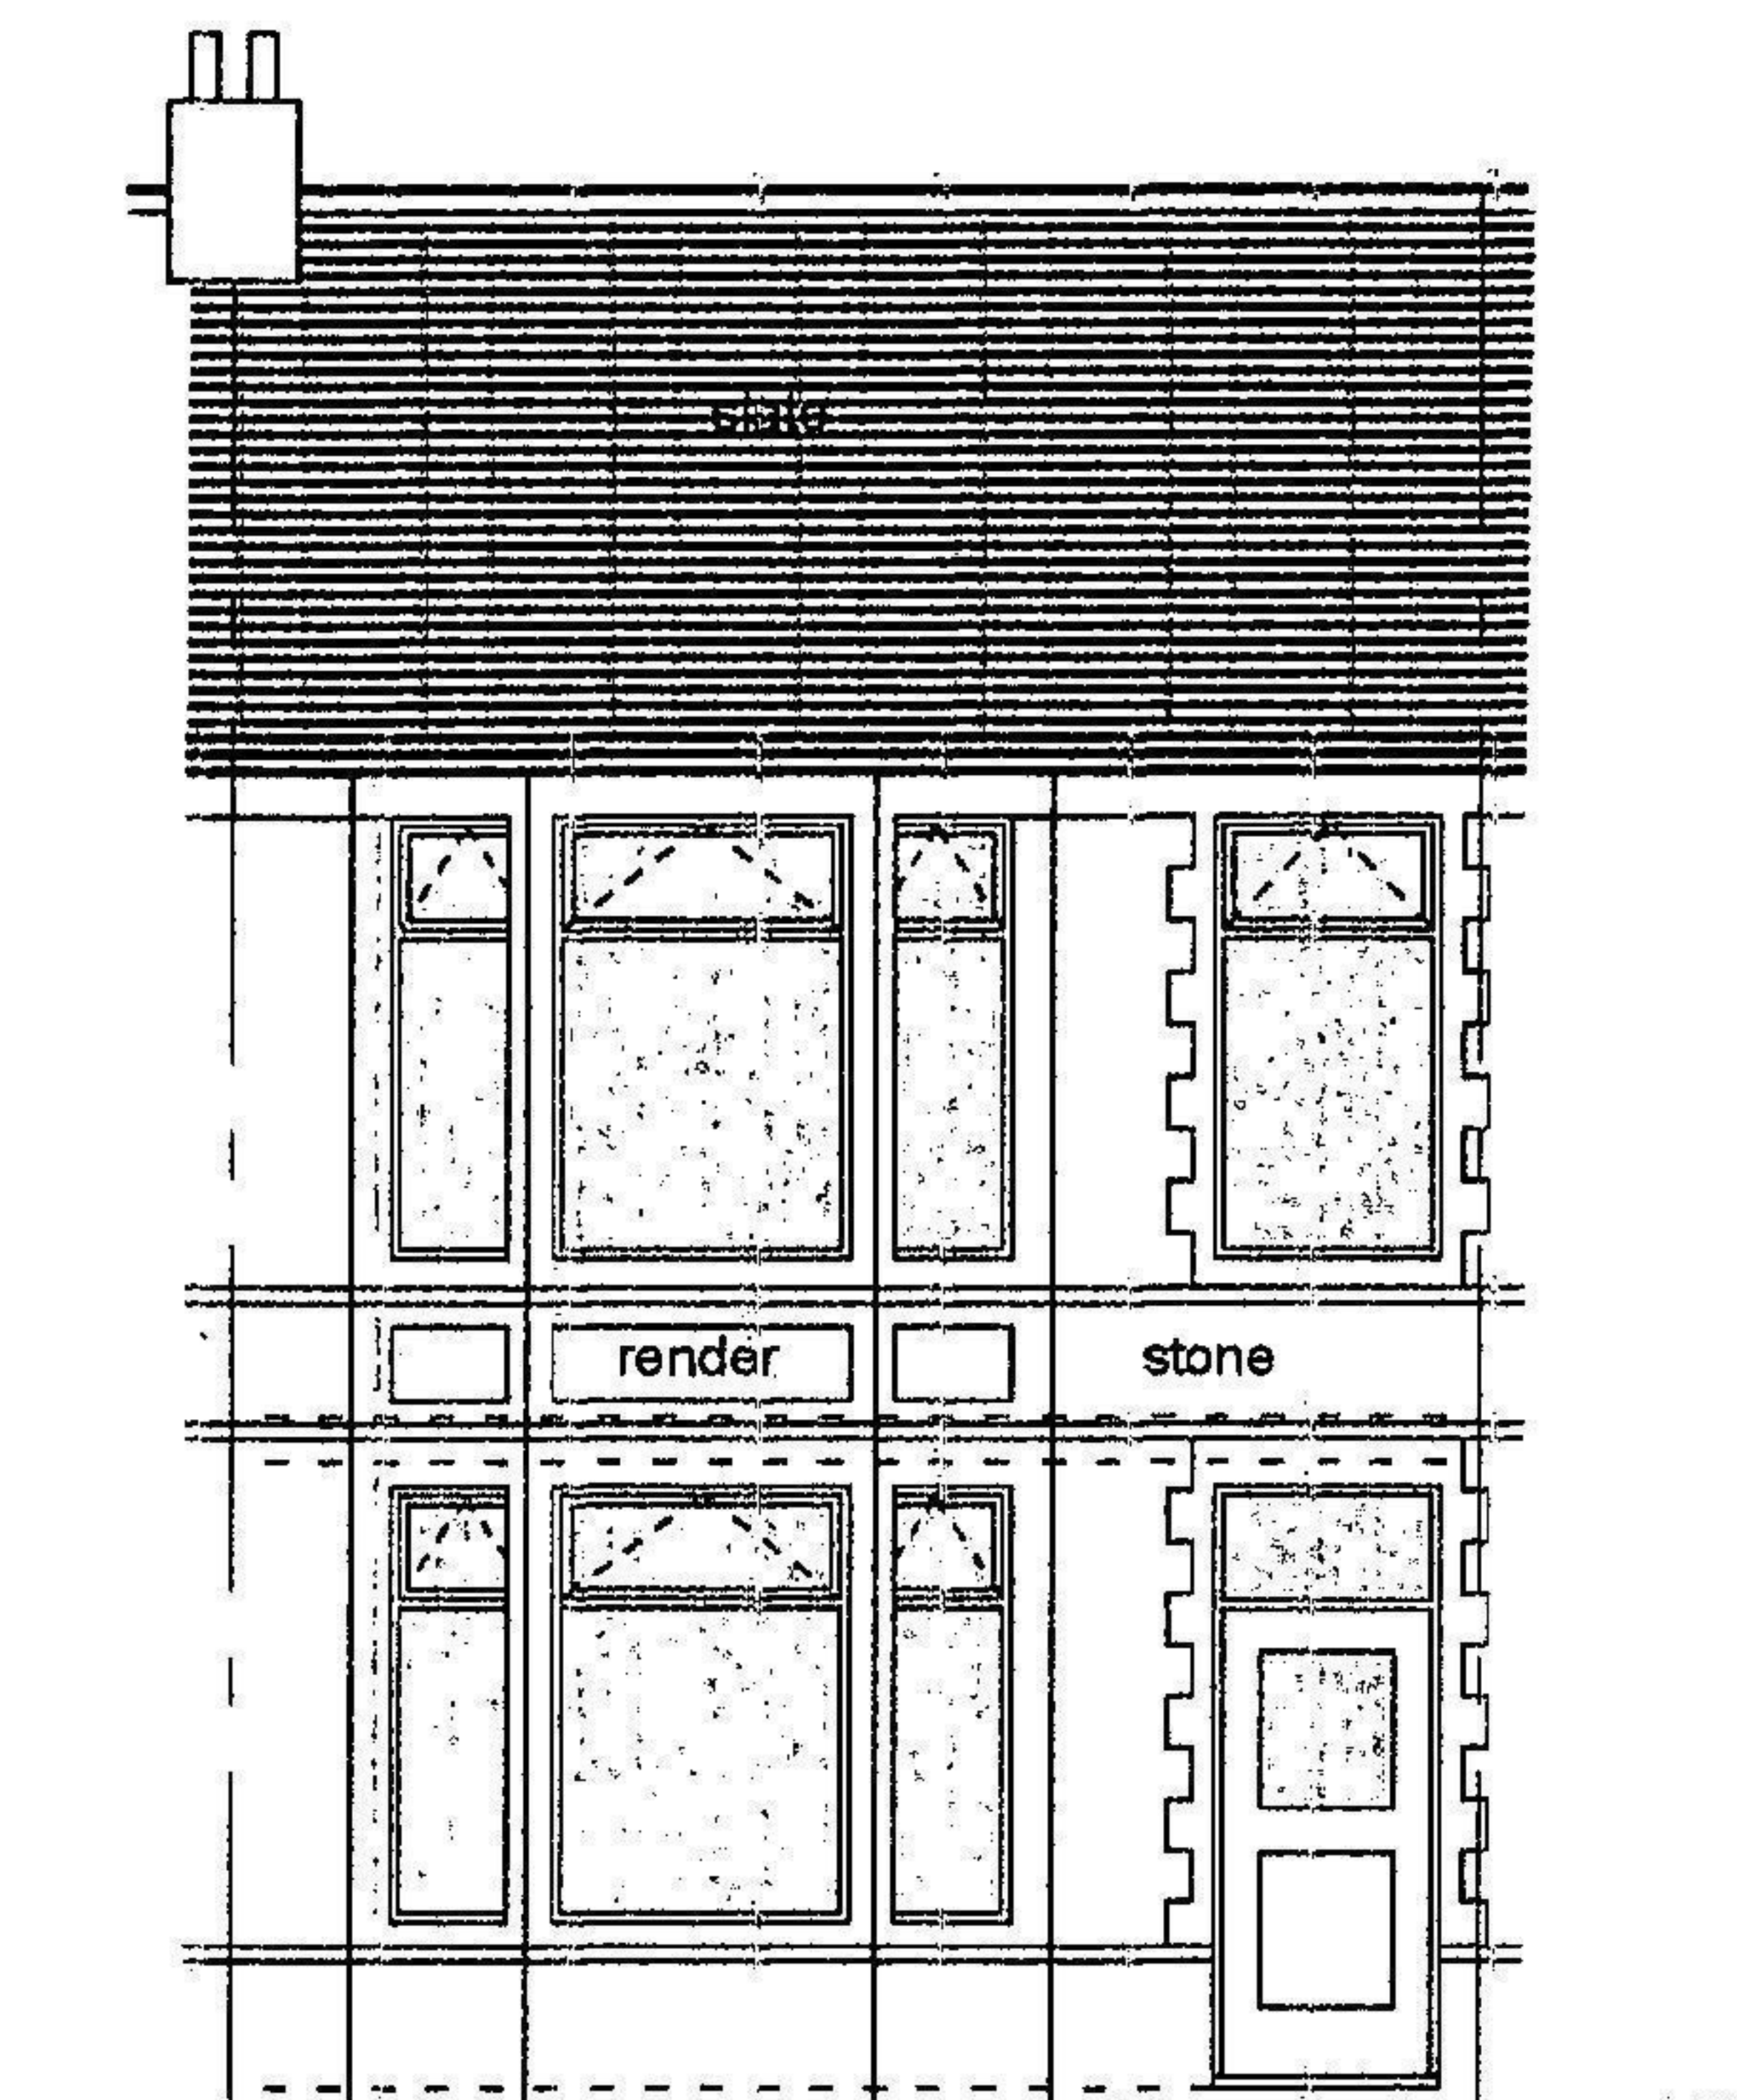

front elevation

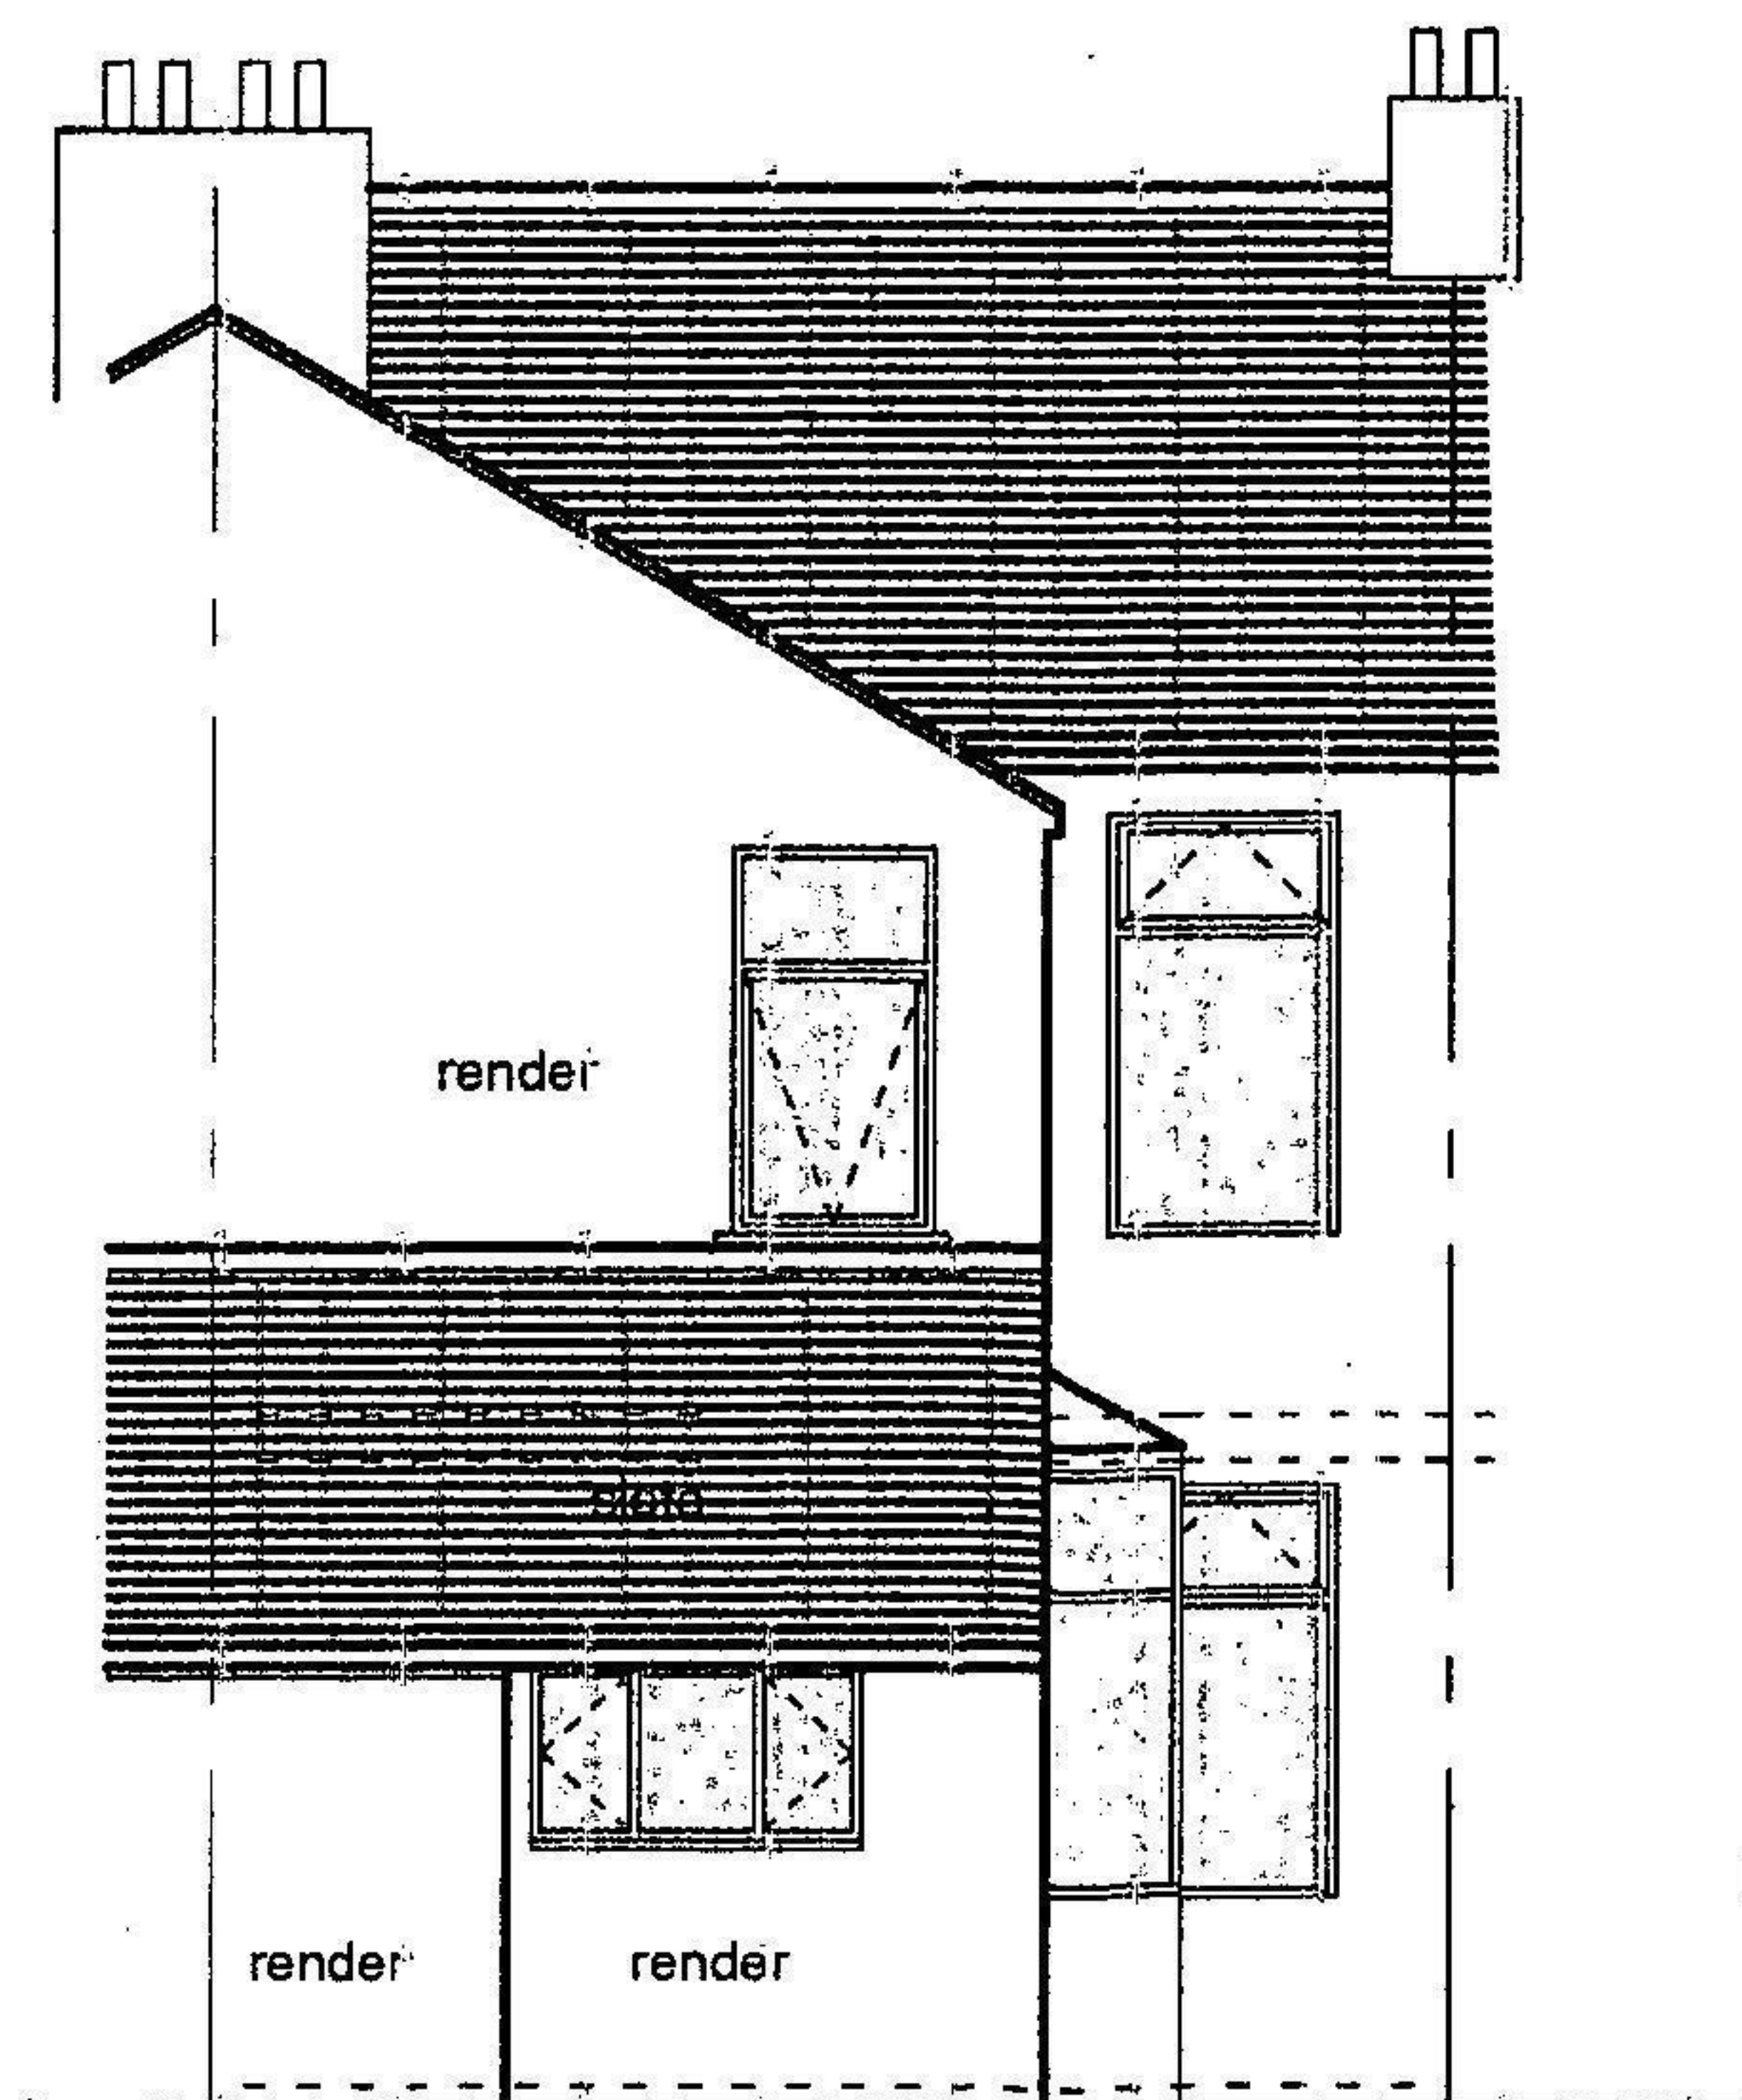

rear elevation

existing

Trewent Designs Ltd

client - Mo. Rafique

proj: 24 Llanwrn Street,
Newport, NP19 0BZ

existing elevations

scale - 1:100 @ A4

dwg no. - 2171-02