



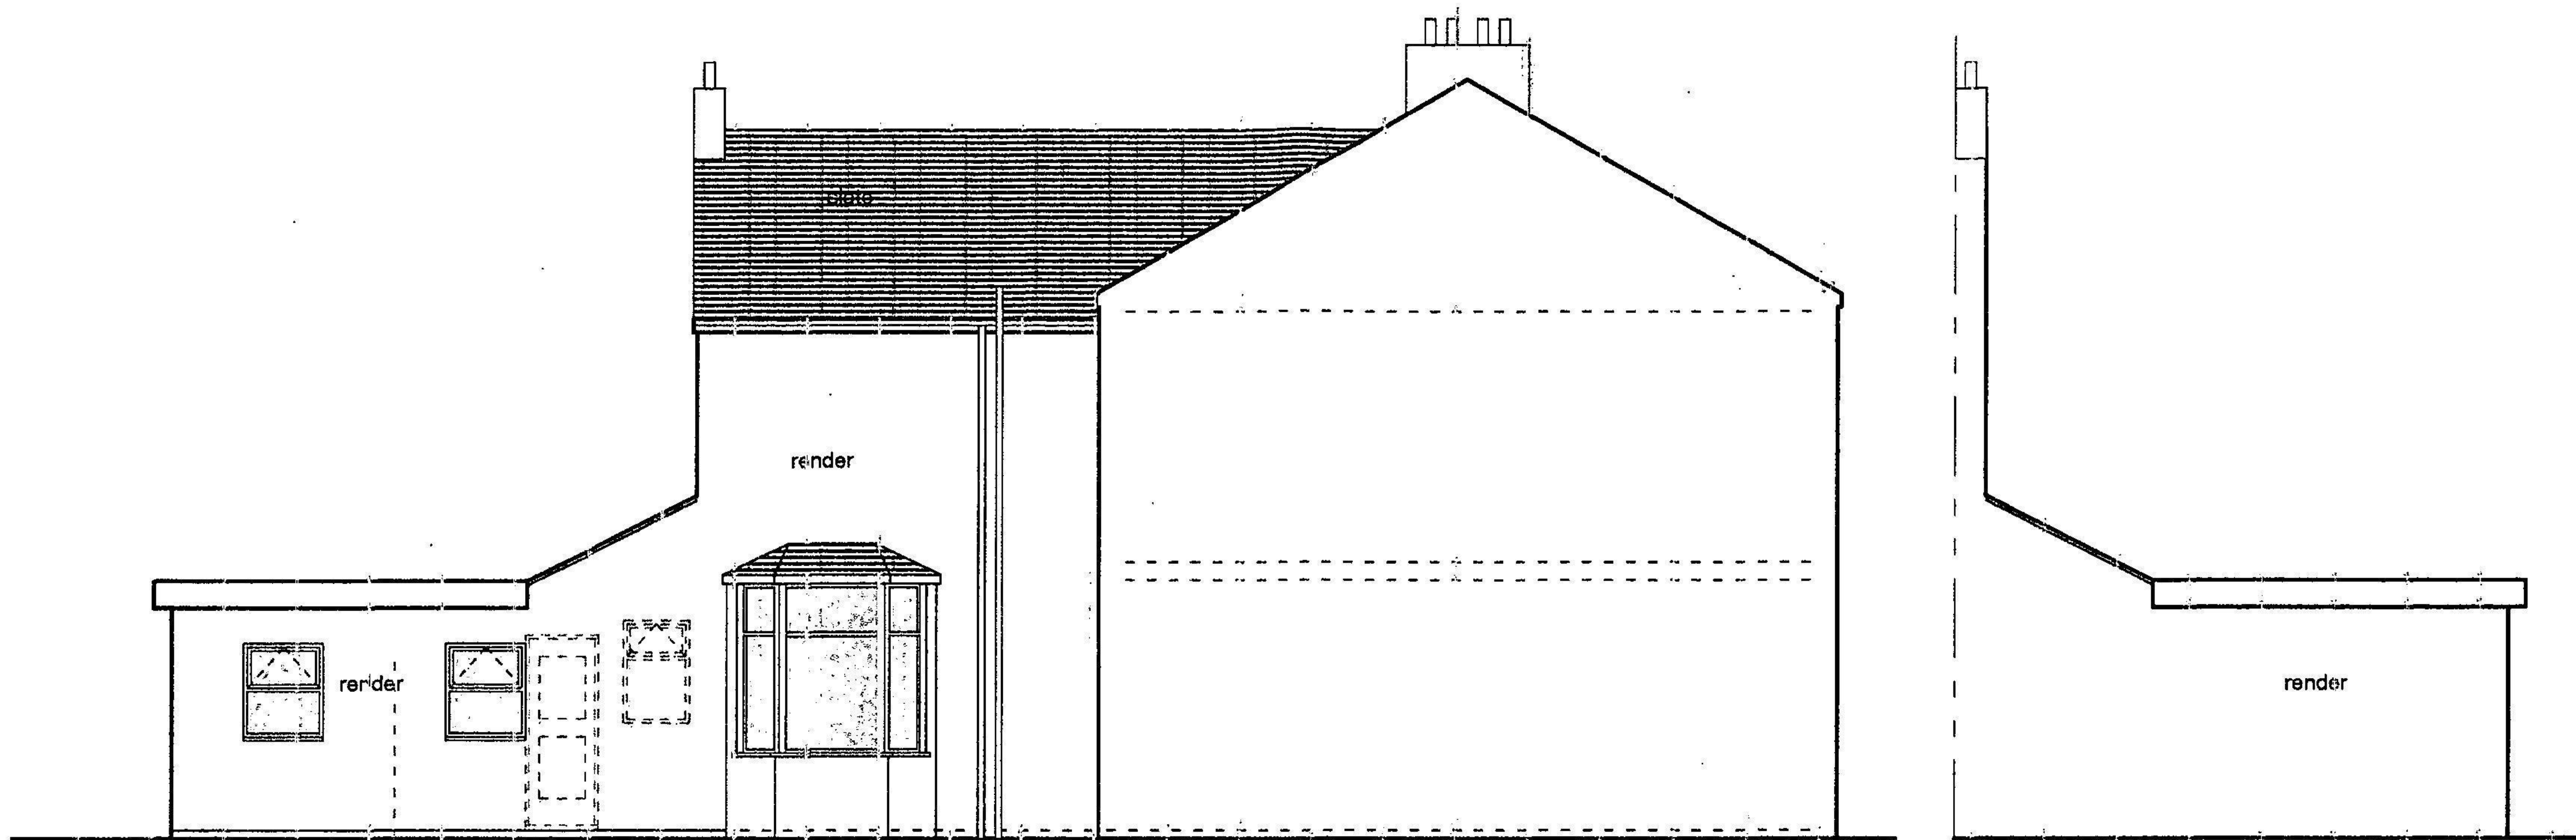


rear side elevation


rear side elevation

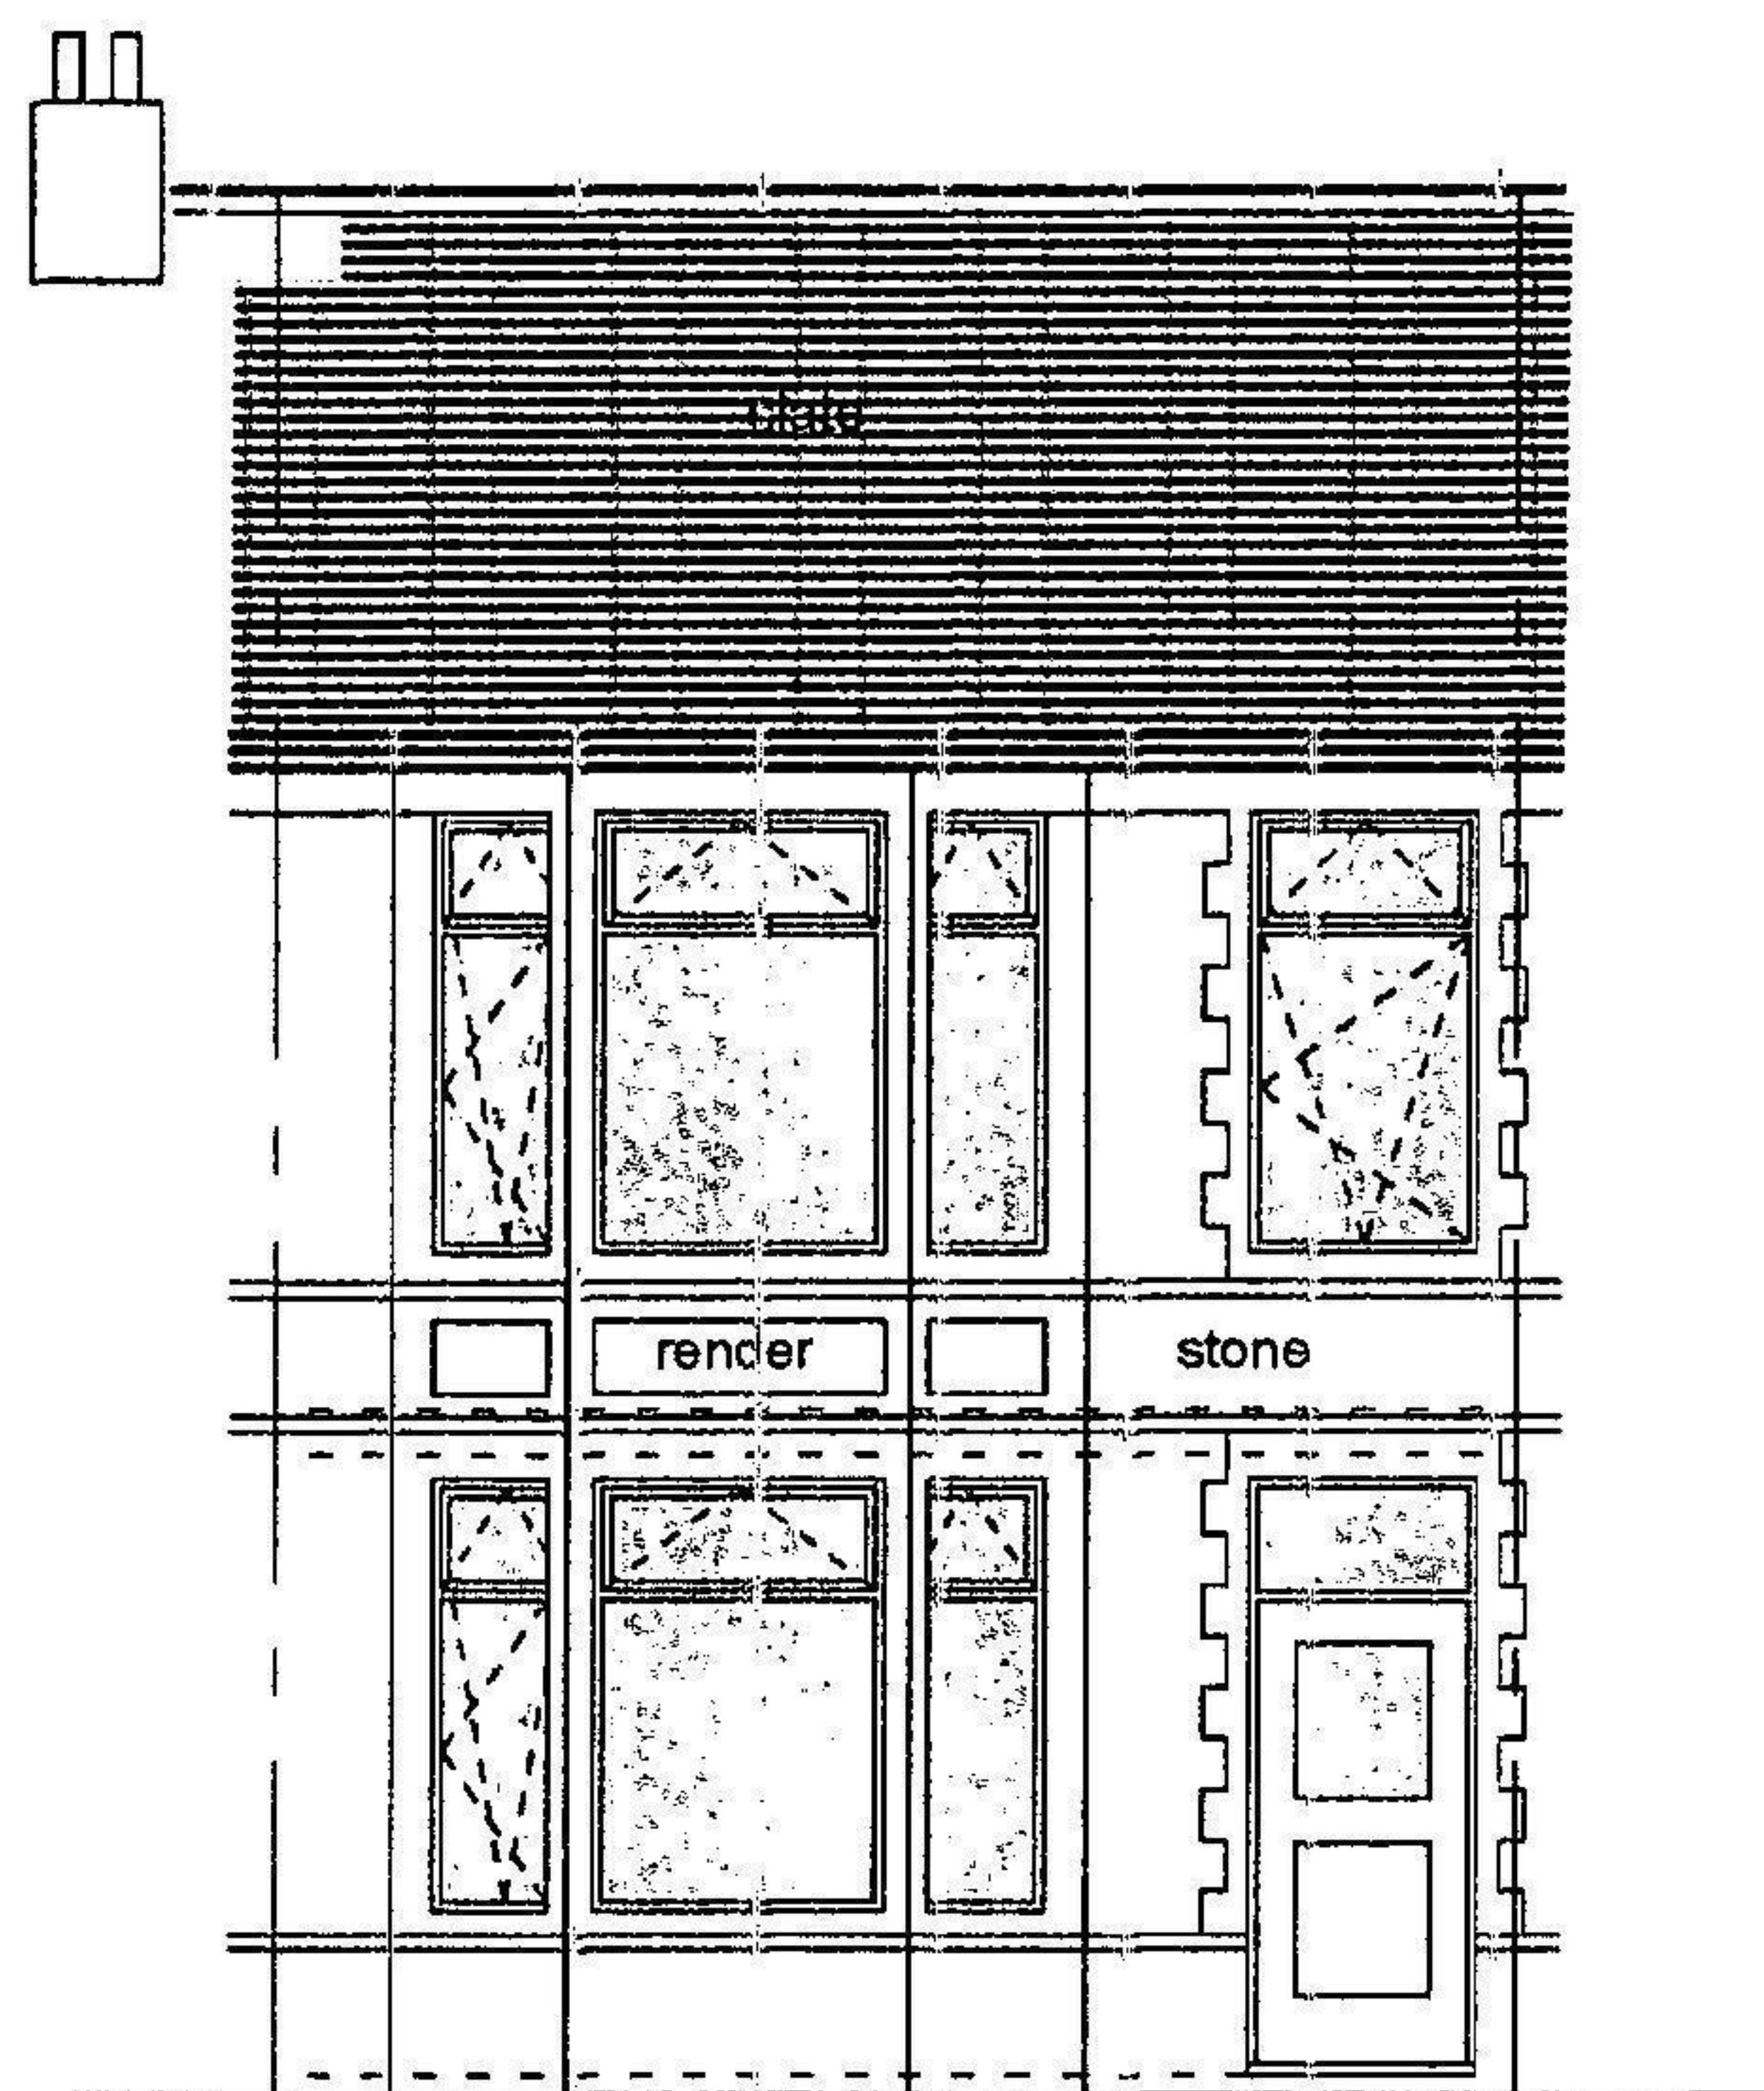

front elevation

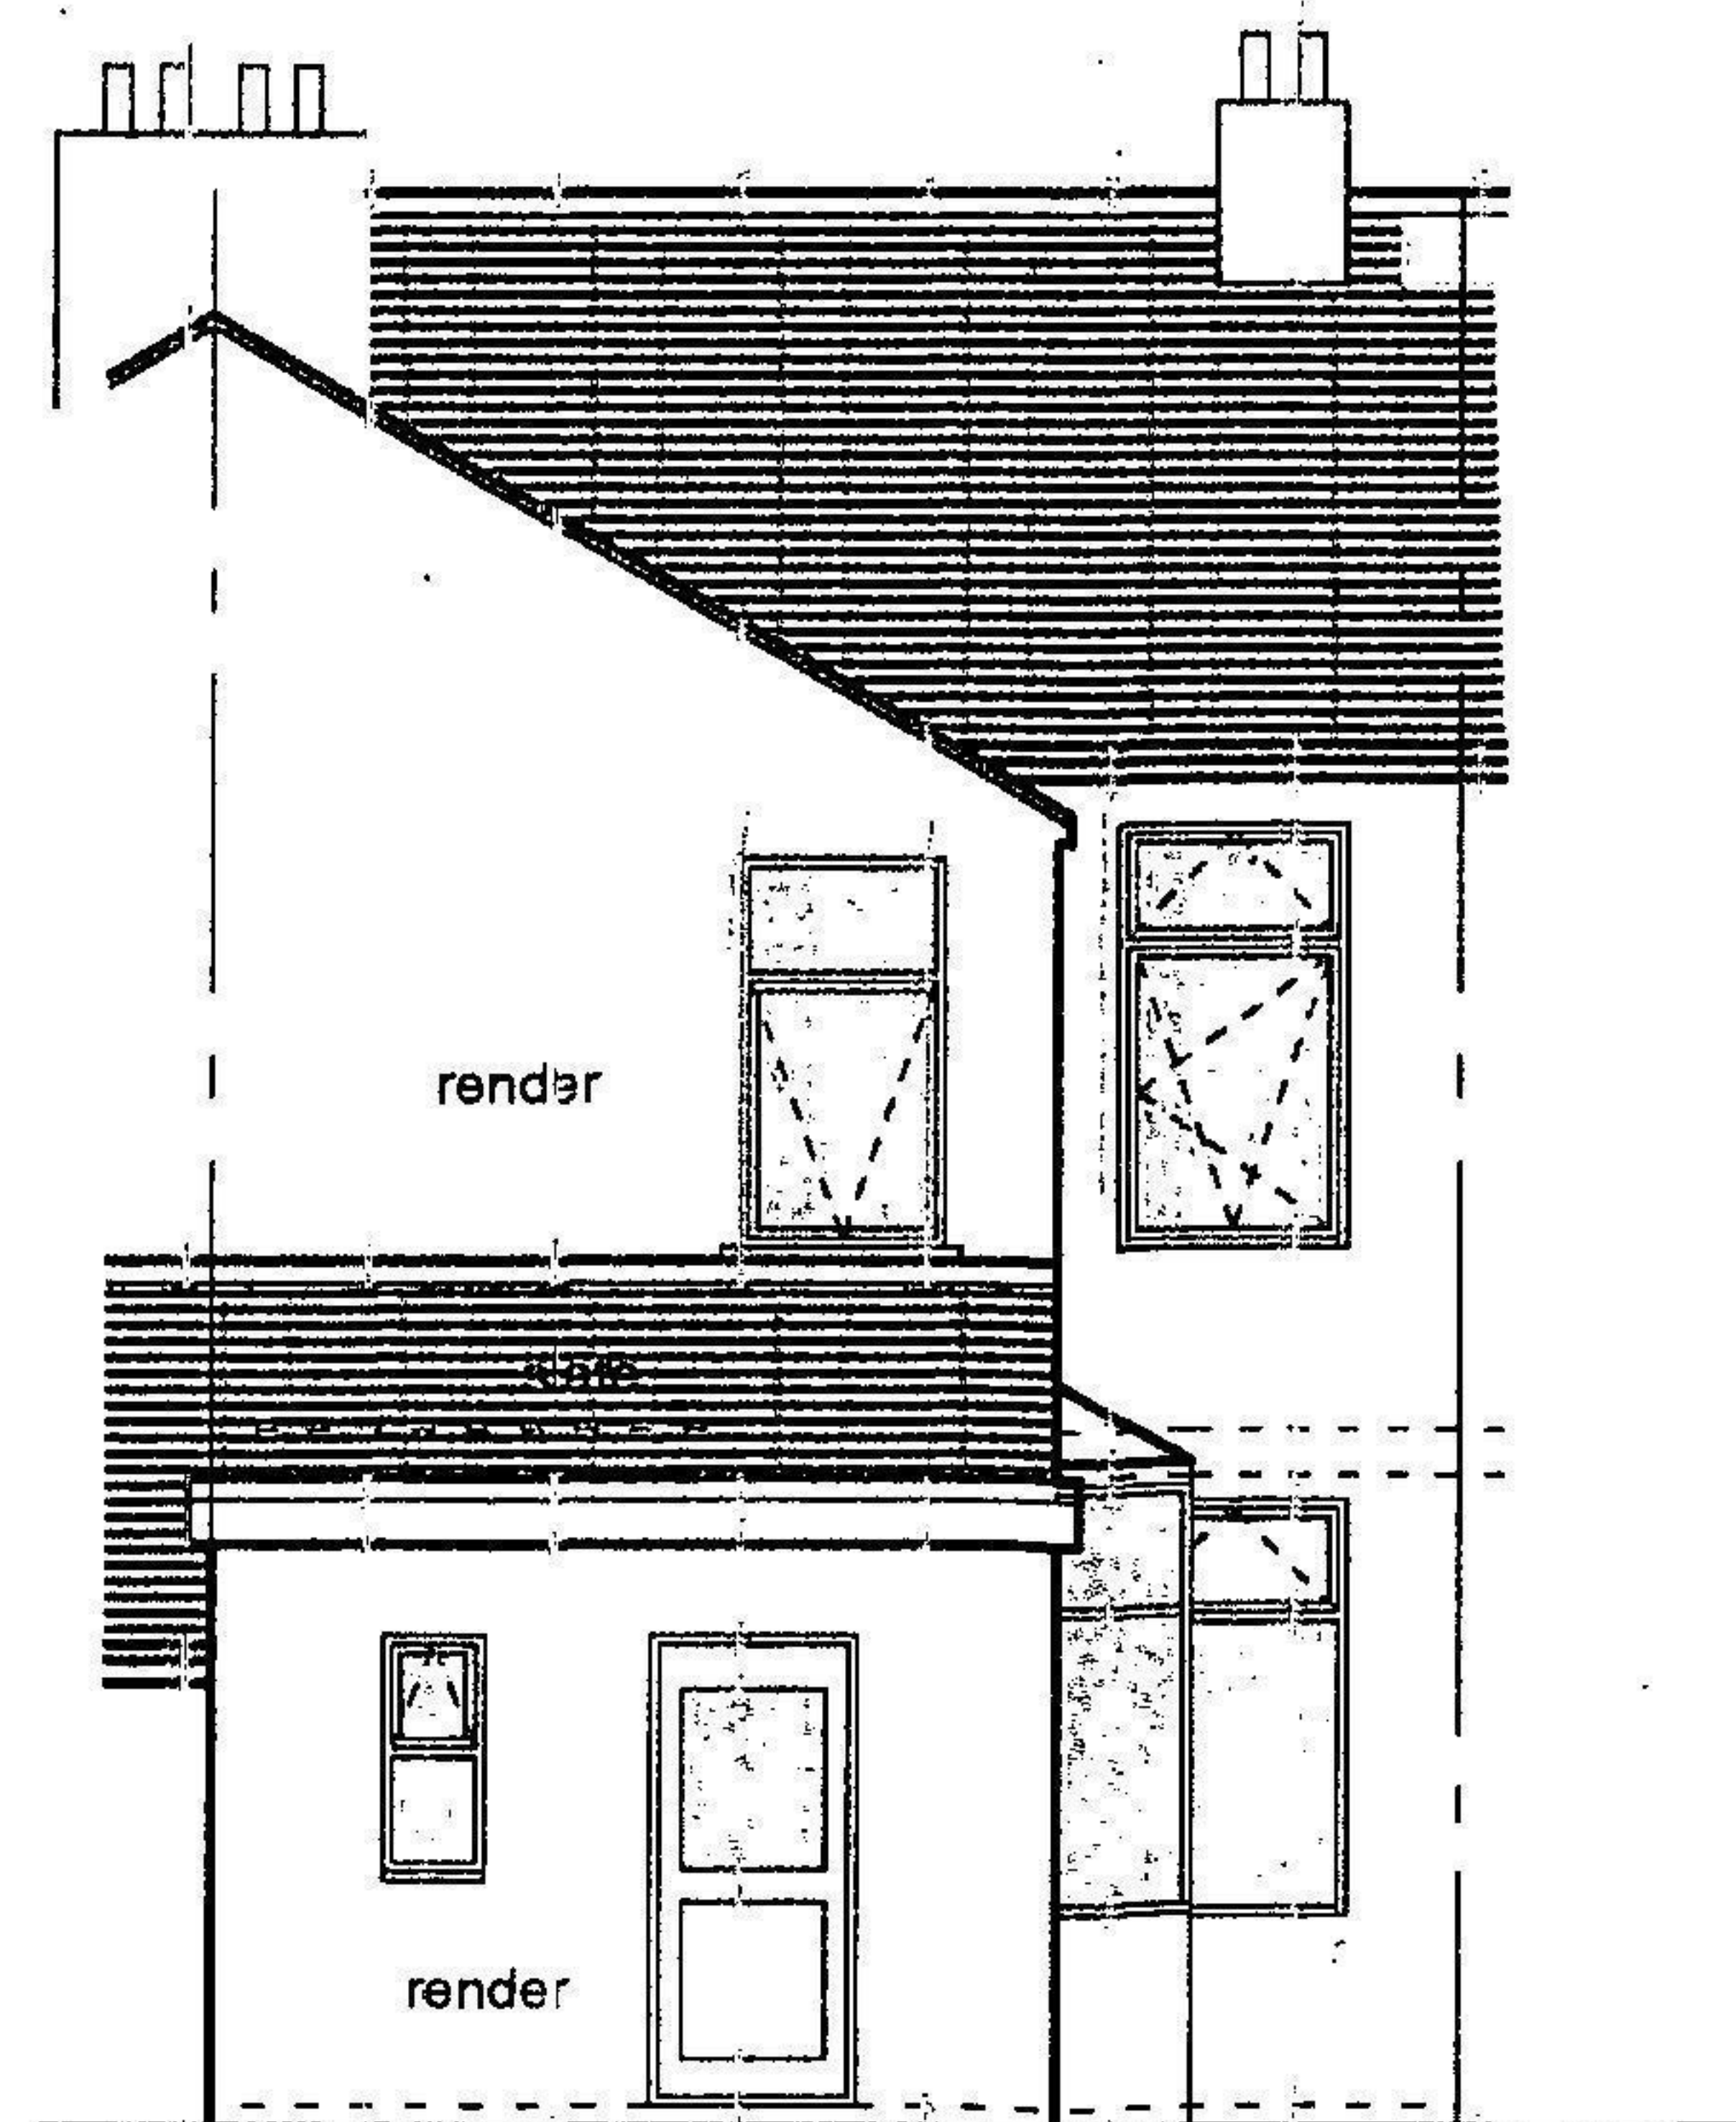

rear elevation

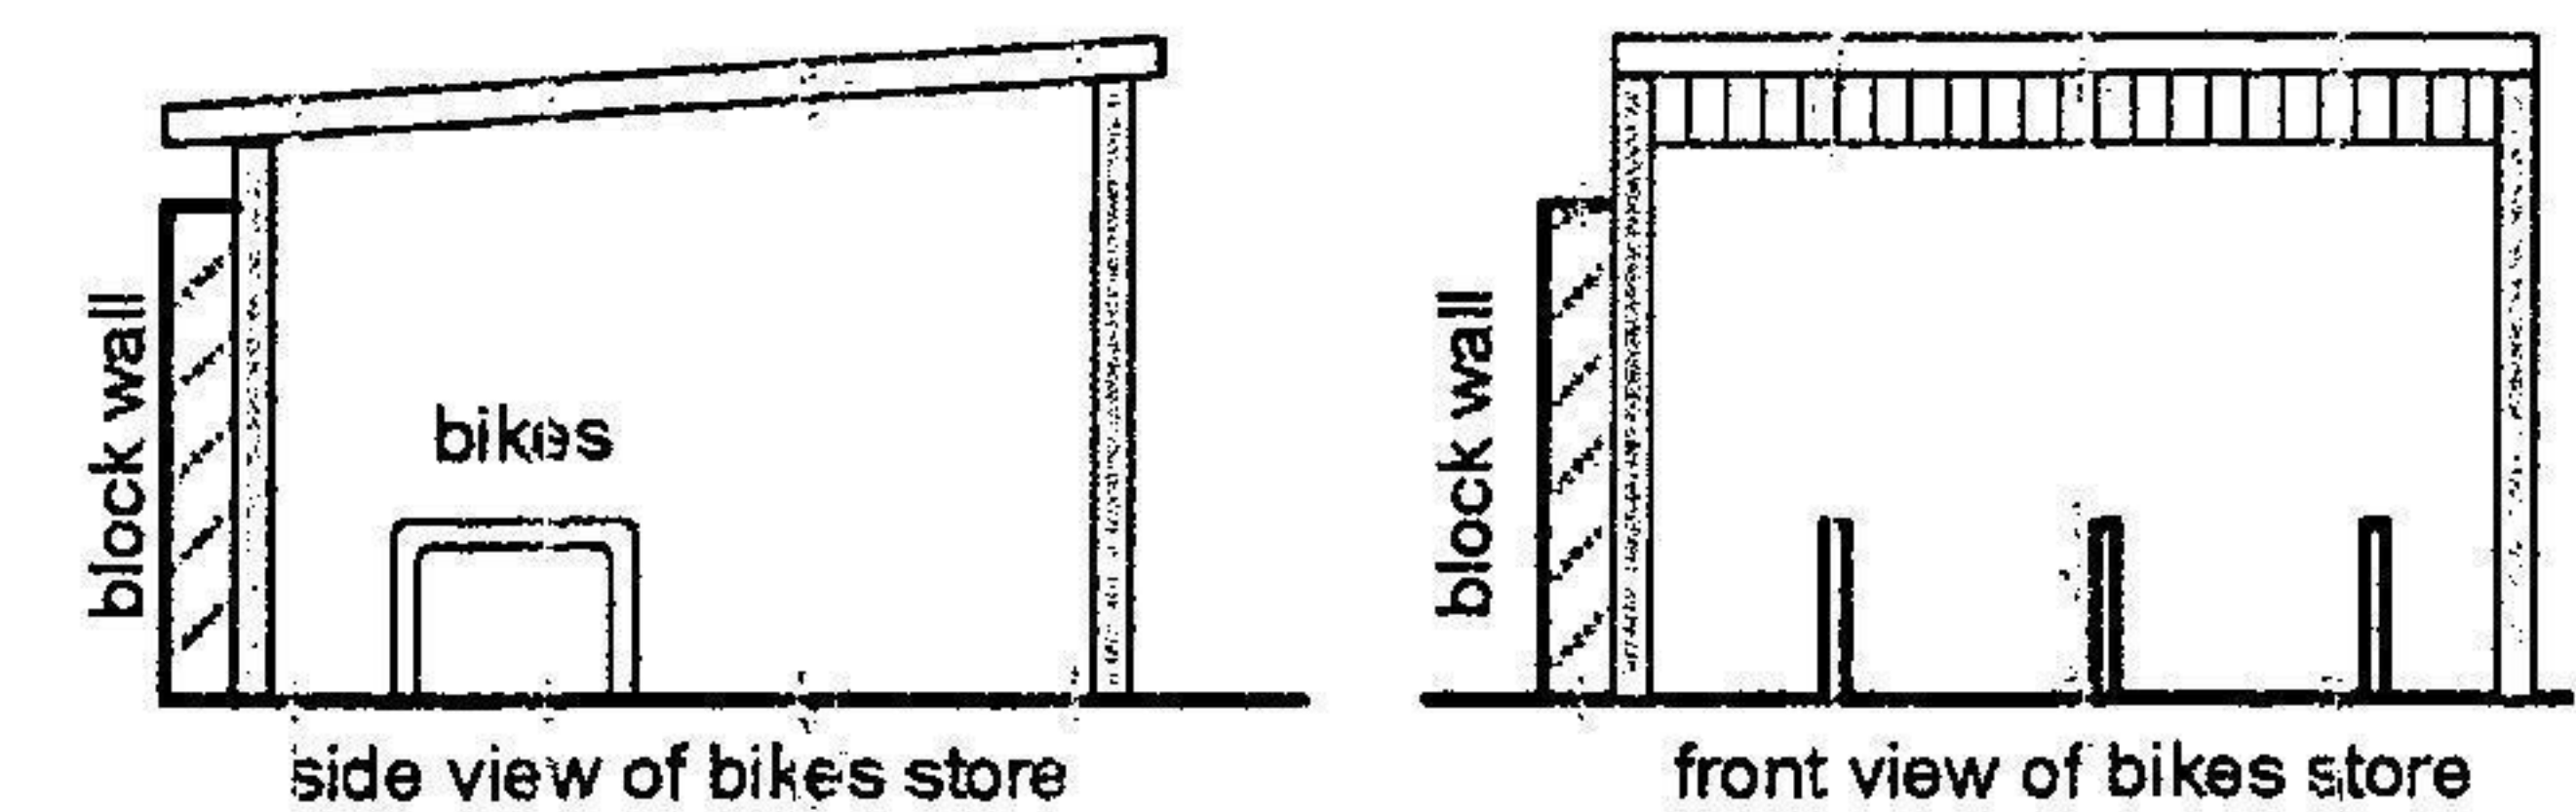

110x110 treated timber posts &
120x50mm treated rafters @ 400ctr
with clear ribbed plastic roof, &
steel Sheffield cycle stands set in
concrete base

proposed

rev A - 10 Nov 2022 - details
of cycle store added

Trewent Designs Ltd
client - Mo. Rafique
proj: 24 Llanwern Street, Newport, NP19 0BZ
proposed elevations
scale - 1:100 @ A4
dwg no. - 2171-Q3 A