

NOTES
THIS DRAWING IS COPYRIGHT
RICHARD ANDREWS ARCHITECTS
WORKING TO PREPARED DIMENSIONS ONLY.
ANY DISCREPANCIES TO BE NOTIFIED TO THE ARCHITECT

FILE NOTES
ALL DIMENSIONS HAVE BEEN PRODUCED BY RICHARD ANDREWS ARCHITECTS
PROVIDED AS A GUIDE TO THE DIMENSIONS OF THE BUILDING
CONTRACTOR SHALL BE RESPONSIBLE FOR THE DIMENSIONS OF THE BUILDING
CONTRACTOR SHALL BE RESPONSIBLE FOR THE DIMENSIONS OF THE BUILDING


REVISIONS	
1	
2	
RICHARD ANDREWS ARCHITECTS
ARCHITECTS
SUITES 2.3 THE ESTATES OFFICE 25.26
GOLD TOPS, NEWPORT, NP20 4PG
PHONE: 01932 24144
EMAIL: info@richardandrews.co.uk
RICHARD ANDREWS ARCHITECTS LTD
REGISTERED OFFICE: 25.26 THE ESTATES OFFICE 25.26 GOLD TOPS, NEWPORT, NP20 4PG
WWW.RICHARDANDREWS.CO.UK



21 Cot Farm Circle
Newport
NP19 9UR

Proposed Plans, Elevation and Section



Number **R 9 1 7 – 1 2 A 1**
Scale 1:500+1:100
Date 08/25
Drawn BH
Checked LS

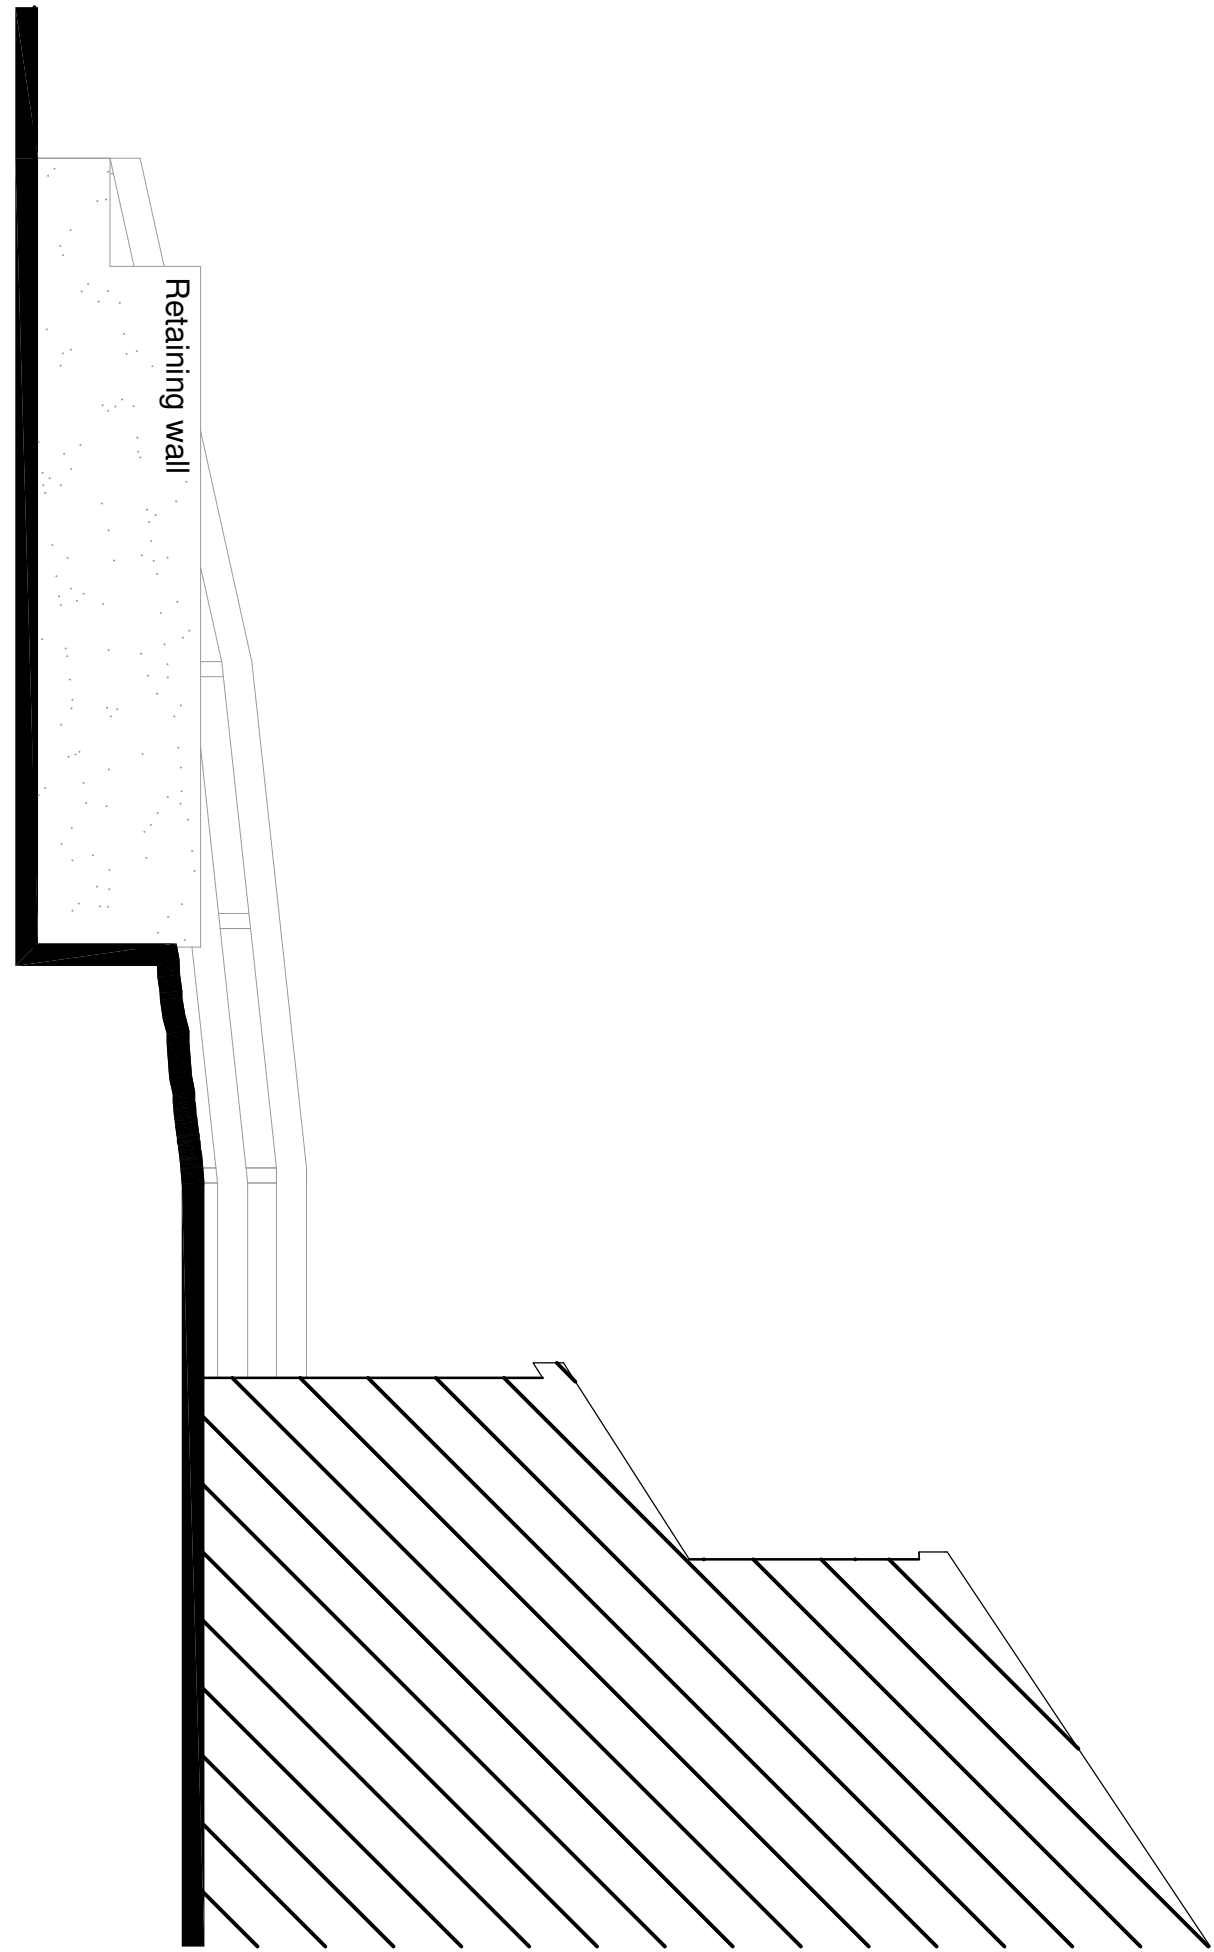


Proposed Section

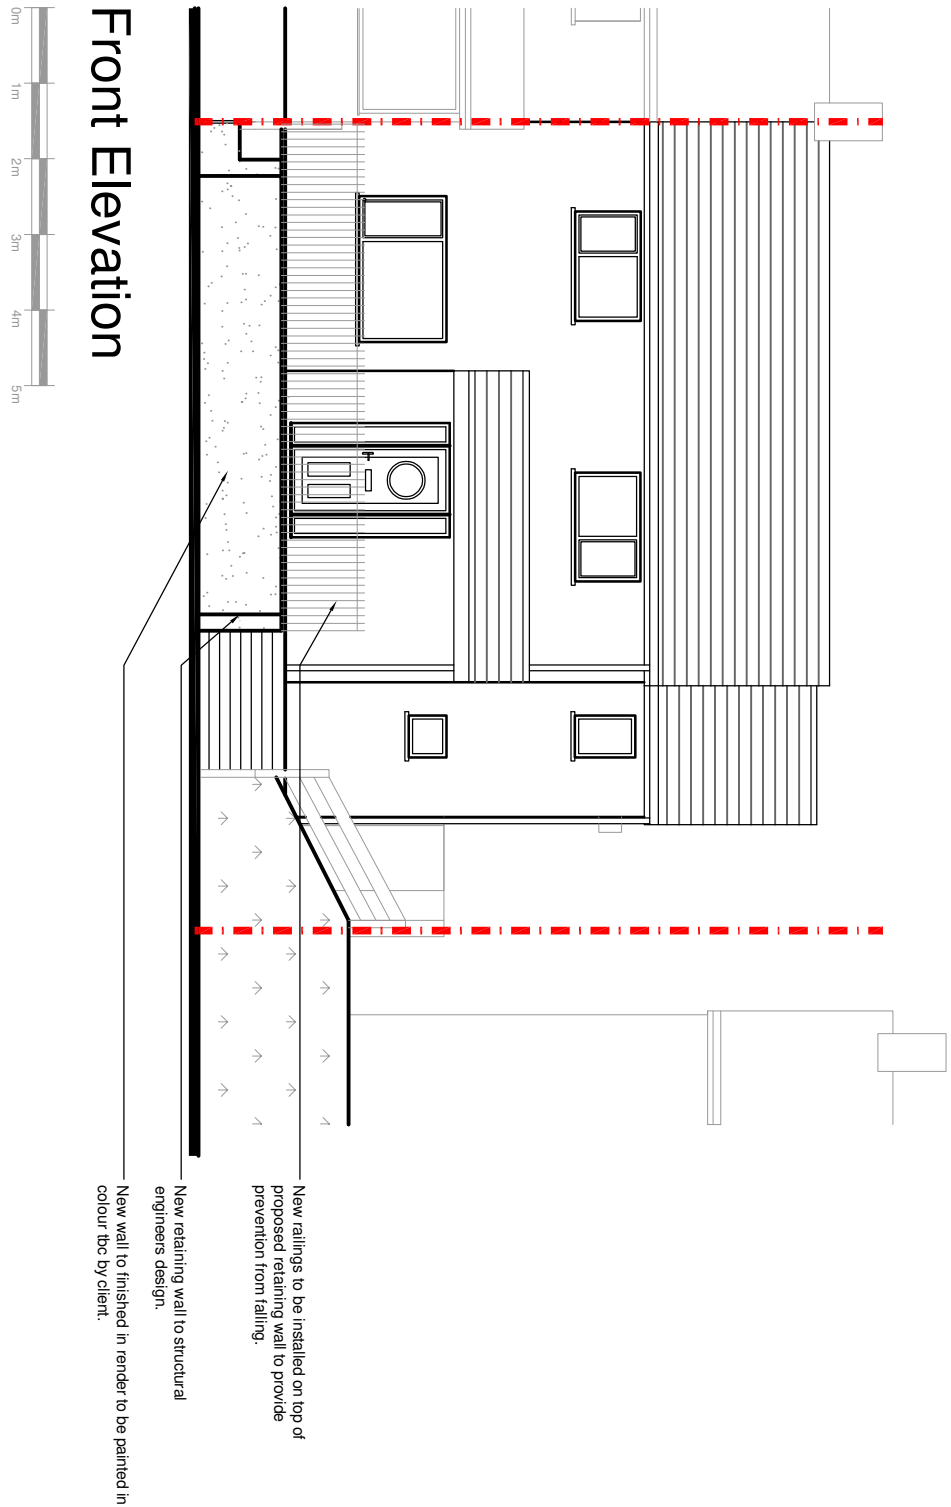 

Front Elevation

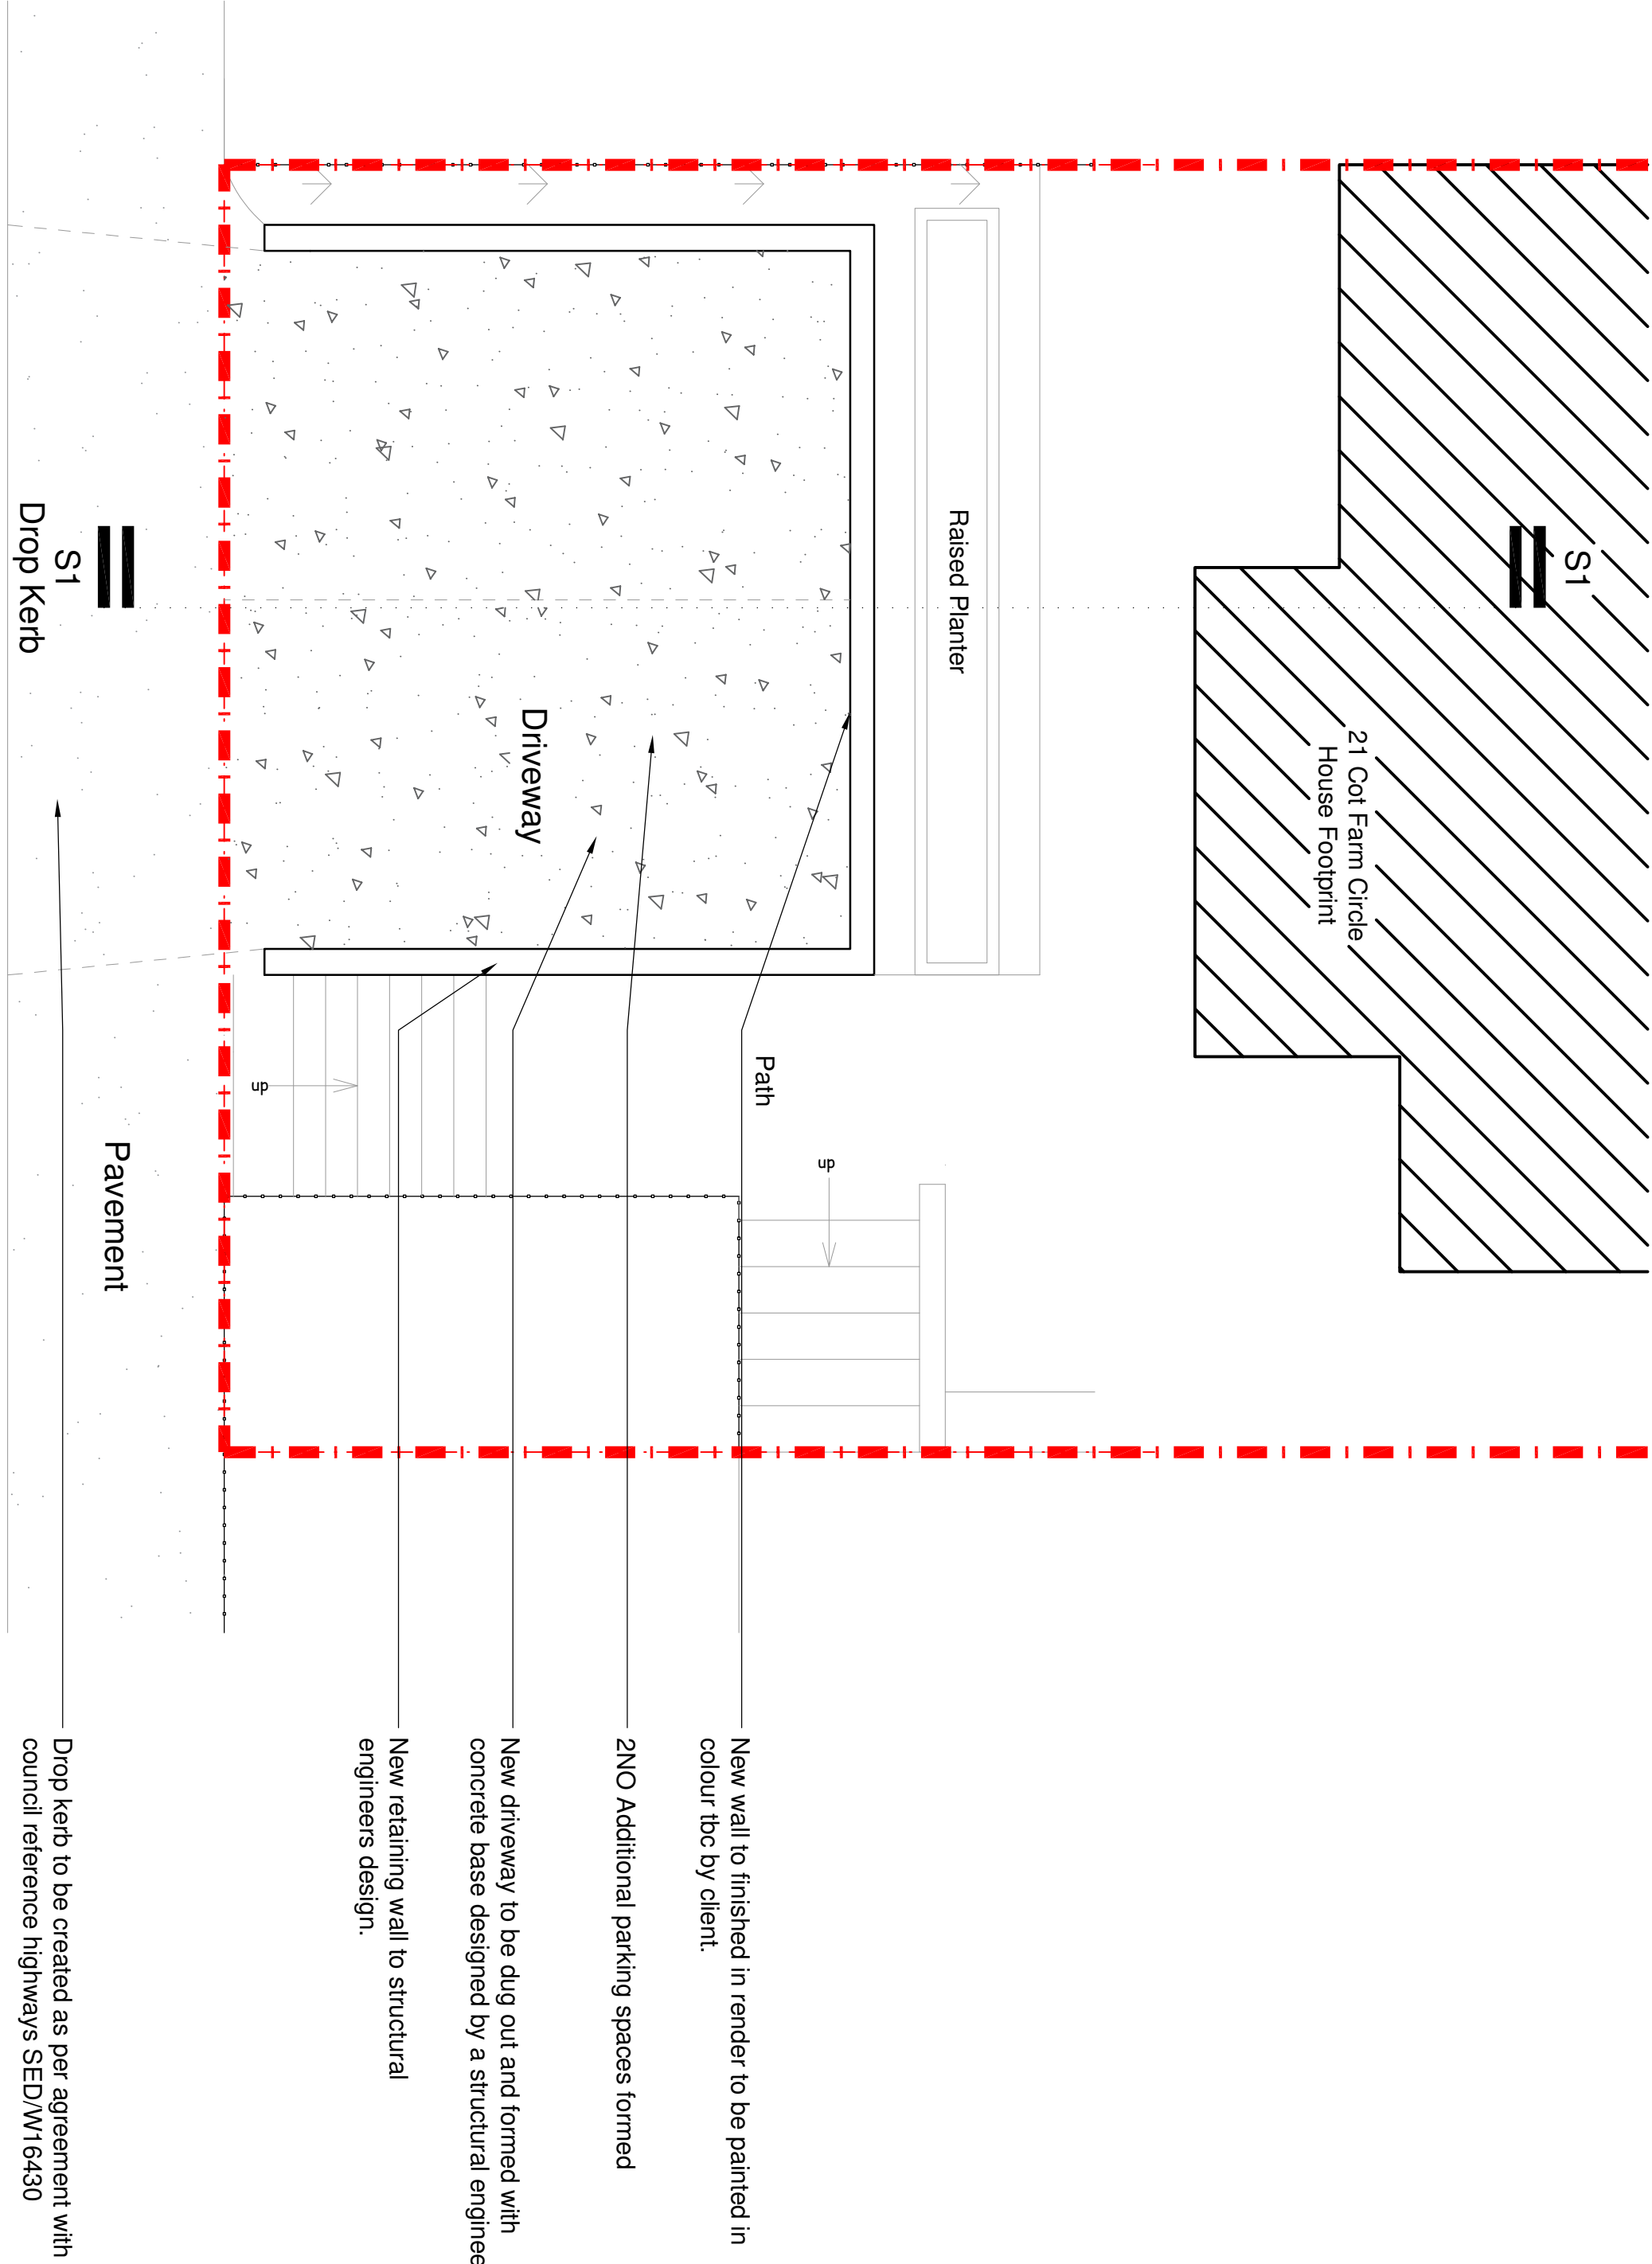 

Proposed Plan

 

Location Plan 1:1250