



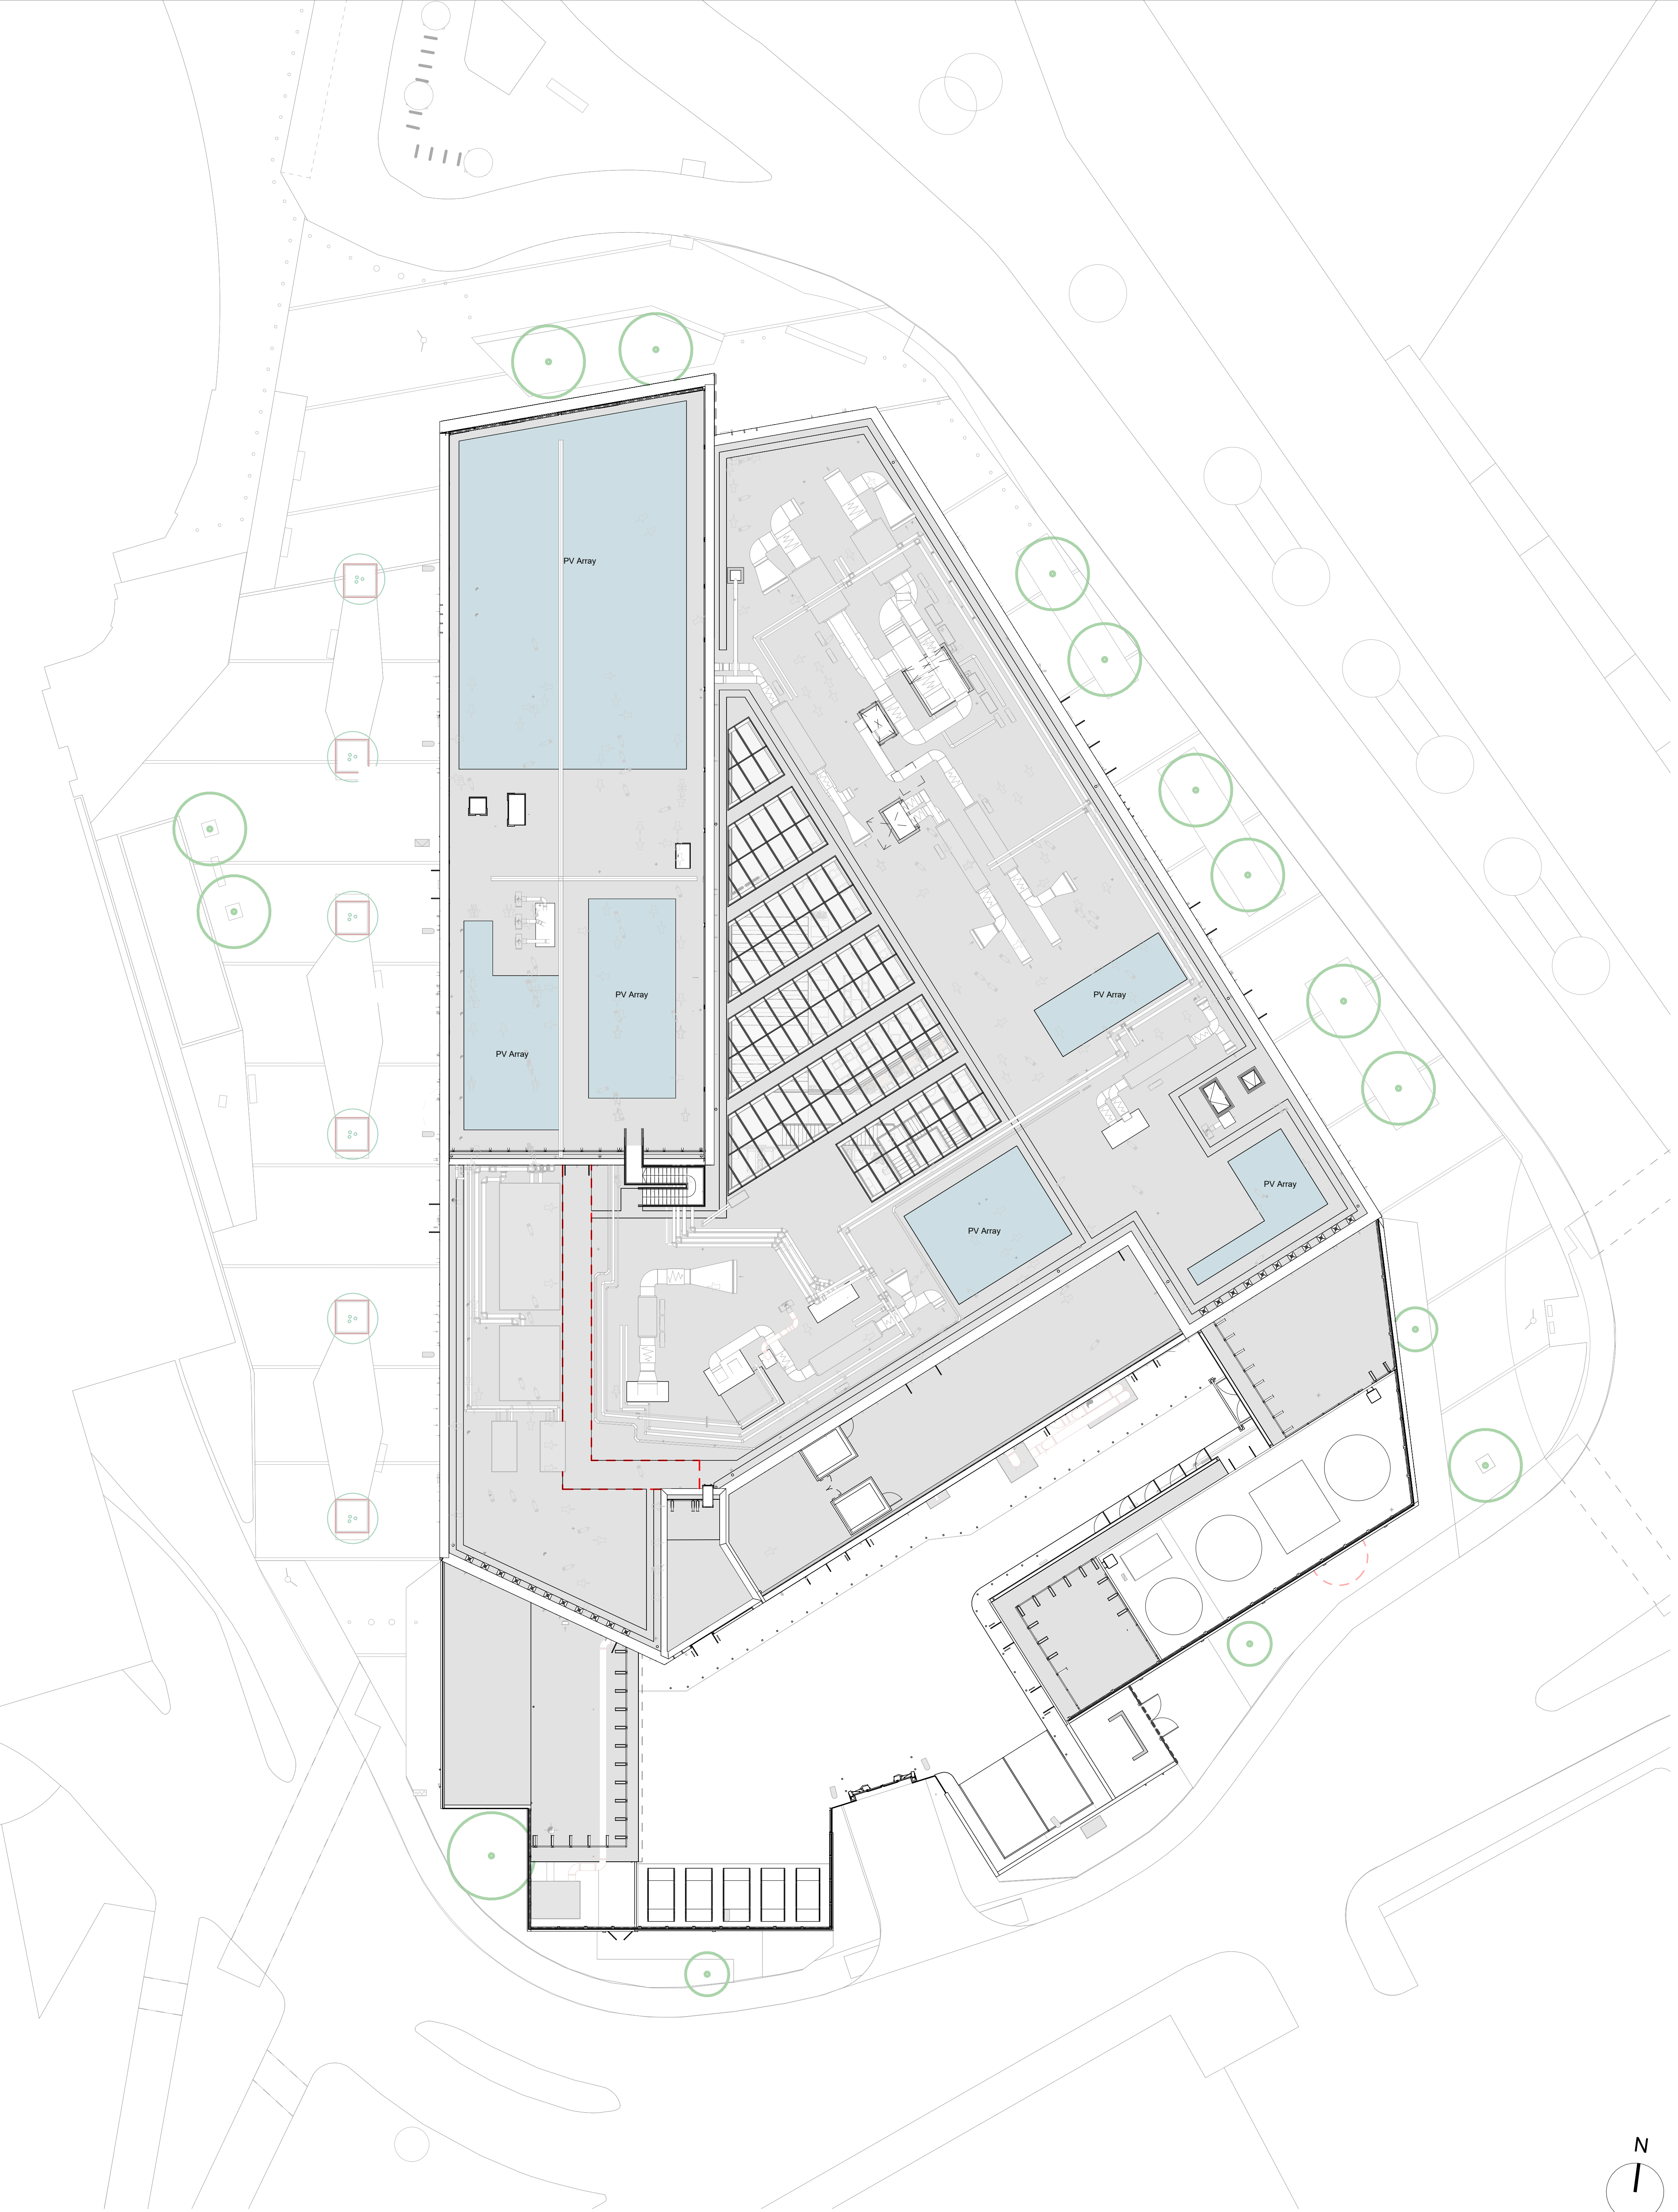

1 | Planning - 06 - Roof Plan

1 : 200

 

Rev	Description	Drawn	Checked	Date Issued
001	Issued for Reserved Matters Application	JWJ	LT	20.08.26

DO NOT SCALE: Use figured dimensions only.
The contractor is requested to check all dimensions before the work is put in hand.
© All copyright Austin-Smith:Lord Ltd
This drawing must only be used for the purpose for which it is supplied and its contents must not be reproduced for any purpose without written permission.
No areas indicated, or areas calculated from this drawing should be used for valuation purposes or as the basis for development contracts.
Austin-Smith:Lord Ltd is a limited company registered in England & Wales with registered number: 11773049 Registered Office: Port of Liverpool Building, Pier Head, Liverpool L3 1BY

Drawn	JWJ
Date	AUGUST 2026
Scale @ A1	1 : 200
Status	A2 PLANNING APPLICATION

Austin-Smith:Lord Ltd
Architects Designers Planners
Landscape Architects
18 Park Place
Cardiff
CF10 3DQ
t +44 (0)2920 225 208
e cardiff@austinsmithlord.com
Drawings and models powered by
Austin-Smith:Lord Ltd **BIM** using Autodesk **Revit**

Austin-Smith:Lord

Project: Newport Knowledge Quarter

Description: Planning - Roof GA Plan

Job No.	Drawing No.	Revision	P01
324055	NE0101-ASL-BA-R1-DR-A-00606		