
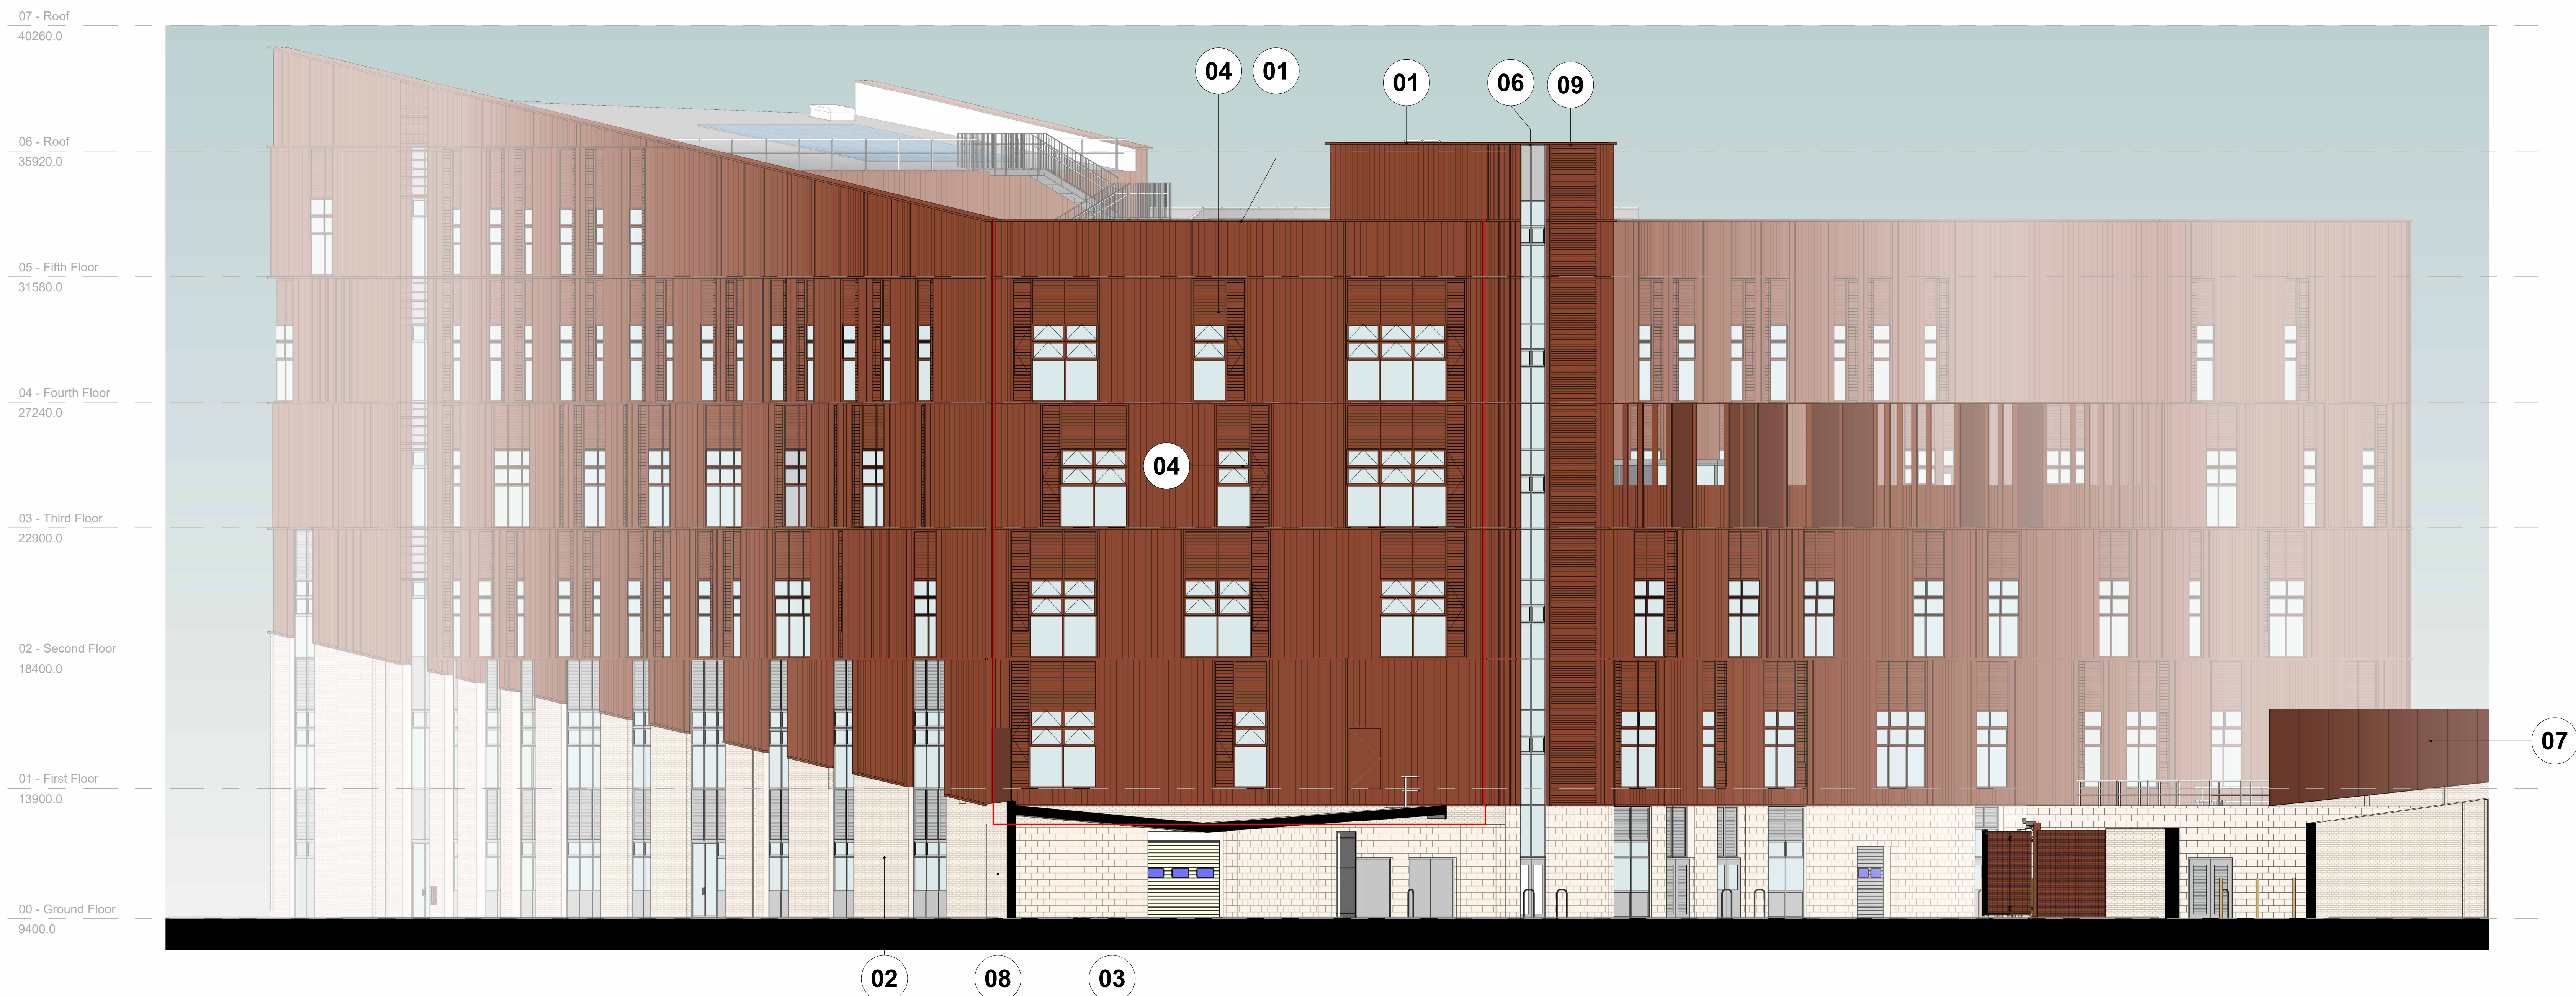


Elevation Key	
No.	Description
01	Metal plank profiled cladding system with projecting vertical fins, finished in metallic copper colour PPC coating (RAL TBC)
02	Facing clay brickwork, pale yellow/grey colour cavity wall construction with feature bands and panels
03	Facing weather resistant Masonry Block, colour to match clay brickwork
04	Aluminium frames windows consisting of fixed glazing, opening vents, solid panels, weather louvres and inward opening panels with barrier louvres externally. Finished in metallic copper colour PPC coating (RAL TBC)
05	Aluminium framed curtain walling system with minimal external face profile to key feature areas, consisting of fixed glazing, opening vents, solid panels, weather louvres. Finished in warm grey colour PPC coating (RAL TBC)
06	Curtain wall system, with externally capped back-boxes finished in warm grey PPC coating (RAL TBC).
07	Expanded metal mesh screening fixed back to supporting steel, to screen plant and services with increased heights such as sprinkler tanks and dust extractors Colour and finish to match main building metal facade finish
08	Facing clay brickwork to service yard boundary walls, pale yellow/grey colour with feature bands and panels
09	Horizontal profiled cladding to provide variance to key facade areas, finished in metallic copper colour PPC coating (RAL TBC)
10	Large digital screen, surrounded with projected fins to provide relief and integration with the facade
11	Picture window surround, with deep reveals and angle profiles, finished in metallic copper colour PPC coating (RAL TBC)
12	Angled glazed rooflights providing daylight to central atrium
13	Integrated Swift nest box, colour to closely match brickwork
14	Integrated bat box, colour to closely match brickwork
15	Semi-open framing, with perforated/mesh panels dispersed throughout, finished in metallic copper colour PPC coating (RAL TBC)
16	Horizontal aluminium brise soleil over curtain walling, finished in metallic copper colour PPC coating (RAL TBC)
17	Aluminium framed curtain walling system consisting of fixed glazing, opening vents, solid panels, weather louvres. Finished in metallic copper colour PPC coating (RAL TBC)
18	Expanded metal mesh screening fixed in front of curtain walling, finished in metallic copper colour PPC coating (RAL TBC)

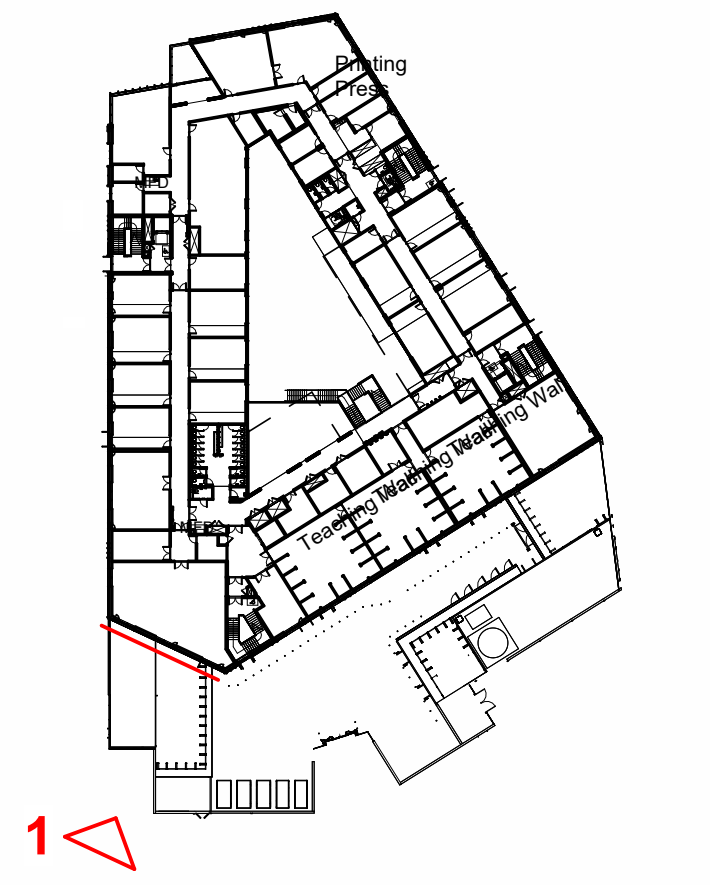

1 | Planning - South Elevation
1 : 100

[illegible]

DO NOT SCALE. Use figured dimensions only. The contractor is requested to check all dimensions before the work is laid in. EARLY CANCELLATION: Austin-Smith-Lord Ltd. is not to be held responsible for any cancellation of the work for which it is supplied and its contents must not be used for any other purpose without the written permission of Austin-Smith-Lord Ltd. To avoid litigation, or issues caused from this drawing being used for non-voluntary purposes, the basis for preparation is as follows: Austin-Smith-Lord Ltd. is the company registered in England & Wales with company number 11737349 registered office: Part of	Drawn Date Scale @ A0 Status	JW AUGUST 2026 As indicated A2	Austin-Smith-Lord Ltd Architects Designers Planners Landscape Architects 18 Park Place Cardiff CF10 3DQ t +44 (0)2920 225 028 e cardiff@austin-smith-lord.com
PLANNING APPLICATION			Drawings and models provided by

Drawn	JWJ	Austin-Smith:Lord Ltd Architects Designers Planners Landscape Architects 18 Park Place Cardiff CF10 3DQ t +44 (0)2920 225 208 e caradiff@austinsmithlord.com
Date	AUGUST 2026	
Scale @ A0	As indicated	
Status	A2	

PLANNING APPLICATION Drawings and models powered by

Austin-Smith:Lord				
Project, Newport Knowledge Quarter				
Description Planning - Detailed Elevations - South- West				
Job No.	Drawing No.	Revision	P01	
324055	NE0101-ASL-BA-ZZ-DR-A-00648			

Red line on elevations denotes a change in angle from the primary elevation