




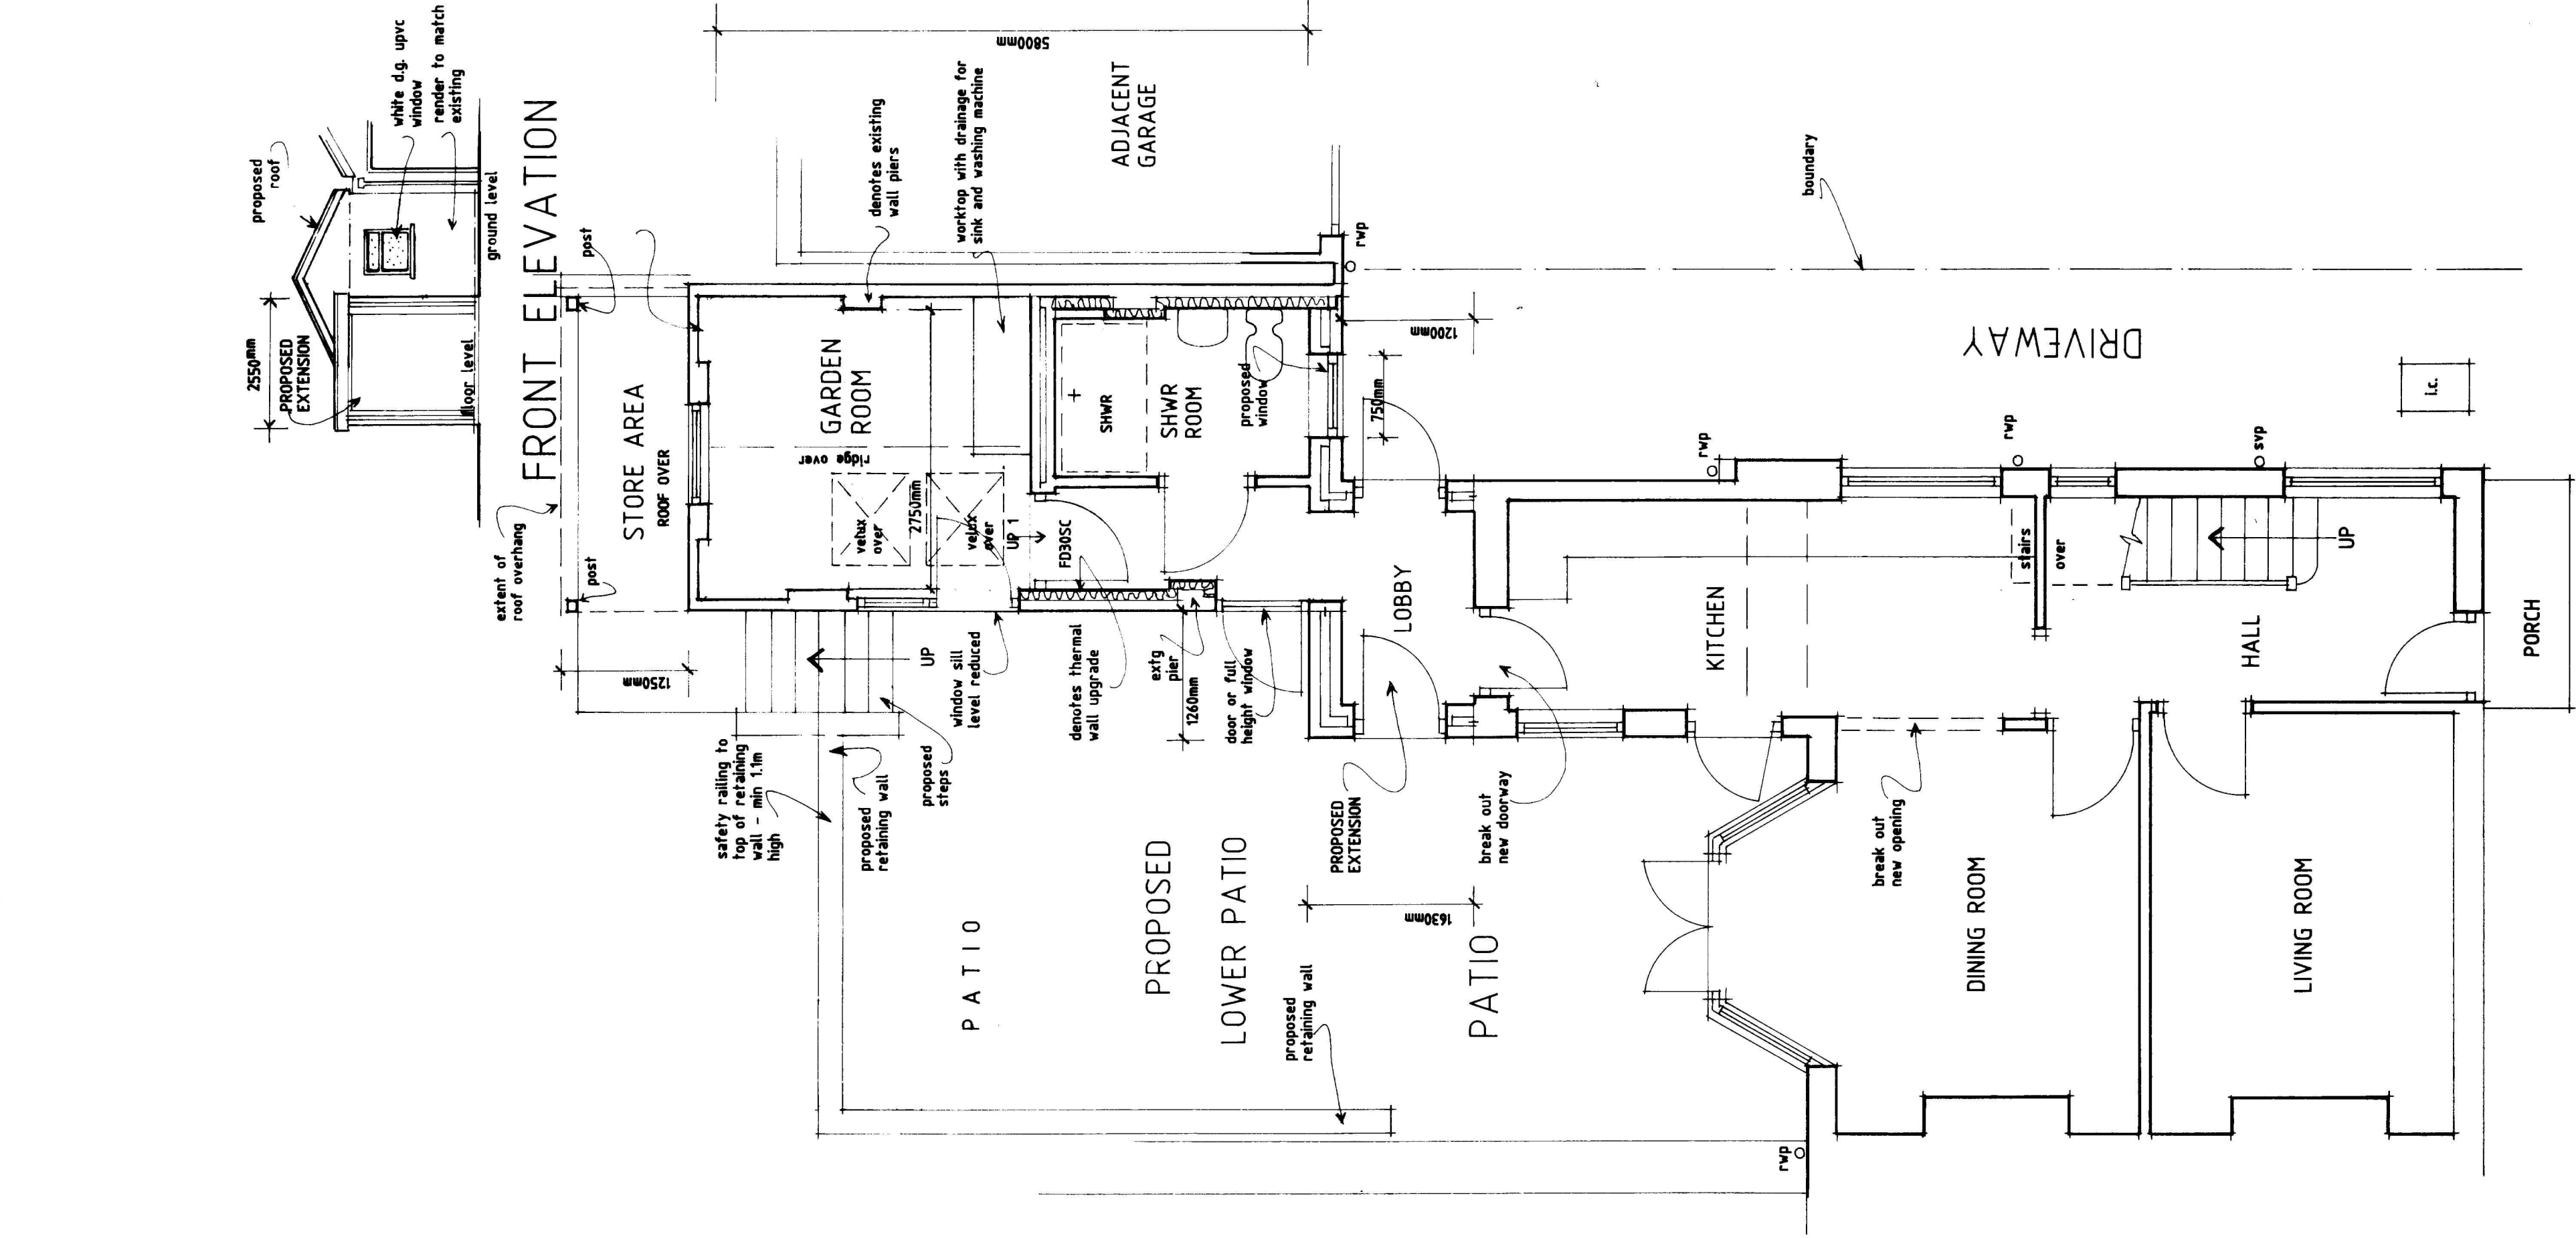


PROPOSED GROUND FLOOR PLAN
SCALE - 1:50

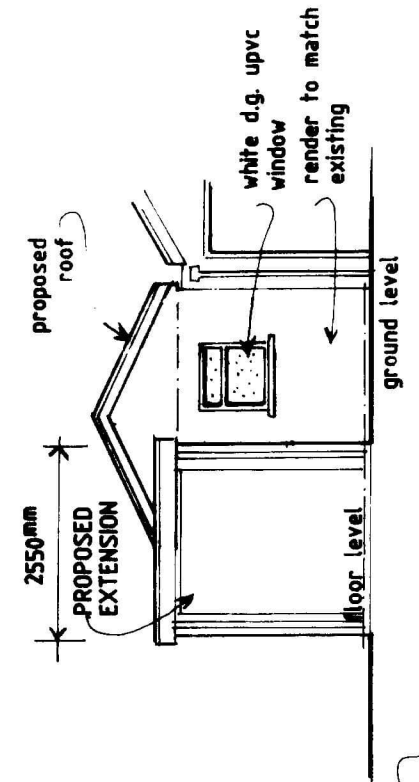


FRONT ELEVATION

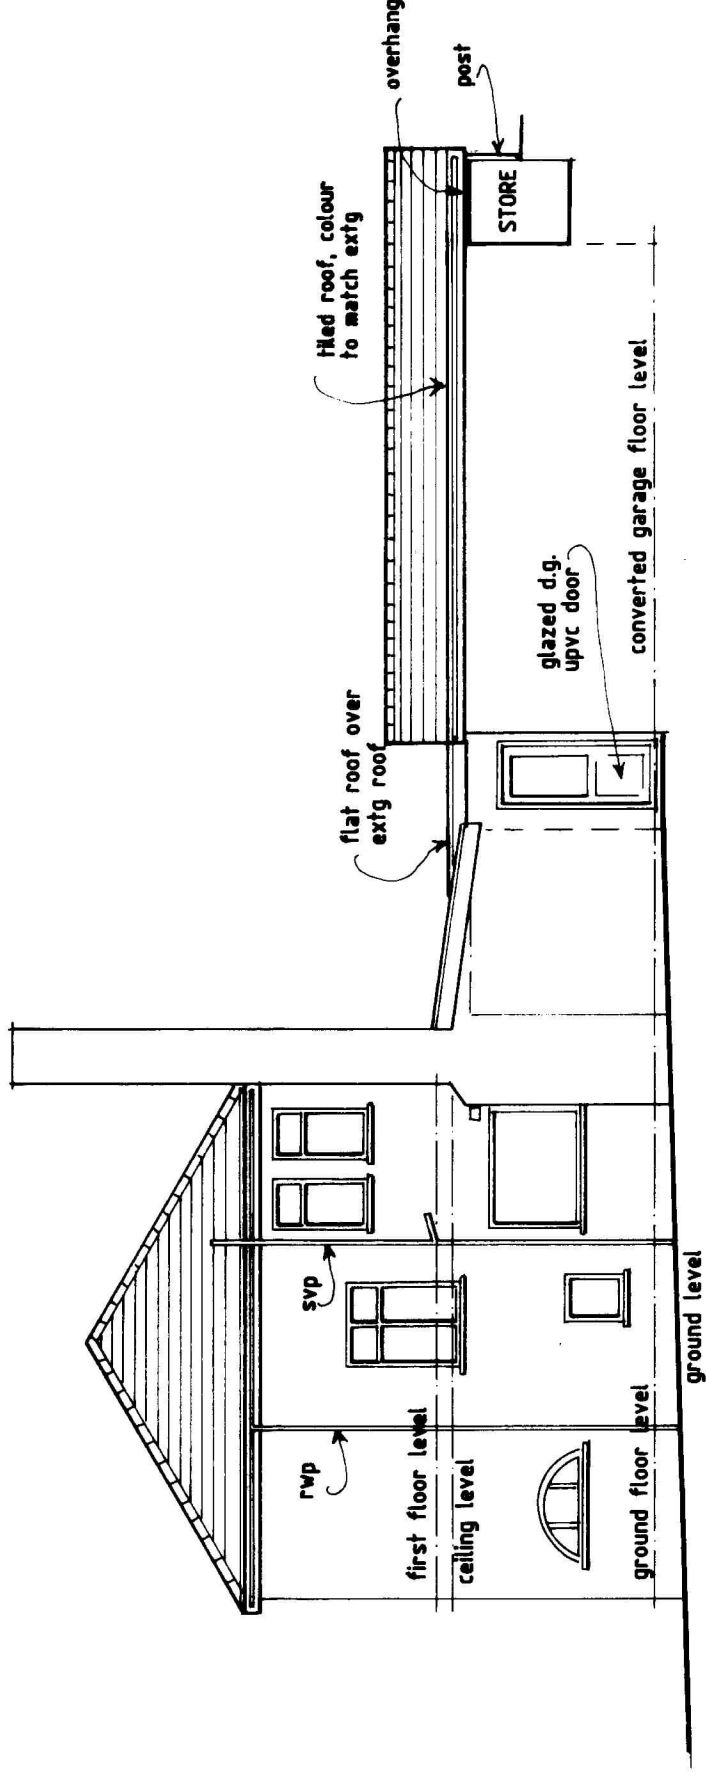


PROPOSED DRIVE SIDE ELEVATION
SCALE - 1:100

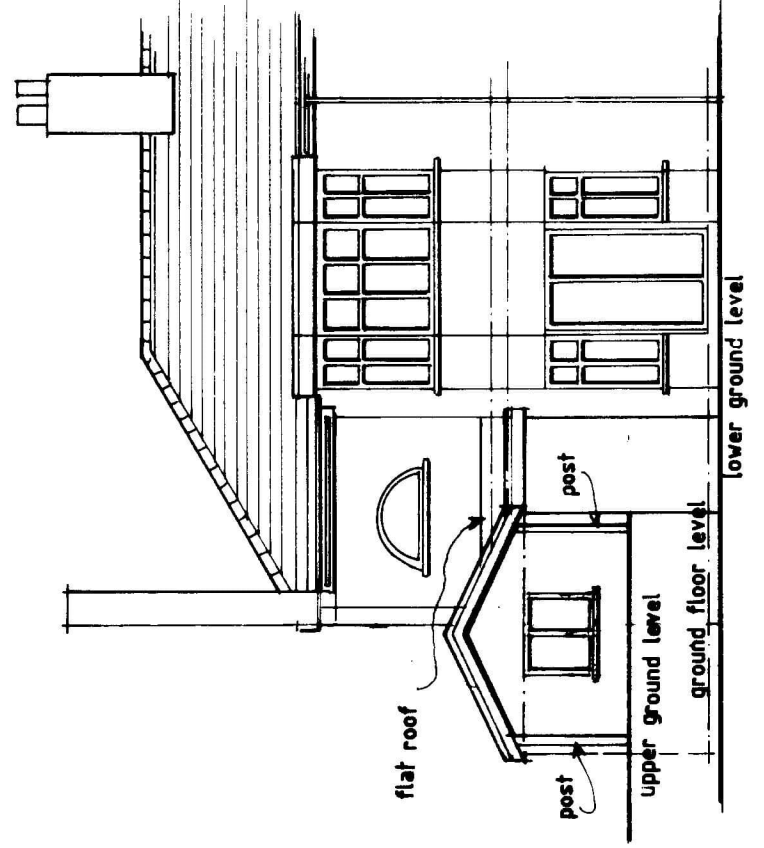

PROPOSED REAR ELEVATION

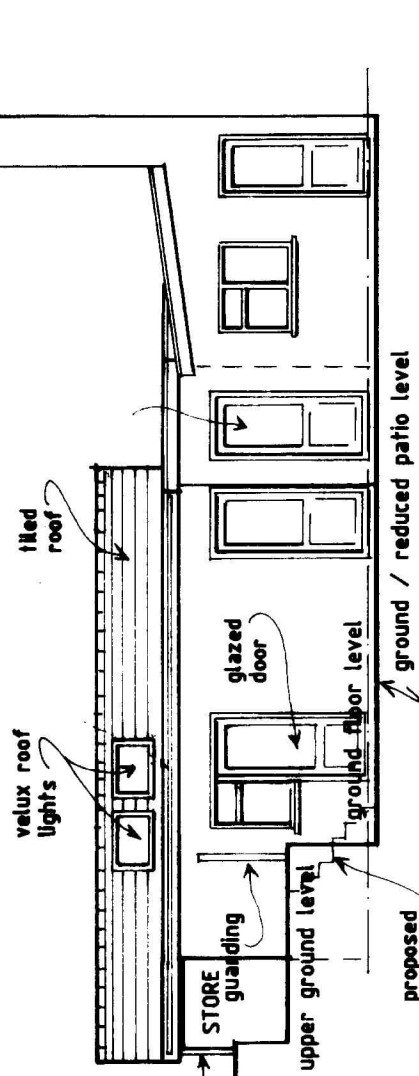

PROPOSED SIDE ELEVATION

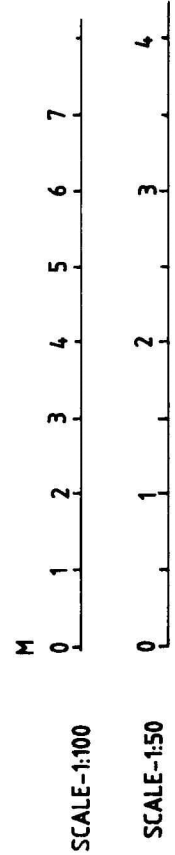

Revisions	
Ref	Date
A	04/25
Description	
DESIGN AMENDED	
K.W. DORRINGTON MCAT MCABE ARCHITECTURAL ASSOCIATES Tel:(01633) 857566	
PROPOSED REAR EXTENSION & GARAGE CONVERSION AT - 121, MELFORT ROAD, NEWPORT, SOUTH WALES. NP20 3FS.	
PROPOSED	
date: MARCH 2025	
scale: 1:50-PLAN & 1:100-ELEVATIONS AT A1	
drawing number: KD2001/2	